
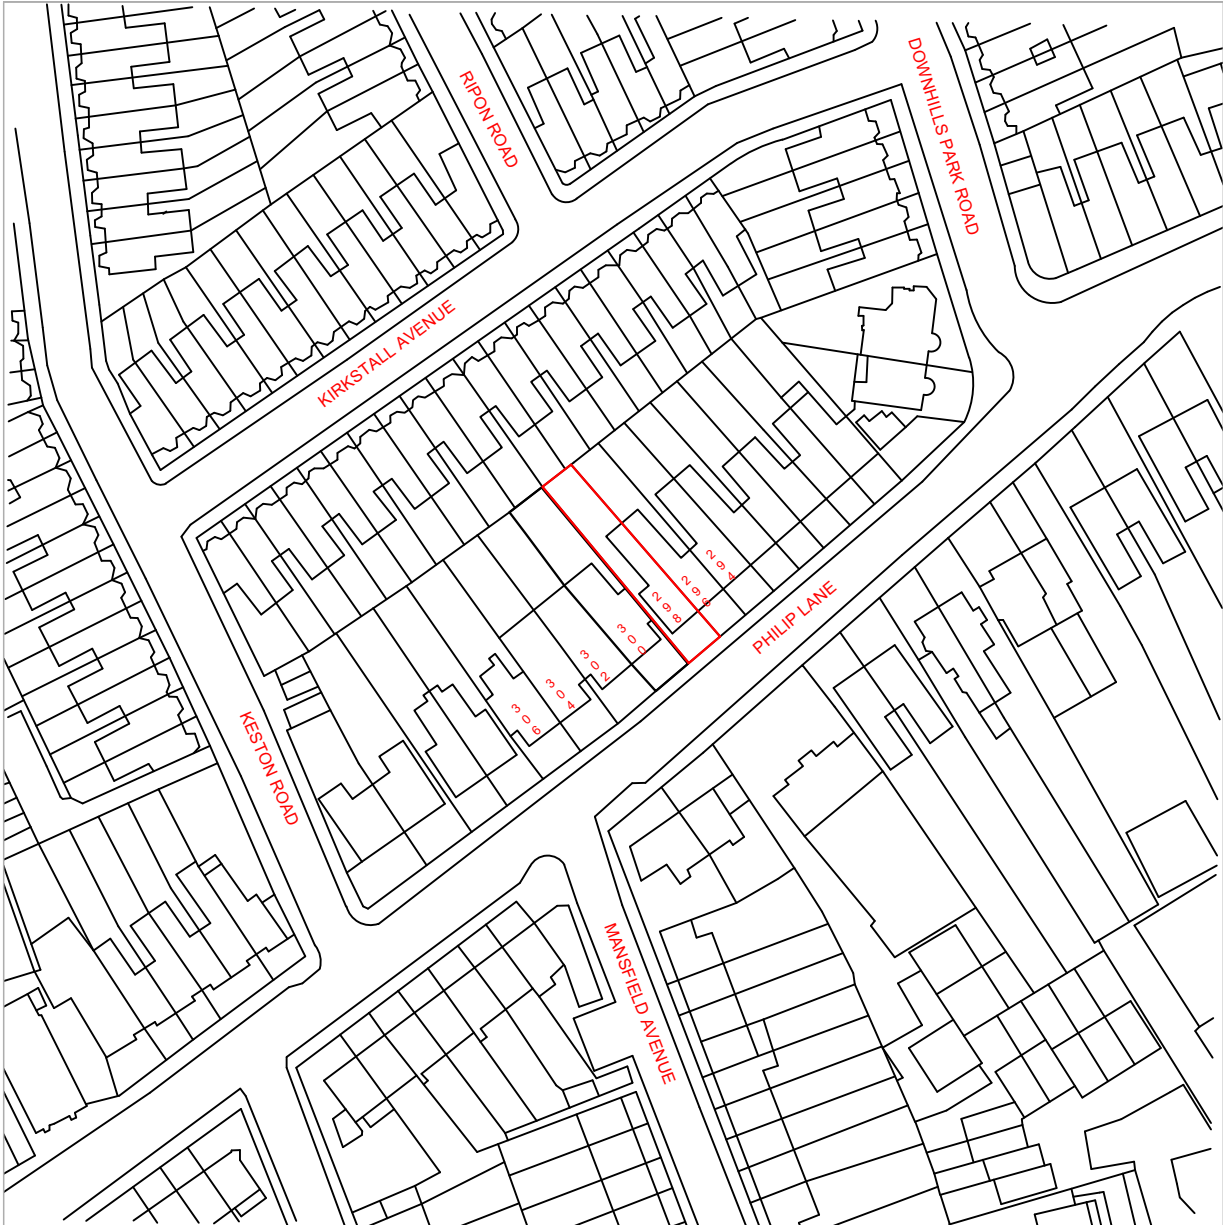


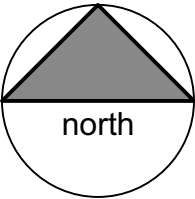

ISSUE	DATE	REVISION
-------	------	----------

NOTE DO NOT SCALE FROM DRAWING. USE FIGURED DIMENSIONS ONLY.
CHECK ALL DIMENSIONS ON SITE BEFORE ANY MANUFACTURE OR CONSTRUCTION



PROJECT
SINGLE STOREY REAR EXTENSION

CLIENT
TWINTRIMS

DRAWING
SITE LOCATION PLAN



PROJECT #	P01/2023/PP	DWG #	REV
DATE	13/06/2023	P01/2023/PP/01	
SCALE @ A3	1:1250		
DRAWN	KA	CHKD	

 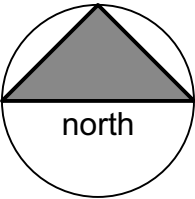

ISSUE	DATE	REVISION
-------	------	----------

NOTE DO NOT SCALE FROM DRAWING. USE FIGURED DIMENSIONS ONLY.
CHECK ALL DIMENSIONS ON SITE BEFORE ANY MANUFACTURE OR CONSTRUCTION


PROJECT
SINGLE STOREY REAR EXTENSION

CLIENT
TWINTRIMS


DRAWING
BLOCK PLAN




PROJECT #	P01/2023/PP	DWG #	REV
DATE	13/06/2023	P01/2023/PP/02	
SCALE @ A3	1:500		
DRAWN	KA	CHKD	

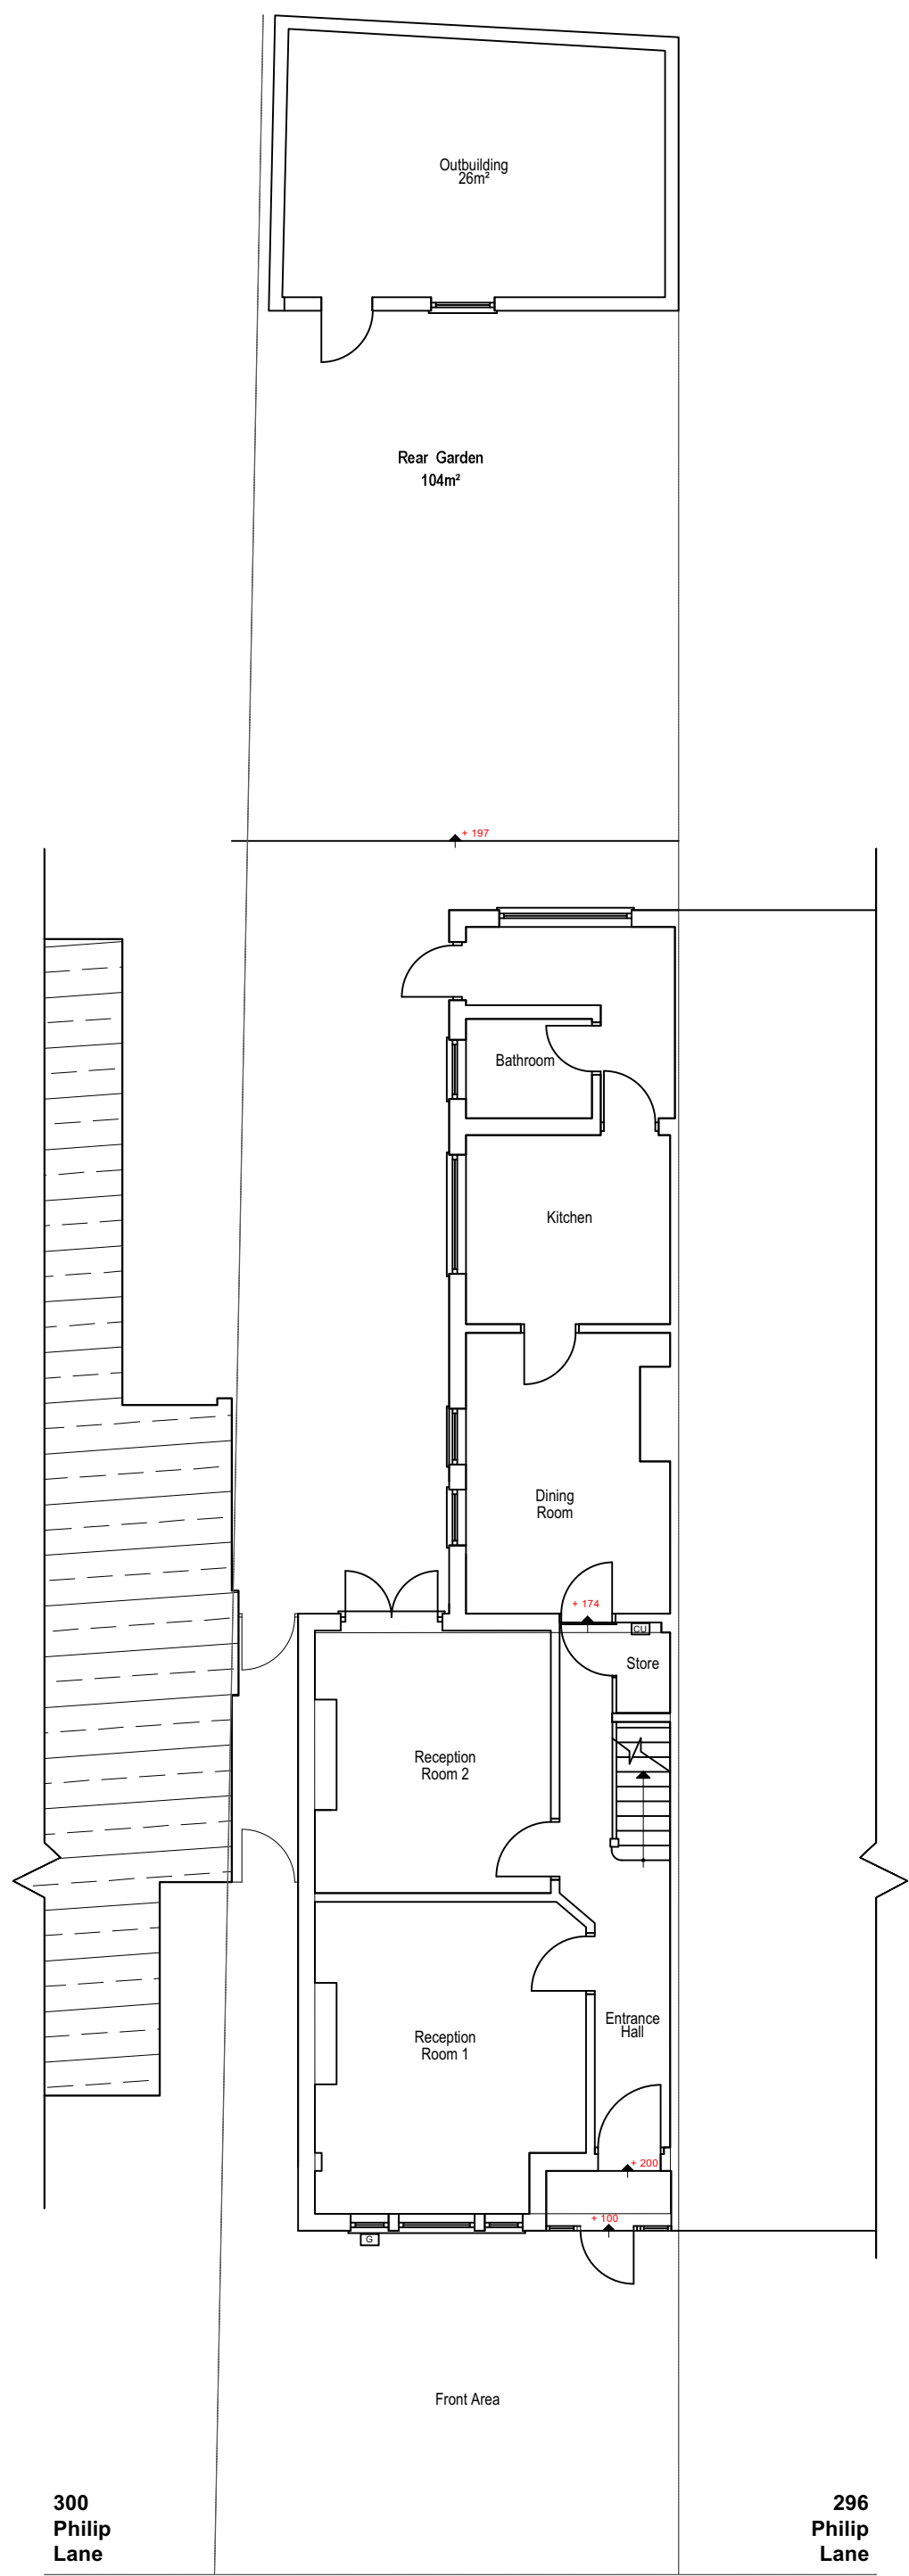

Existing Ground Floor Plan
Scale 1:100

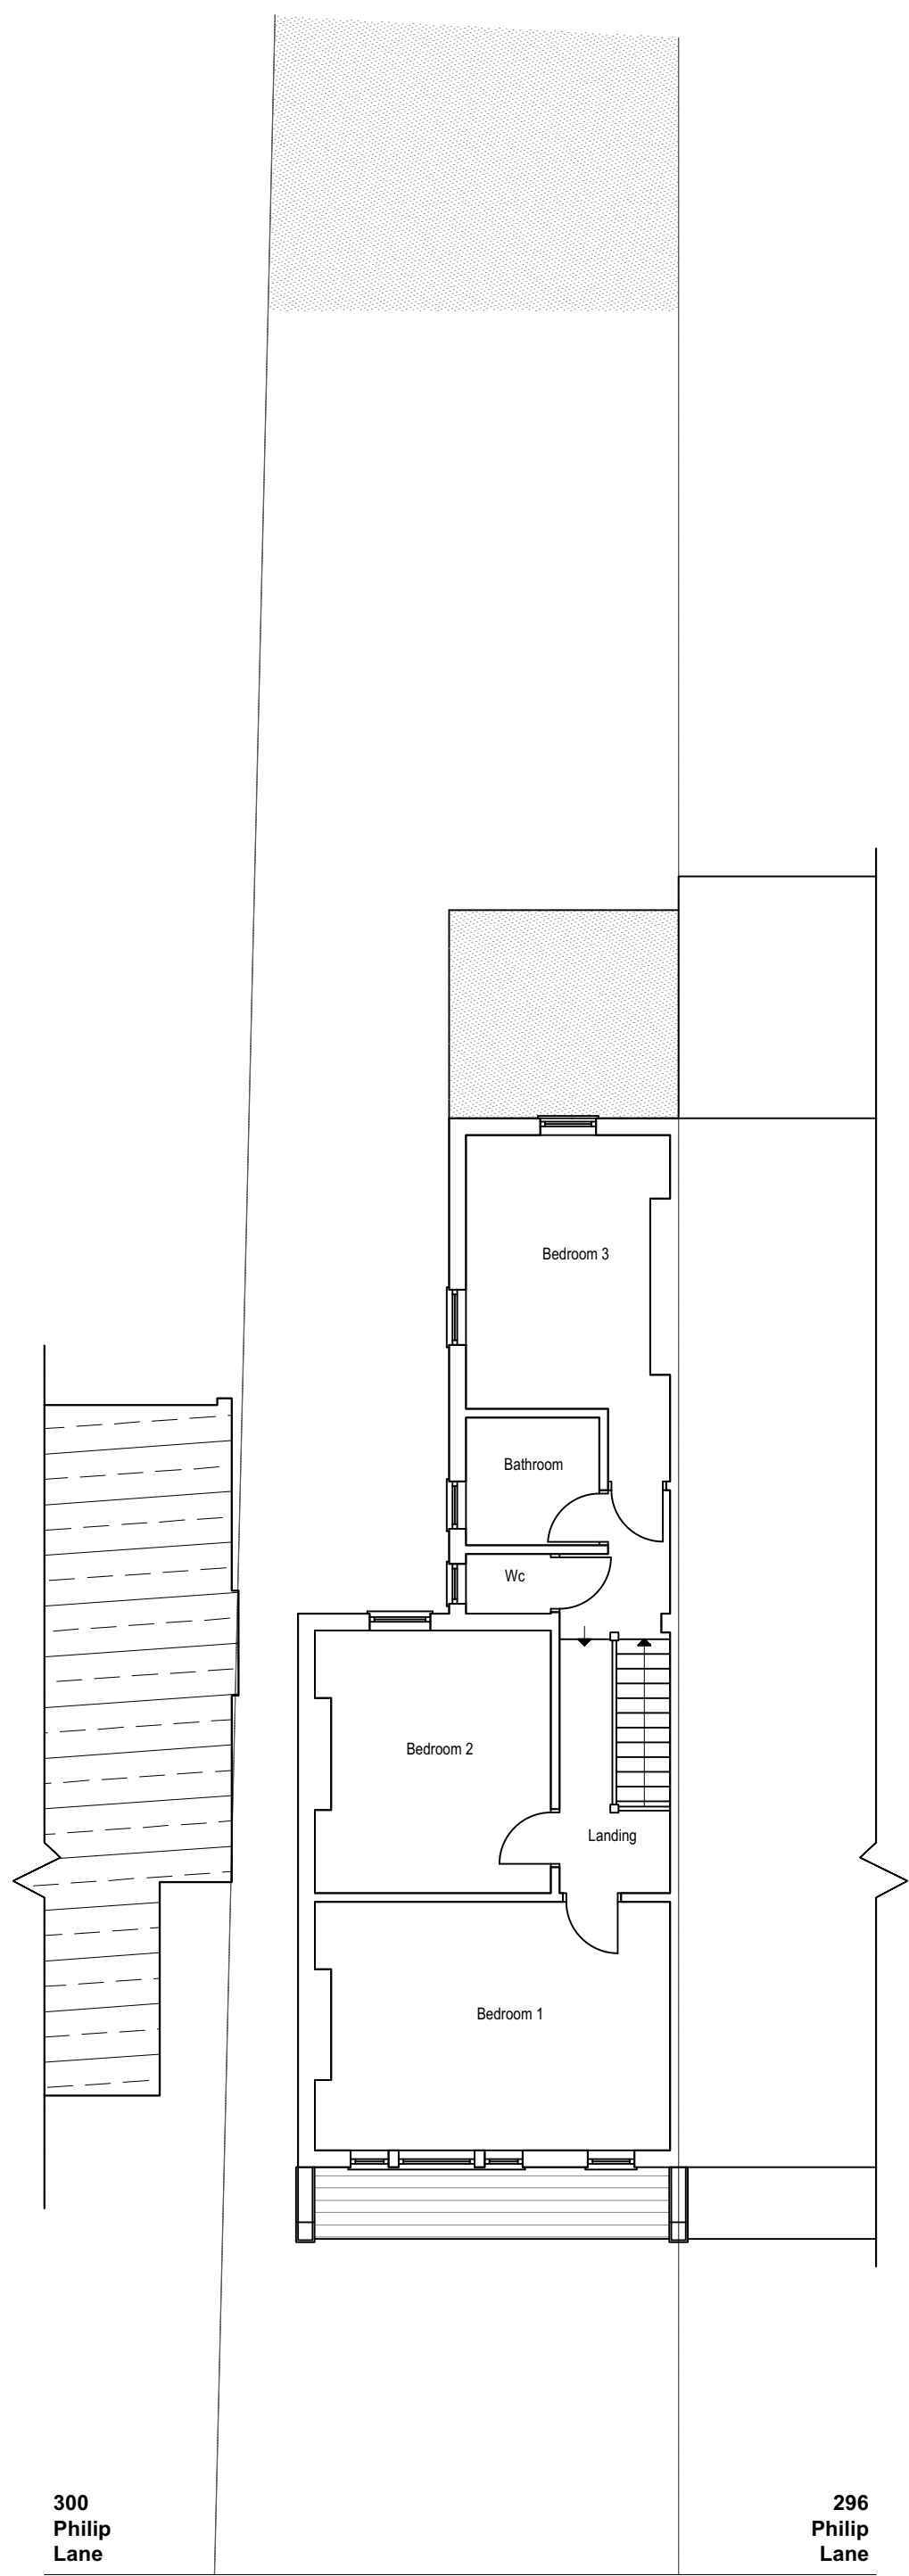

Existing First Floor Plan
Scale 1:100

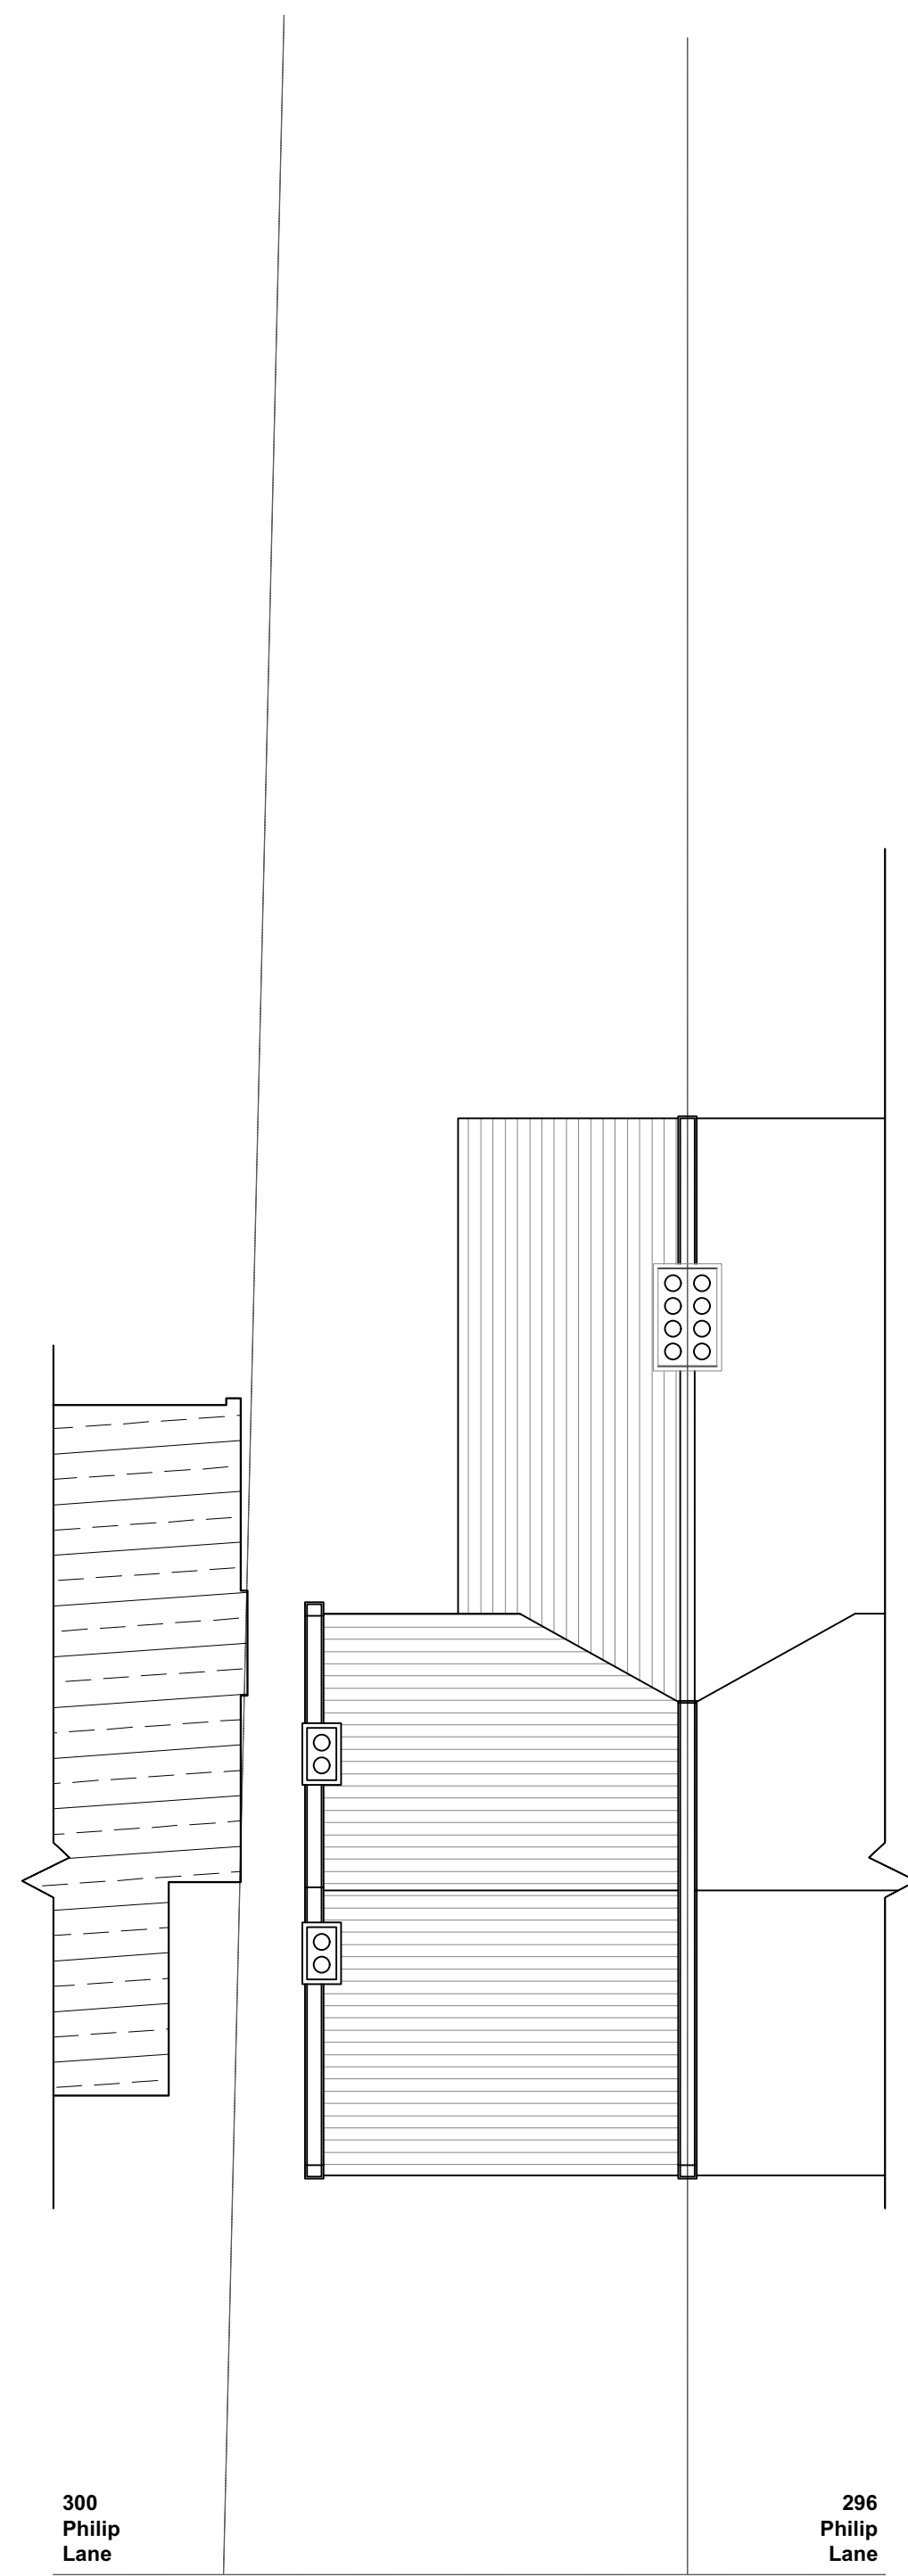

Existing First Floor Plan
Scale 1:100




Existing Front Elevation: South/ East
(Scale 1:100)




Existing Rear Elevation: North/ West
(Scale 1:100)




Existing Side Elevation: South/West
(Scale 1:100)

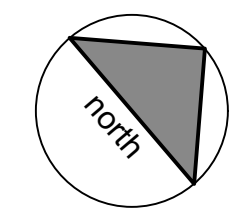


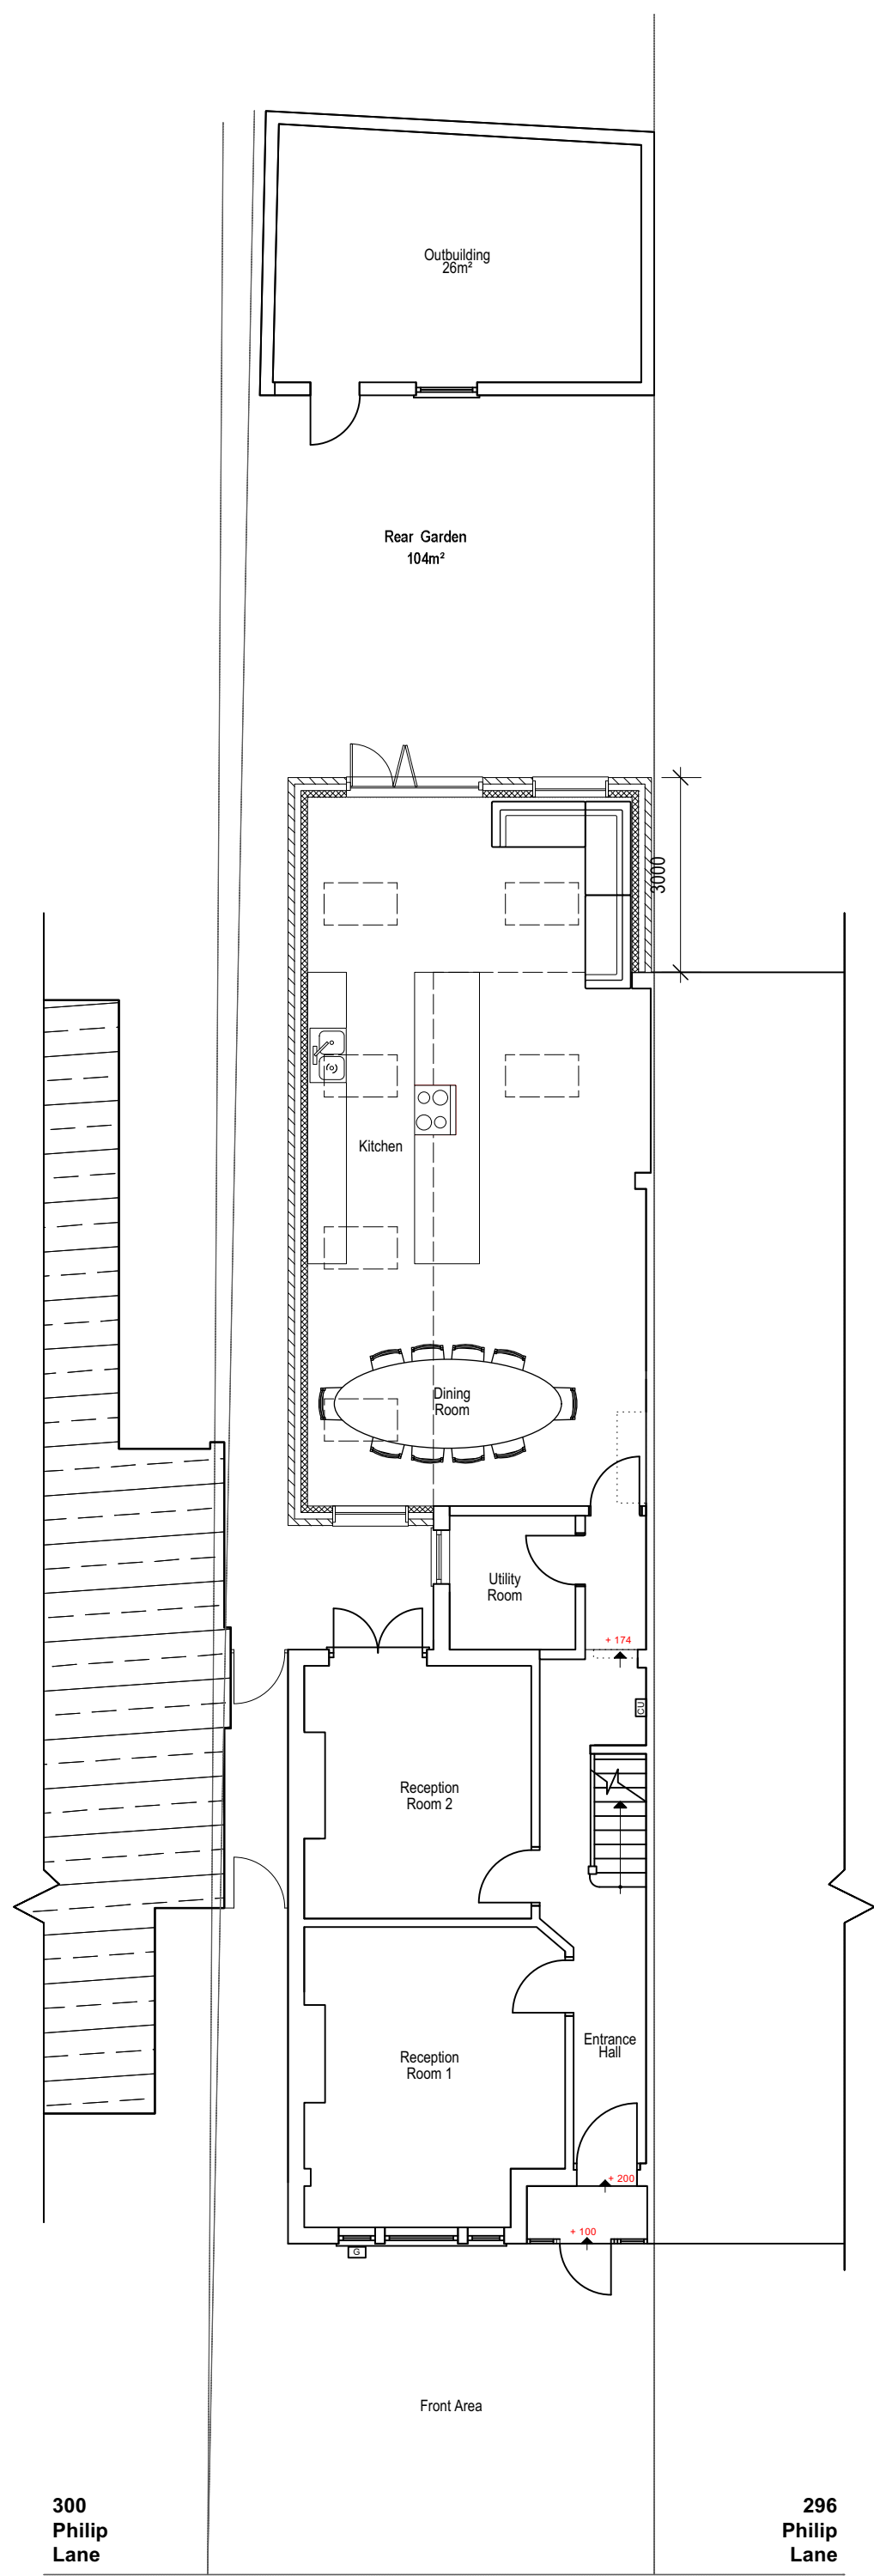

Proposed Ground Floor Plan
Scale 1:100

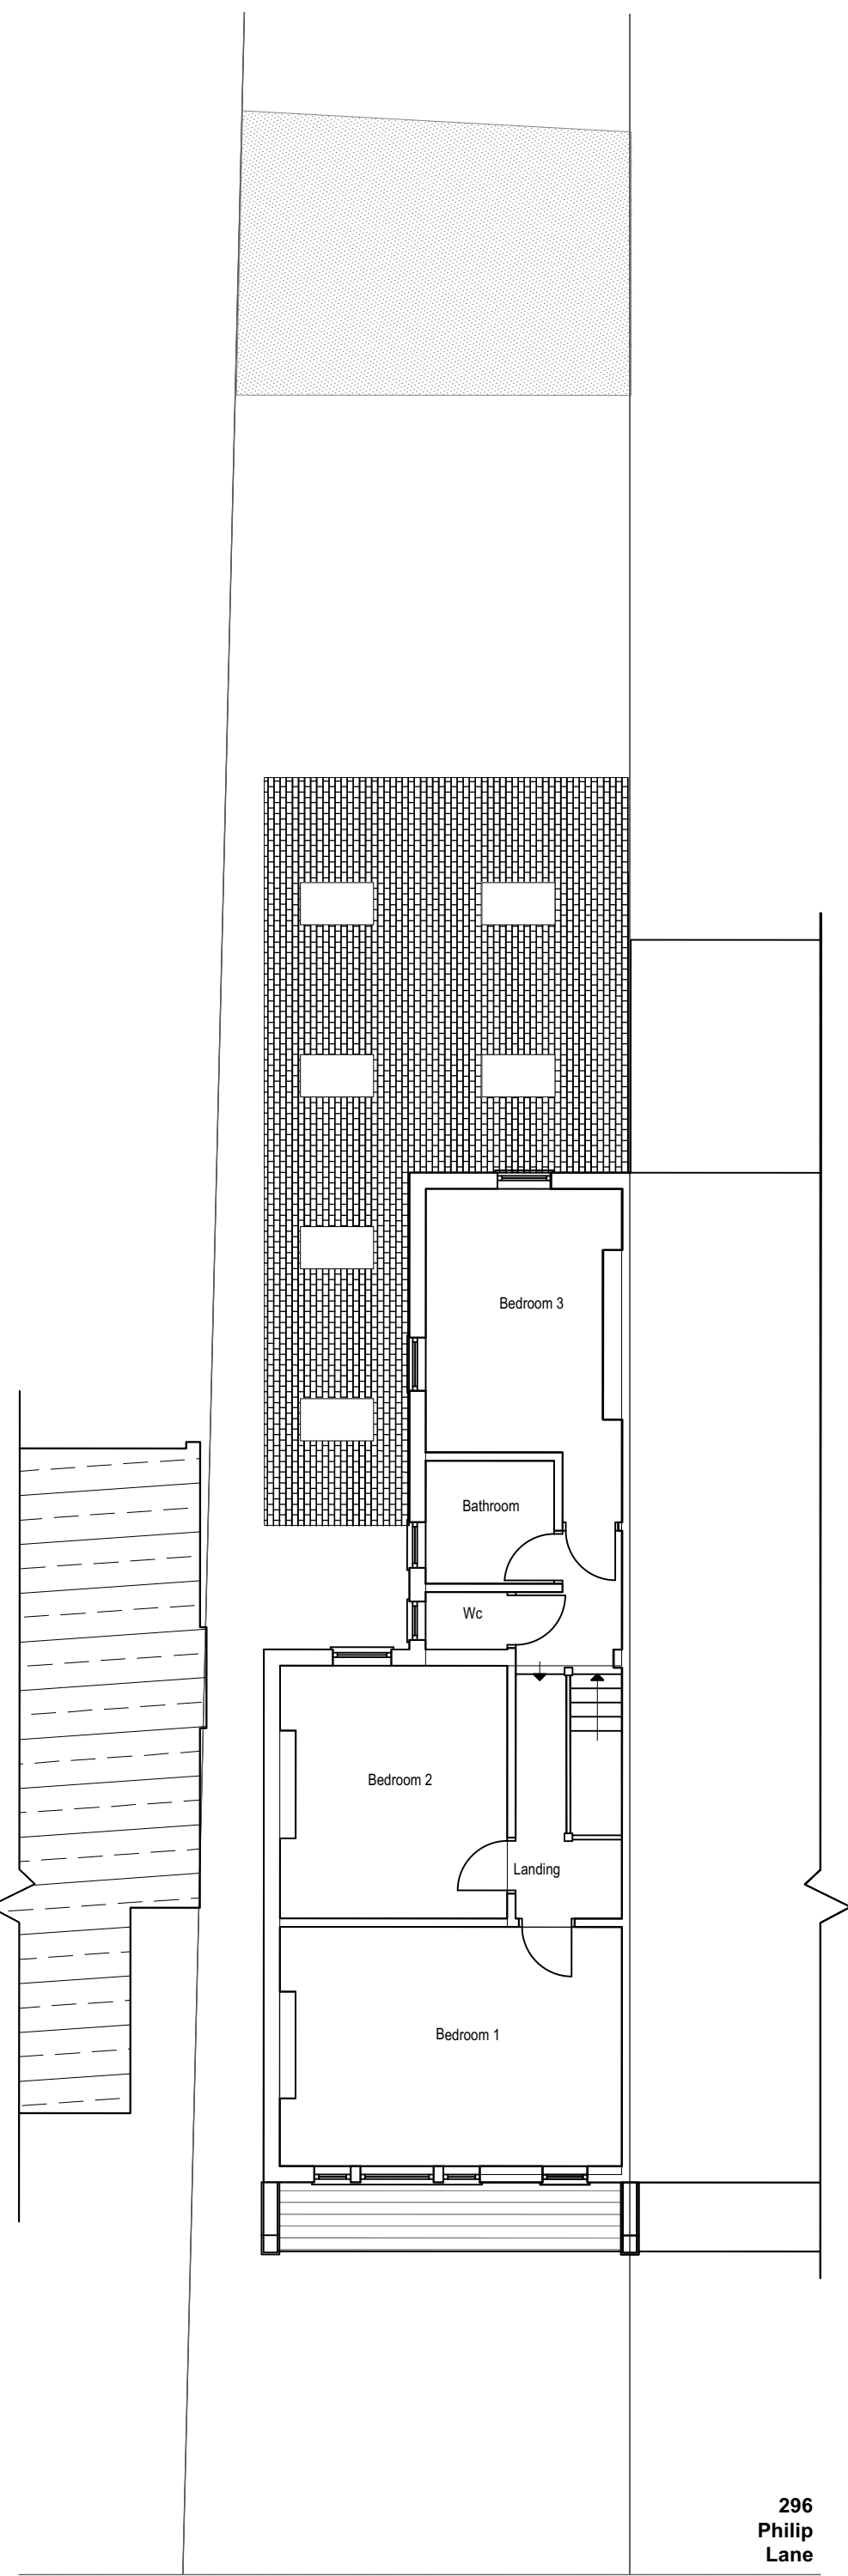


Proposed First Floor Plan
Scale 1:100

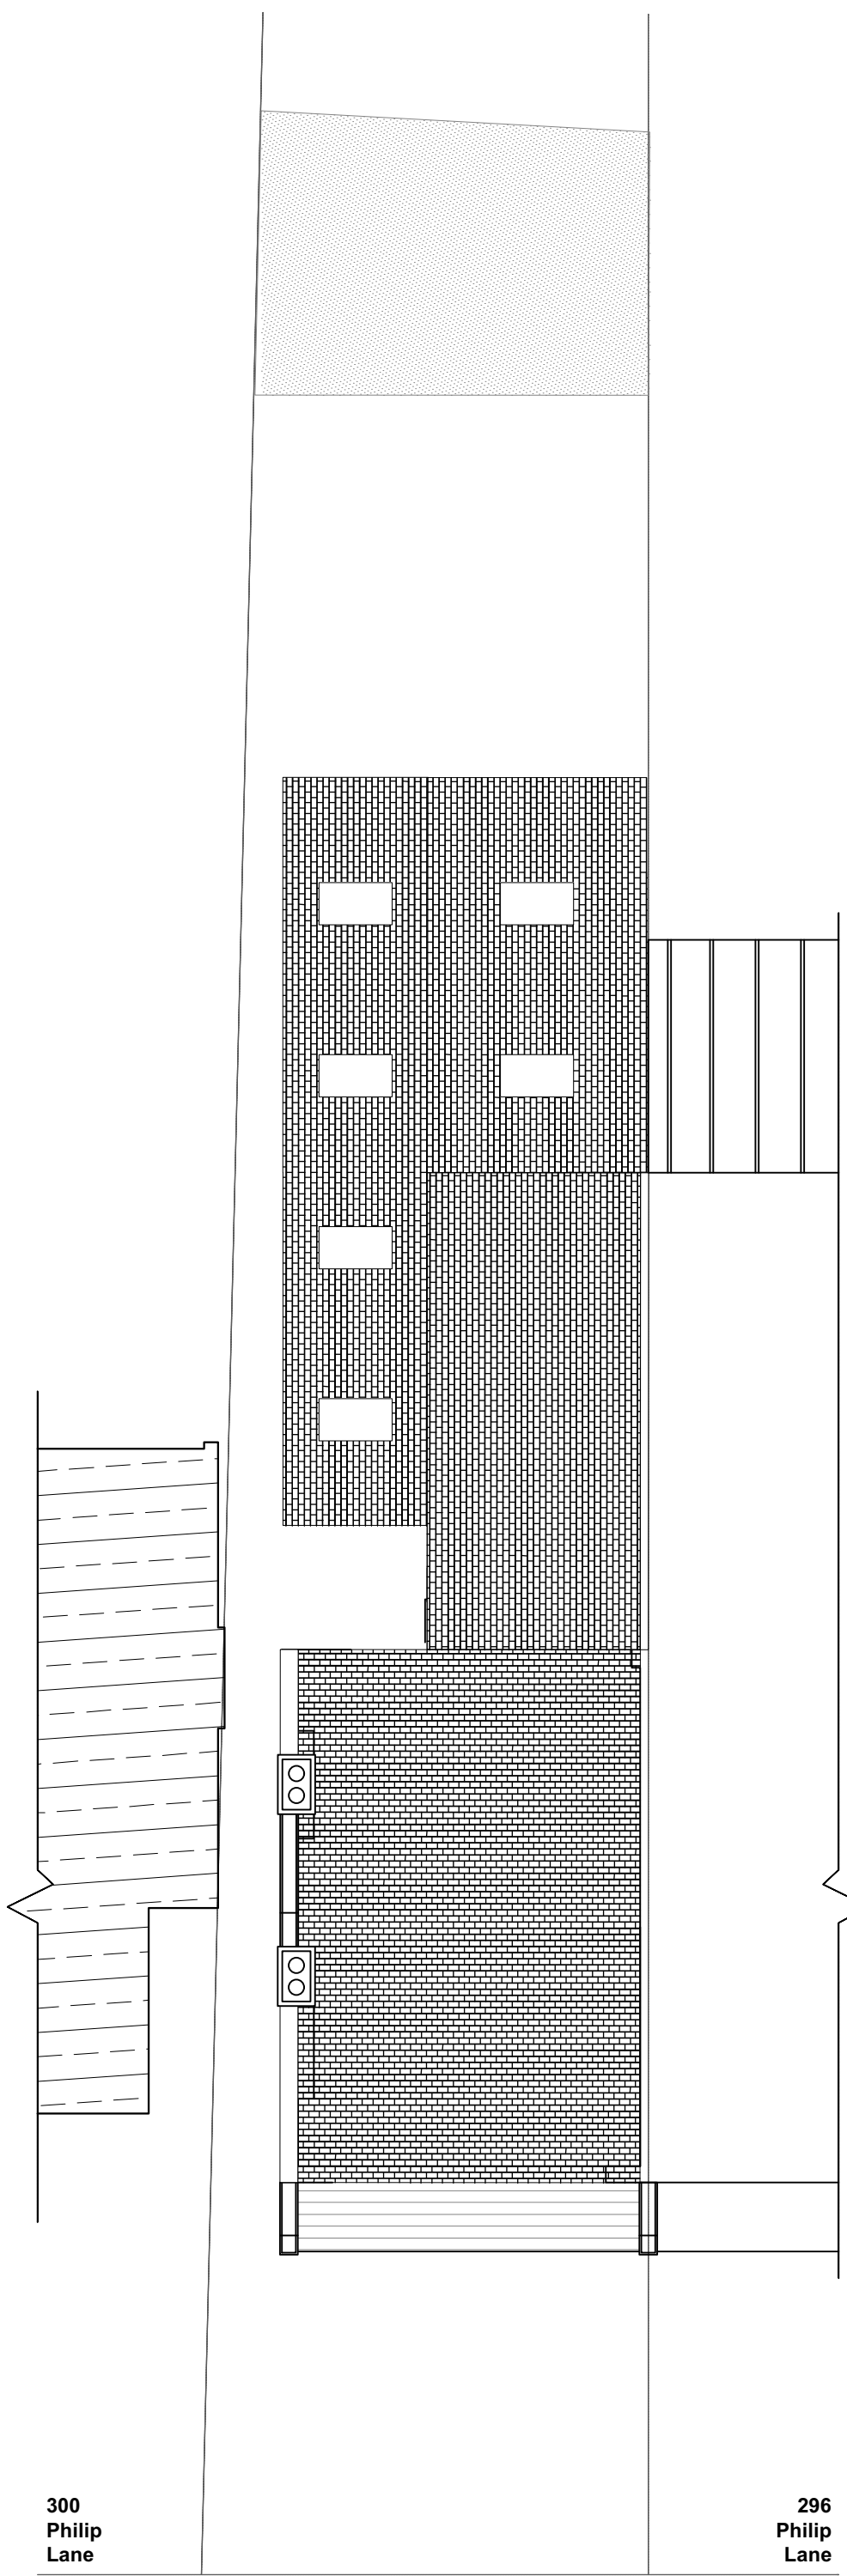


Proposed First Floor Plan
Scale 1:100




Proposed Front Elevation: South/ East
(Scale 1:100)

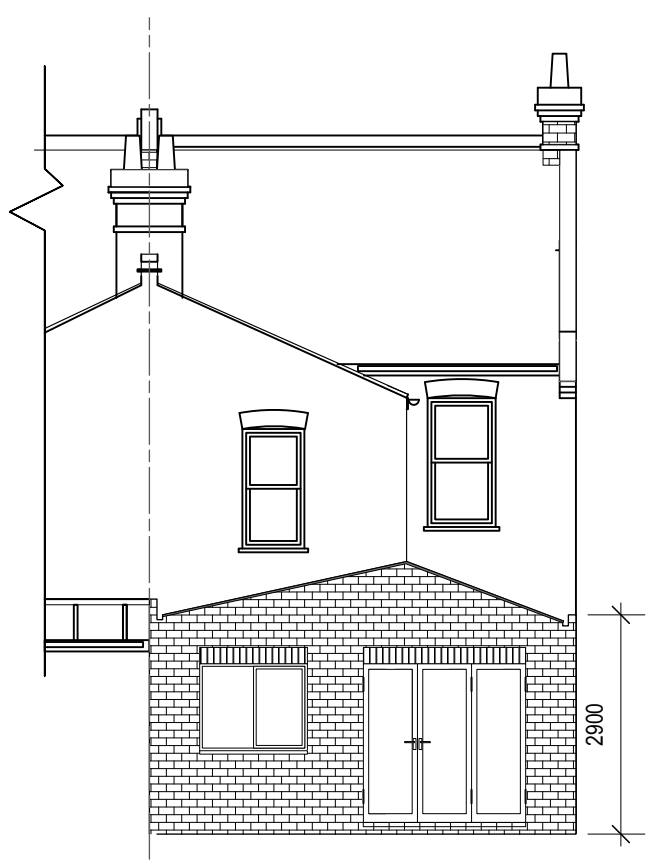

Proposed Rear Elevation: North/ West
(Scale 1:100)

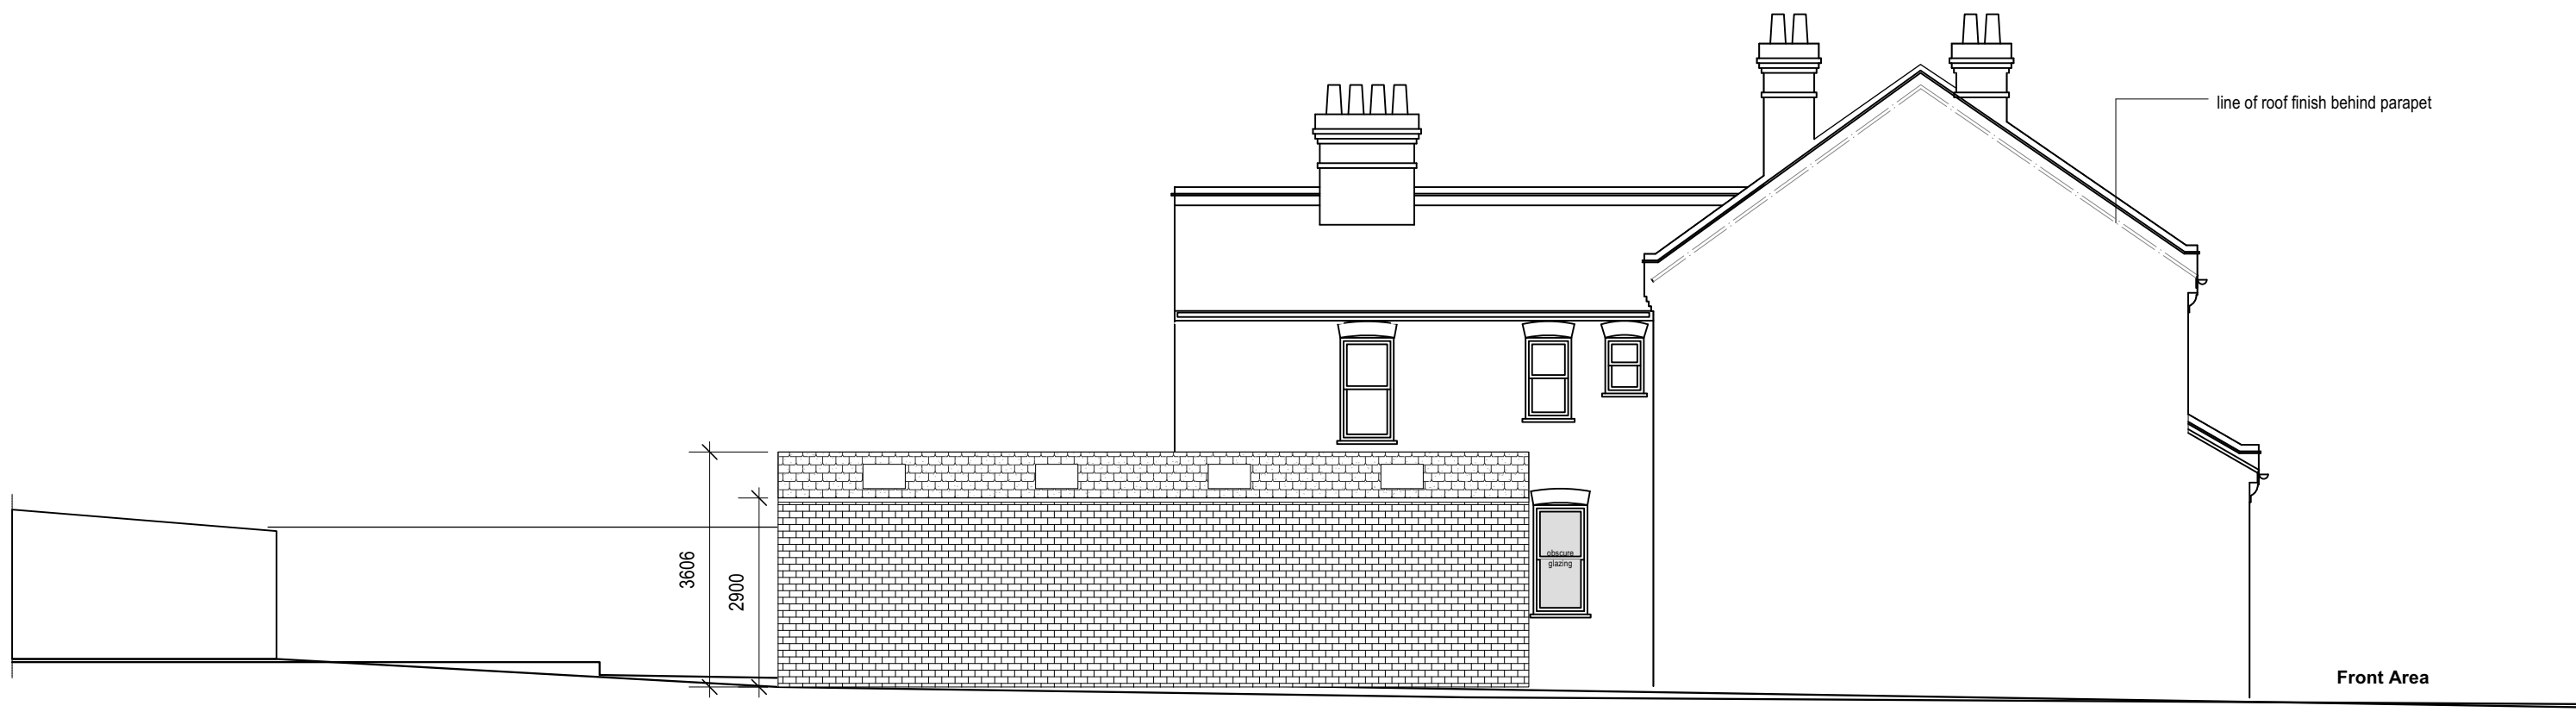

Proposed Side Elevation: South/West
(Scale 1:100)

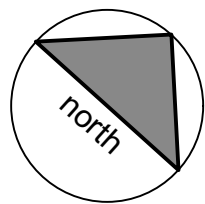

NO.	DATE	REVISION
1	13/06/2023	1:100
PROJECT		
SINGLE STOREY REAR EXTENSION		
CLIENT		
TWINTRIMS		
DRAWING		
PROPOSED PLANS & ELEVATIONS		
KA DESIGNS		
PROJECT # P01/2023/PP		
DATE 13/06/2023		
SCALE @ A1 1:100		
DRAWN KA		
CHECKED		
REV		
F01/2023/BR/04		
KA DESIGNS		
23 HASLEMERE AVENUE, LONDON EN4 8EY		
T: 07770315051 W: www.ka-designs.co.uk E: info@ka-designs.co.uk		