






Front Elevation

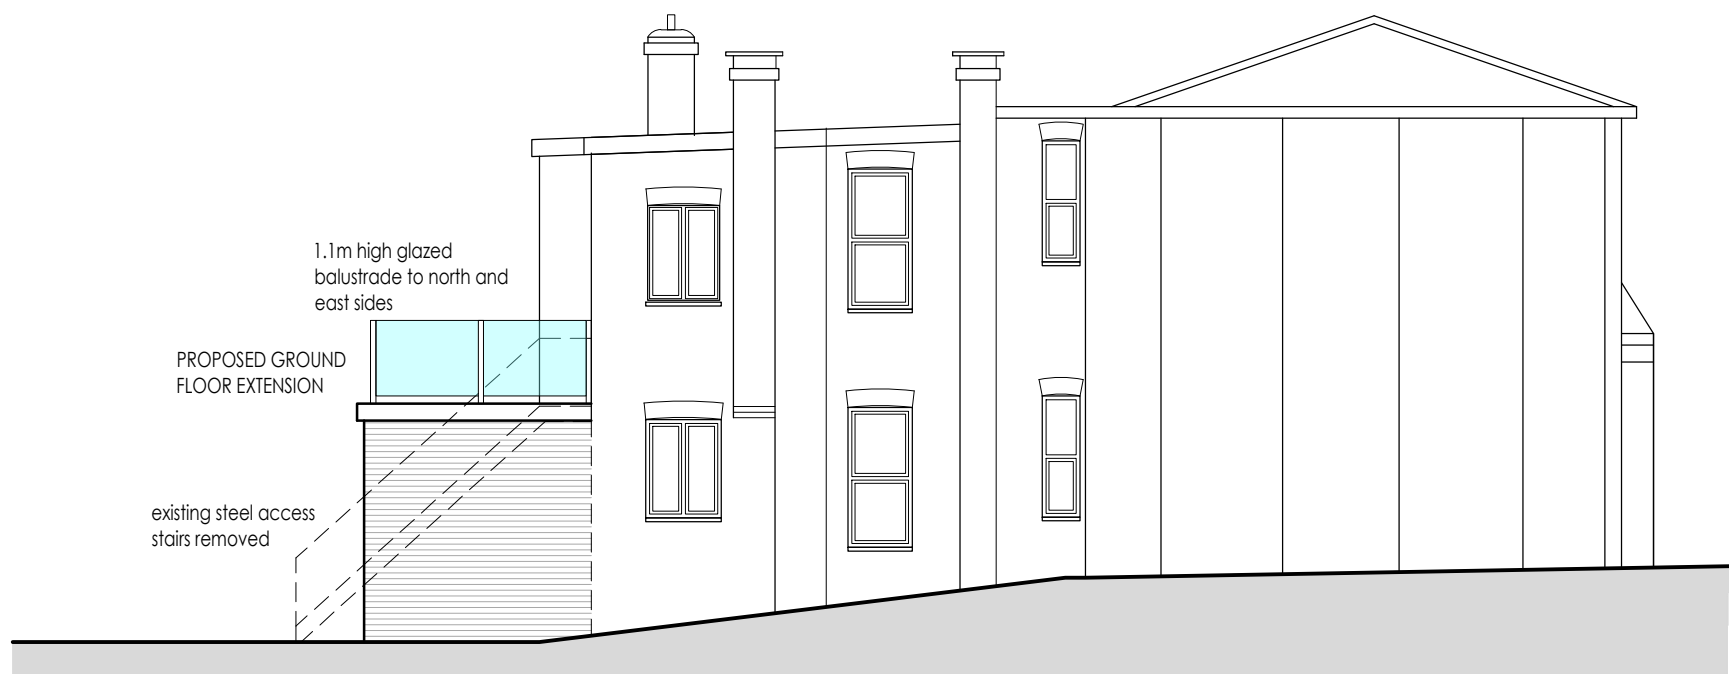


Side Elevation

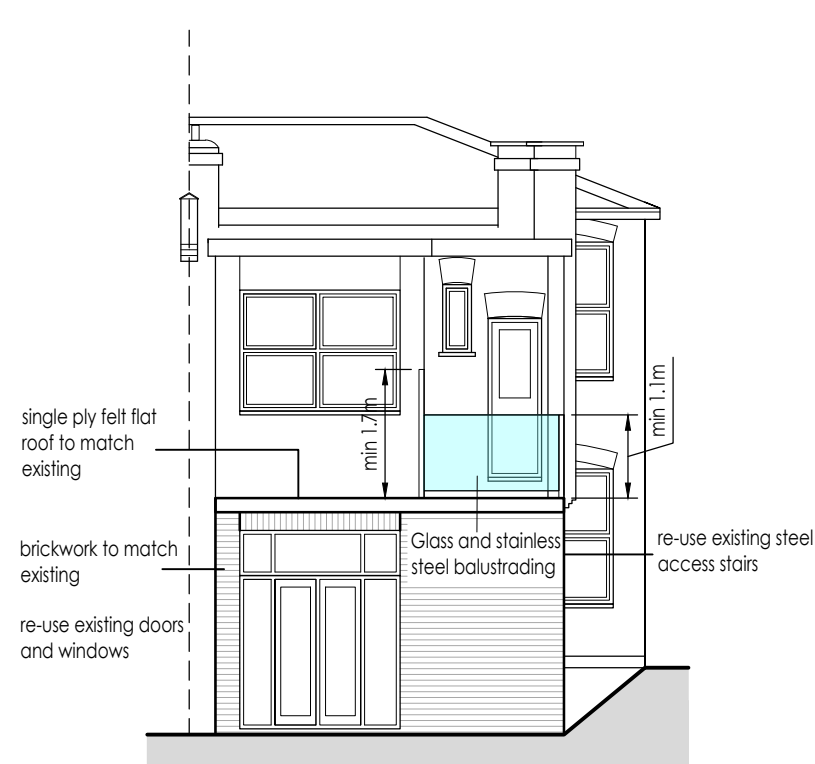

Rear Elevation

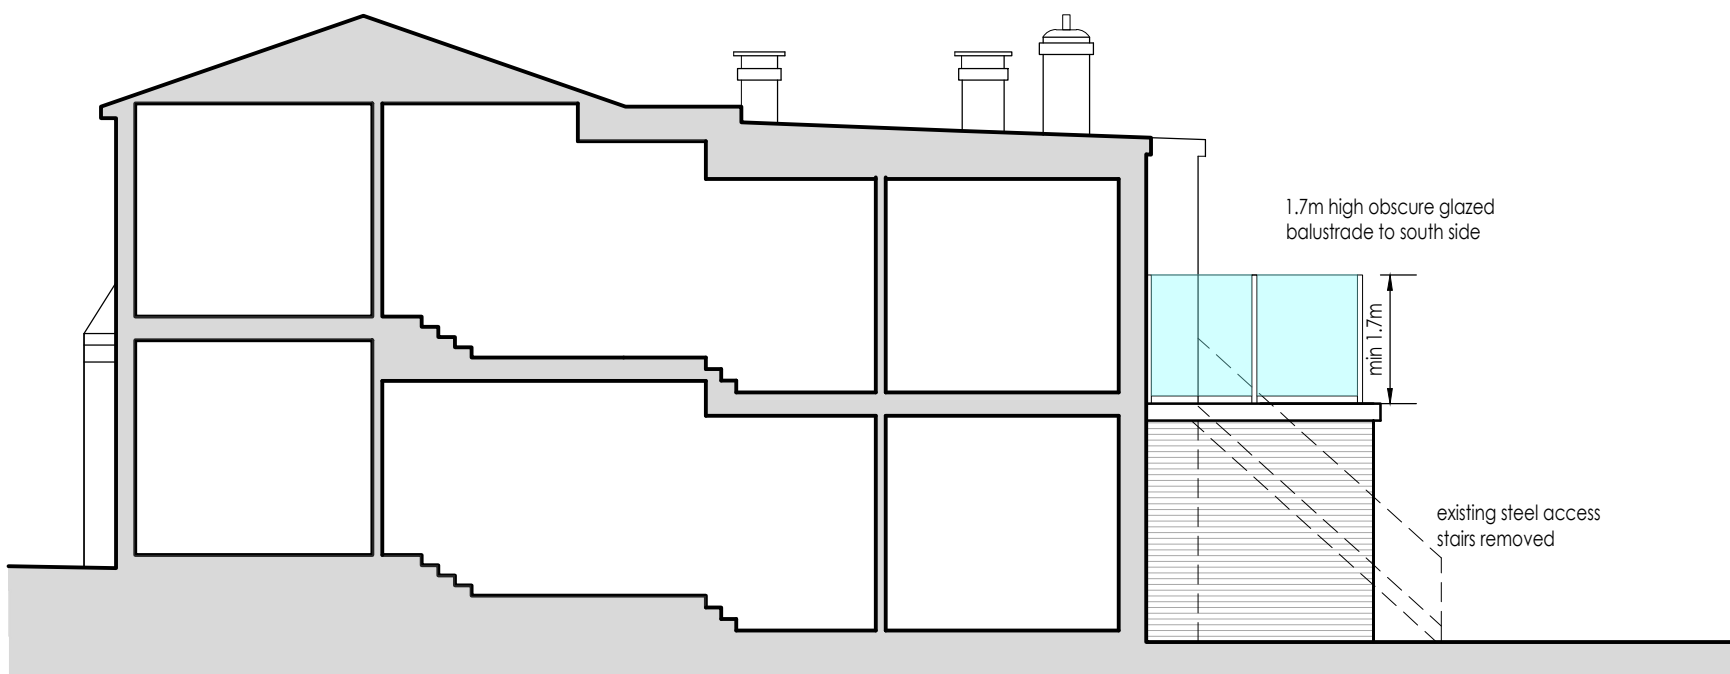


Side Elevation

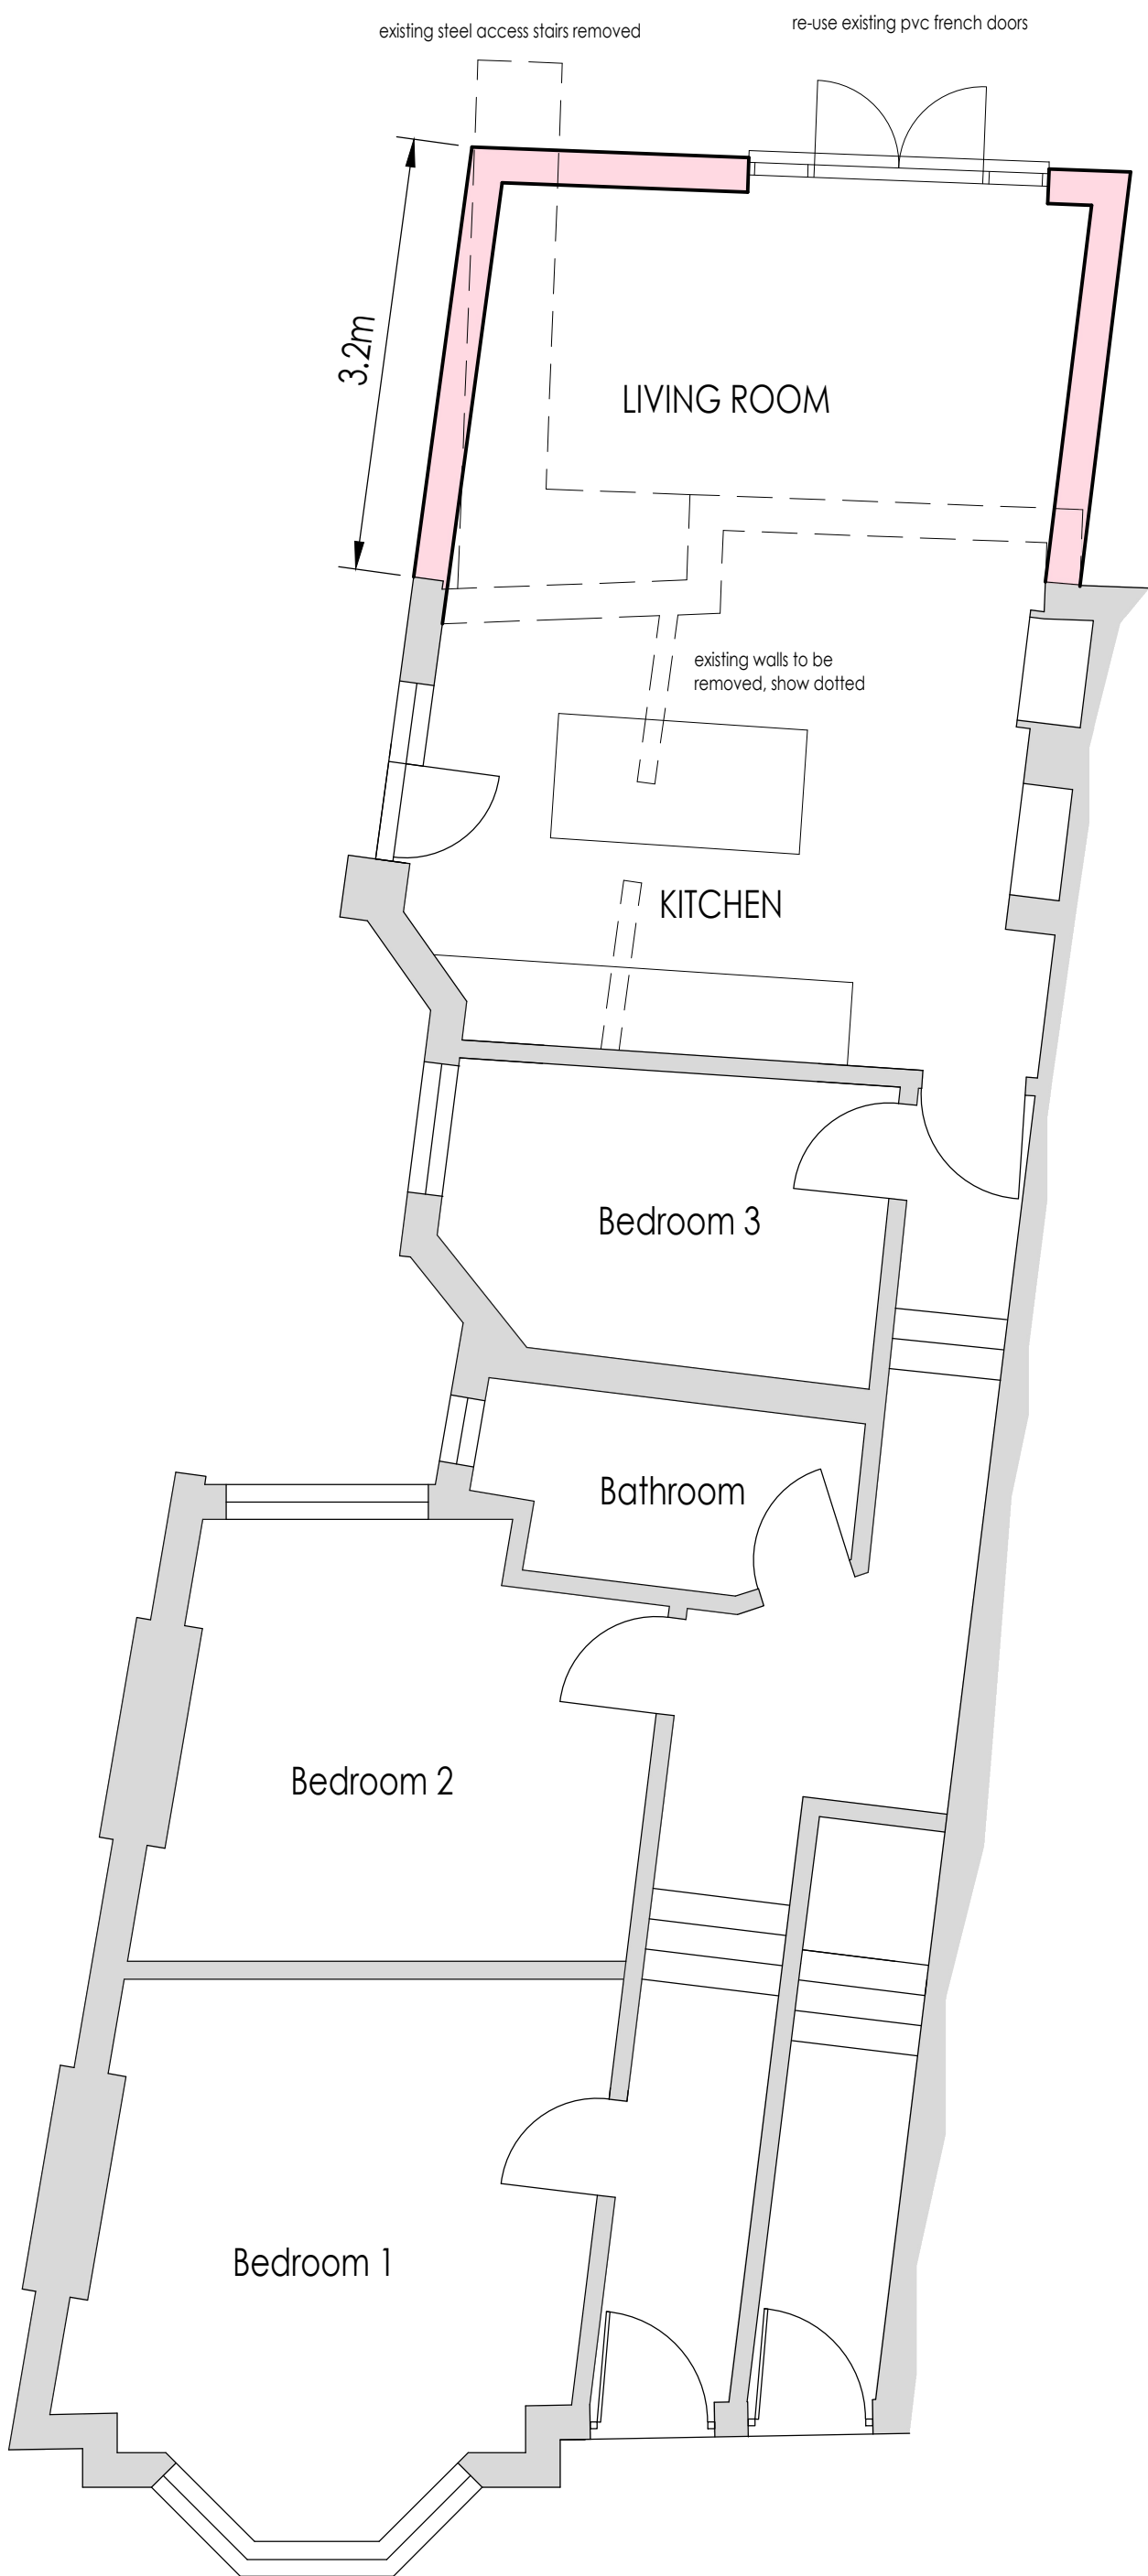

Ground Floor Plan - No 76



First Floor Plan - No 74

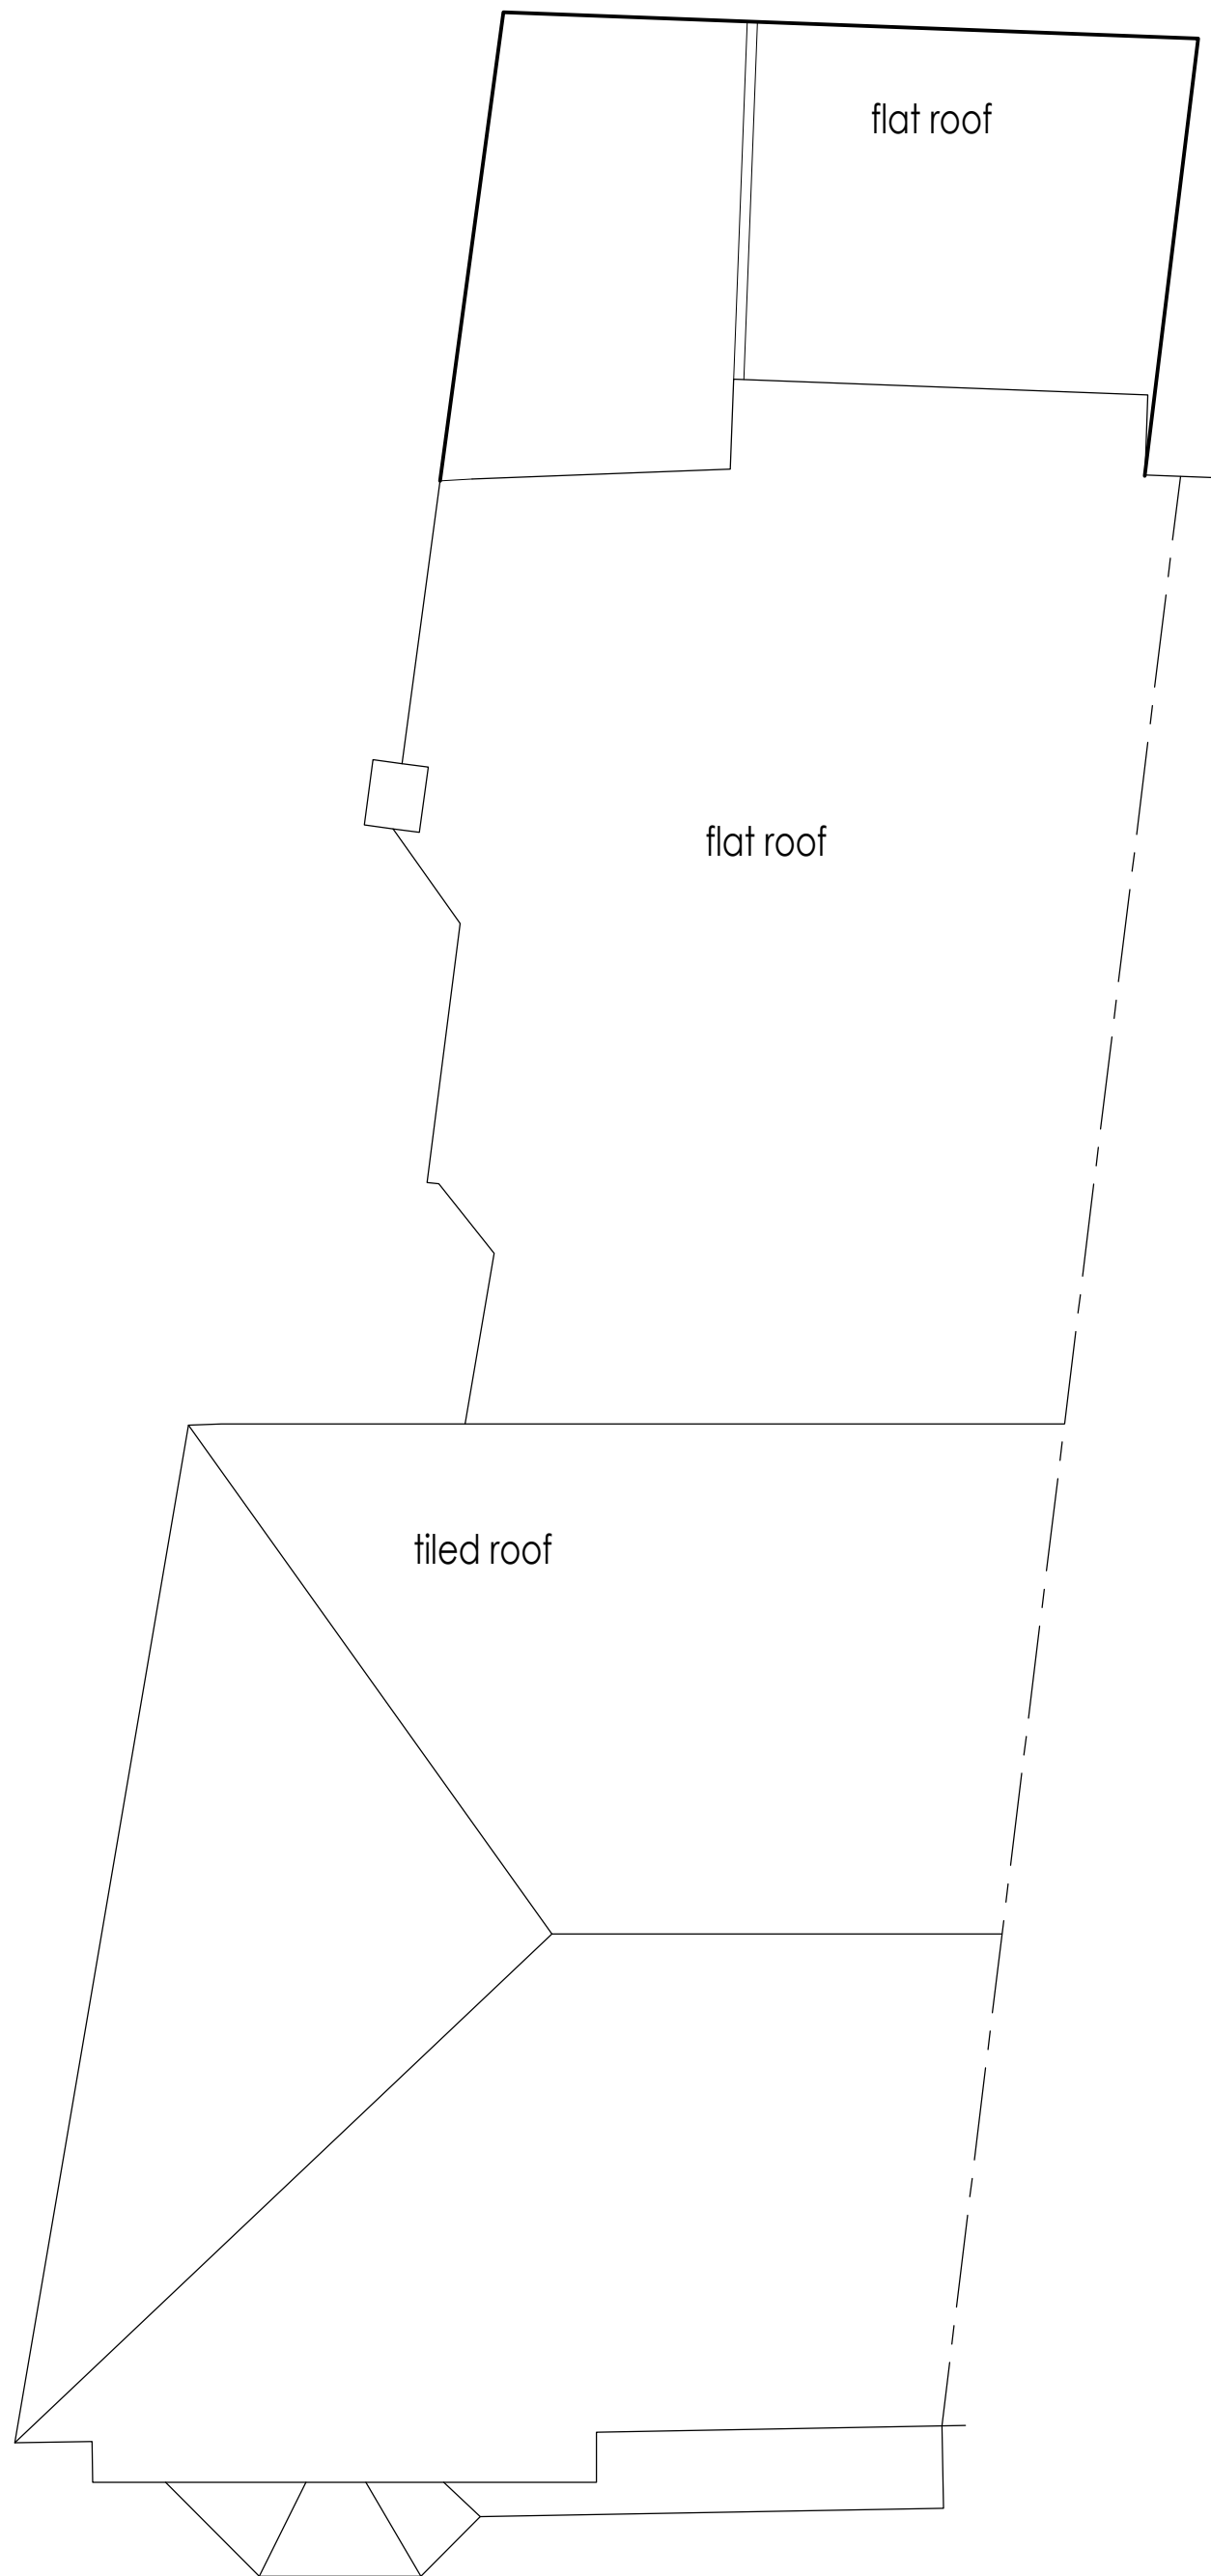

Roof Plan



Whymark & Moulton
Chartered Surveyors &
Building Engineers

14 Cornard Road, Sudbury,
Suffolk. CO10 2XA
Tele: 01787 371371

Project **74 & 76 ALEXANDRA GARDENS**
MUSWELL HILL
LONDON
N10 3RL

PROPOSED GROUND FLOOR EXTENSION

Scale **1:50, 1:100**

Date **July 2023**

Drawing No **23/006 - 04**

Amendments