



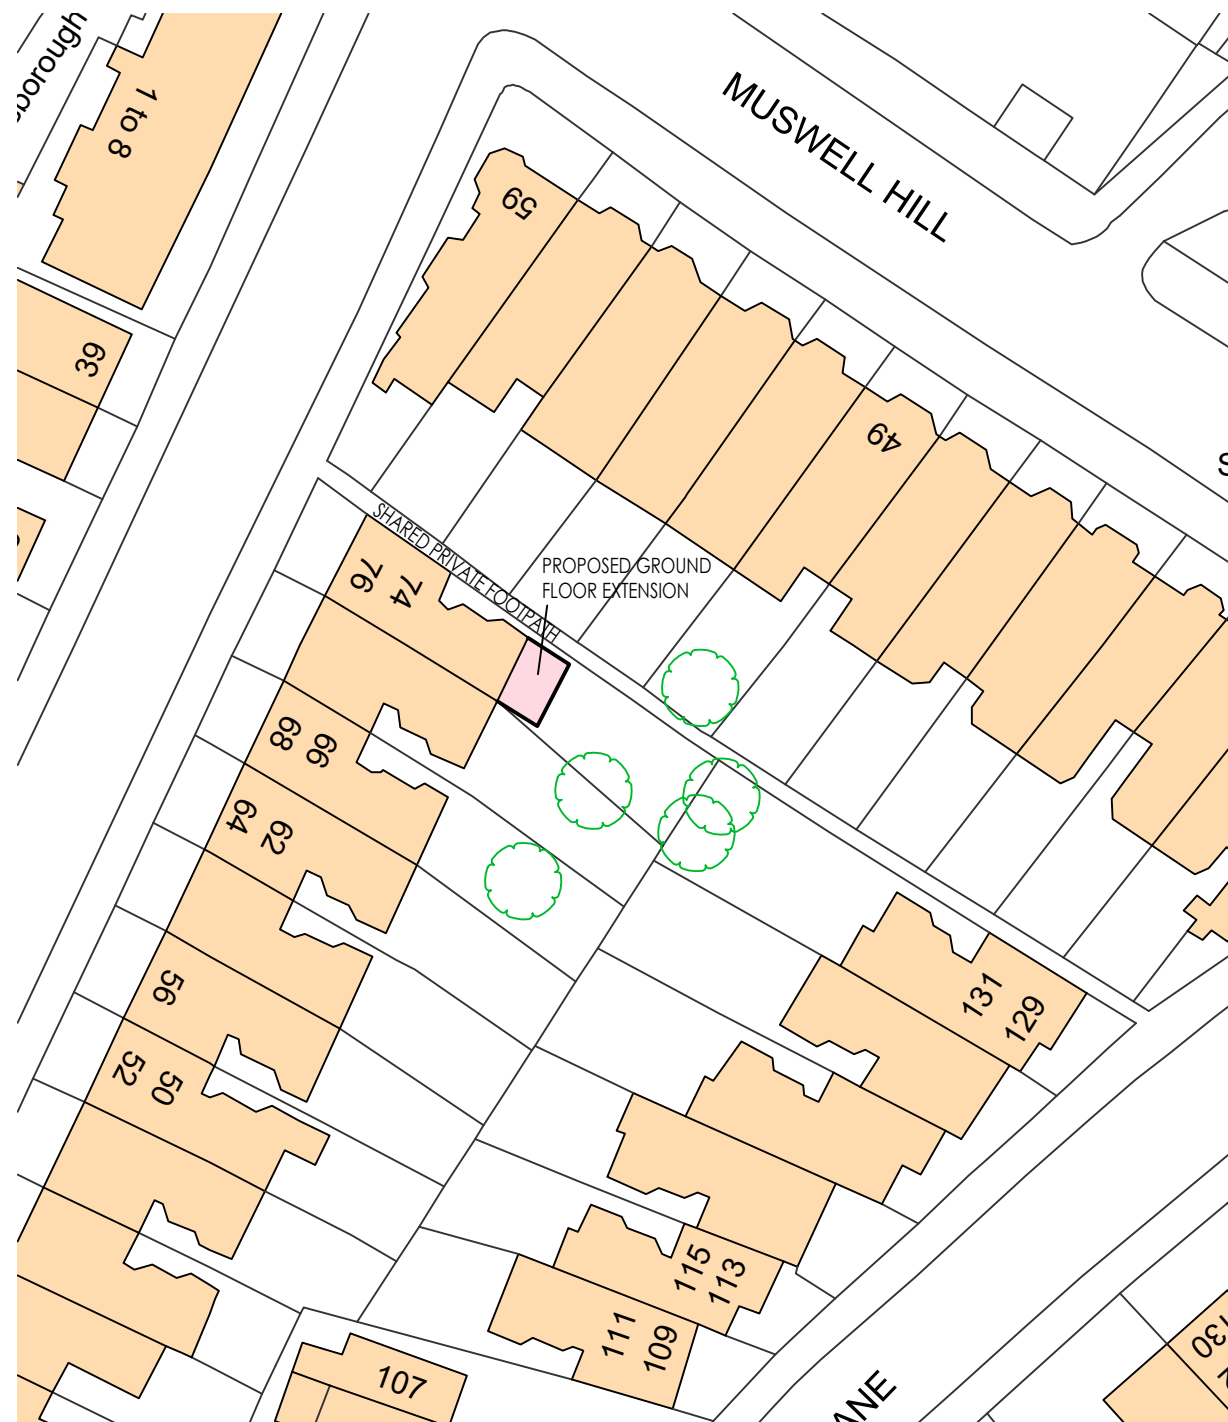

SITE PLAN


Scale 1:500 (m)

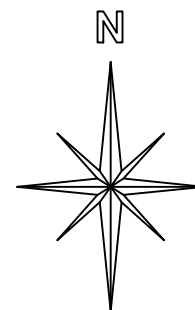

Ordnance Survey, (c) Crown Copyright 2023. All rights reserved. Licence number 100022432

LOCATION PLAN

Scale 1:1250 (m)

 

Project

74 & 76 ALEXANDRA GARDENS
MUSWELL HILL
LONDON
N10 3RL

SITE AND LOCATION PLANS

Amendments

A July 2023 Amended for Ground Floor Extension Only

Scale **1:500, 1:1250**

Date **Feb 2023**

Drawing No **23/006-03 A**



Whymark & Moulton

Chartered Surveyors &
 Building Engineers

14 Cornard Road, Sudbury,
 Suffolk. CO10 2XA

Tele: 01787 371371