



1 Existing Shopfront Elev
Scale 1:50 @ A3




3 Proposed Full Shopfront Elev
Scale 1:100 @ A3





2 Proposed Shopfront Elev
Scale 1:50 @ A3

DRAWING STATUS:		
Planning Application		
CLIENT		
Game Nation		
PROJECT		
448 - 454 High Road Tottenham N17 9JN		
DRAWING TITLE		
Existing and Proposed Shopfront Elevations		
CONTACT	SCALE @ A3	DATE
D.M	1:50 / 1:100	05.07.23
JOB N°	DRAWING N°	REV.
1734	TOT_ELE001	#

 


- Projecting sign box construction - laser cut and flush acrylic letters, internally illuminated

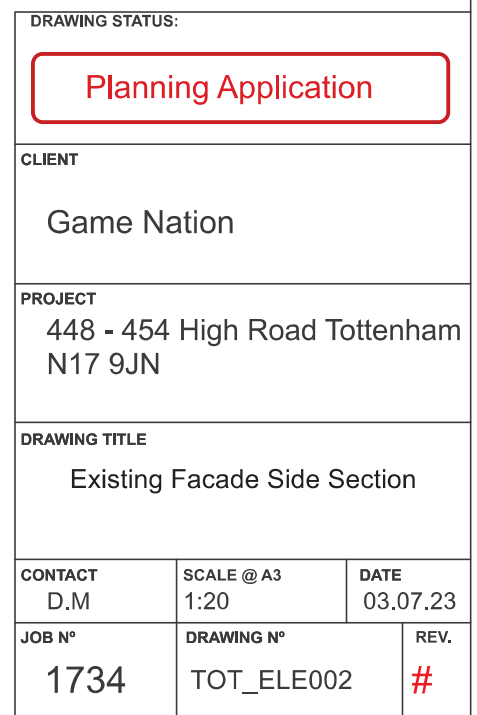

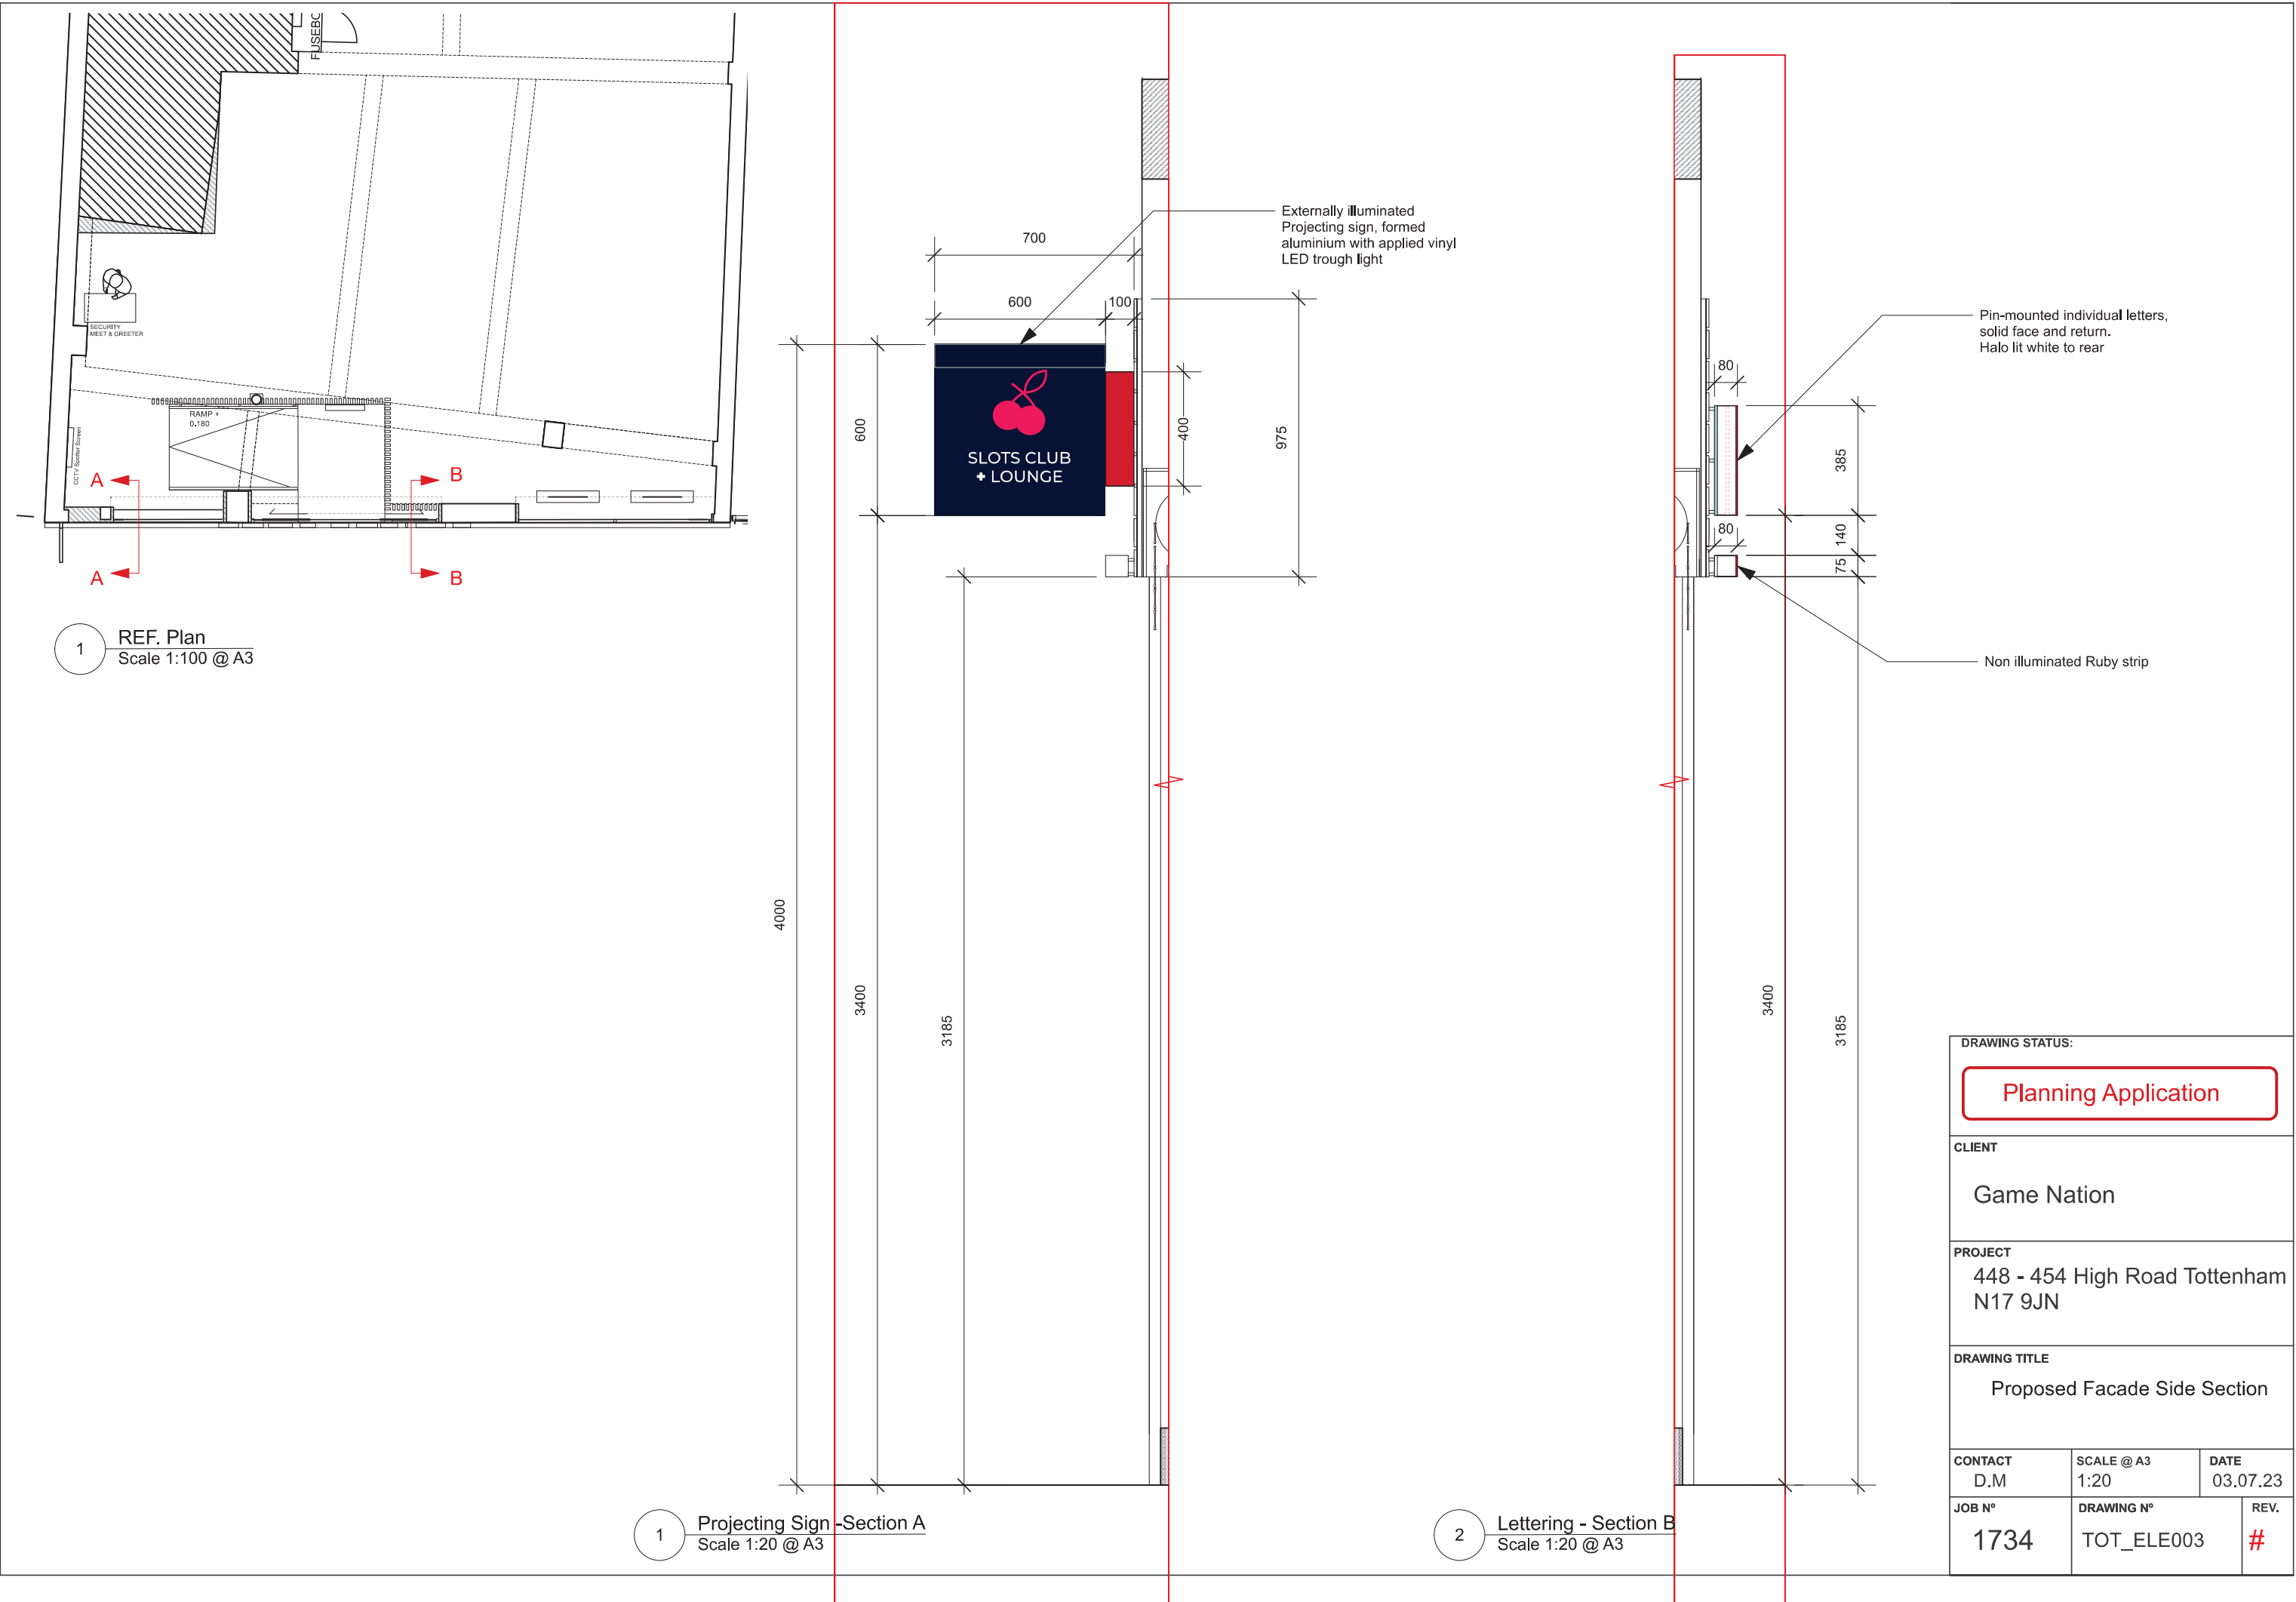



Externally illuminated D/S projecting sign

- Formed aluminium face panels finished RAL 5003 • Applied white & Ruby vinyl (to match RAL 3027)
- Aluminium shroud finished Ruby RAL 3027
- LED trough lights (4000k) finished RAL 5003
- Max 250 Candelas per square meter (cd/m2)

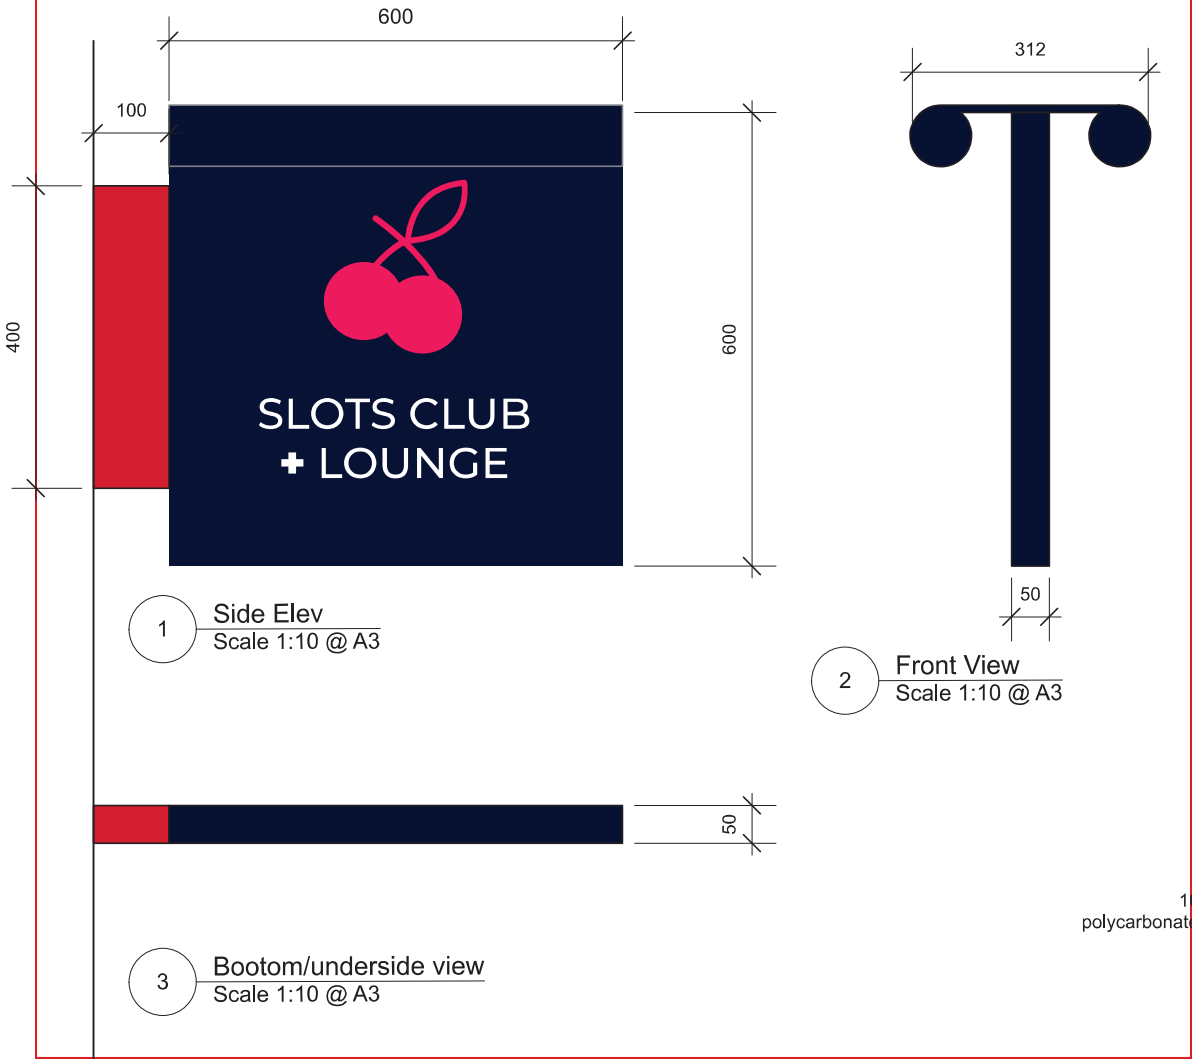


Halo illuminated letters

- Individual built up rimless 1.5mm stainless steel letters powder coated White or Ruby RAL 3027 • 2mm painted stainless steel faces
- 10mm clear acrylic backs to allow for halo illumination.
- Standoff fixings
- LED illumination - Max 250 Candelas per square meter (cd/m2)

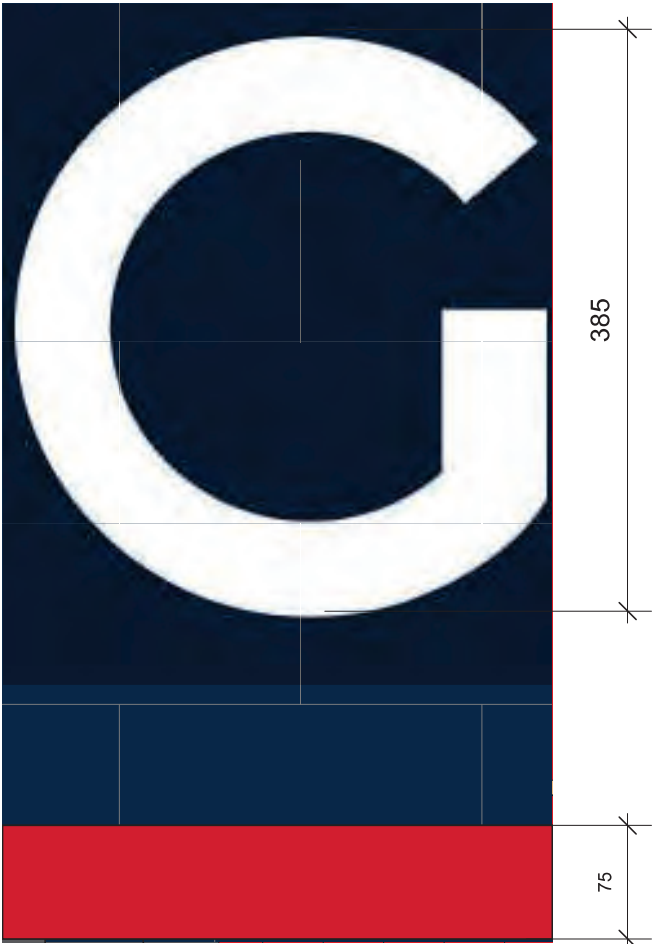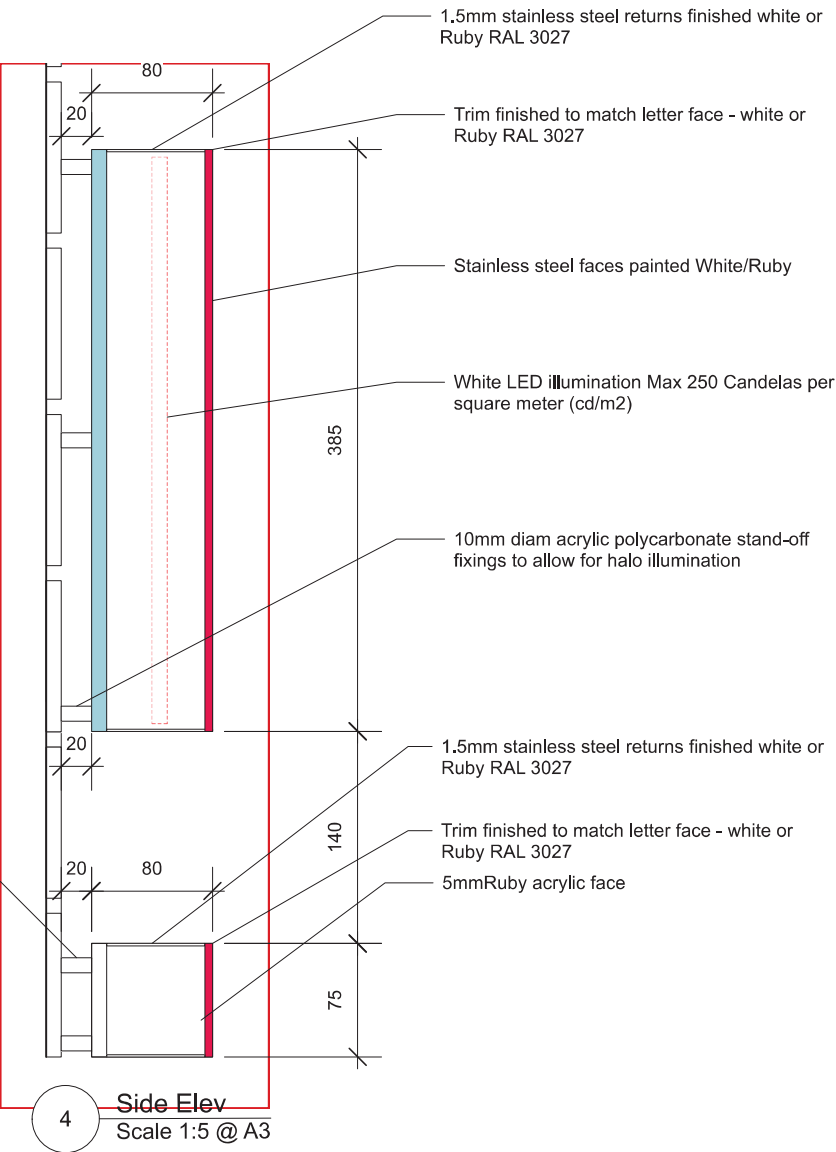

Non illuminated Ruby band

- Individual built up rimless 1.5mm stainless steel band powder coated Ruby RAL 3027
- 5mm Ruby faces
- Standoff fixings same distance as lettering above

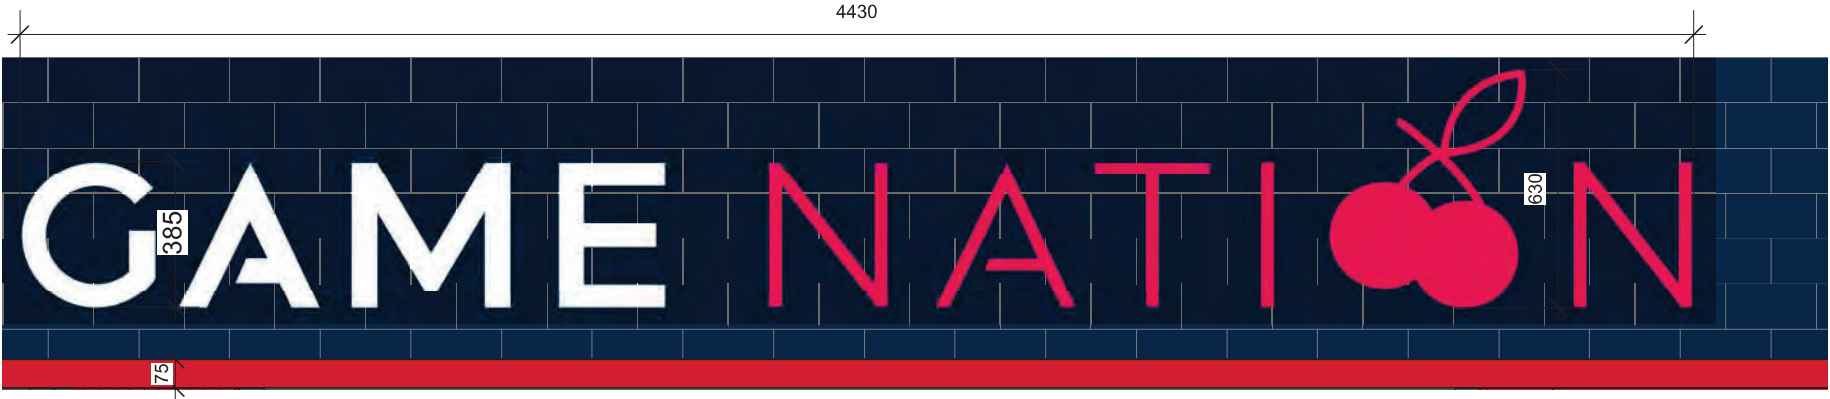

DRAWING STATUS:		
Planning Application		
CLIENT		
Game Nation		
PROJECT		
448 - 454 High Road Tottenham N17 9JN		
DRAWING TITLE		
Signage Details		
CONTACT	SCALE @ A3	DATE
D.M	1:20 / 1:10 / 1:5	03.07.23
JOB N°	DRAWING N°	REV.
1734	TOT_DET001	#