




Revision	Date	By	Chk.
-	First issued	28.06.23	EY PT
A	Plant type specified	30.06.23	EY PT

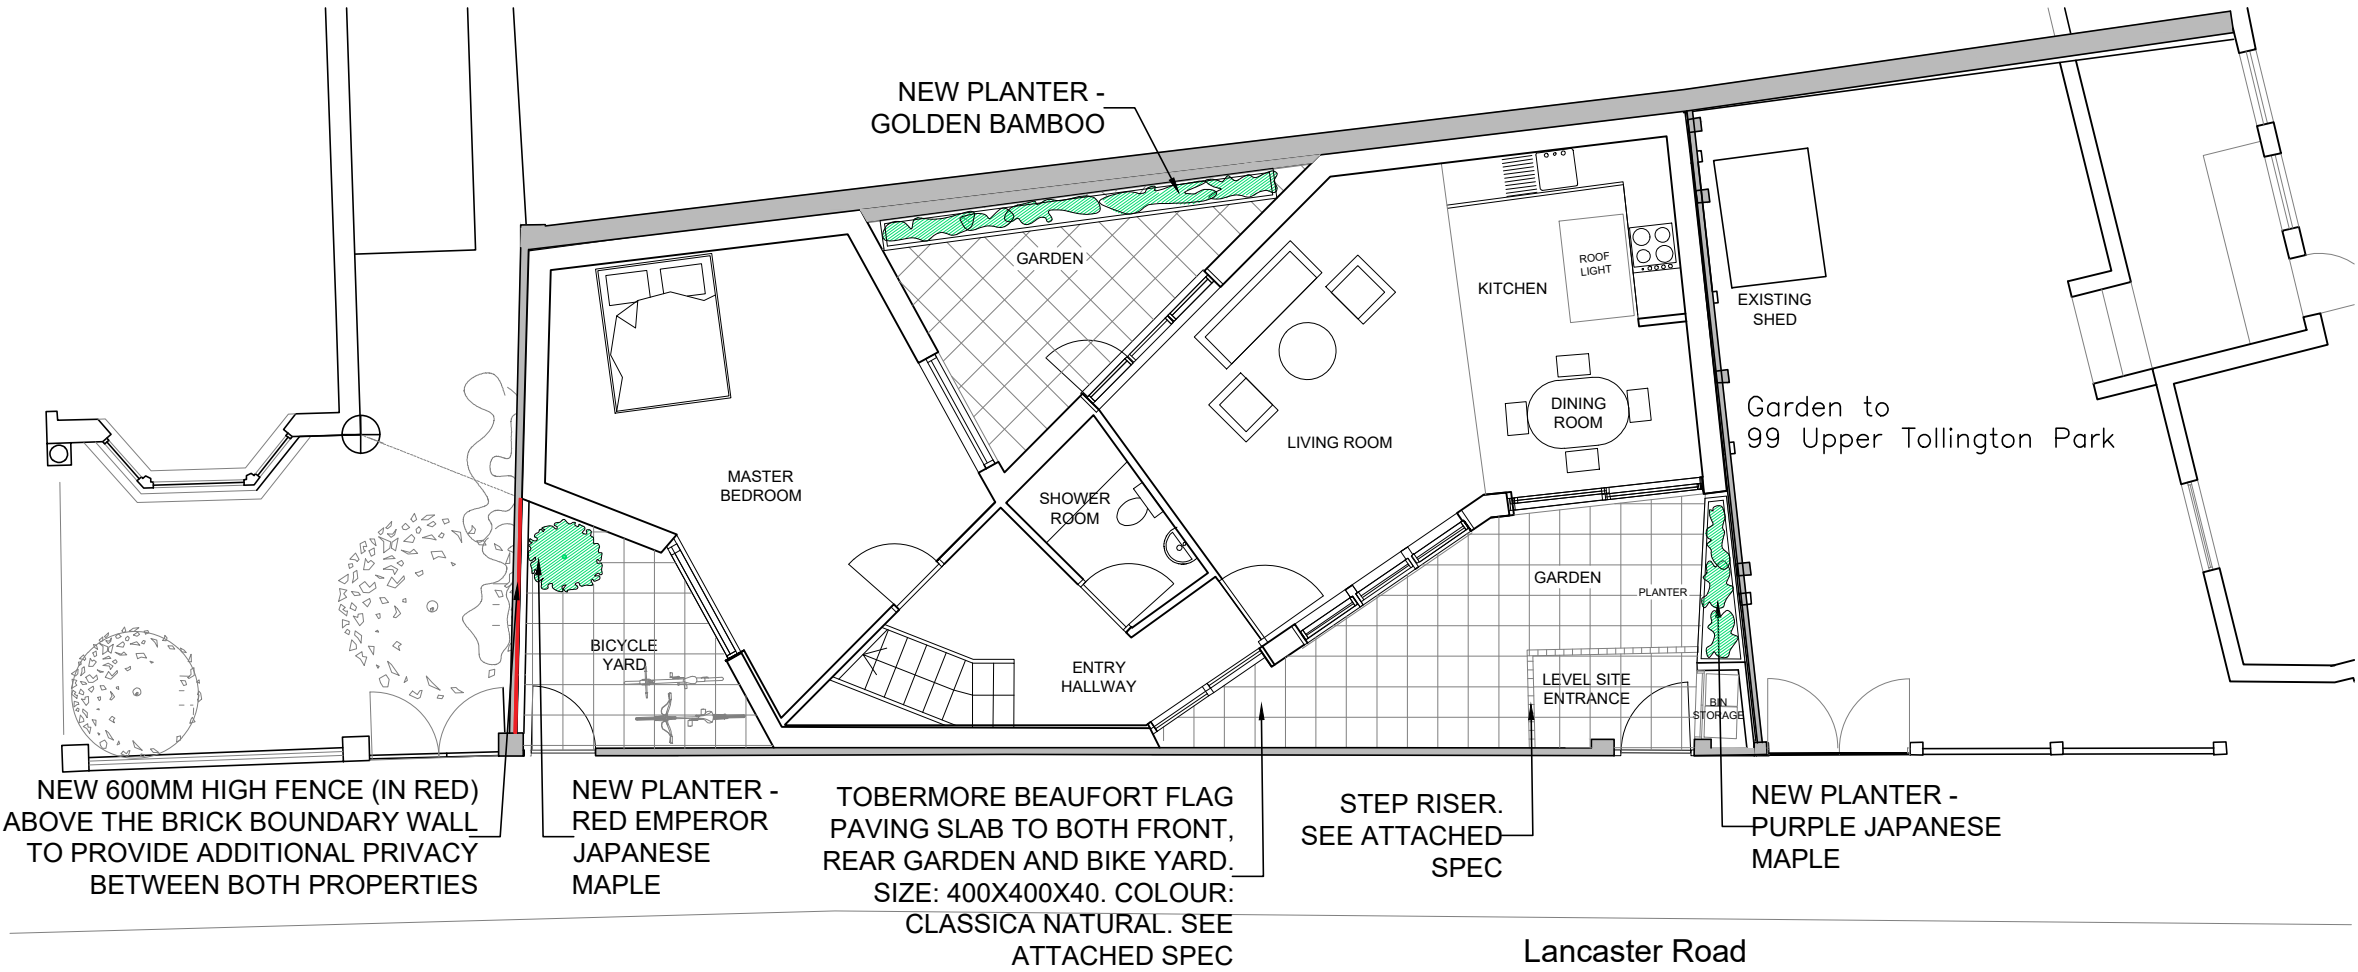

PROPOSED GROUND FLOOR PLAN 1:100 @A3

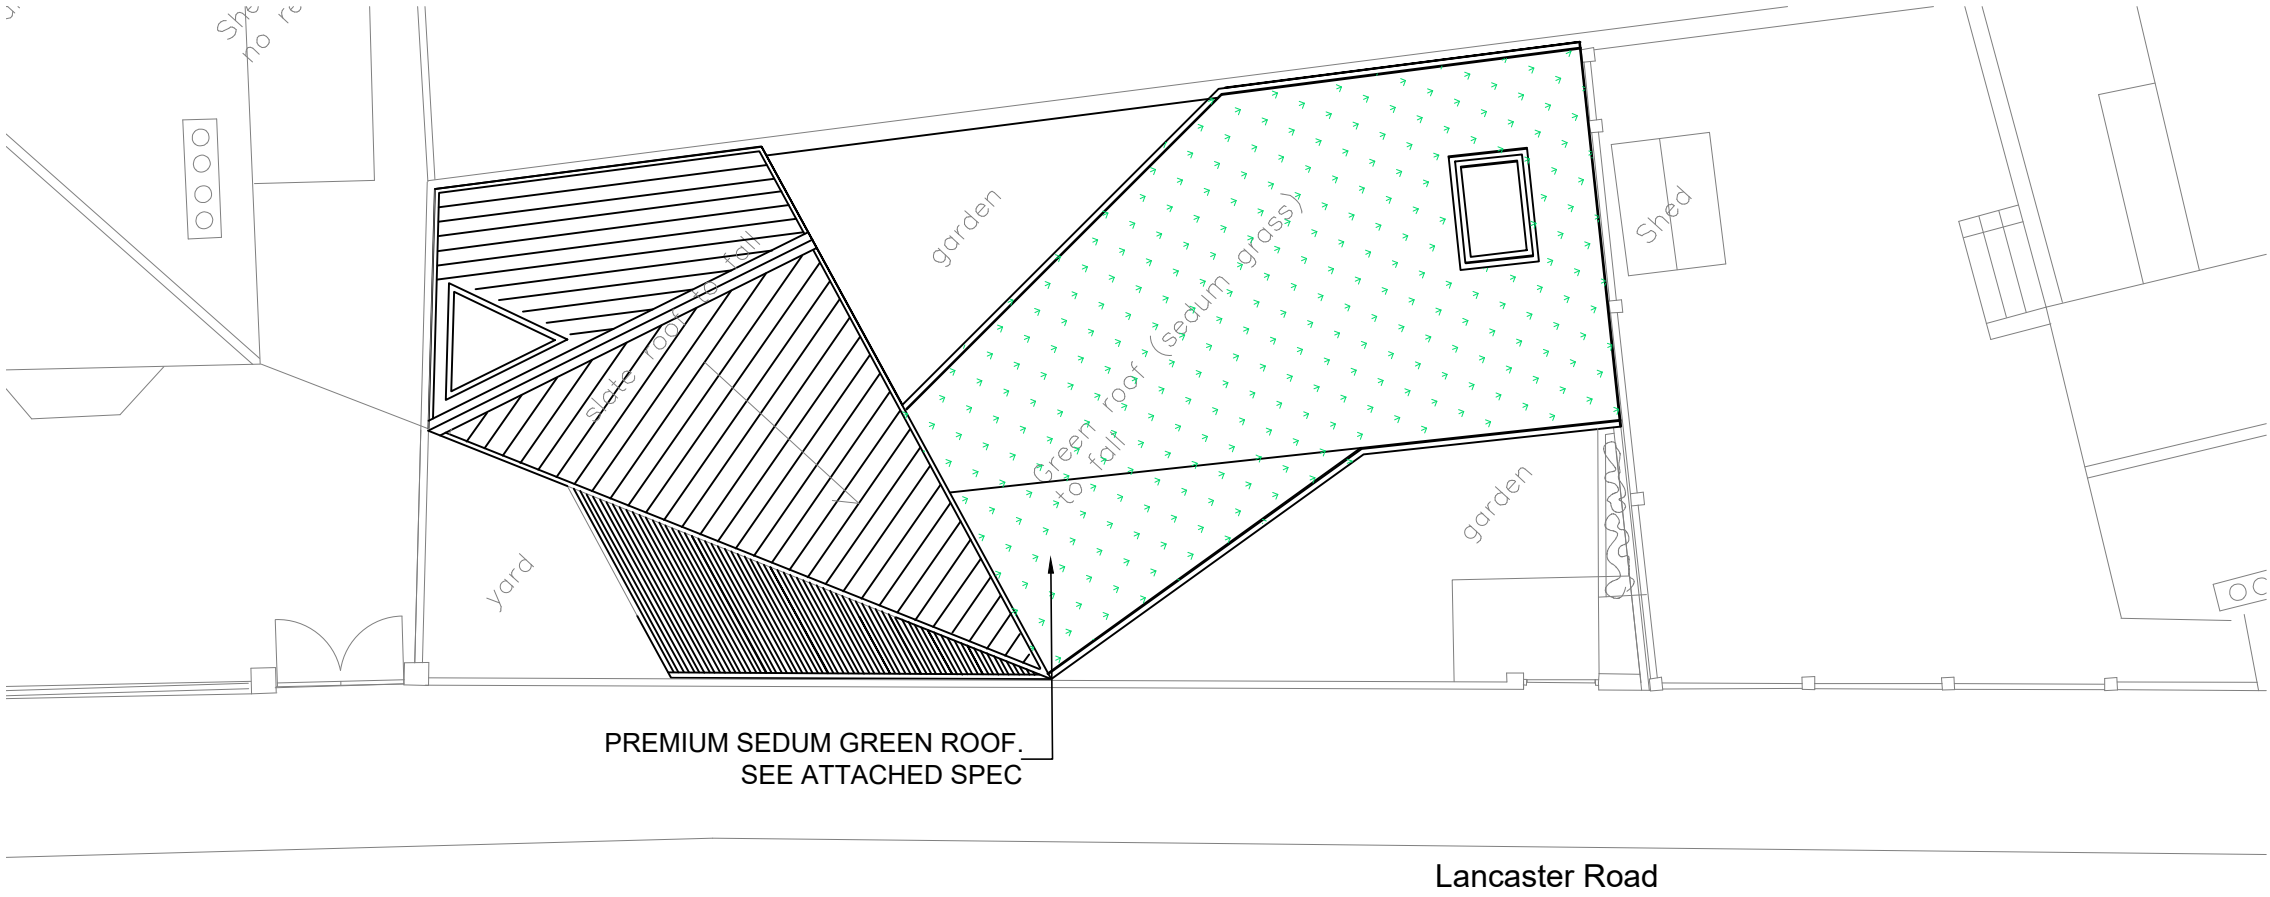

PROPOSED ROOFTOP PLAN 1:100 @A3

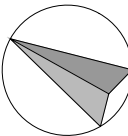

Status	PLANNING		
Client	 McCabe		
Architect	 CUBE		
Project Title	2A LANCASTER ROAD LONDON, N4 4PP		
Drawing Title	PROPOSED GROUND & ROOF PLANS		
Project Number	PR0109-P	Drawing Number	101
Revision	A		
Drawn	Checked	Scale	Date
EY	PT	AS SHOWN@A3	28.06.23
The content of this drawing is the property of RPM Consult and may not be copied in whole or part without formal consent.			