


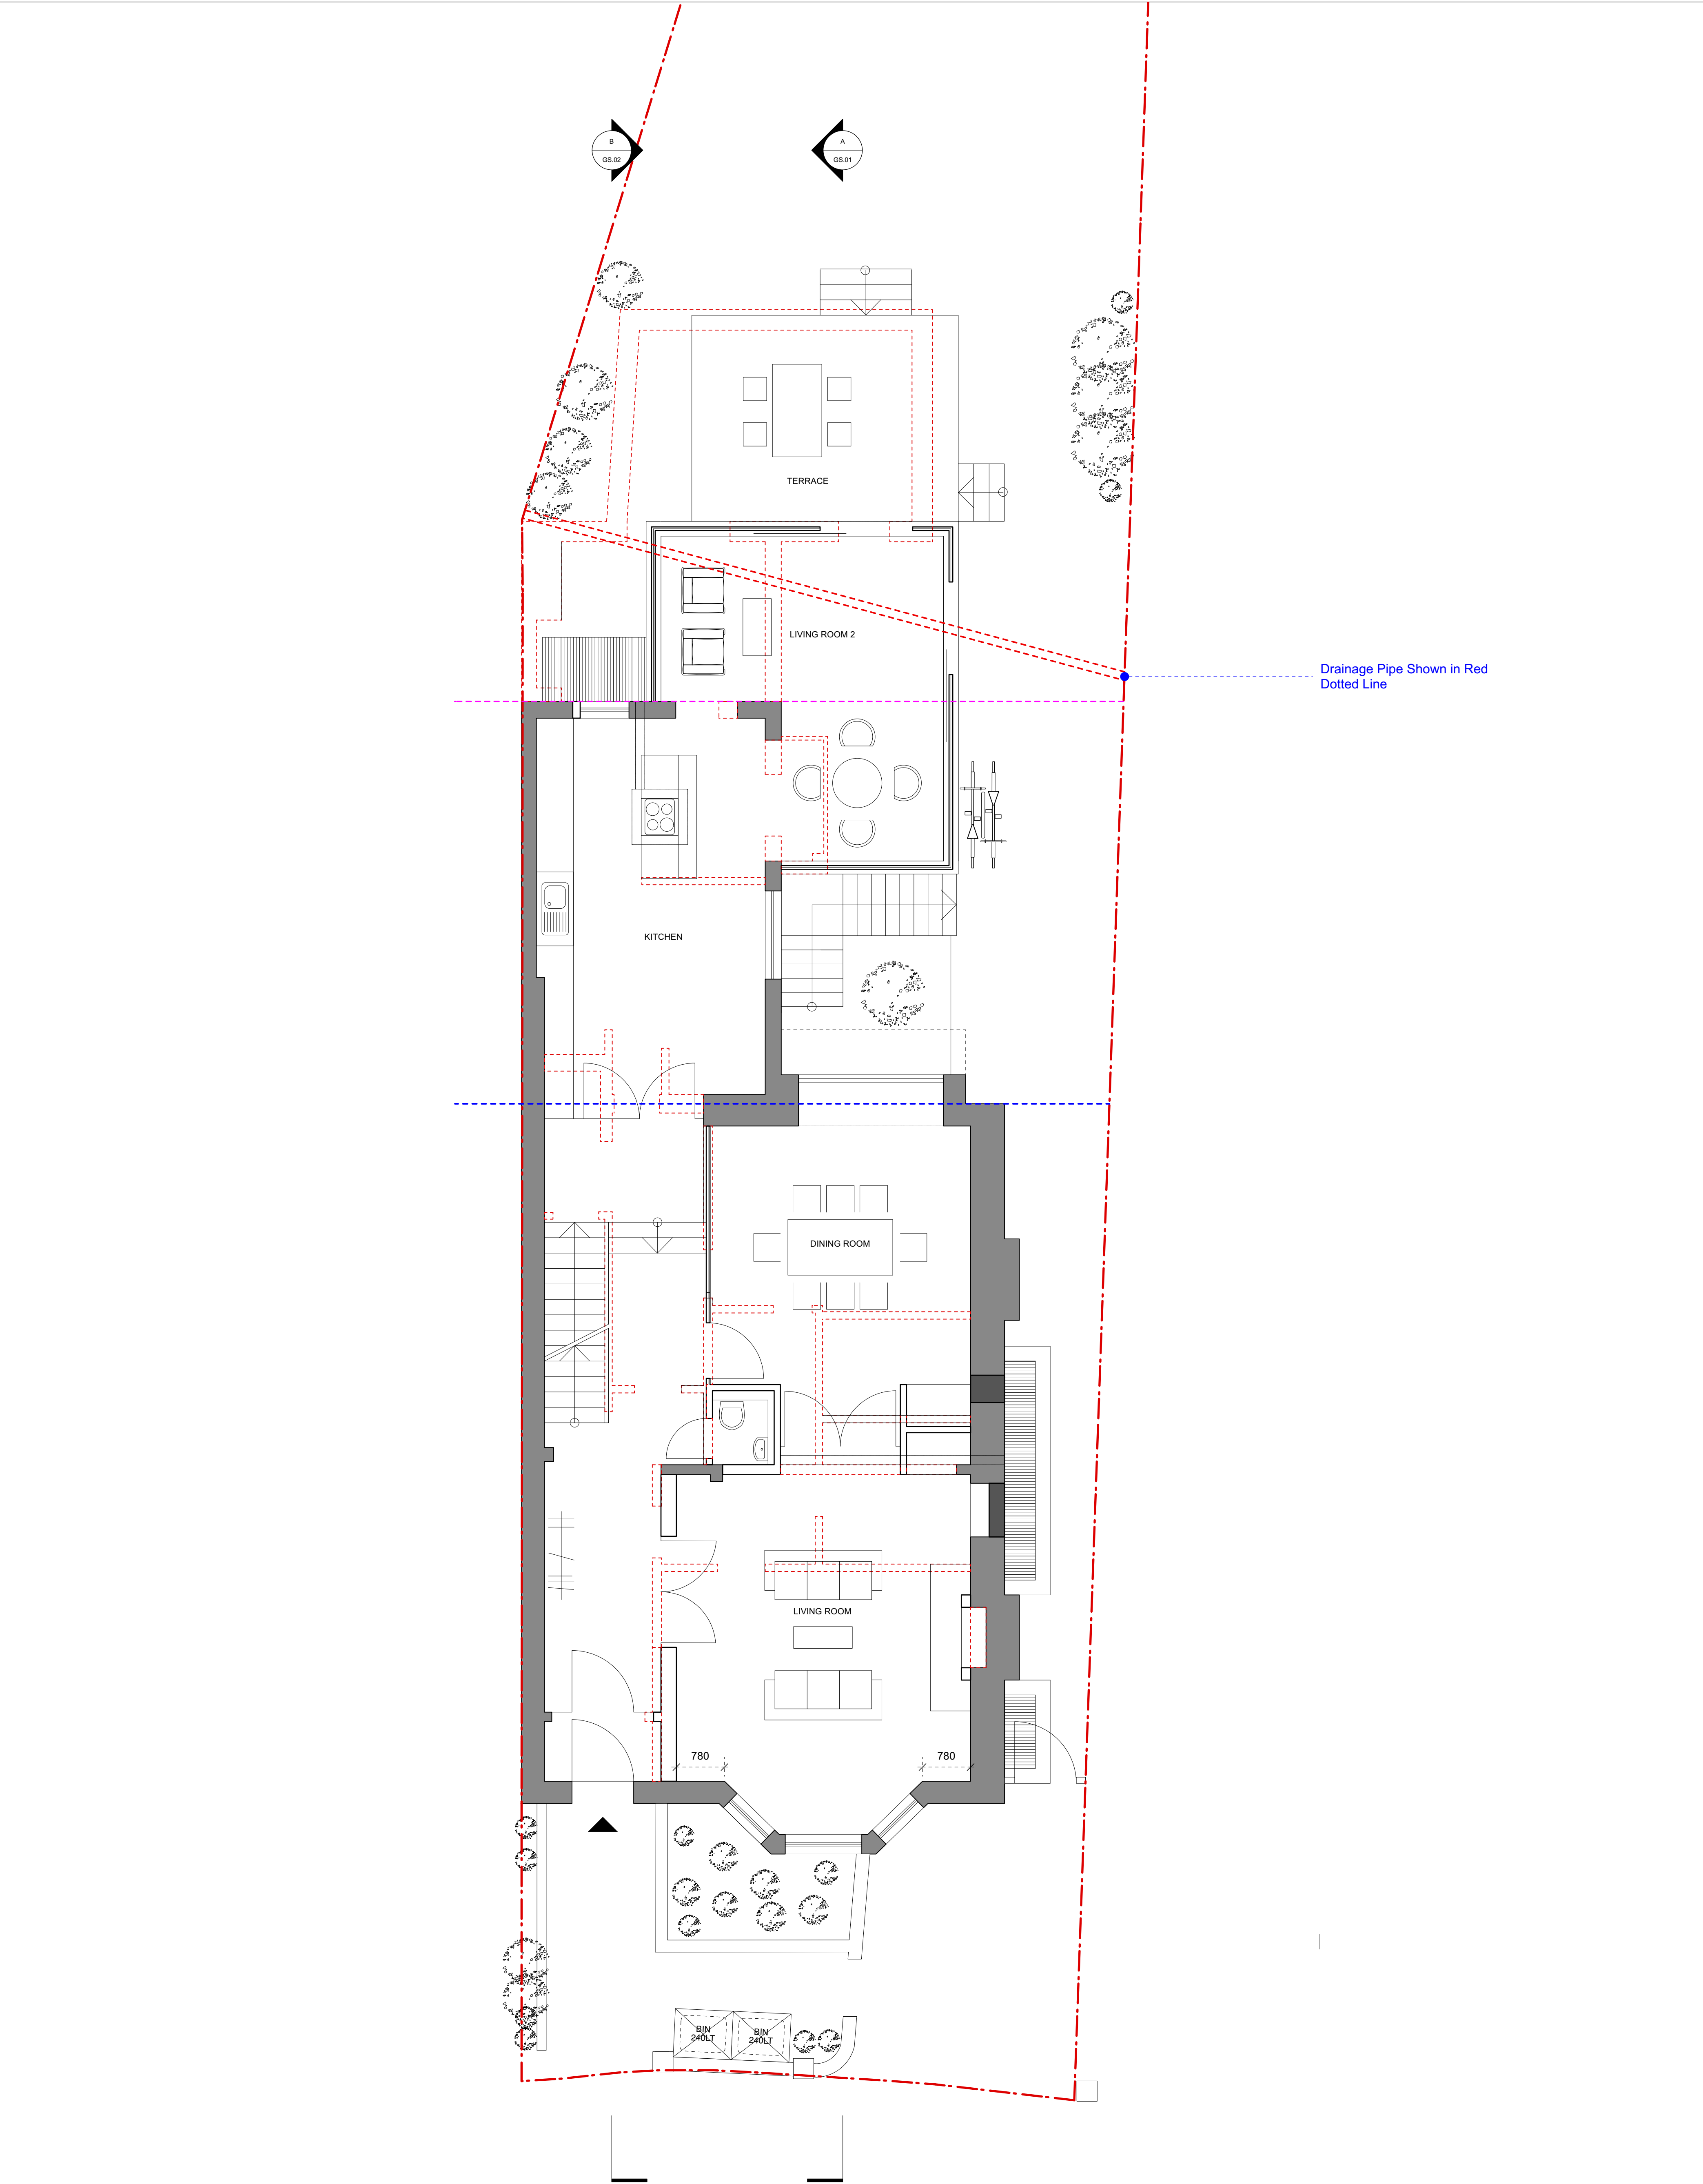


A
GA.00
Proposed Ground Floor Plan
1:50@A1, 1:100@A3

Information contained within this drawing is the sole copyright of Edencoast Ltd. and is not to be reproduced without express permission. No implied licence exists. This drawing not to be used for land transfer or valuation purposes. Do not scale from this drawing. All dimensions & levels are to be checked on site by the contractor. Issued for purposes indicated only. Drawing errors and omissions to be reported to the architect.


Revisions

- Existing
- Proposed
- Removed

P1 03.11.22 Issued for Planning Application
P2 15.06.23 Front Lightwell Removed

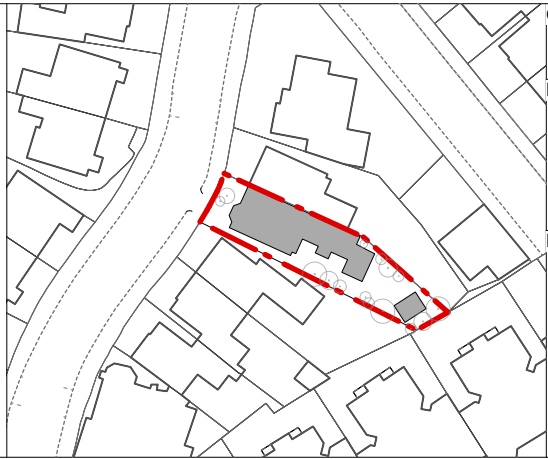

Client
Andreas Weiskam
Project
69 Cromwell Avenue, London, N6 5HS
Drawing Title
Proposed Ground Floor Plan

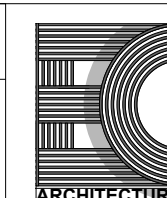 Edencoast Ltd. 314 Goswell Road, London, EC1V 7AF Tel: +44(0)20 7952 0252 www.Edencoast.com	Status	Drawn	Checked
	Planning	ZF	PK
	Scale	1:50@A1, 1:100@A3	
	Date	Nov 2022	
Drwa. No.		Revision	
326_GA_00		P2	