


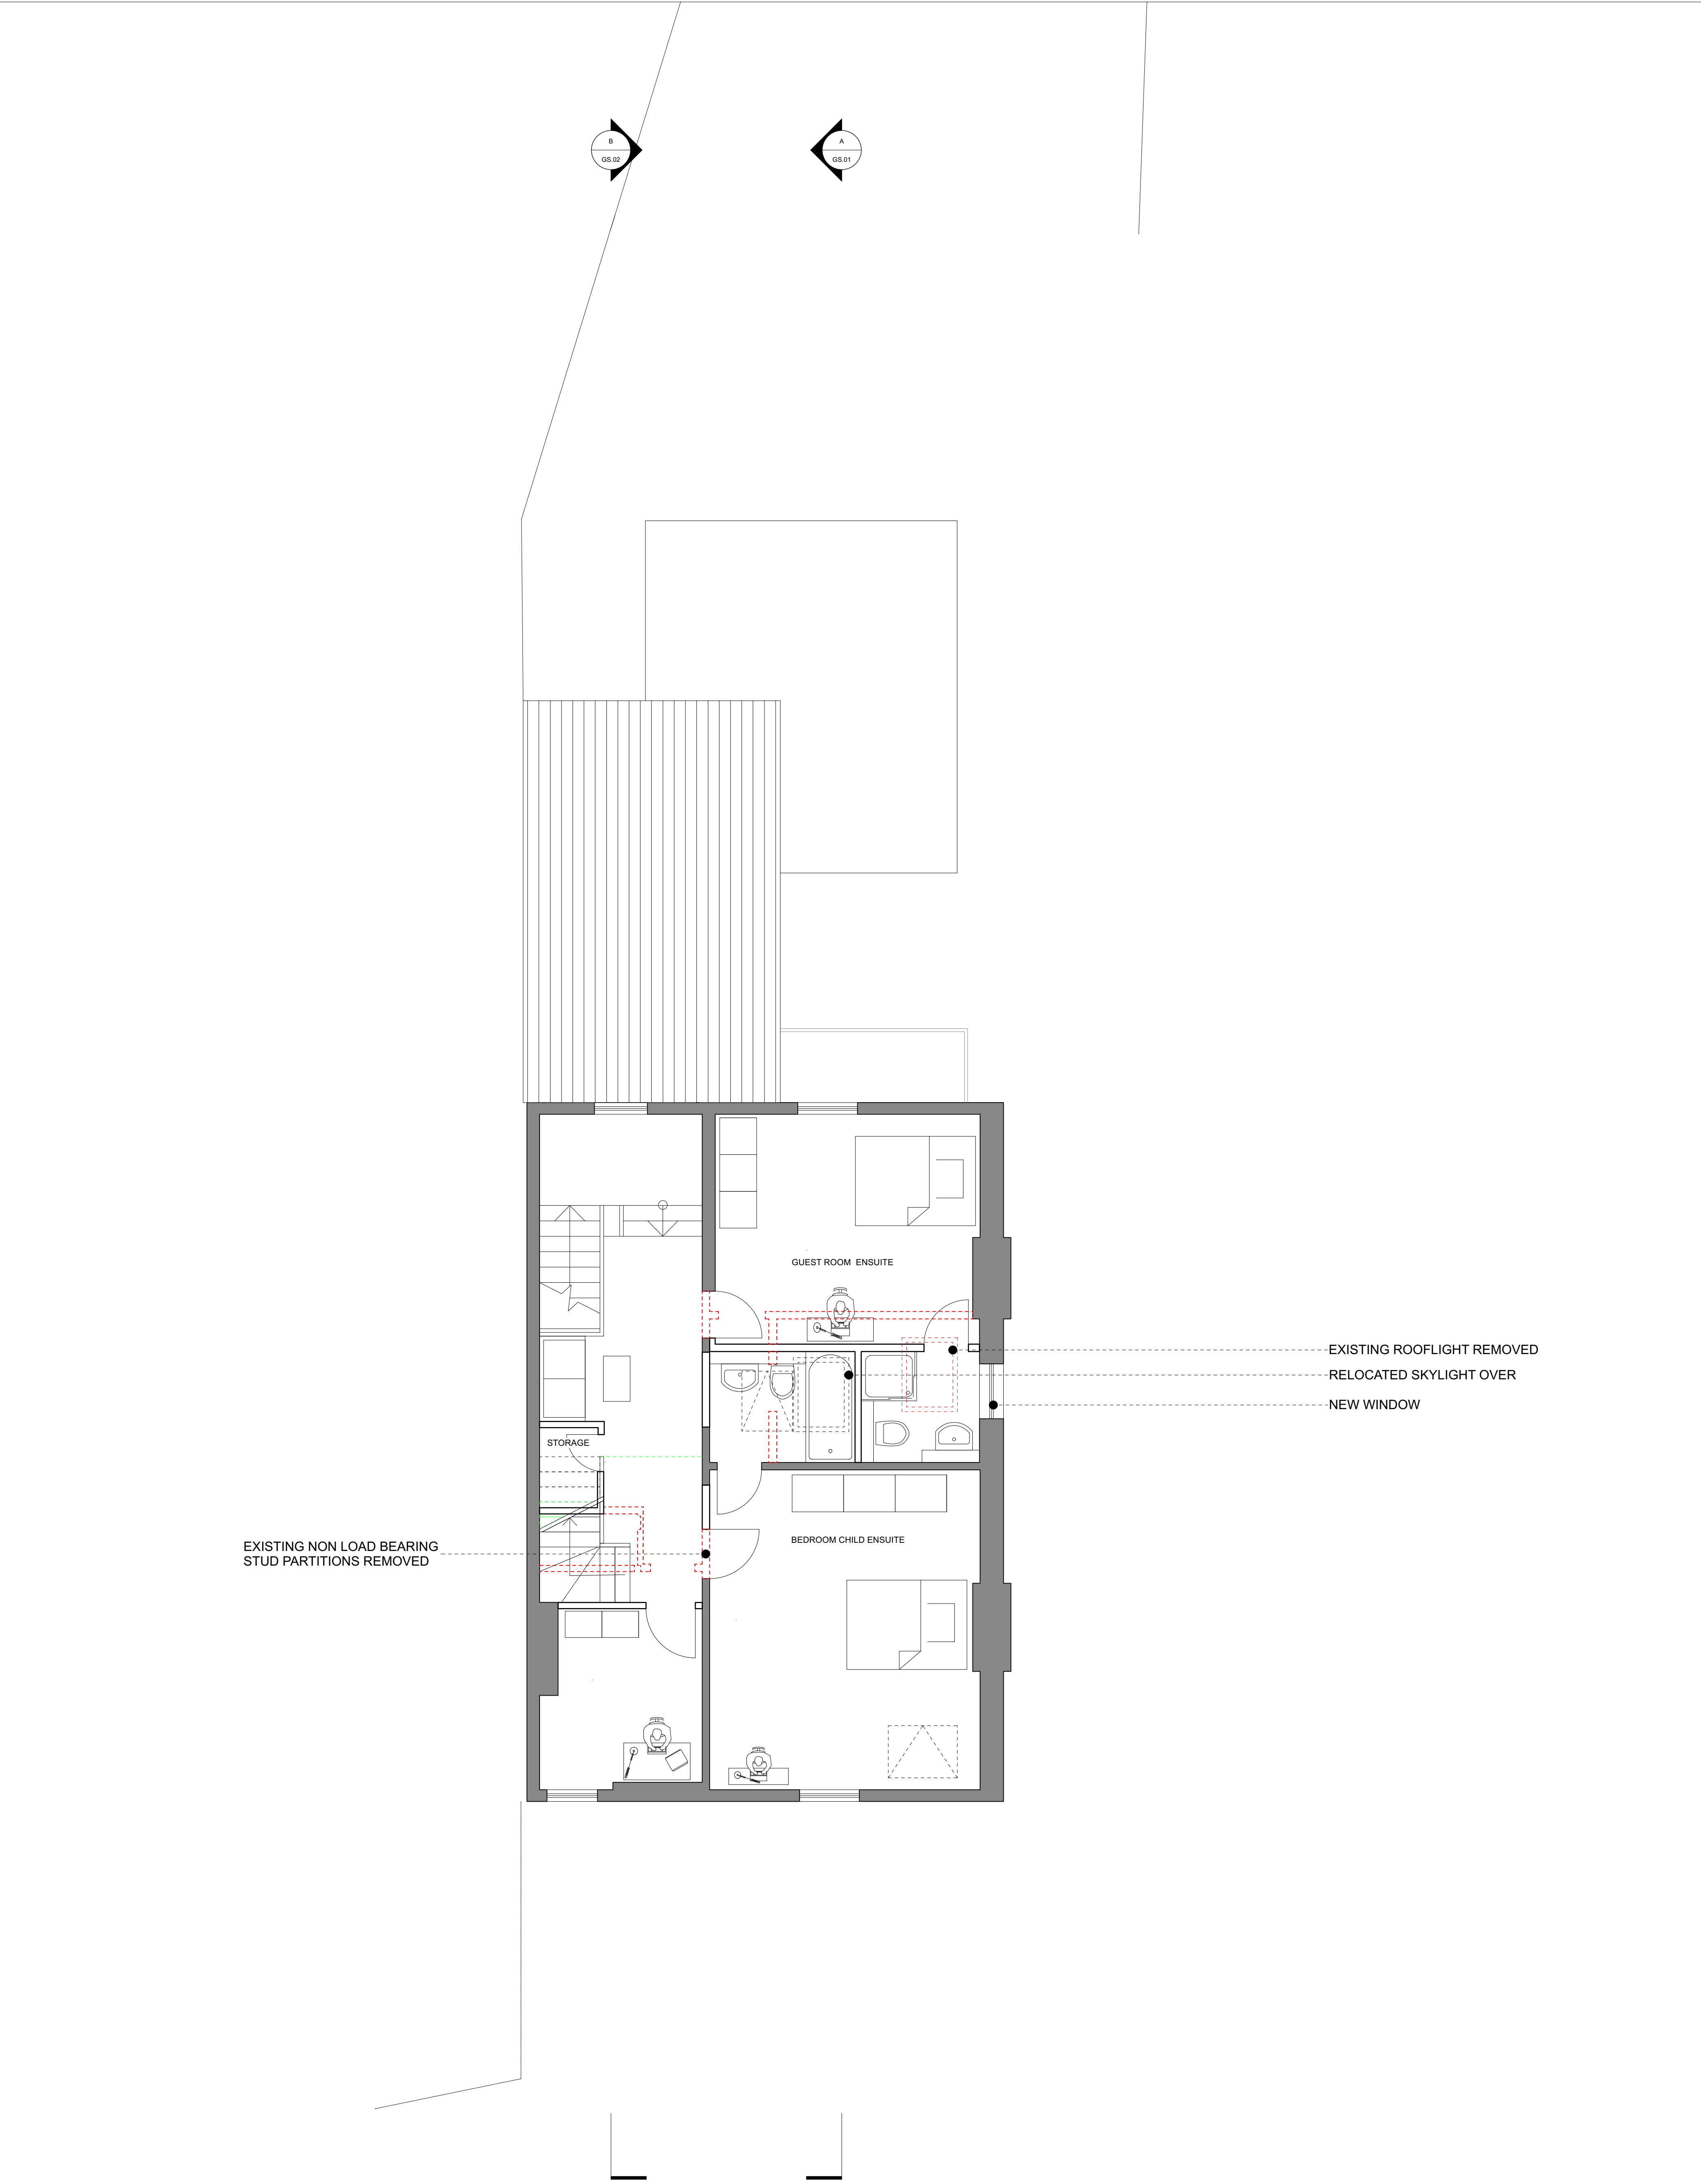

Proposed Second Floor Plan
1:50@A1, 1:100@A3

Information contained within this drawing is the sole copyright of Edencoast Ltd. and is not to be reproduced without express permission. No implied licence exists. This drawing not to be used for land transfer or valuation purposes. Do not scale from this drawing. All dimensions & levels are to be checked on site by the contractor. Issued for purposes indicated only. Drawing errors and omissions to be reported to the architect.	Revisions <table><tr><td>Existing</td></tr><tr><td>Proposed</td></tr><tr><td>Removed</td></tr></table>	Existing	Proposed	Removed	P1 03.11.22 Issued for Planning Application P2 15.06.23 Staircase to Roof Space Amended +Roof Light Relocated to Second Floor Bathroom		Client Andreas Weiskam Project 69 Cromwell Avenue, London, N6 5HS	Edencoast Ltd. 314 Goswell Road, London, EC1V 7AF Tel: +44(0)20 7952 0252 www.Edencoast.com	Status Planning	Drawn ZF	Checked PK
		Existing									
		Proposed									
		Removed									
	Drawing Title Proposed Second Floor Plan	Scale 1:50@A1, 1:100@A3	Date Nov 2022								
		Drwa. No. 326_GA_02	Revision DRAFT								