

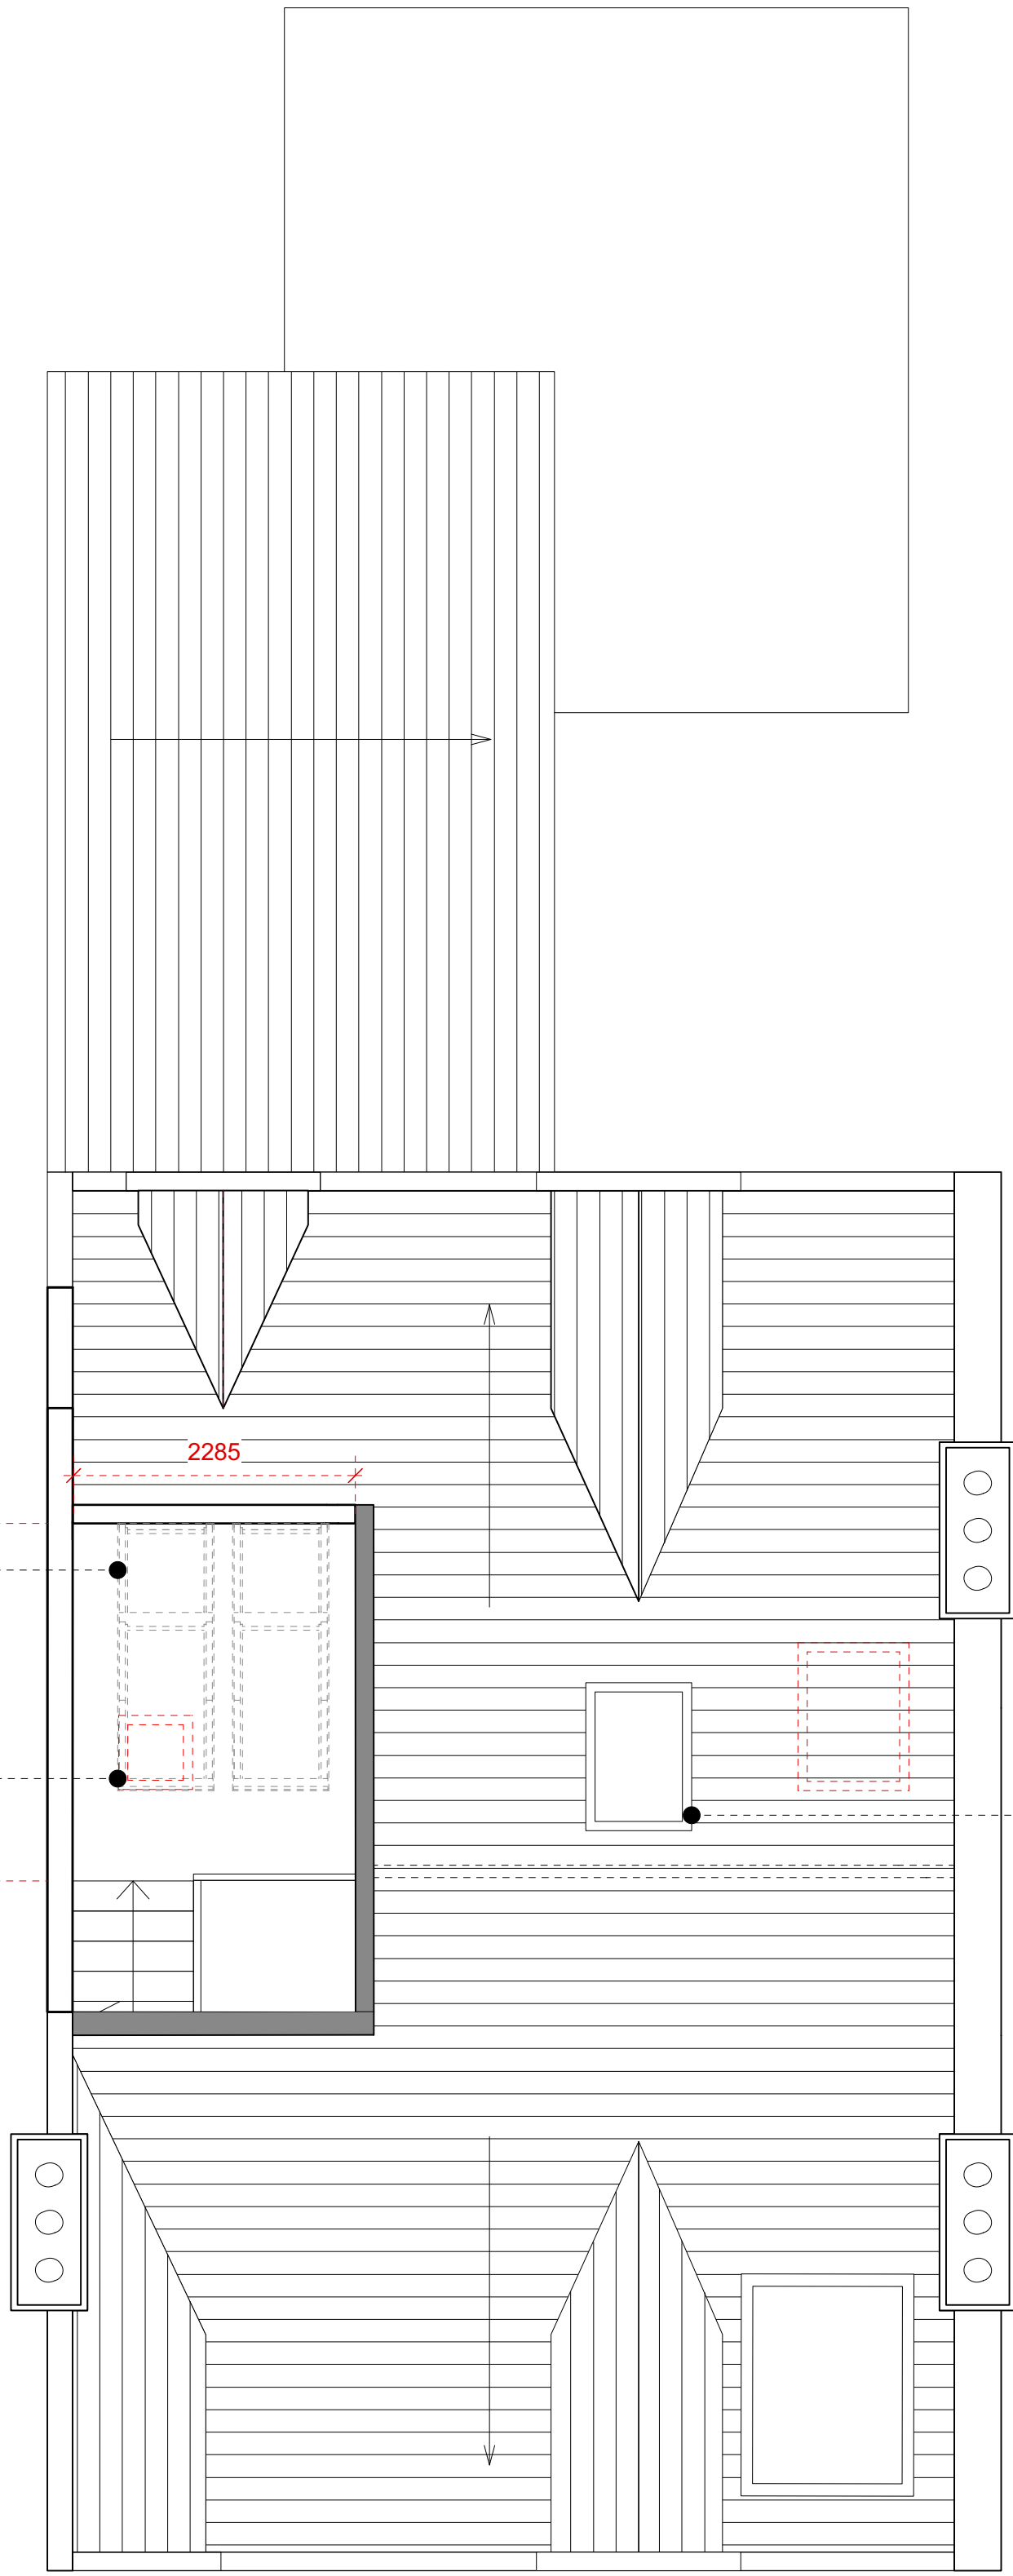


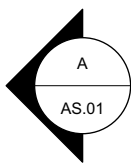

Proposed Roof Space/ 3rd Floor Plan
1:50@A1, 1:100@A3

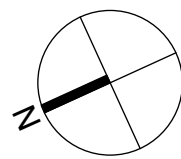


Information contained within this drawing is the sole copyright of Edencoast Ltd. and is not to be reproduced without express permission. No implied licence exists. This drawing not to be used for land transfer or valuation purposes. Do not scale from this drawing. All dimensions & levels are to be checked on site by the contractor. Issued for purposes indicated only. Drawing errors and omissions to be reported to the architect.


Revisions

- Existing
- Proposed
- Removed

- P1 03.11.22 Issued for Planning Application
- P2 15.06.23 Roof Access and Balcony Removed
+ Addition of Terrace Window
+ Relocation of Roof Lights

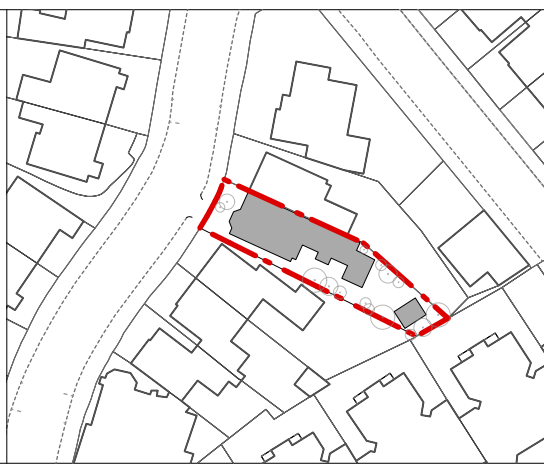

Client
Andreas Weiskam
Project
69 Cromwell Avenue
Drawing Title
Roof Space

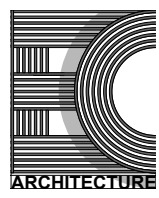

Edencoast Ltd.
314 Goswell Road,
London,
EC1V 7AF
Tel: +44(0)20 7952 0252
www.Edencoast.com

Status Planning	Drawn ZF	Checked PK
Scale 1:50@A1, 1:100@A3	Date Nov 2022	
Drwa. No. 326_GA_03	Revision DRAFT	