


Notes

-  Existing front wall profile
-  Removed



A
GE.01 **Proposed West Elevation**
1:50@A1, 1:100@A3

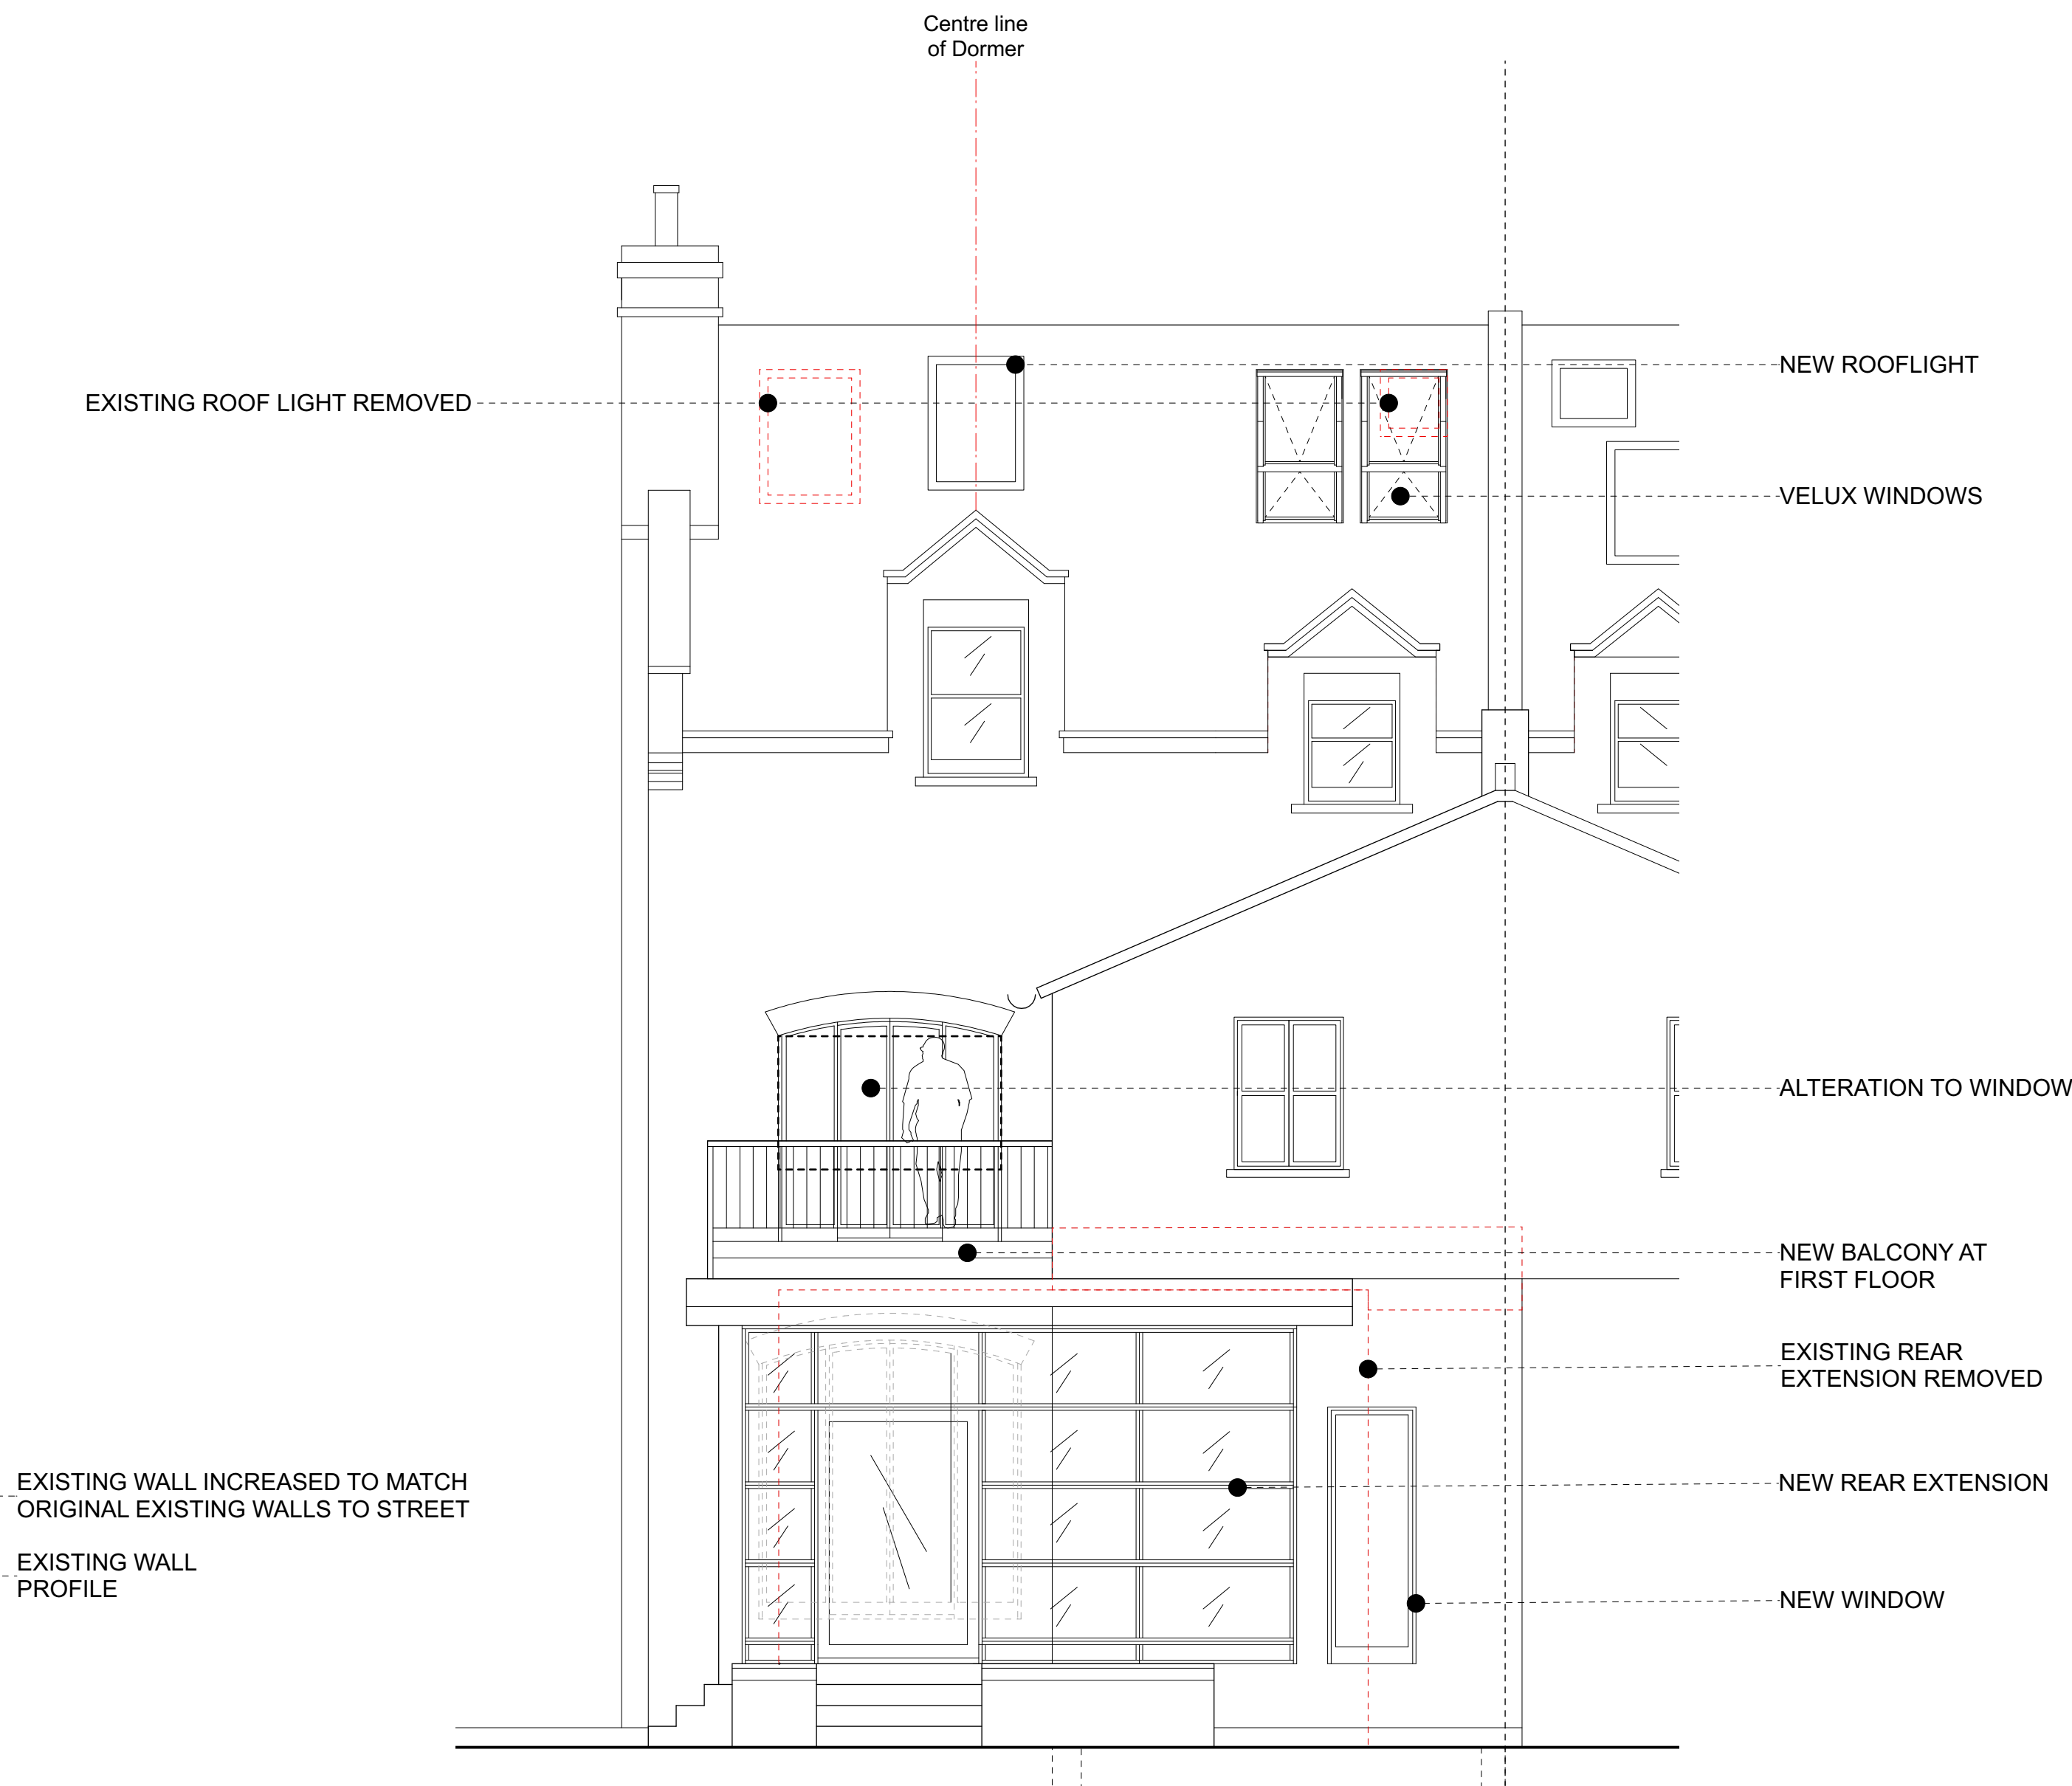


B
GE.01 **Proposed East Elevation**
1:50@A1, 1:100@A3



- P3 15.06.23 Front Lightwell Removed
+ Proposed Dormer Removed
+ Existing Propose Retained
+ 1st Floor Rear Window Retained
+ Terrace Window
+ Roof Lights Relocated/Removed
- P2 24.01.23 Issued for Planning Application
- P1 03.11.22 Issued for Planning Application

Revisions

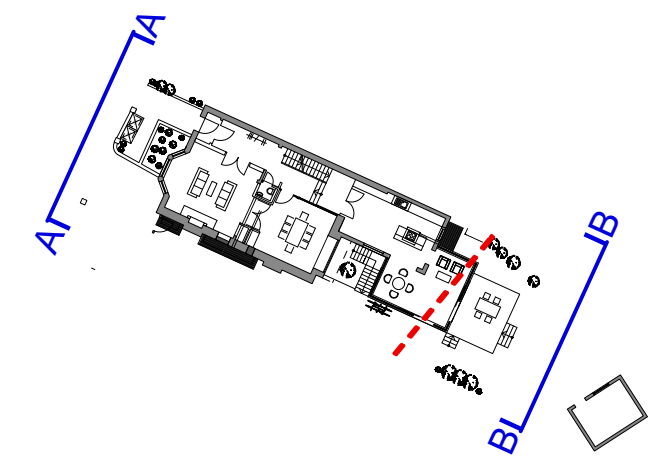

ARCHITECTURE

Edencoast Ltd,
314 Goswell Road,
London,
EC1V 7AF
Tel: +44(0)20 7952 0252
www.Edencoast.com

Client Andreas Weiskam		
Project 69 Cromwell Avenue, London, N6 5HS		
Drawing Title Proposed Elevations		
Status Planning	Drawn ZF	Checked PK
Scale 1:50@A1, 1:100@A3	Date NOV 2022	
Drwg. No. 326_GE_01	Revision P3	