


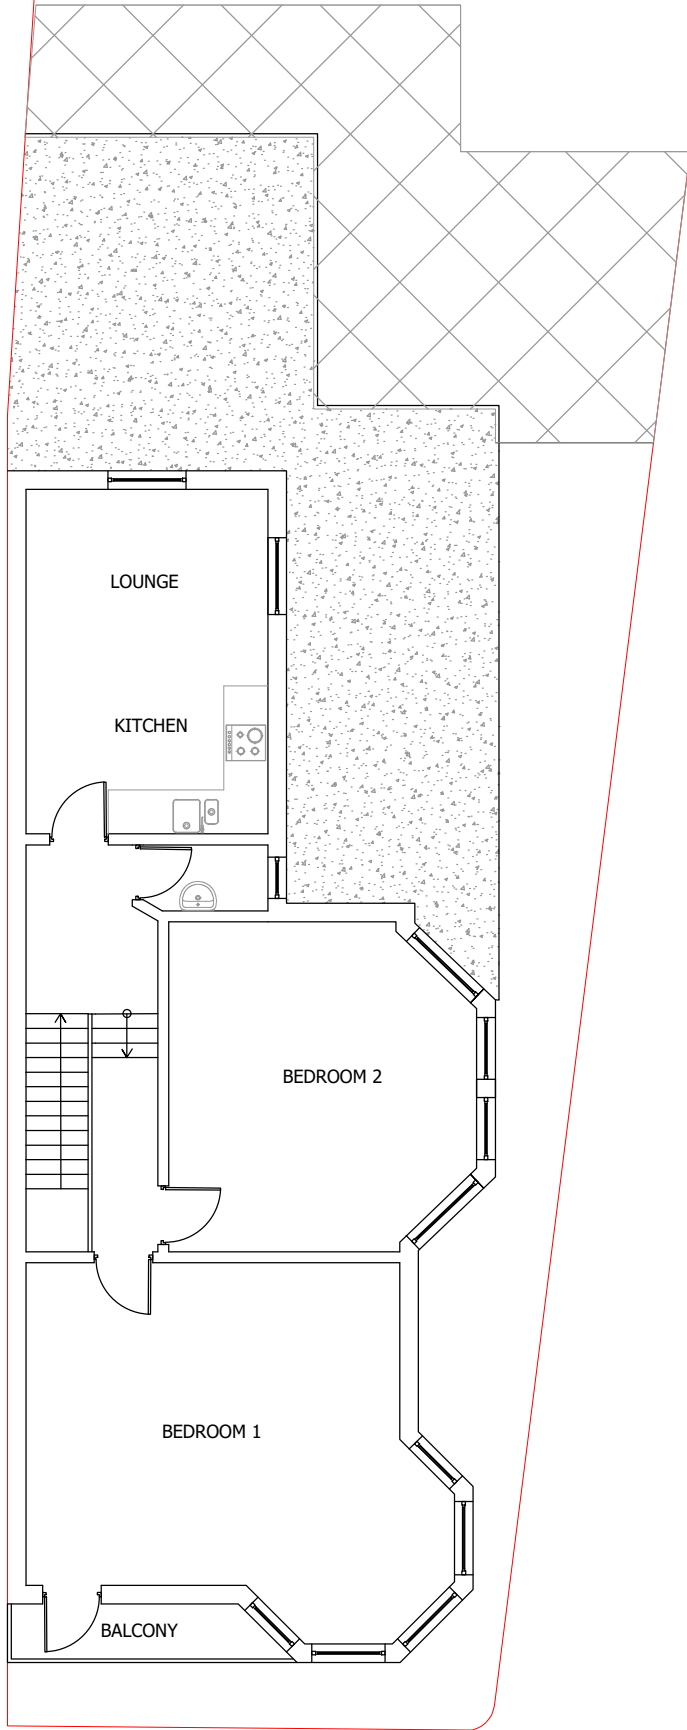


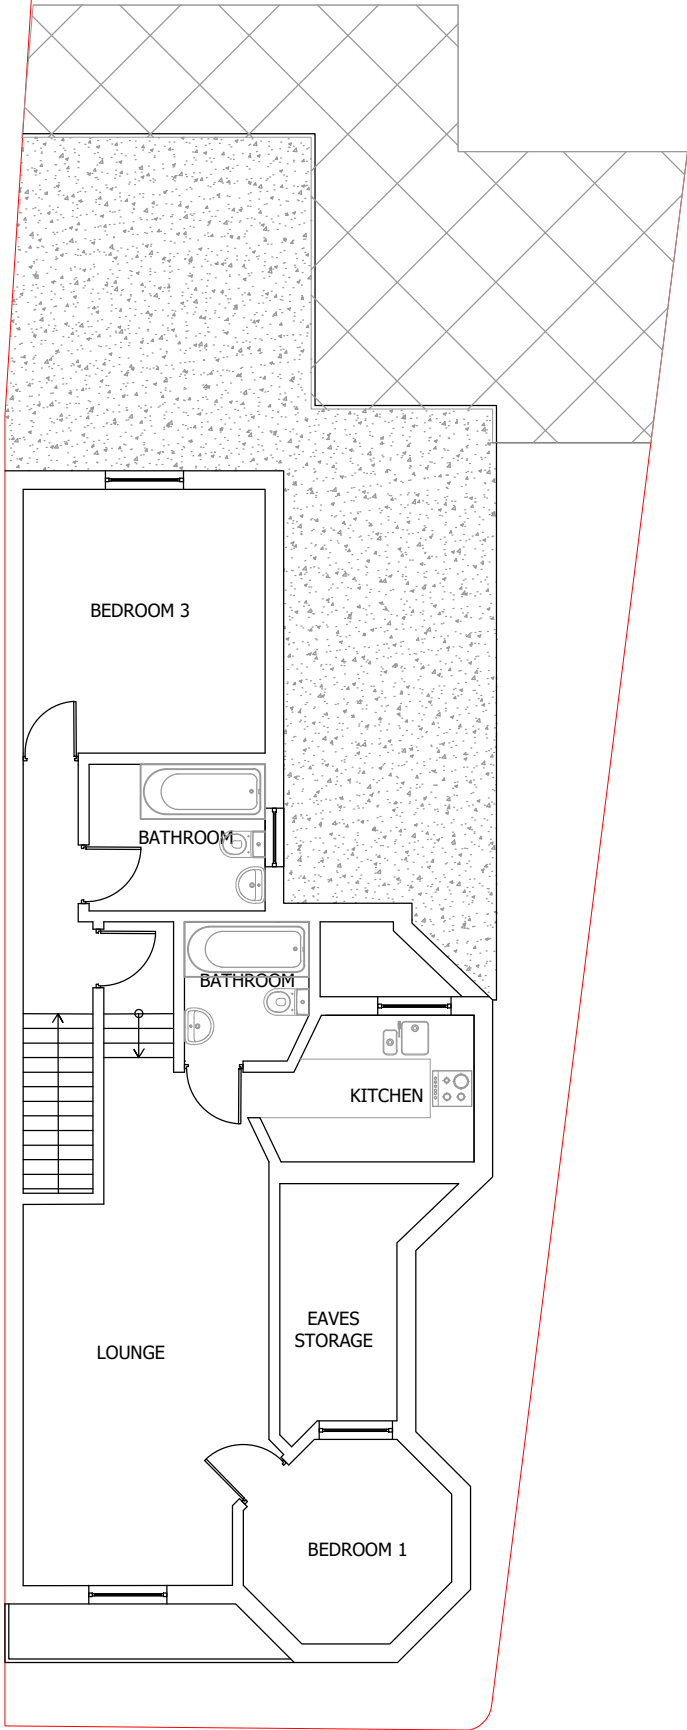

EXISTING 1ST FLOOR PLAN

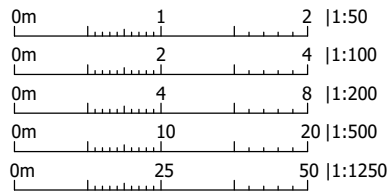

EXISTING 2ND FLOOR PLAN

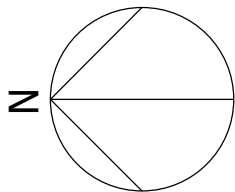

Date	Rev. No.	Revision Details.

Drawing Revision Log.		
Client.		

Client.		
IAN PHILLIPS		

Site Address.		
56 Middle Lane/6 Rosebery Gardens		

Drawing Title.		
EXISTING PLANS		

Drawing No.		
02		

Revision.	Date.	
.	27.02.2021	

Scale.	Paper size.	
1:100	A3	