


DRAWINGS MAY HAVE BEEN PREPARED FROM HISTORICAL INFORMATION THAT CANNOT BE GUARANTEED ACCURATE. RESPONSIBILITY IS NOT ACCEPTED FOR ERRORS MADE BY OTHERS IN SCALING FROM THIS DRAWINGS.


ALL CONSTRUCTION INFORMATION SHOULD BE OBTAINED FROM THE ARCHITECT'S SPECIFICATIONS FIGURED DIMENSIONS ONLY. ALL DIMENSIONS TO BE CHECKED AND CONFIRMED ON SITE PRIOR TO THE MANUFACTURE OF ANY COMPONENTS.

DO NOT SCALE DRAWING.

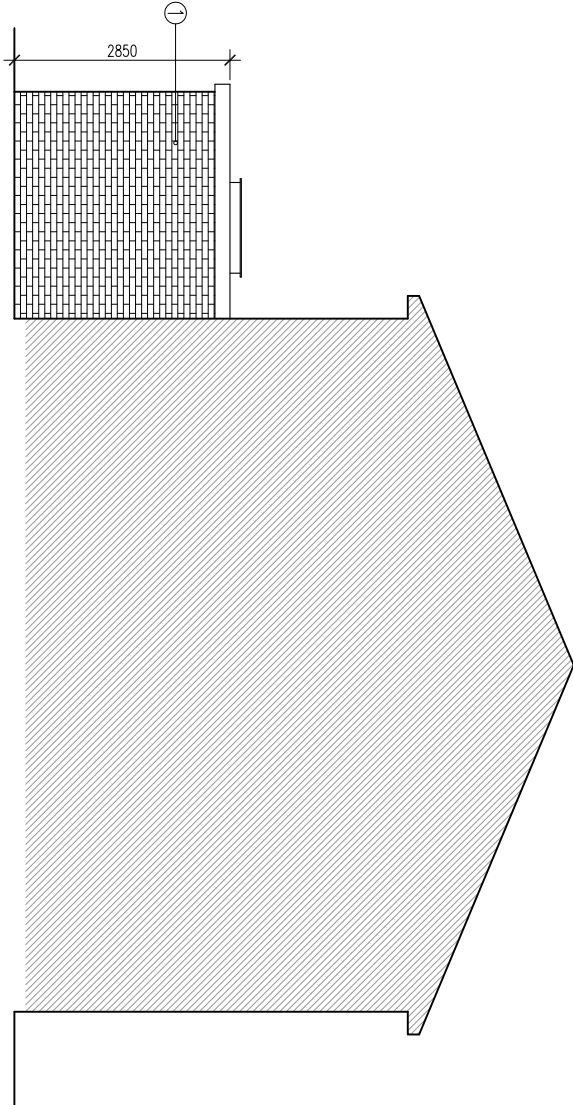


PROPOSED SOUTH ELEVATION

SCALE 1:100

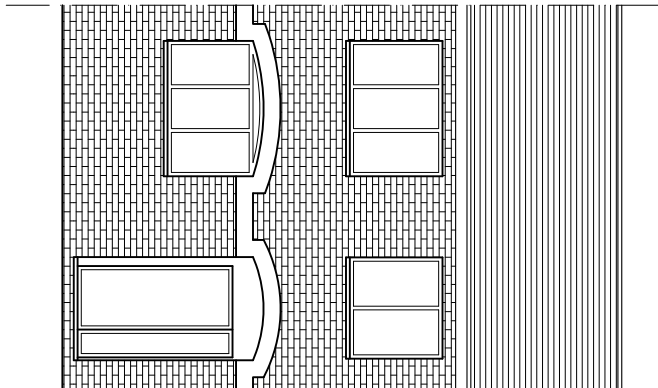


PROPOSED FRONT ELEVATION

SCALE 1:100 [AS EXISTING]

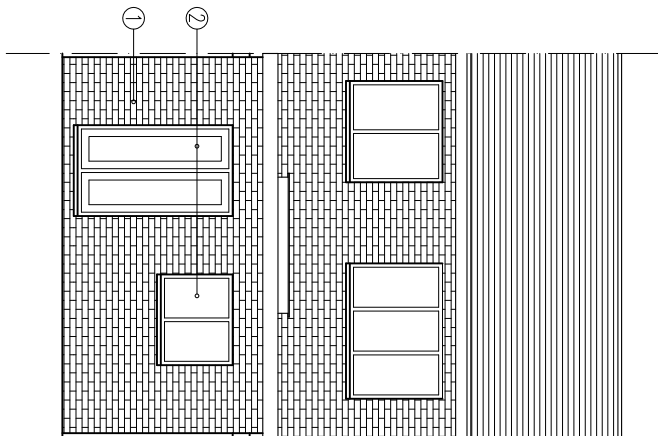


PROPOSED REAR ELEVATION

SCALE 1:100

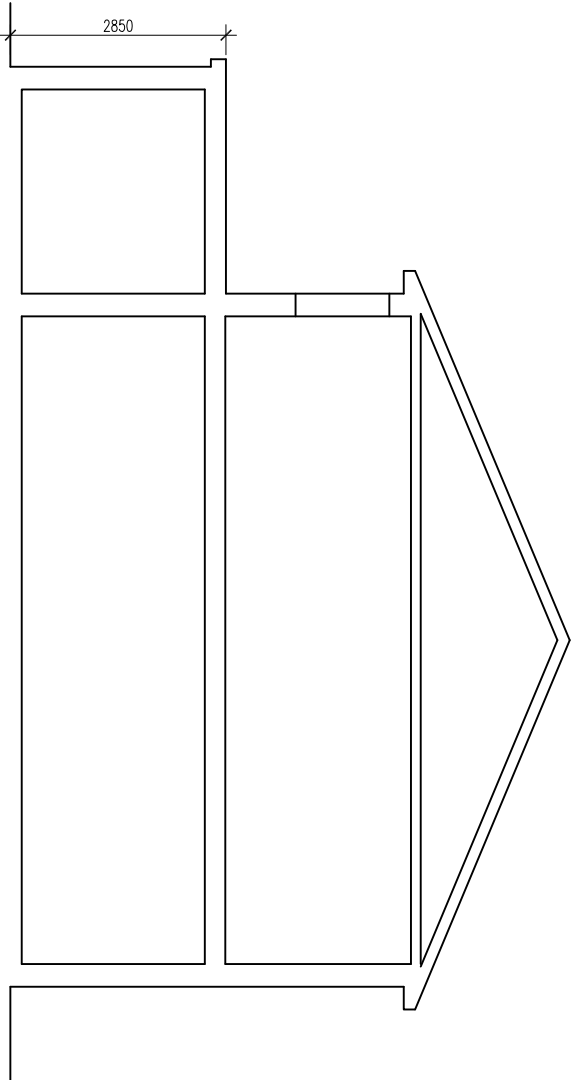

PROPOSED SECTION A-A

SCALE 1:100

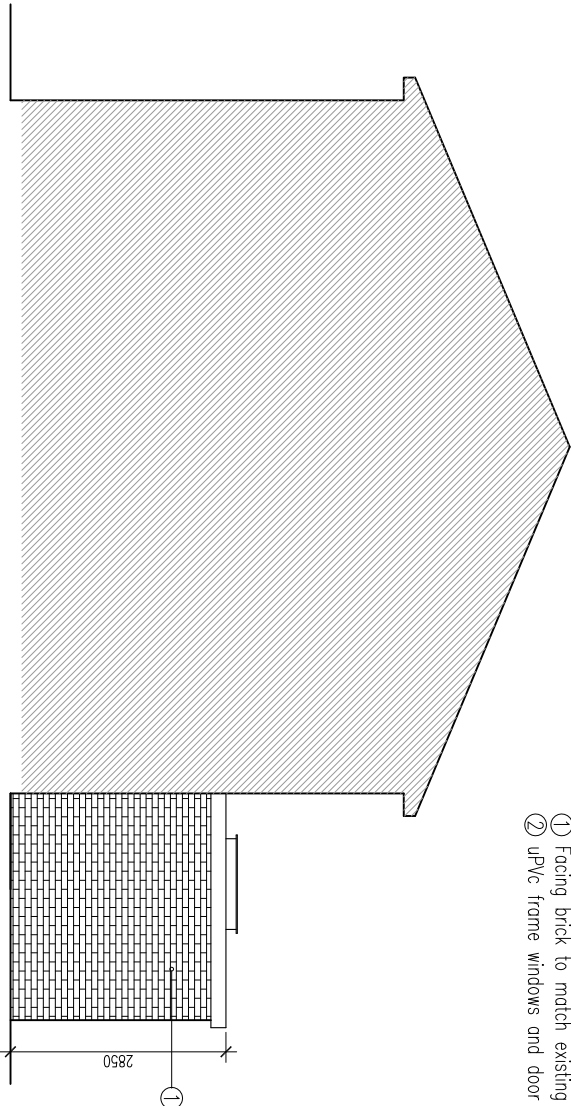

- ① Facing brick to match existing
- ② uPvc frame windows and door

Description	Rev	Date

PLANNING

KCG
ARCHITECTURE
SURVEYING
ENGINEERING



e: info@kcgpartnership.com
t: 07775 812 462

Client
FUProject Name
5 MOOREFIELD RD N17 6PX

Title
PROPOSED ELEVATIONS
GENERAL ARRANGEMENT

Drawn KW	Checked KCG	Date 06/2023
-------------	----------------	-----------------

Project No.	Scale
3128	1:100 @ A3

Dwg No.	P1-210
Rev	P1

