




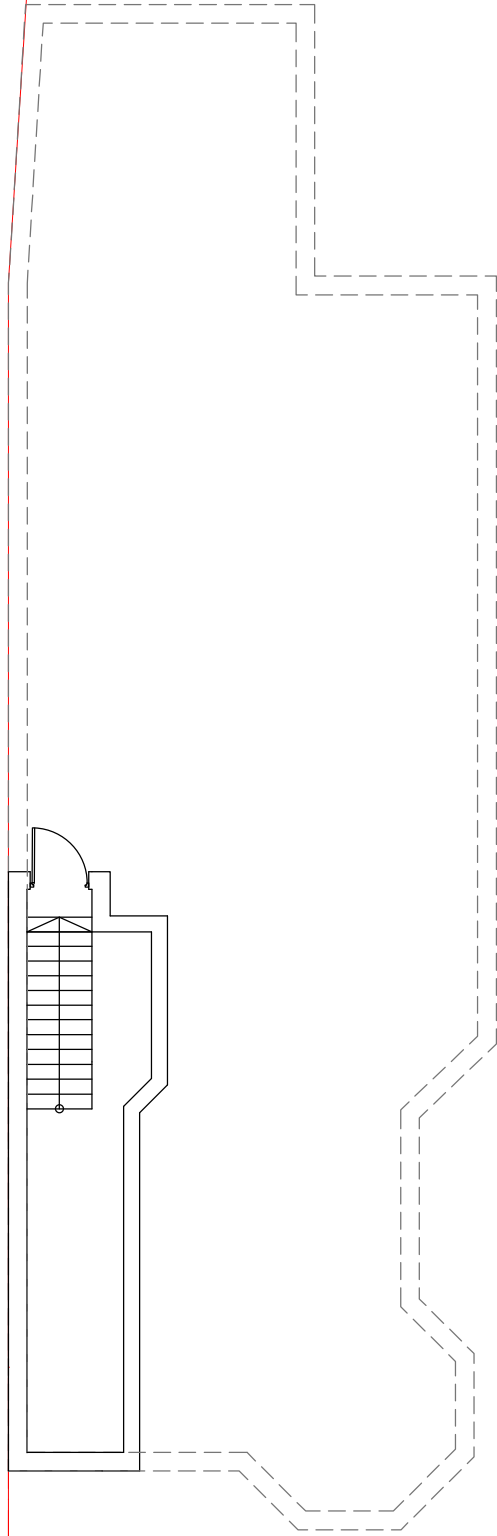

BASEMENT FLOOR PLAN

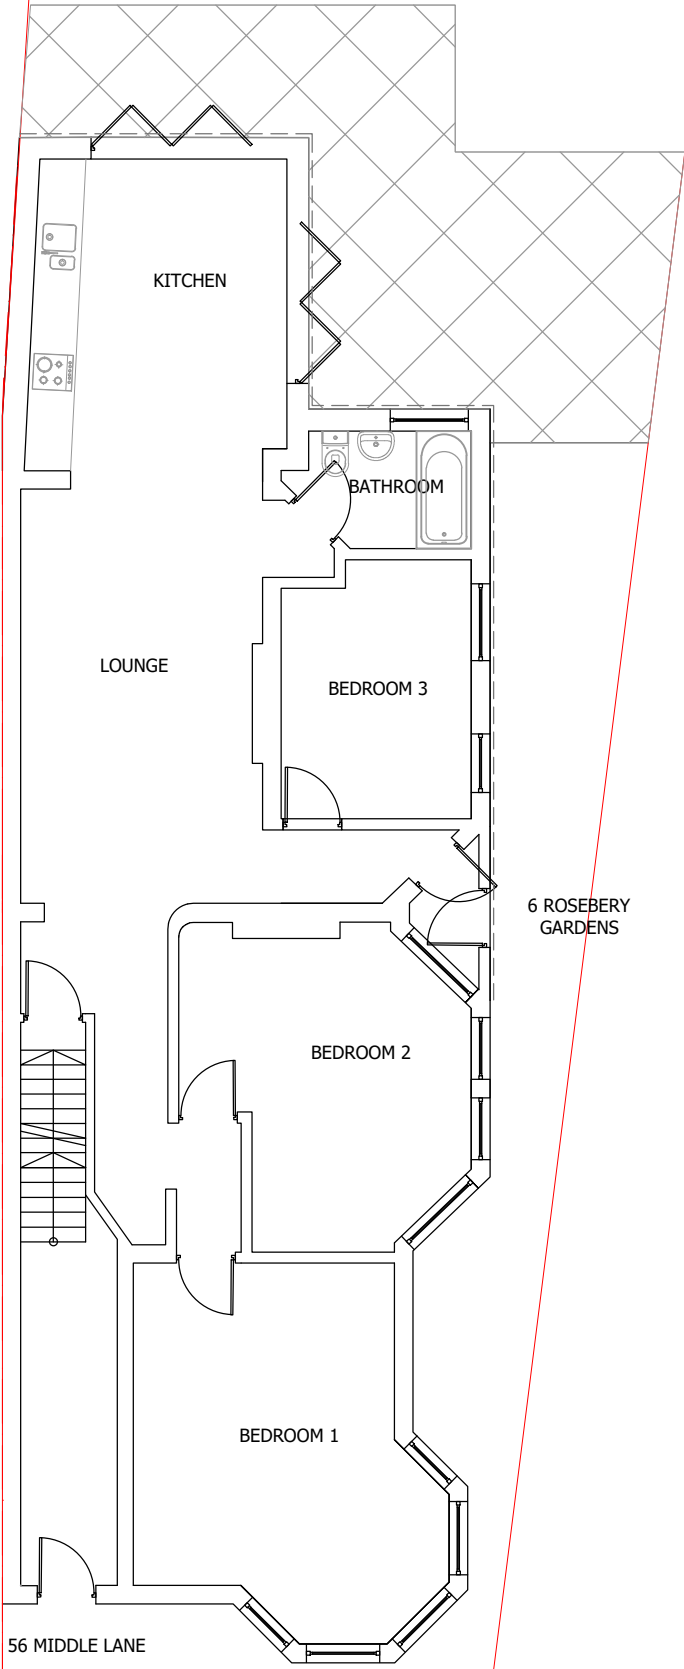

EXISTING GROUND FLOOR PLAN

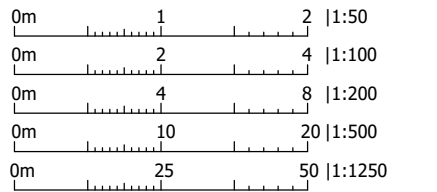

Date	Rev. No.	Revision Details.	
Drawing Revision Log.			
Client.			
IAN PHILLIPS			
Site Address.			
56 Middle Lane/6 Rosebery Gardens			
Drawing Title.			
EXISTING PLANS			
Drawing No.			
01			
Revision.		Date.	
.		27.02.2021	
Scale.		Paper size.	
1:100		A3	