



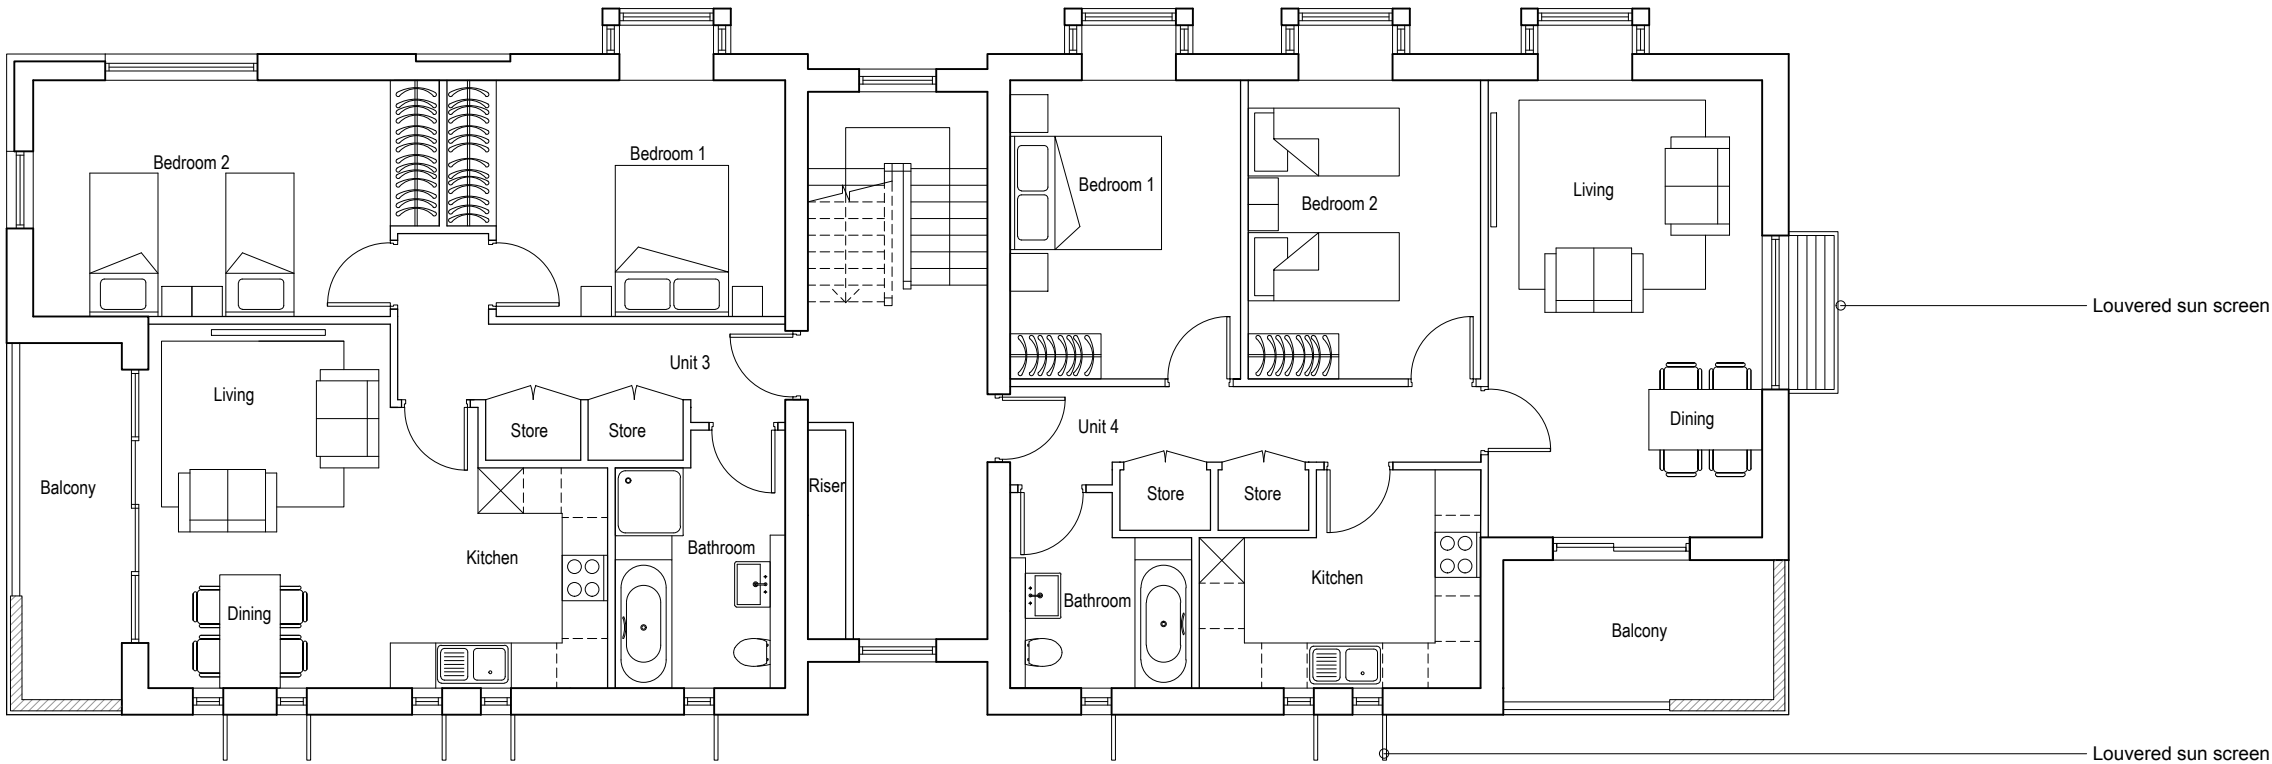


01
105
PROPOSED FIRST FLOOR PLAN (BLOCK 2)
1:100

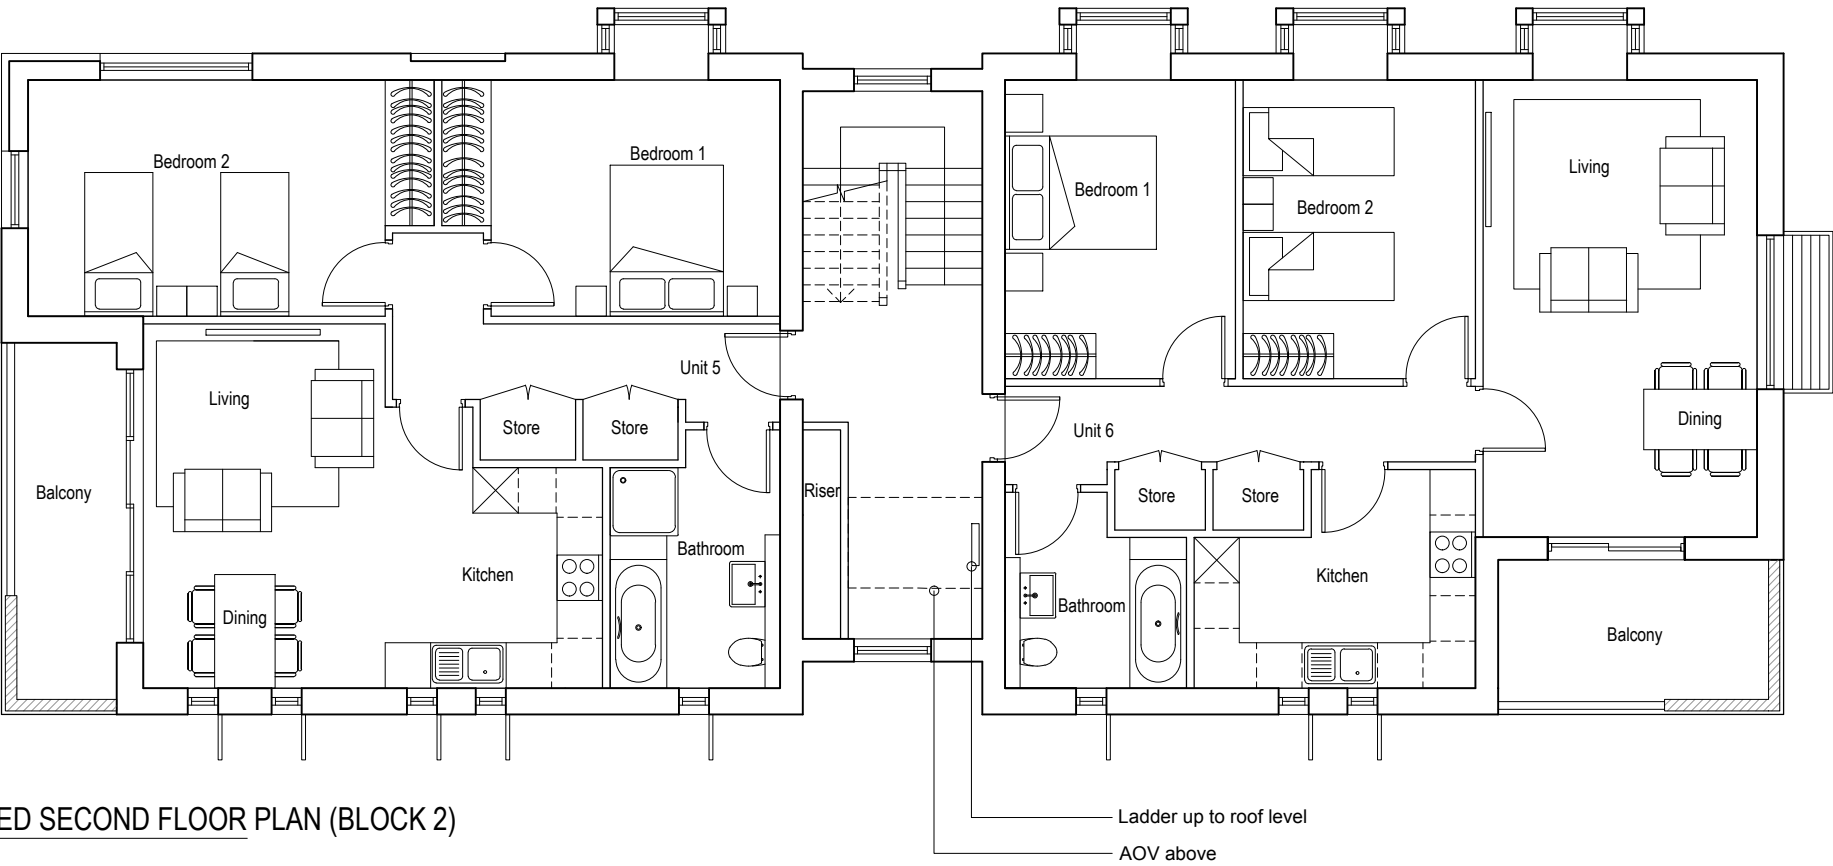

02
105
PROPOSED SECOND FLOOR PLAN (BLOCK 2)
1:100

SCHEDULE		
Unit Number	Unit Type	Size
3	2B4P	72.4sqm
4	2B4P	72.5sqm
5	2B4P	72.4sqm
6	2B4P	72.5sqm

CONTRACTORS ARE NOT TO SCALE OFF THIS DRAWING
ALL DIMENSIONS MUST BE CHECKED ON SITE
INFORM THE ARCHITECT OF ANY
DISCREPANCIES PRIOR TO CONSTRUCTION
PLOT SIZE: A3

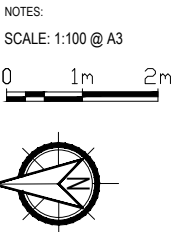

REV	DATE	DESCRIPTION
A10	23.03.2021	ISSUED FOR PLANNING
A09	24.11.2020	ISSUED FOR COMMENT
A08	30.07.2020	ISSUED FOR COMMENT
A07	27.02.2020	ISSUED FOR COMMENT
A06	26.02.2020	ISSUED FOR COMMENT
A05	19.02.2020	ISSUED FOR COMMENT

AL	CP
AL	CP
AL	CP
AL	CP
AL	CP
AL	CP

PROJECT:
CORNWALL ROAD
HARINGEY

CLIENT:
HARINGEY COUNCIL

DRAWING NO:
0224 - 105

DRAWING TITLE:
PROPOSED FIRST AND SECOND
FLOOR PLAN - BLOCK 2

SCALE @ A3: 1:100

REV:
A10

UNIT

Unit One Architects Ltd

The Junction, Station Road, Watford, WD17 1EU
t: 0207 183 1456 | e: studio@unit1architects.com
www.unit1architects.com