


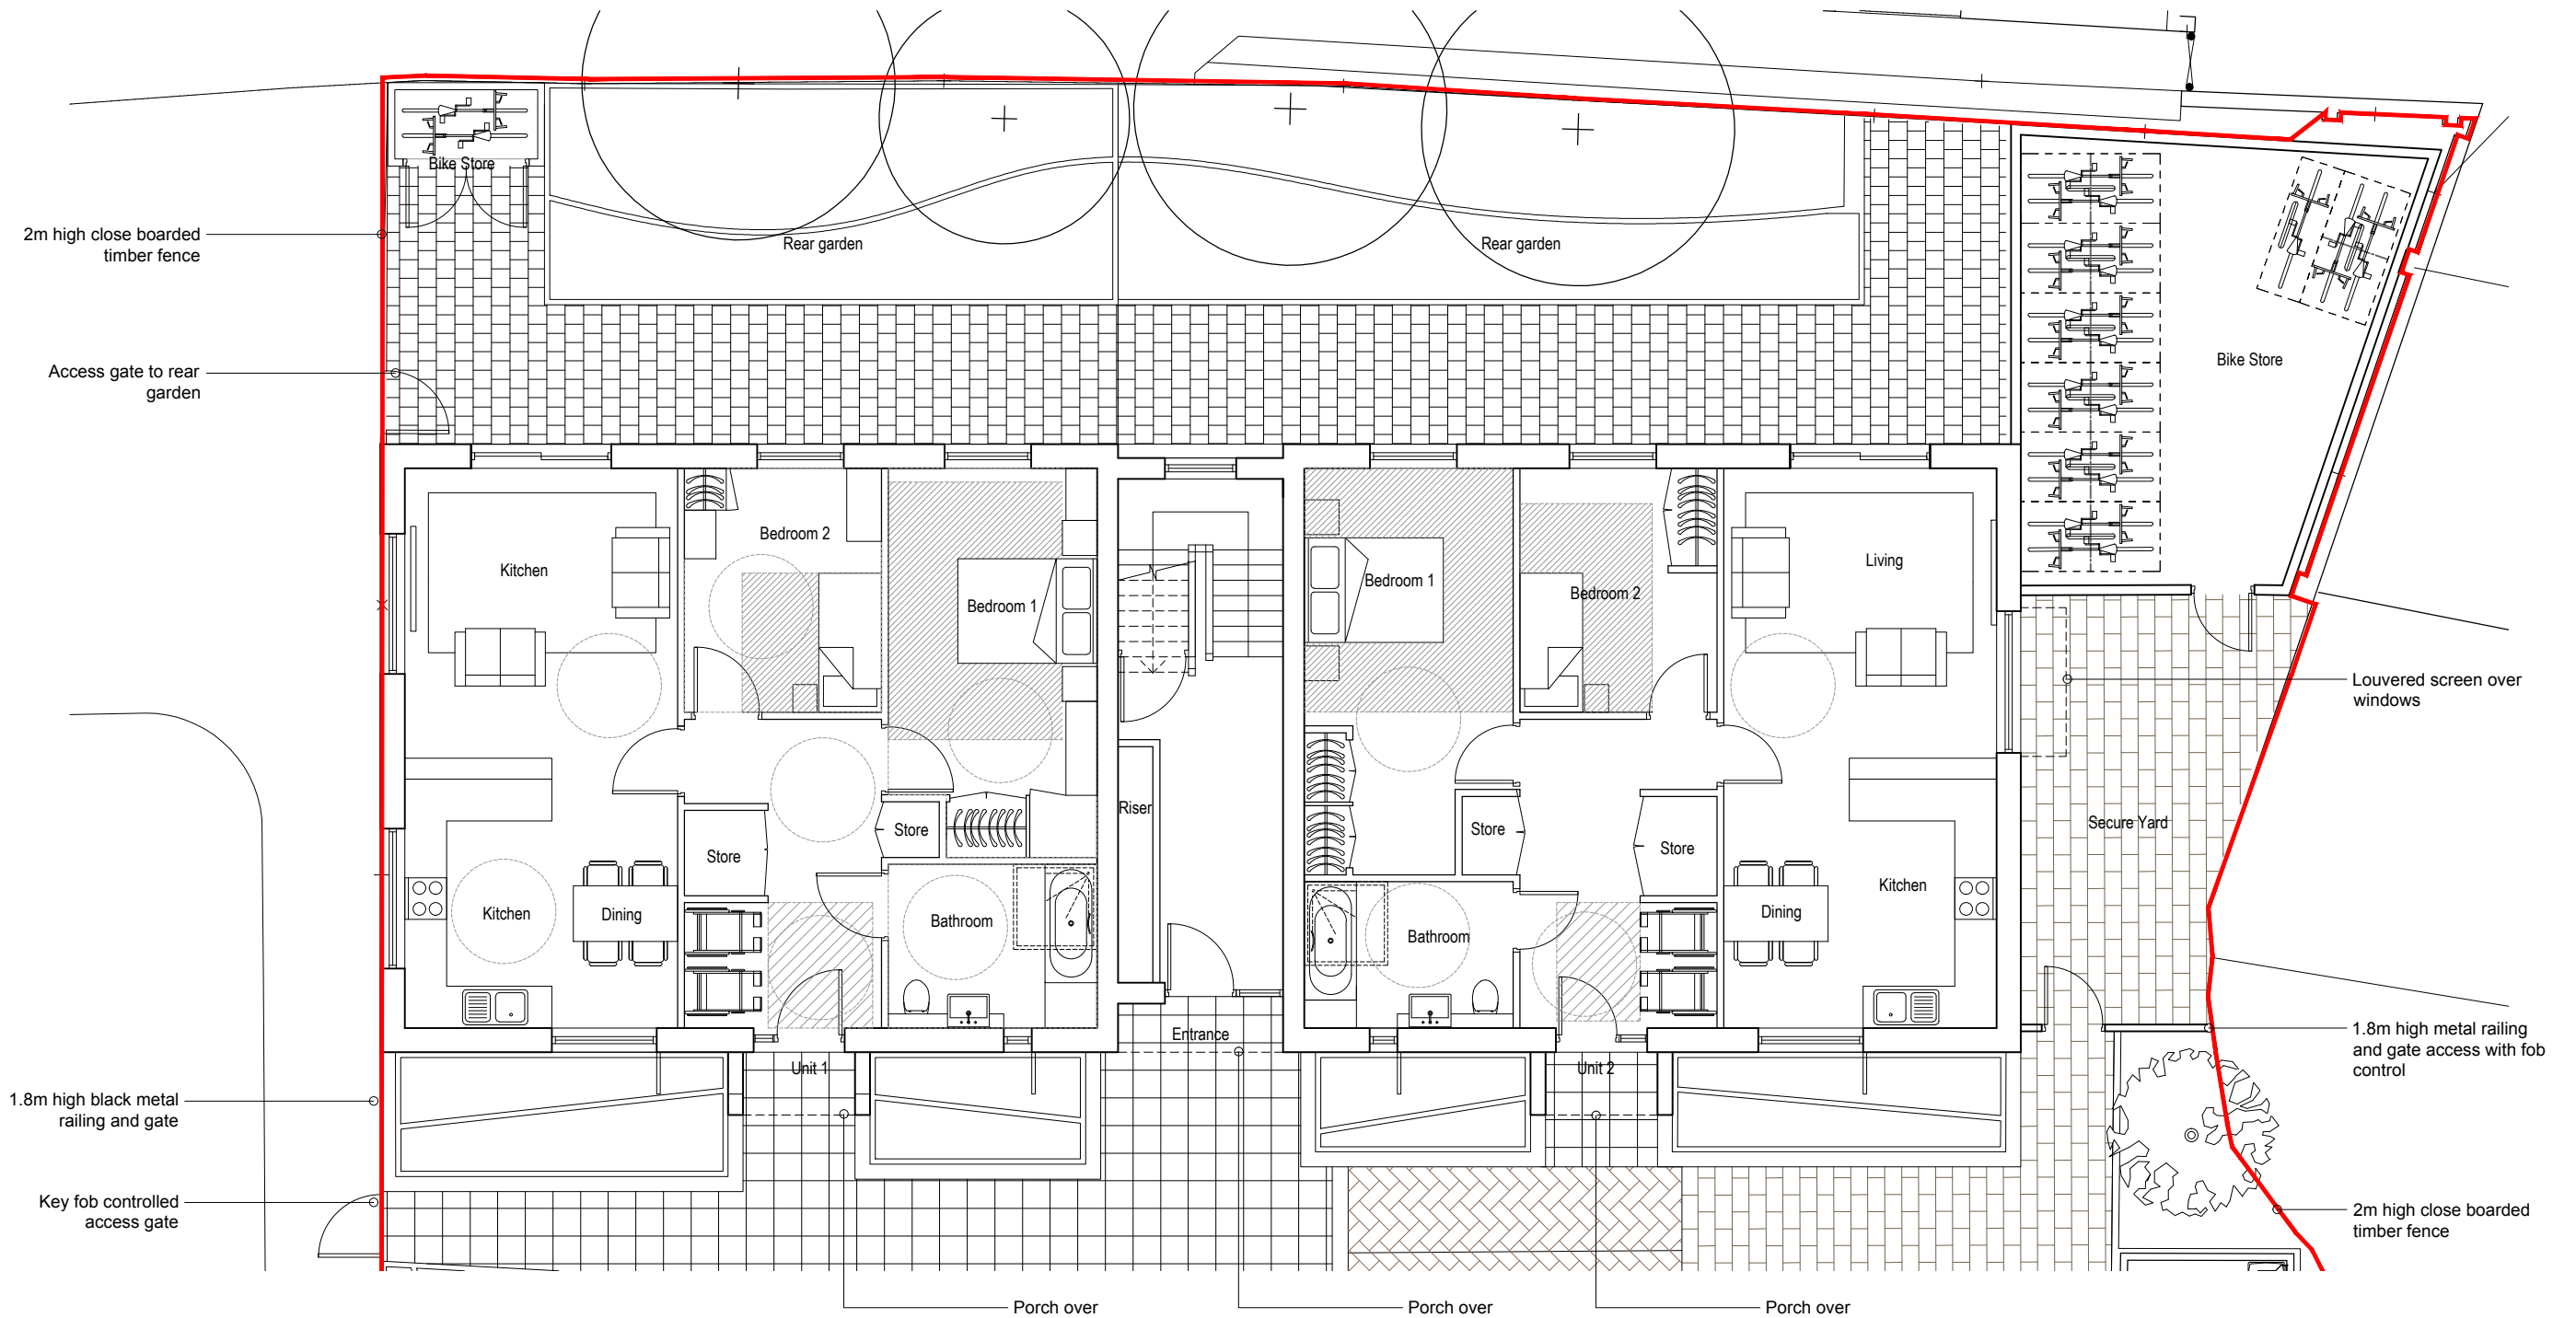


01
104
PROPOSED GROUND FLOOR PLAN (BLOCK 2)
1:100

SCHEDULE

Unit Number	Unit Type	Size
1	2B3P	79.9sqm
2	2B3P	79.9sqm

CONTRACTORS ARE NOT TO SCALE OFF THIS DRAWING
ALL DIMENSIONS MUST BE CHECKED ON SITE
INFORM THE ARCHITECT OF ANY
DISCREPANCIES PRIOR TO CONSTRUCTION
PLOT SIZE: A3

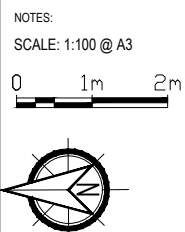

REV	DATE	DESCRIPTION
A11	23.03.2021	ISSUED FOR PLANNING
A10	09.02.2021	BIKE STORE UPDATED
A09	24.11.2020	ISSUED FOR COMMENT
A08	30.07.2020	ISSUED FOR COMMENT
A07	27.02.2020	ISSUED FOR COMMENT
A06	26.02.2020	ISSUED FOR COMMENT

AL	CP
AL	CP
AL	CP
AL	CP
AL	CP
AL	CP

PROJECT:
CORNWALL ROAD
HARINGEY

CLIENT:
HARINGEY COUNCIL

DRAWING NO:
0224 - 104

DRAWING TITLE:
PROPOSED GROUND FLOOR PLAN
BLOCK 2

SCALE @ A3: 1:100

REV:
A11

UNIT
Unit One Architects Ltd

The Junction, Station Road, Watford, WD17 1EU
t: 0207 183 1456 | e: studio@unit1architects.com
www.unit1architects.com