


01
003 EXISTING WEST ELEVATION (INTERNAL)
1:200

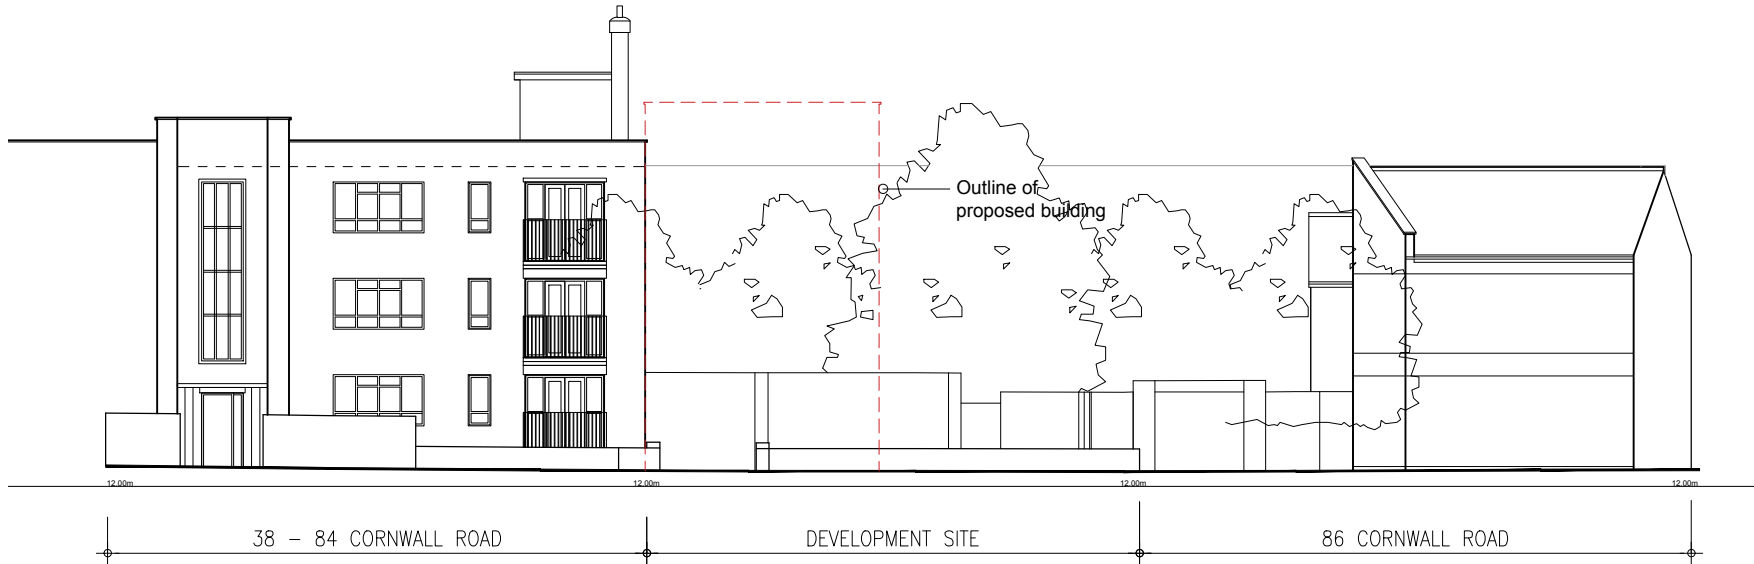

02
003 EXISTING WEST ELEVATION
1:200

CONTRACTORS ARE NOT TO SCALE OFF THIS DRAWING
ALL DIMENSIONS MUST BE CHECKED ON SITE
INFORM THE ARCHITECT OF ANY
DISCREPANCIES PRIOR TO CONSTRUCTION
PLOT SIZE: A3

NOTES:

SCALE: 1:200 @ A3

0 2 4

REV	DATE	DESCRIPTION	DRN	CHK
A02	23.03.2021	ISSUED FOR PLANNING	AL	CP
A01	05.12.2019	ISSUED FOR PRE APP	AL	CP

REVISION HISTORY

PROJECT:
CORNWALL ROAD
HARINGEY
CLIENT:
HARINGEY COUNCIL

DRAWING NO:
0224 - 003

DRAWING TITLE:
EXISTING WEST ELEVATION (INTERNAL)
EXISTING WEST ELEVATION

SCALE @ A3: 1:200

REV:
A02

UNIT
Unit One Architects Ltd

First Floor, 27 Holywell Row, London, EC2A 4JB
t: 0207 183 1456, f: 0207 183 1457
studio@unit1architects.com, unit1architects.com