



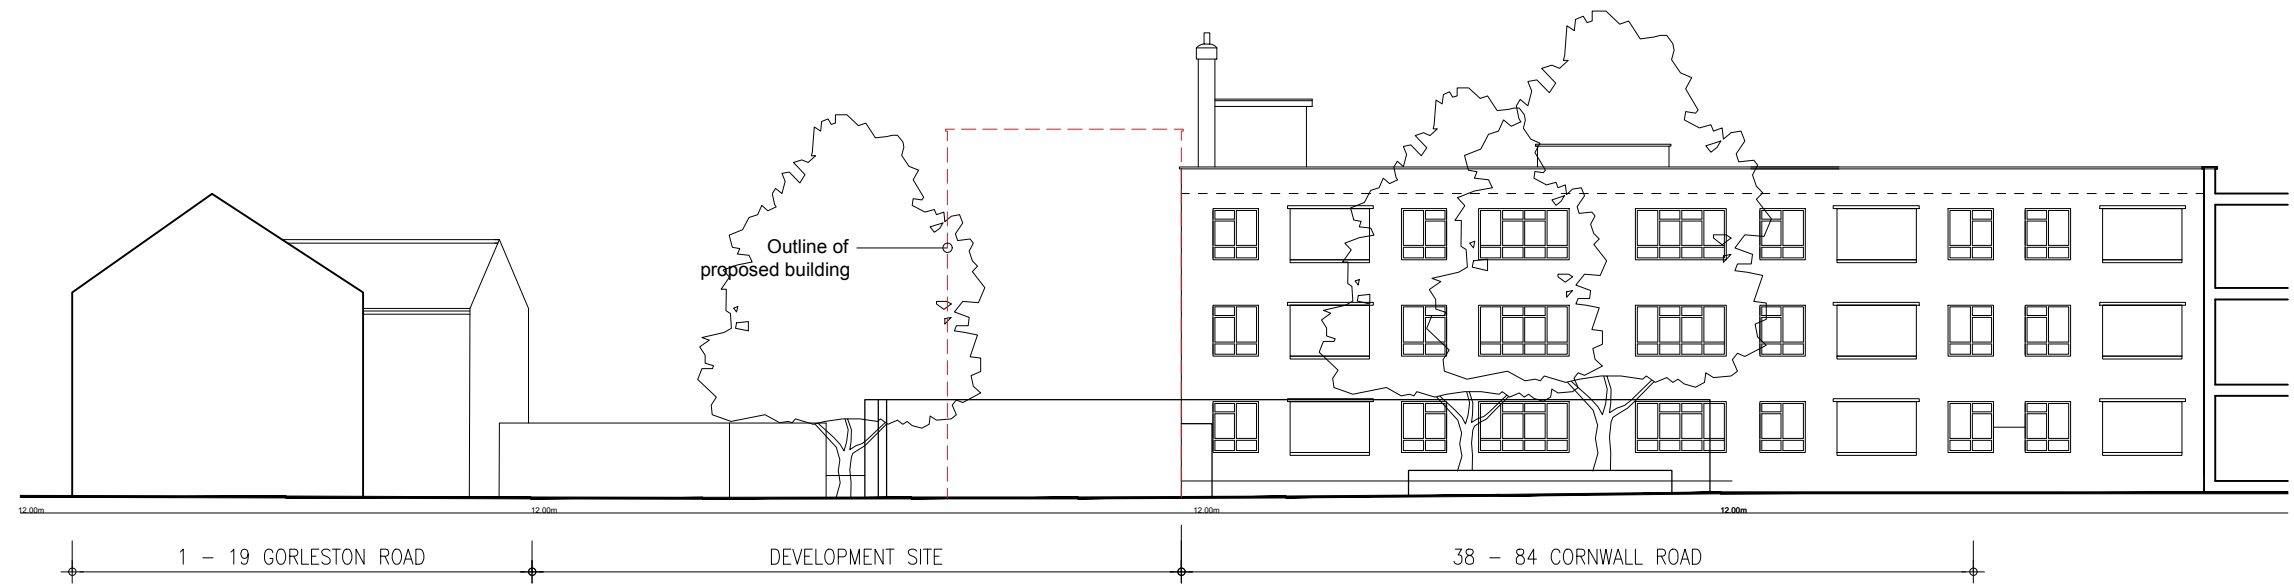

01
004 EXISTING EAST ELEVATION
1:200

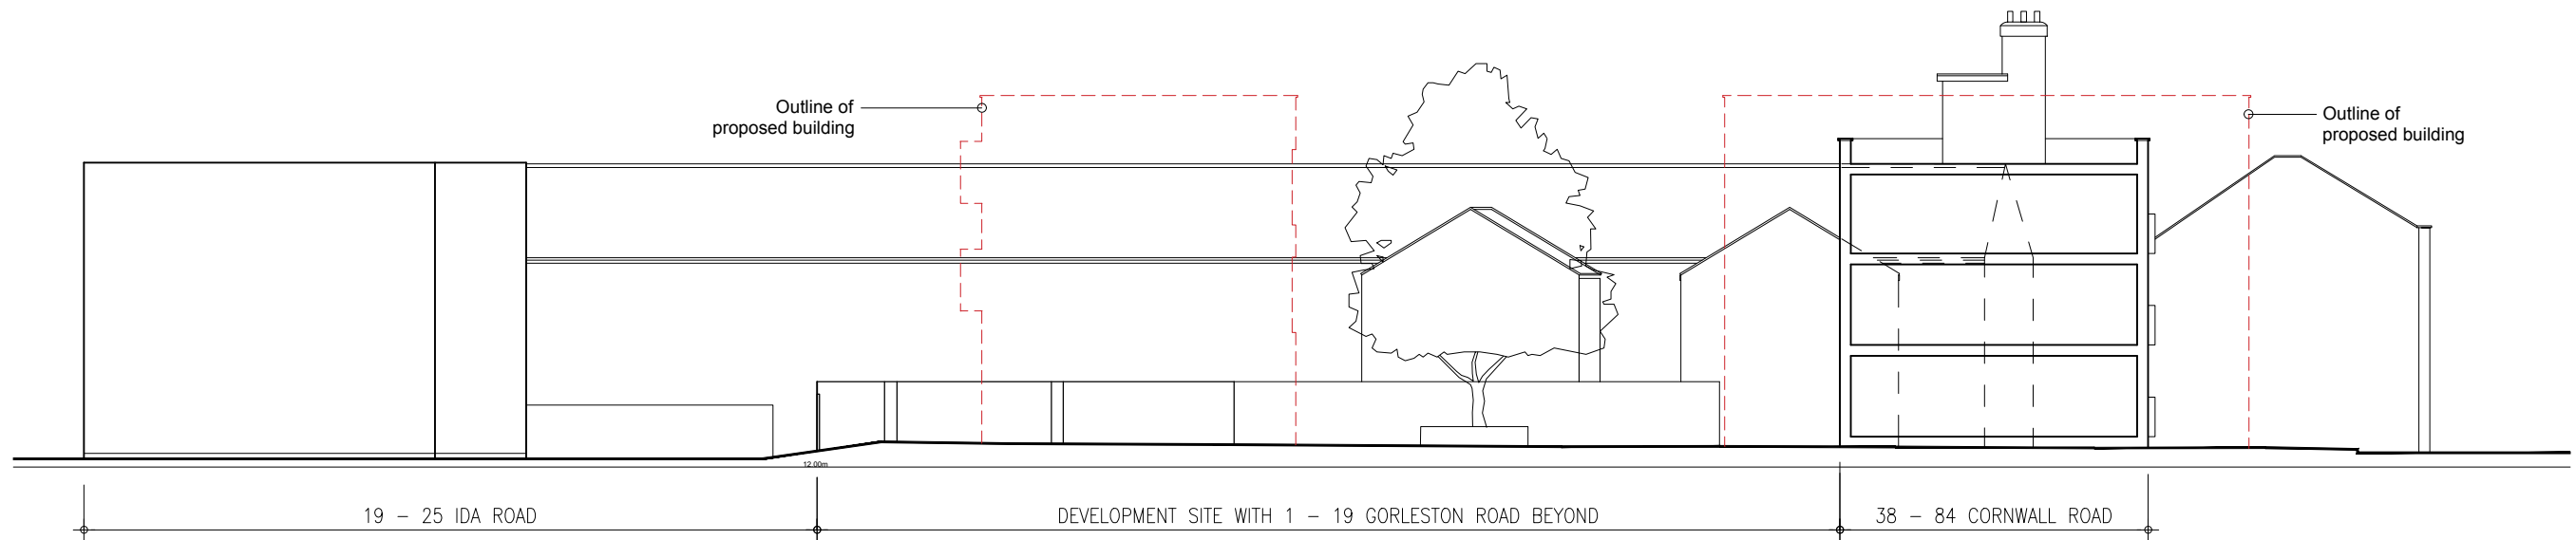


02
004 EXISTING NORTH ELEVATION
1:200

CONTRACTORS ARE NOT TO SCALE OFF THIS DRAWING
ALL DIMENSIONS MUST BE CHECKED ON SITE
INFORM THE ARCHITECT OF ANY
DISCREPANCIES PRIOR TO CONSTRUCTION
PLOT SIZE: A3

NOTES:

SCALE: 1:200 @ A3

 

A03	23.03.2021	ISSUED COMMENT
A02	30.07.2020	ISSUED COMMENT
A01	05.12.2019	ISSUED FOR PRE APP

AL	CP
VL	CP
AL	CP

REV	DATE	DESCRIPTION
-----	------	-------------

DRN	CHK
-----	-----

REVISION HISTORY

PROJECT:
CORNWALL ROAD
HARINGEY
CLIENT:
HARRINGEY COUNCIL

DRAWING NO:
0224 - 004

DRAWING TITLE:
EXISTING EAST ELEVATION
EXISTING NORTH ELEVATION

SCALE @ A3: 1:200

REV:
A03

UNIT

Unit One Architects Ltd

First Floor, 27 Holywell Row, London, EC2A 4JB
t: 0207 183 1456, f: 0207 183 1457
studio@unit1architects.com, unit1architects.com