



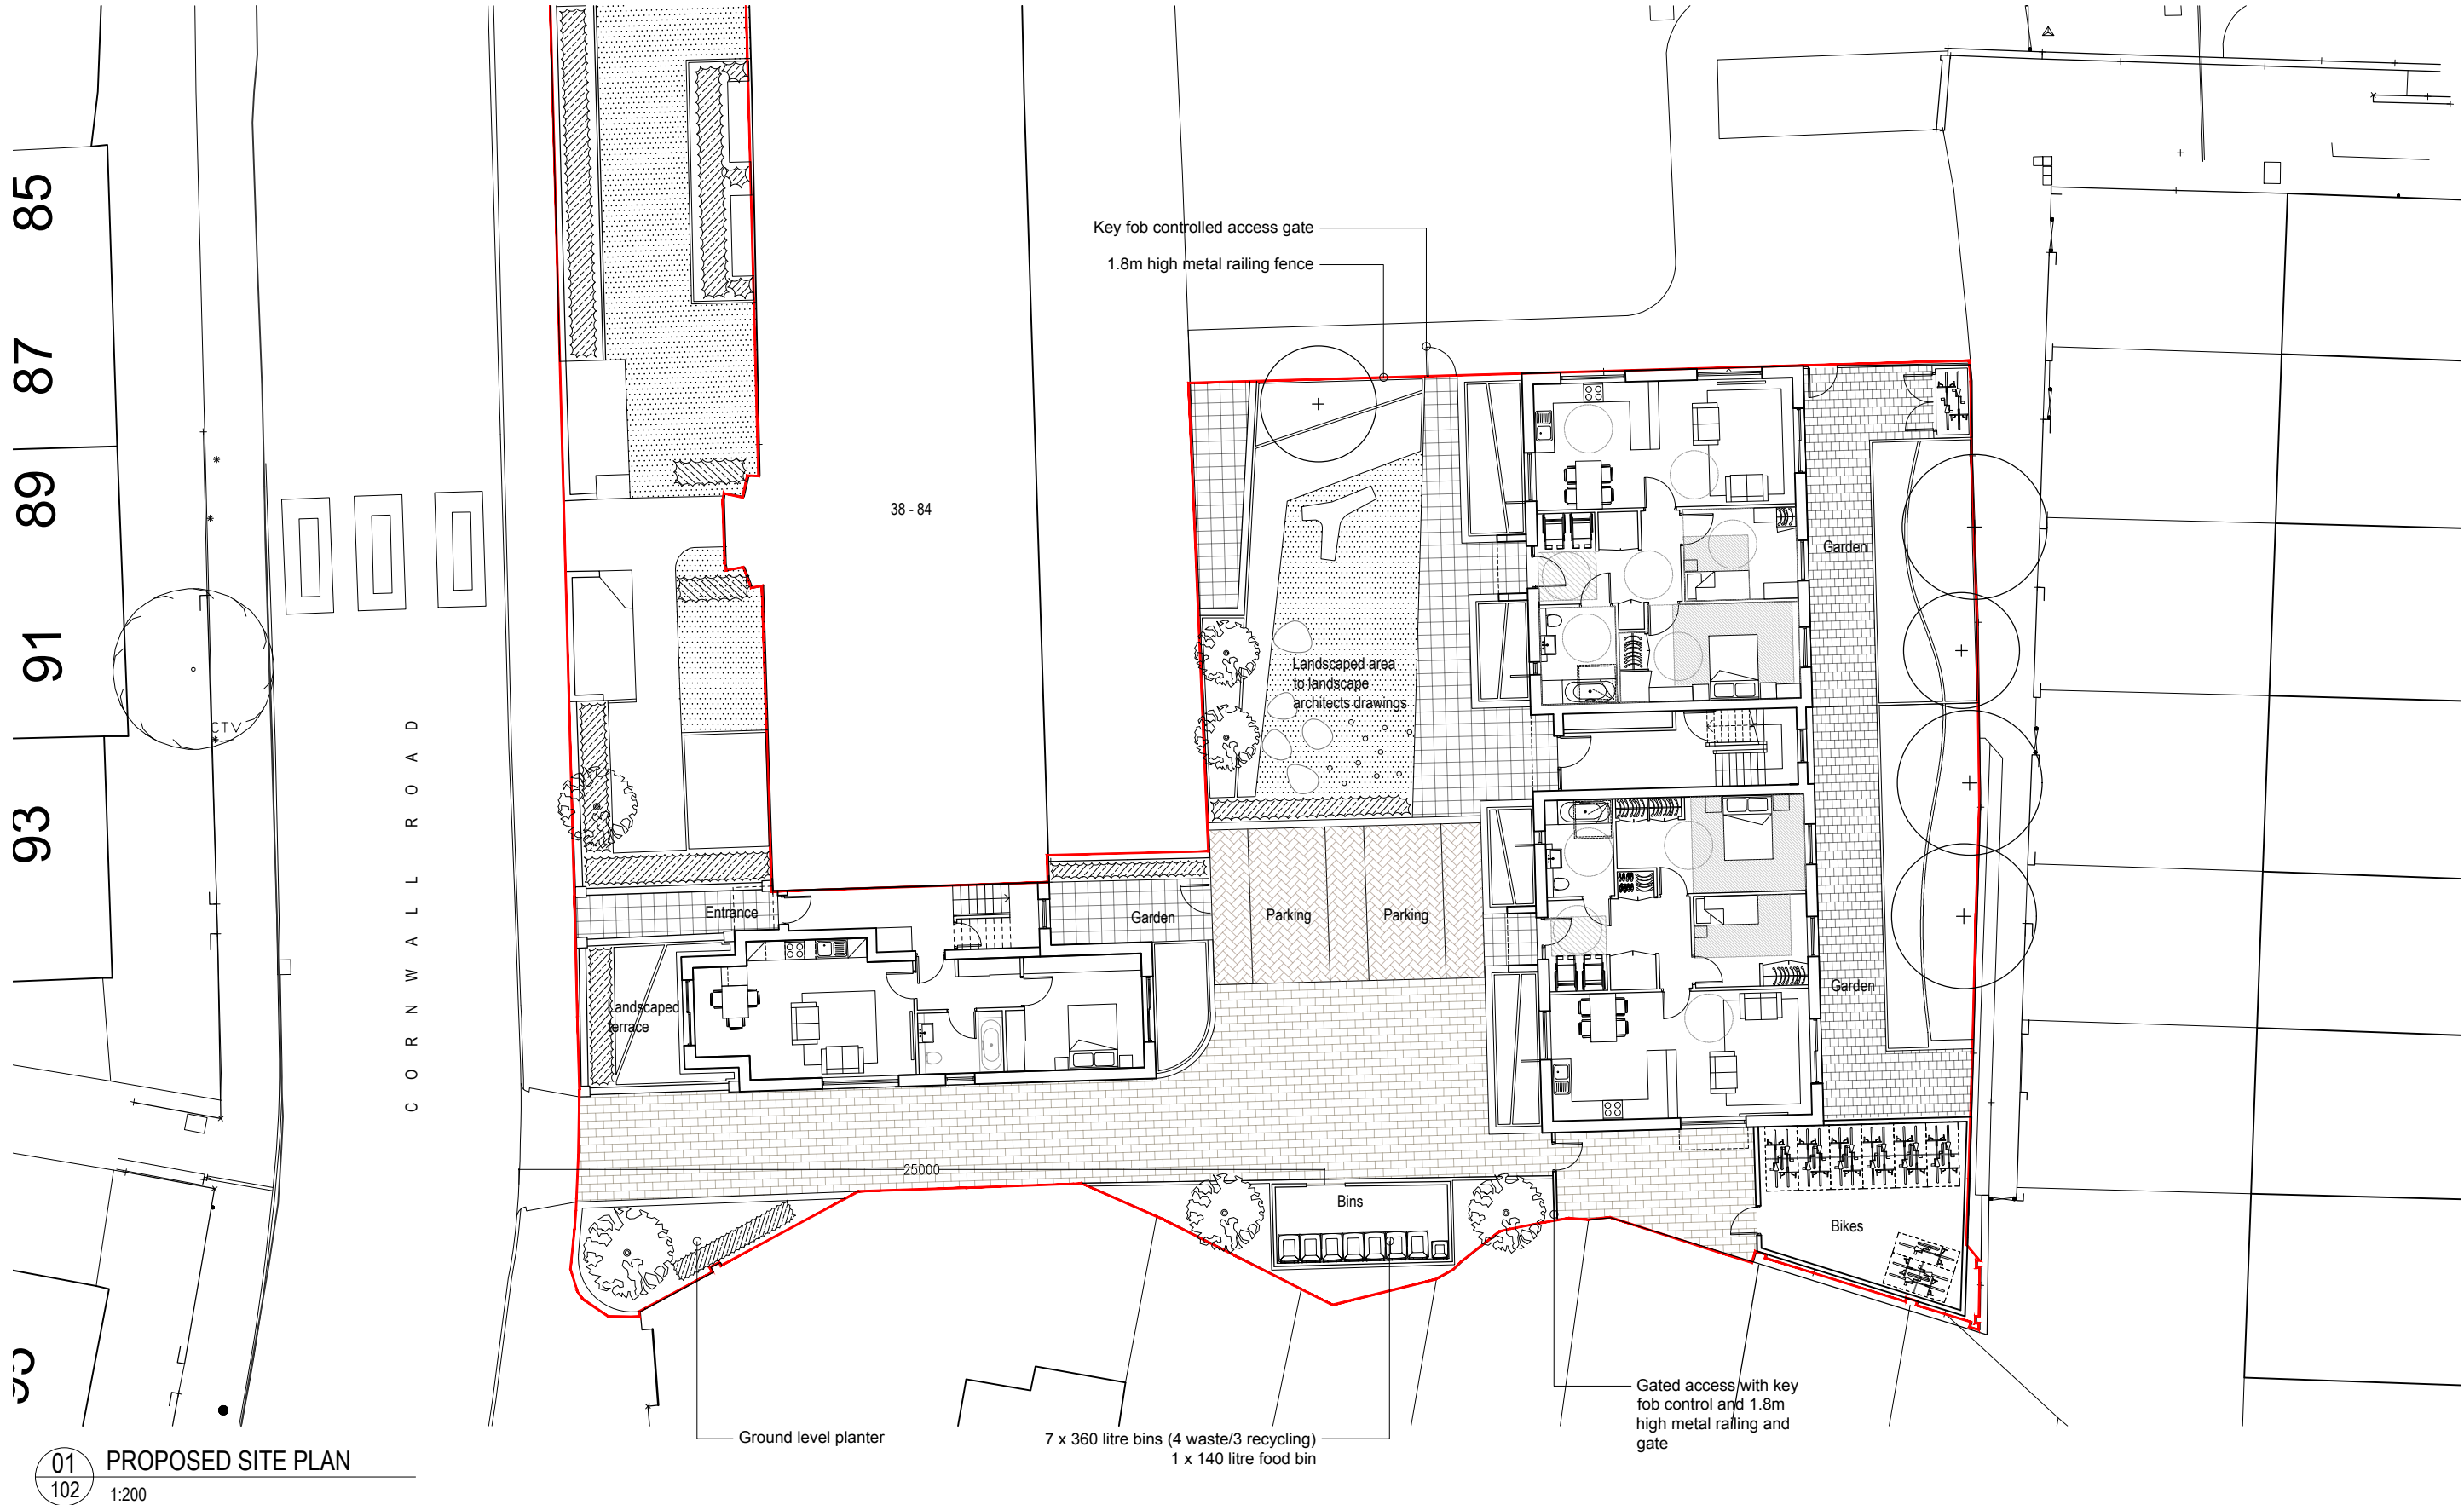

CONTRACTORS ARE NOT TO SCALE OFF THIS DRAWING
ALL DIMENSIONS MUST BE CHECKED ON SITE
INFORM THE ARCHITECT OF ANY
DISCREPANCIES PRIOR TO CONSTRUCTION
PLOT SIZE: A3

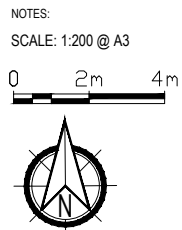

A19	23.03.2021	ISSUED FOR PLANNING
A18	15.03.2021	PLANTER UPDATED
A17	03.03.2021	BIN STORE UPDATED
A16	09.02.2021	BIKE STORE UPDATED
A15	28.01.2021	ISSUED FOR COMMENT
A14	20.01.2021	ISSUED FOR COMMENT
A13	15.01.2021	ISSUED FOR COMMENT
A12	05.01.2021	ISSUED FOR COMMENT

REV	DATE	DESCRIPTION
-----	------	-------------

REVISION HISTORY

AL	CP
AL	CP
AL	CP
AL	CP
AL	CP
AL	CP
AL	CP
AL	CP

PROJECT:
CORNWALL ROAD
HARINGEY
CLIENT:
HARINGEY COUNCIL
DRAWING NO:
0224 - 102

DRAWING TITLE:
PROPOSED SITE PLAN
SCALE @ A3: 1:200
REV:
A19

UNIT

Unit One Architects Ltd
The Junction, Station Road, Watford, WD17 1EU
t: 0207 183 1456 | e: studio@unit1architects.com
www.unit1architects.com