


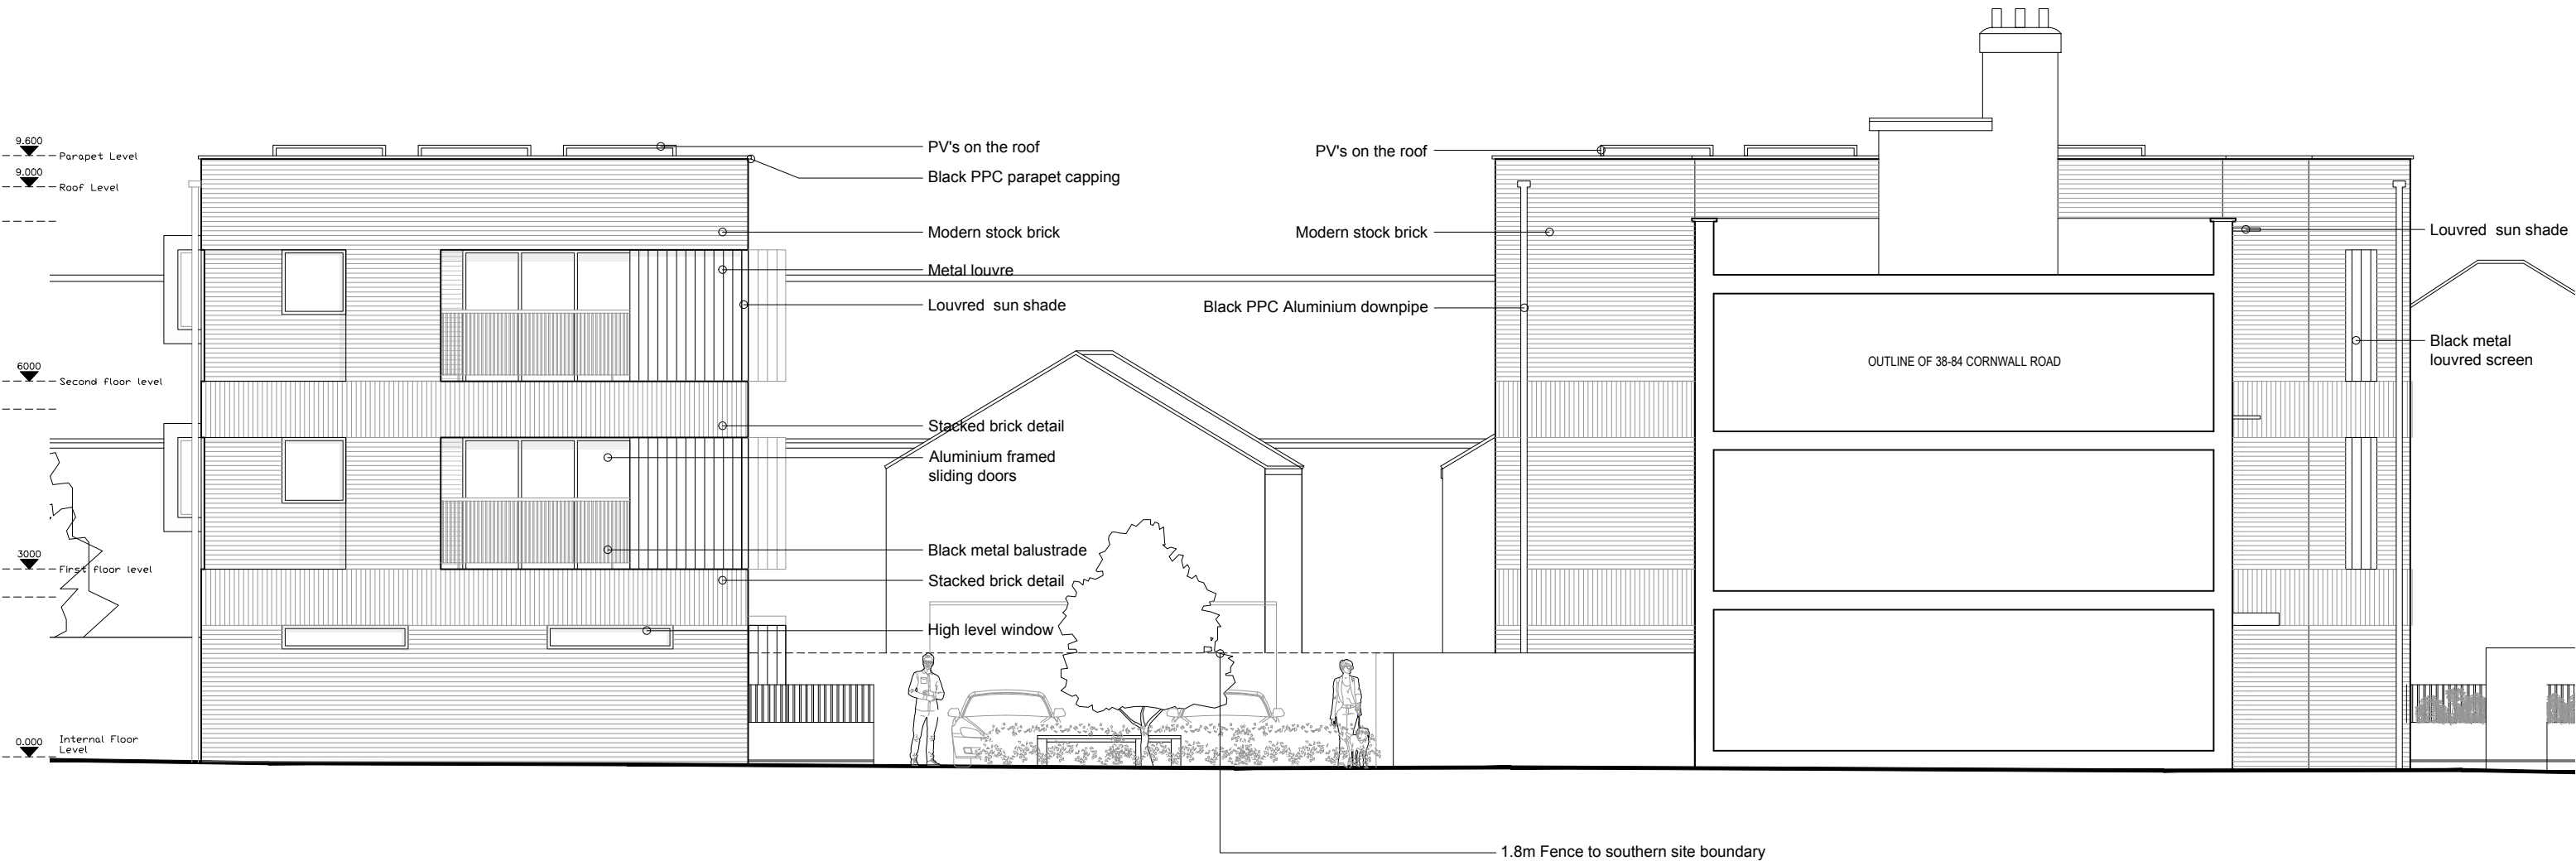

01
106 PROPOSED NORTH ELEVATION (BLOCK 2)
1:100

CONTRACTORS ARE NOT TO SCALE OFF THIS DRAWING
ALL DIMENSIONS MUST BE CHECKED ON SITE
INFORM THE ARCHITECT OF ANY
DISCREPANCIES PRIOR TO CONSTRUCTION
PLOT SIZE: A3

NOTES:

SCALE: 1:100 @ A3

0 1m 2m

A10	23.03.2021	ISSUED FOR PLANNING
A09	24.11.2020	ISSUED FOR COMMENT
A08	05.11.2020	UPDATED LANDSCAPING
A07	30.07.2020	ISSUED FOR COMMENT
A06	27.02.2020	ISSUED FOR COMMENT
A05	26.02.2020	ISSUED FOR COMMENT
A04	19.02.2020	ISSUED FOR PRE APP

REV	DATE	DESCRIPTION	DRN	CHK
REVISION HISTORY				

PROJECT:
CORNWALL ROAD
HARINGEY
CLIENT:
HARINGEY COUNCIL

DRAWING NO:
0224 - 106

DRAWING TITLE:
PROPOSED NORTH ELEVATION
BLOCK 2

SCALE @ A3: 1:100

REV:
A10

UNIT

Unit One Architects Ltd

The Junction, Station Road, Watford, WD17 1EU
t: 0207 183 1456 | e: studio@unit1architects.com
www.unit1architects.com