


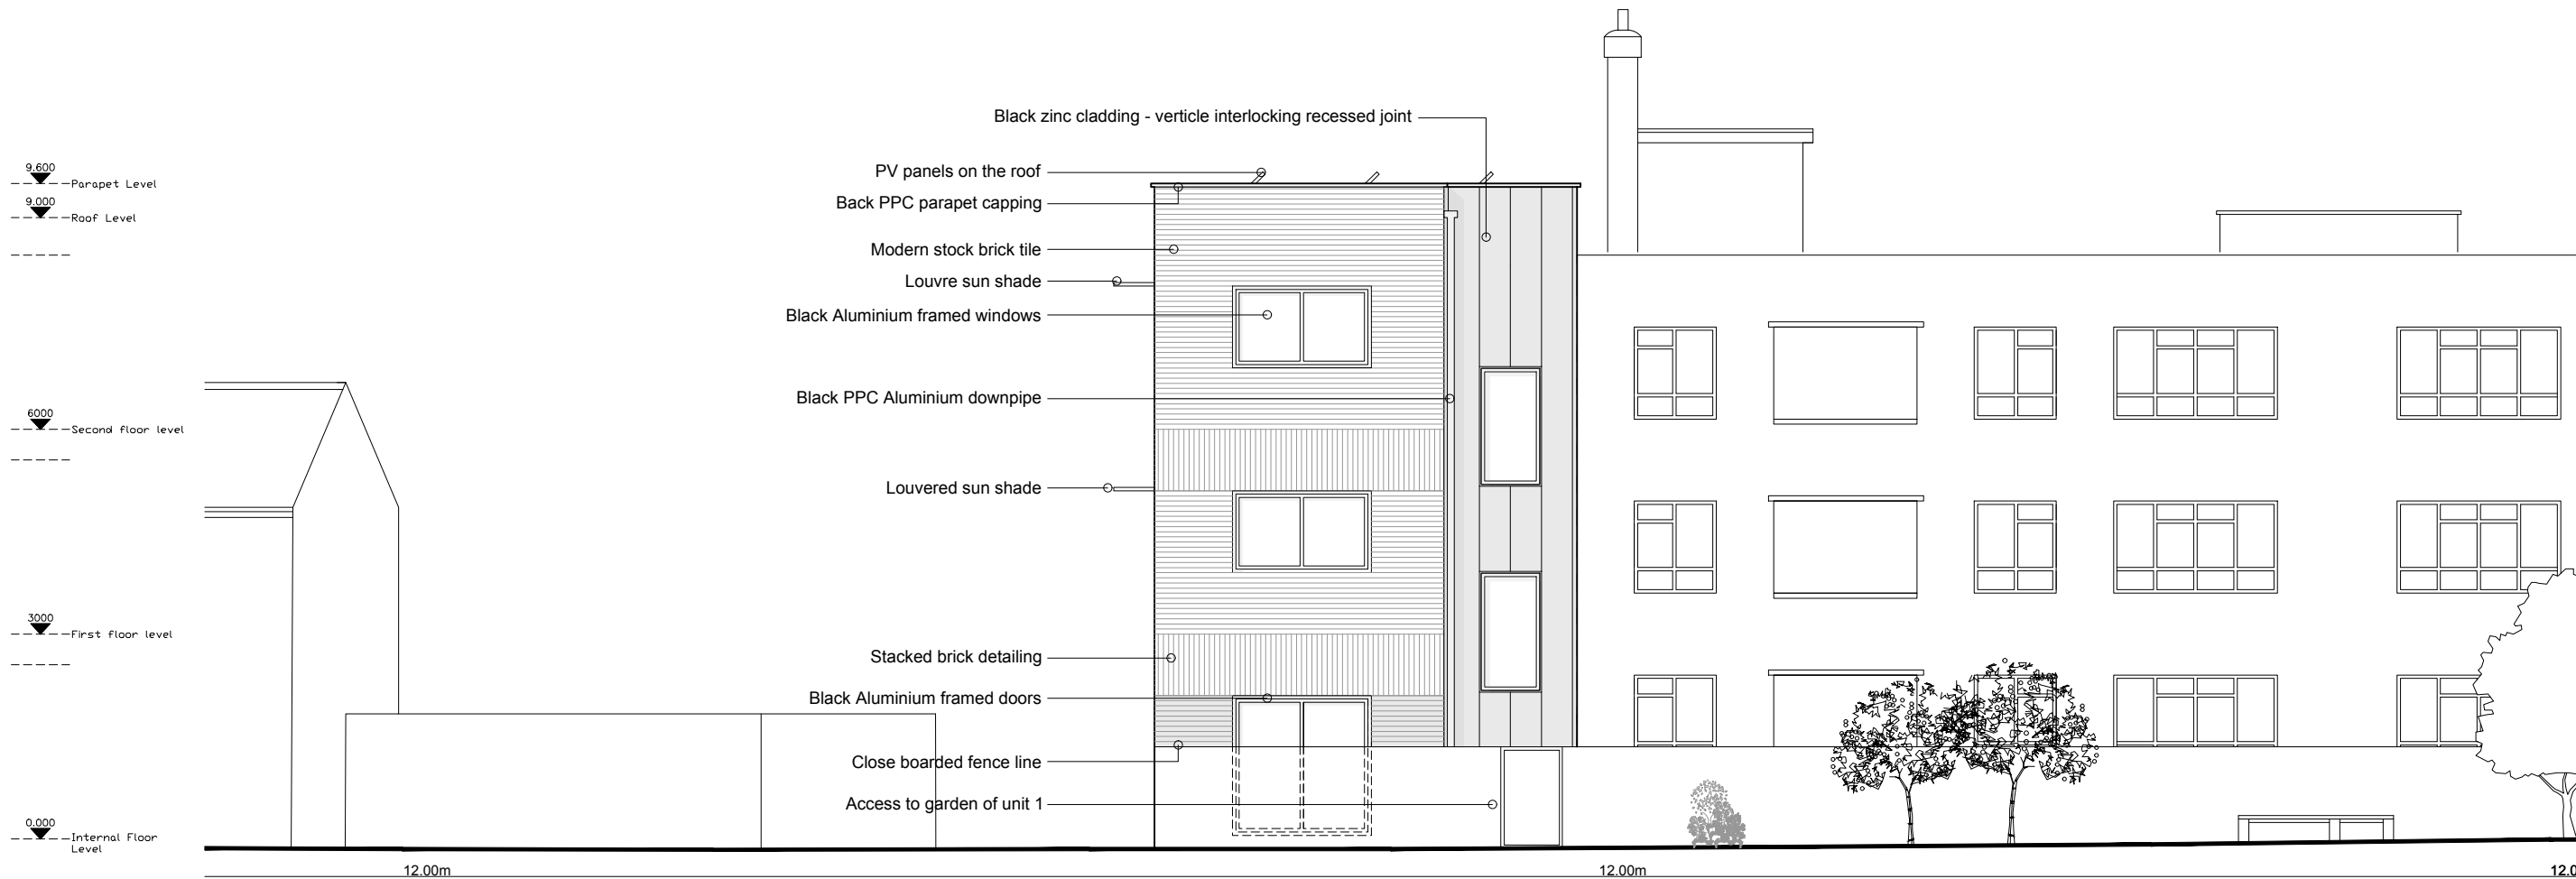

01 PROPOSED EAST ELEVATION (BLOCK 1)
107 1:100

CONTRACTORS ARE NOT TO SCALE OFF THIS DRAWING
ALL DIMENSIONS MUST BE CHECKED ON SITE

INFORM THE ARCHITECT OF ANY
DISCREPANCIES PRIOR TO CONSTRUCTION

PLOT SIZE: A3

NOTES:
SCALE: 1:100 @ A3

A07	23.03.2020	ISSUED FOR PLANNING	AL	CP
A06	24.11.2020	ISSUED FOR COMMENT	AL	CP
A05	05.07.2020	UPDATED LANDSCAPING	AL	CP
A04	30.07.2020	ISSUED FOR COMMENT	AL	CP
A03	26.02.2020	ISSUED FOR COMMENT	AL	CP
A02	05.12.2019	ISSUED FOR PRE APP	AL	CP
A01	05.11.2019	ISSUED FOR COMMENT	AL	CP
REV	DATE	DESCRIPTION	DRN	CHK
REVISION HISTORY				

PROJECT:
CORNWALL ROAD
HARINGEY

CLIENT:
HARINGEY COUNCIL

DRAWING NO:
0224 - 107

DRAWING TITLE:
PROPOSED EAST ELEVATION
BLOCK 1

SCALE @ A3: 1:100

REV:
A07

The Junction, Station Road, Watford, WD17 1EU
t: 0207 183 1456 | e: studio@unit1architects.com
www.unit1architects.com