


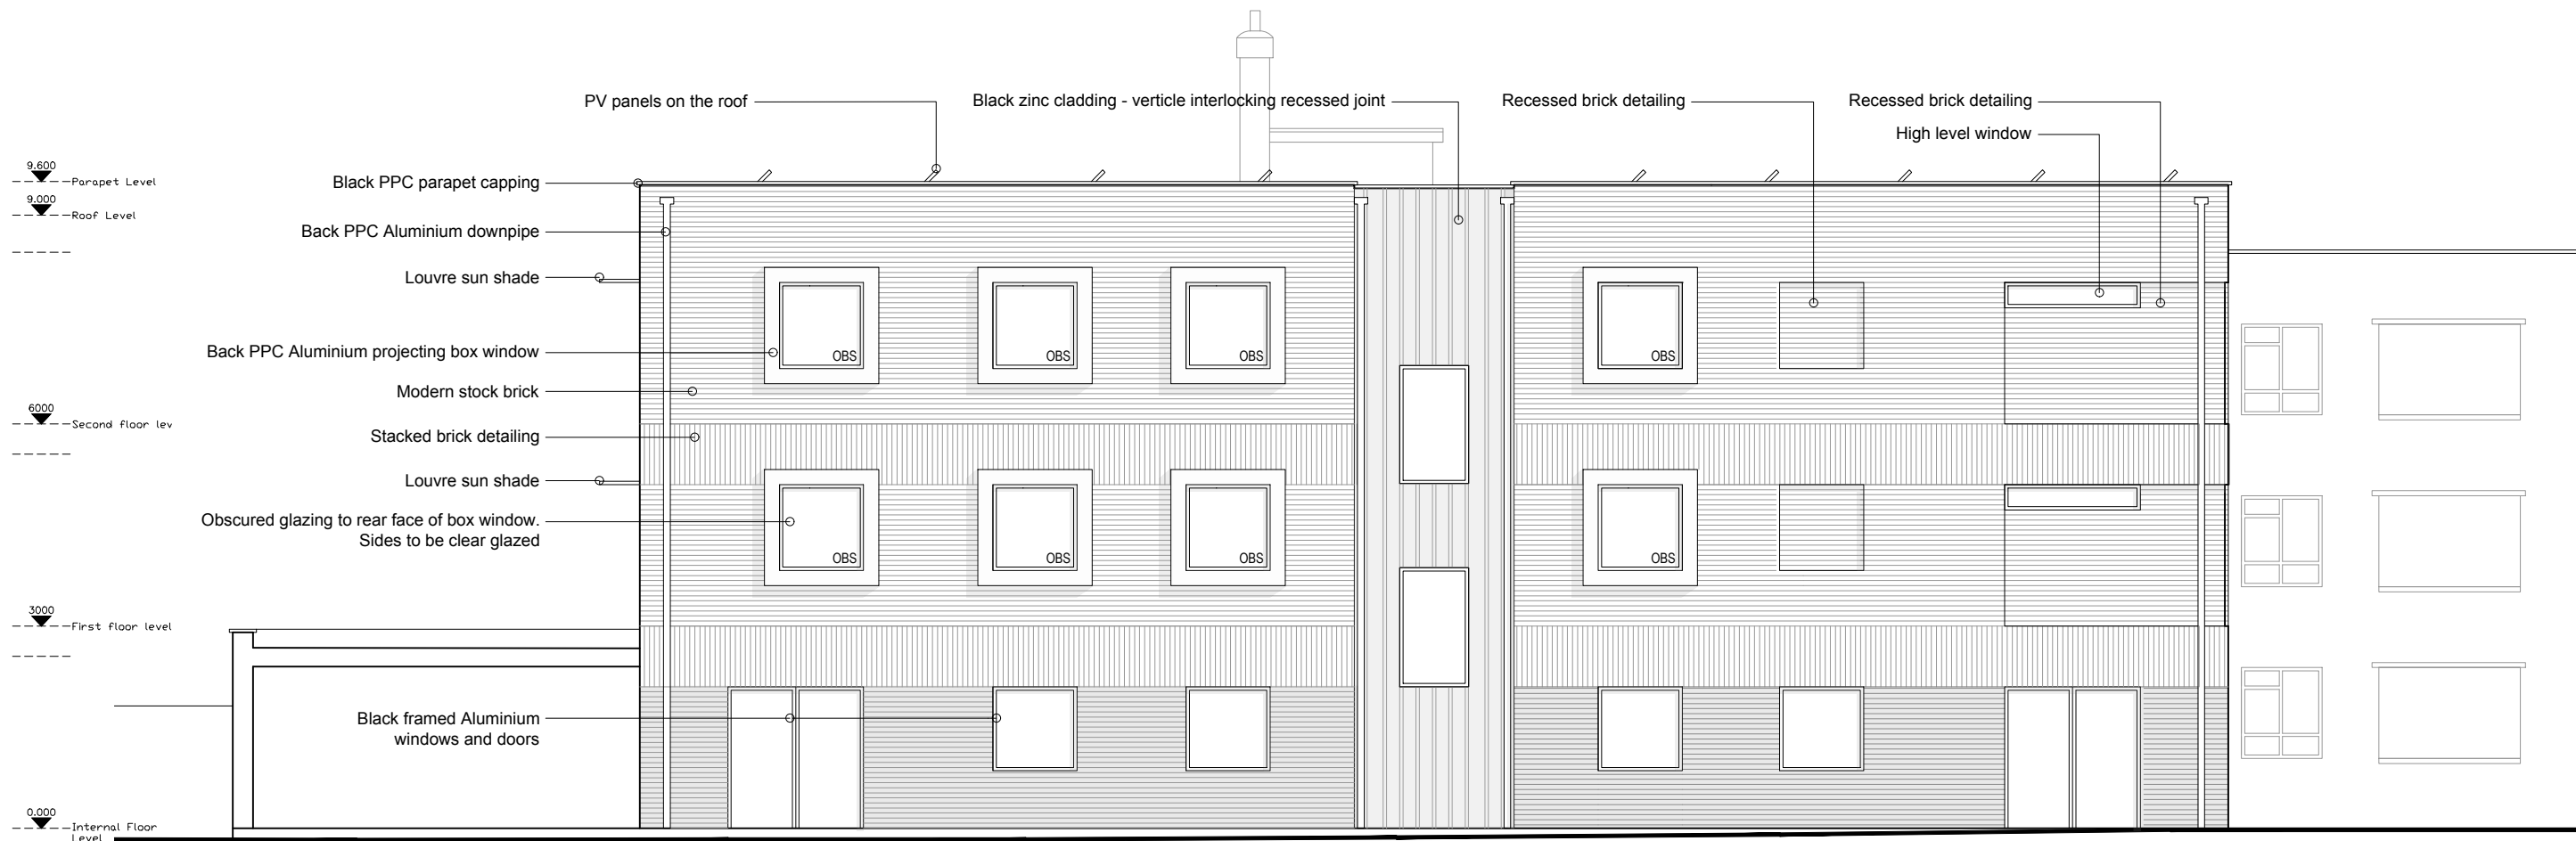

01 PROPOSED EAST ELEVATION (BLOCK 2)
108 1:100

CONTRACTORS ARE NOT TO SCALE OFF THIS DRAWING ALL DIMENSIONS MUST BE CHECKED ON SITE INFORM THE ARCHITECT OF ANY DISCREPANCIES PRIOR TO CONSTRUCTION PLOT SIZE: A3	NOTES: SCALE: 1:100 @ A3 0 1m 2m	<table><tr><td>A09</td><td>23.03.2021</td><td>ISSUED FOR PLANNING</td><td>AL</td><td>CP</td></tr><tr><td>A08</td><td>24.11.2020</td><td>ISSUED FOR COMMENT</td><td>AL</td><td>CP</td></tr><tr><td>A07</td><td>30.07.2020</td><td>ISSUED FOR COMMENT</td><td>VL</td><td>CP</td></tr><tr><td>A06</td><td>27.02.2020</td><td>ISSUED FOR COMMENT</td><td>AL</td><td>CP</td></tr><tr><td>A05</td><td>26.02.2020</td><td>ISSUED FOR COMMENT</td><td>AL</td><td>CP</td></tr><tr><td>A04</td><td>19.02.2020</td><td>ISSUED FOR COMMENT</td><td>AL</td><td>CP</td></tr><tr><td>A03</td><td>29.01.2020</td><td>ISSUED FOR COMMENT</td><td>AL</td><td>CP</td></tr><tr><td>A02</td><td>05.12.2019</td><td>ISSUED FOR PRE APP</td><td>AL</td><td>CP</td></tr><tr><td>A01</td><td>05.11.2019</td><td>ISSUED FOR COMMENT</td><td>AL</td><td>CP</td></tr><tr><td>REV</td><td>DATE</td><td>DESCRIPTION</td><td>DRN</td><td>CHK</td></tr><tr><td colspan="5">REVISION HISTORY</td></tr></table>	A09	23.03.2021	ISSUED FOR PLANNING	AL	CP	A08	24.11.2020	ISSUED FOR COMMENT	AL	CP	A07	30.07.2020	ISSUED FOR COMMENT	VL	CP	A06	27.02.2020	ISSUED FOR COMMENT	AL	CP	A05	26.02.2020	ISSUED FOR COMMENT	AL	CP	A04	19.02.2020	ISSUED FOR COMMENT	AL	CP	A03	29.01.2020	ISSUED FOR COMMENT	AL	CP	A02	05.12.2019	ISSUED FOR PRE APP	AL	CP	A01	05.11.2019	ISSUED FOR COMMENT	AL	CP	REV	DATE	DESCRIPTION	DRN	CHK	REVISION HISTORY					PROJECT: CORNWALL ROAD HARINGEY CLIENT: HARINGEY COUNCIL DRAWING NO: 0224 - 108 DRAWING TITLE: PROPOSED EAST ELEVATION BLOCK 2 SCALE @ A3: 1:100 REV: A09	UNIT Unit One Architects Ltd The Junction, Station Road, Watford, WD17 1EU t: 0207 183 1456 e: studio@unit1architects.com www.unit1architects.com
A09	23.03.2021	ISSUED FOR PLANNING	AL	CP	
A08	24.11.2020	ISSUED FOR COMMENT	AL	CP	
A07	30.07.2020	ISSUED FOR COMMENT	VL	CP	
A06	27.02.2020	ISSUED FOR COMMENT	AL	CP	
A05	26.02.2020	ISSUED FOR COMMENT	AL	CP	
A04	19.02.2020	ISSUED FOR COMMENT	AL	CP	
A03	29.01.2020	ISSUED FOR COMMENT	AL	CP	
A02	05.12.2019	ISSUED FOR PRE APP	AL	CP	
A01	05.11.2019	ISSUED FOR COMMENT	AL	CP	
REV	DATE	DESCRIPTION	DRN	CHK	
REVISION HISTORY	