


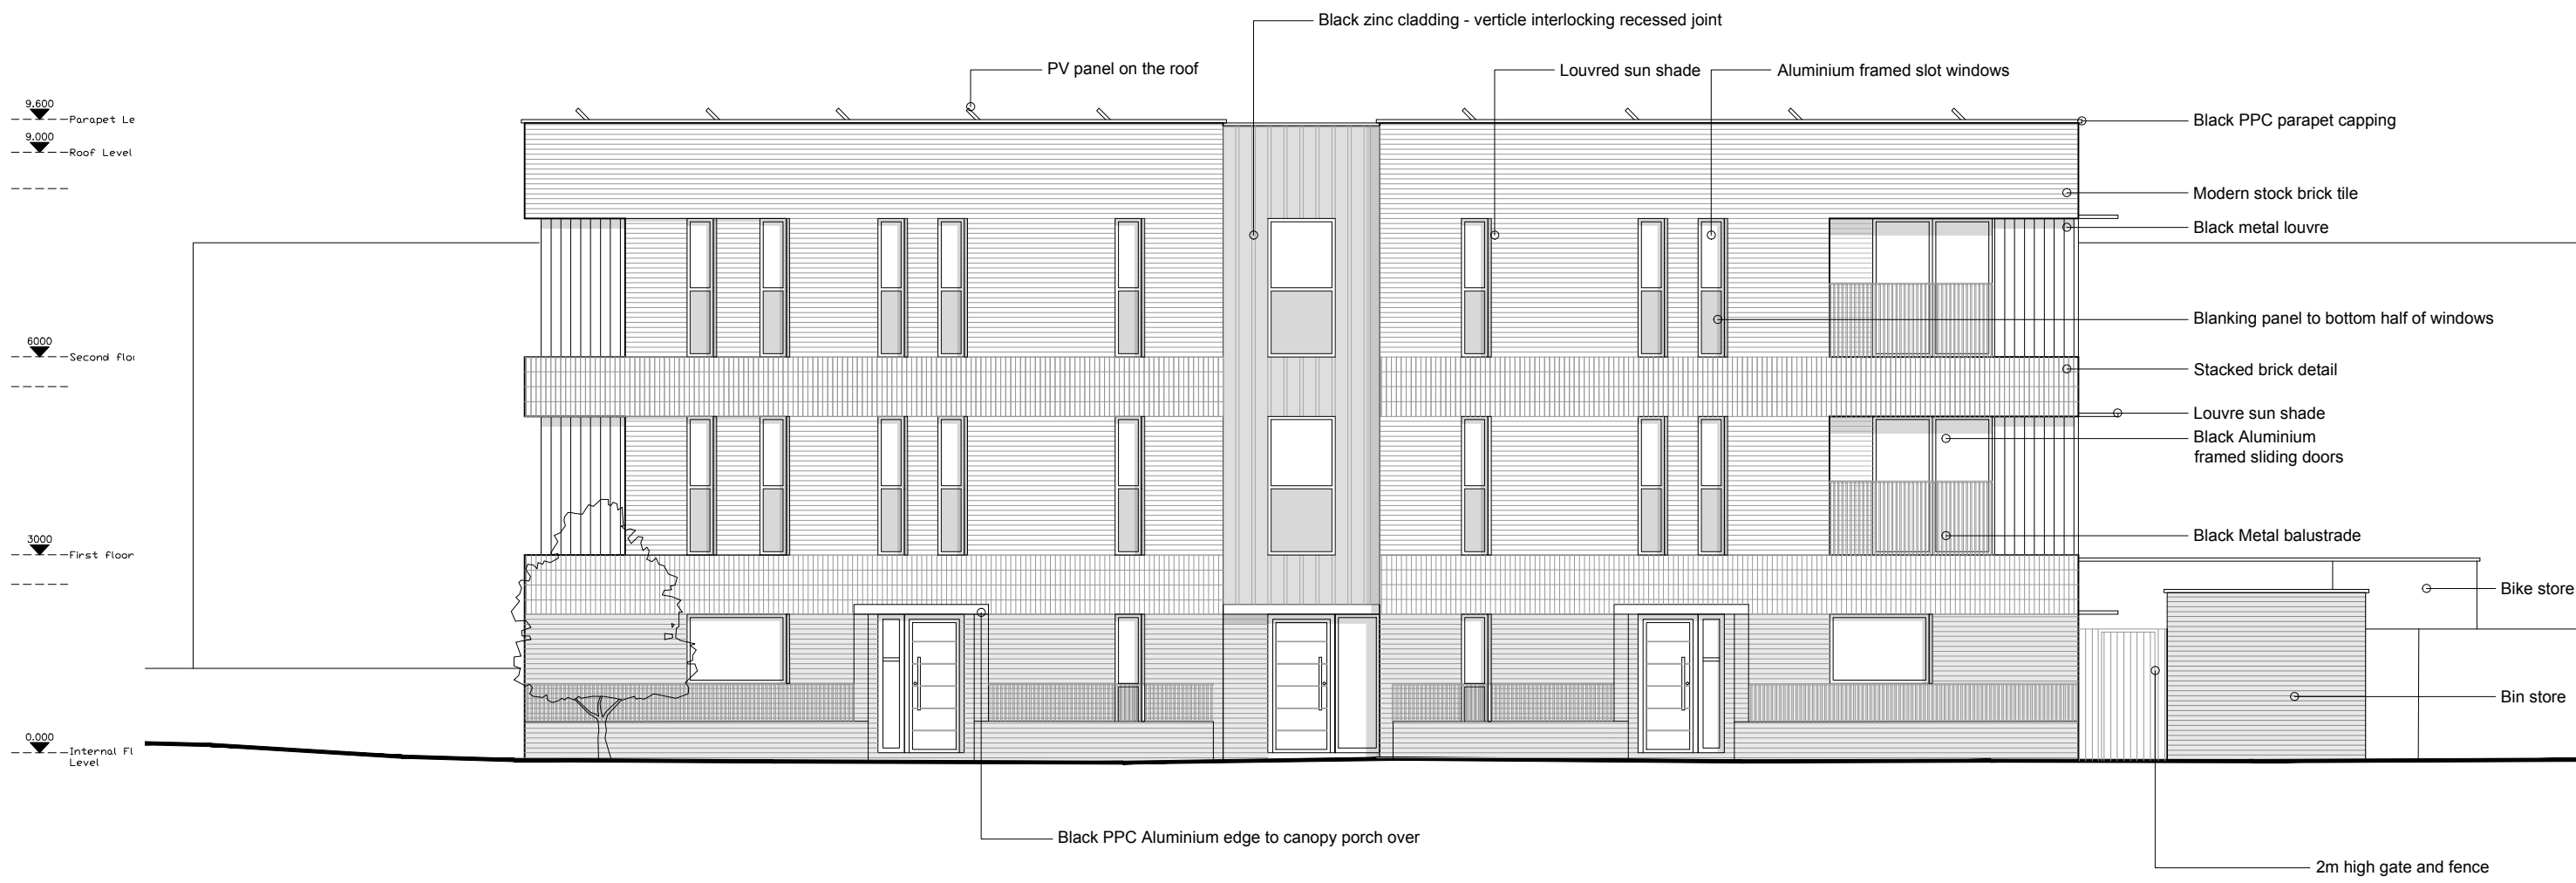

01 111 PROPOSED WEST ELEVATION (BLOCK 2)
1:100

CONTRACTORS ARE NOT TO SCALE OFF THIS DRAWING
ALL DIMENSIONS MUST BE CHECKED ON SITE
INFORM THE ARCHITECT OF ANY
DISCREPANCIES PRIOR TO CONSTRUCTION
PLOT SIZE: A3

NOTES:
SCALE: 1:100 @ A3

0 1m 2m

A12	23.03.2021	ISSUED FOR PLANNING	AL	CP
A11	08.01.2021	UPDATED STAIRWAY WINDOWS	AL	CP
A10	24.11.2020	ISSUED FOR COMMENT	AL	CP
A09	05.11.2020	UPDATED LANDSCAPING	VL	CP
A08	30.07.2020	ISSUED FOR COMMENT	VL	CP
A07	27.02.2020	ISSUED FOR COMMENT	AL	CP
A06	26.02.2020	ISSUED FOR COMMENT	AL	CP

REV	DATE	DESCRIPTION	DRN	CHK
REVISION HISTORY				

PROJECT:
CORNWALL ROAD
HARINGEY
CLIENT:
HARINGEY COUNCIL
DRAWING NO:
0224 - 111

DRAWING TITLE:
PROPOSED WEST ELEVATION
BLOCK 2
SCALE @ A3: 1:100
REV:
A11

UNIT
Unit One Architects Ltd
The Junction, Station Road, Watford, WD17 1EU
t: 0207 183 1456 | e: studio@unit1architects.com
www.unit1architects.com