


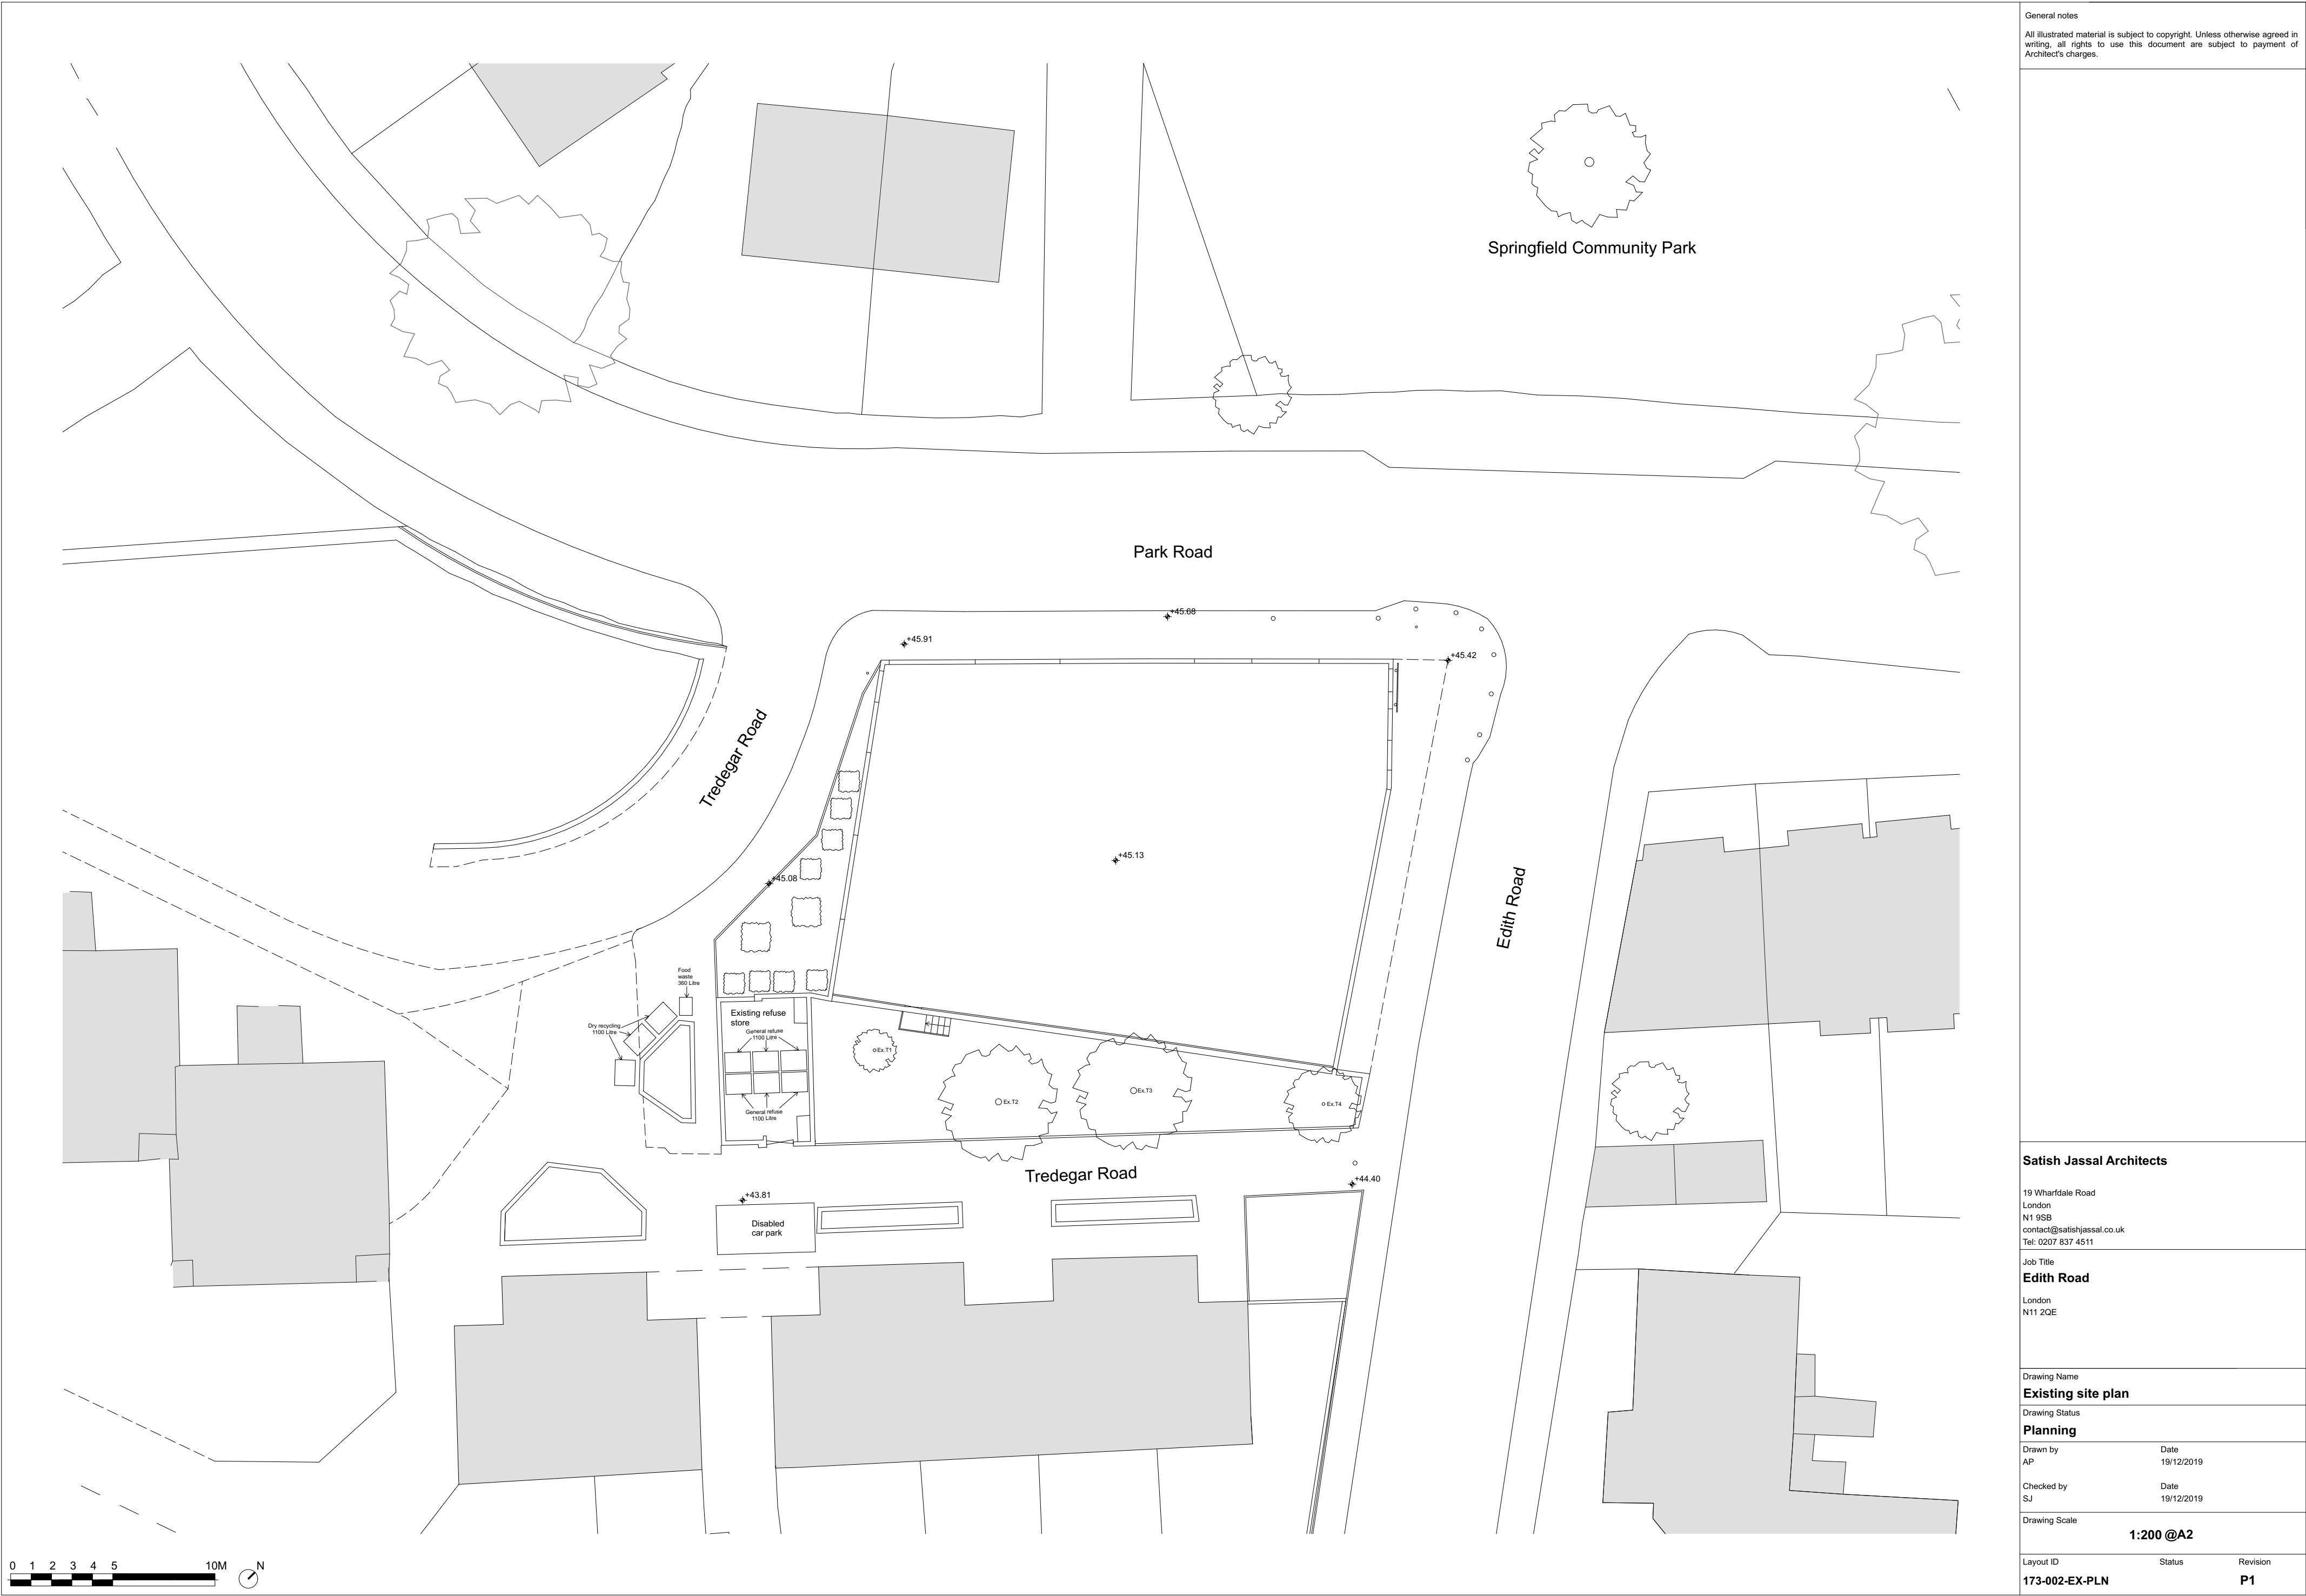

General notes

All illustrated material is subject to copyright. Unless otherwise agreed in writing, all rights to use this document are subject to payment of Architect's charges.

Satish Jassal Architects

19 Wharfedale Road
London
N1 9SB
contact@satishjassal.co.uk
Tel: 0207 837 4511

Job Title

Edith Road

London
N11 2QE

Drawing Name

Existing site plan

Drawing Status

Planning

Drawn by	Date
AP	19/12/2019
Checked by	Date
SJ	19/12/2019

Drawing Scale

1:200 @A2

Layout ID	Status	Revision
173-002-EX-PLN		P1