




ALL DIMENSION TO BE CHECKED ON SITE.
COPYRIGHT RESERVED.

 


— Site Boundary Line

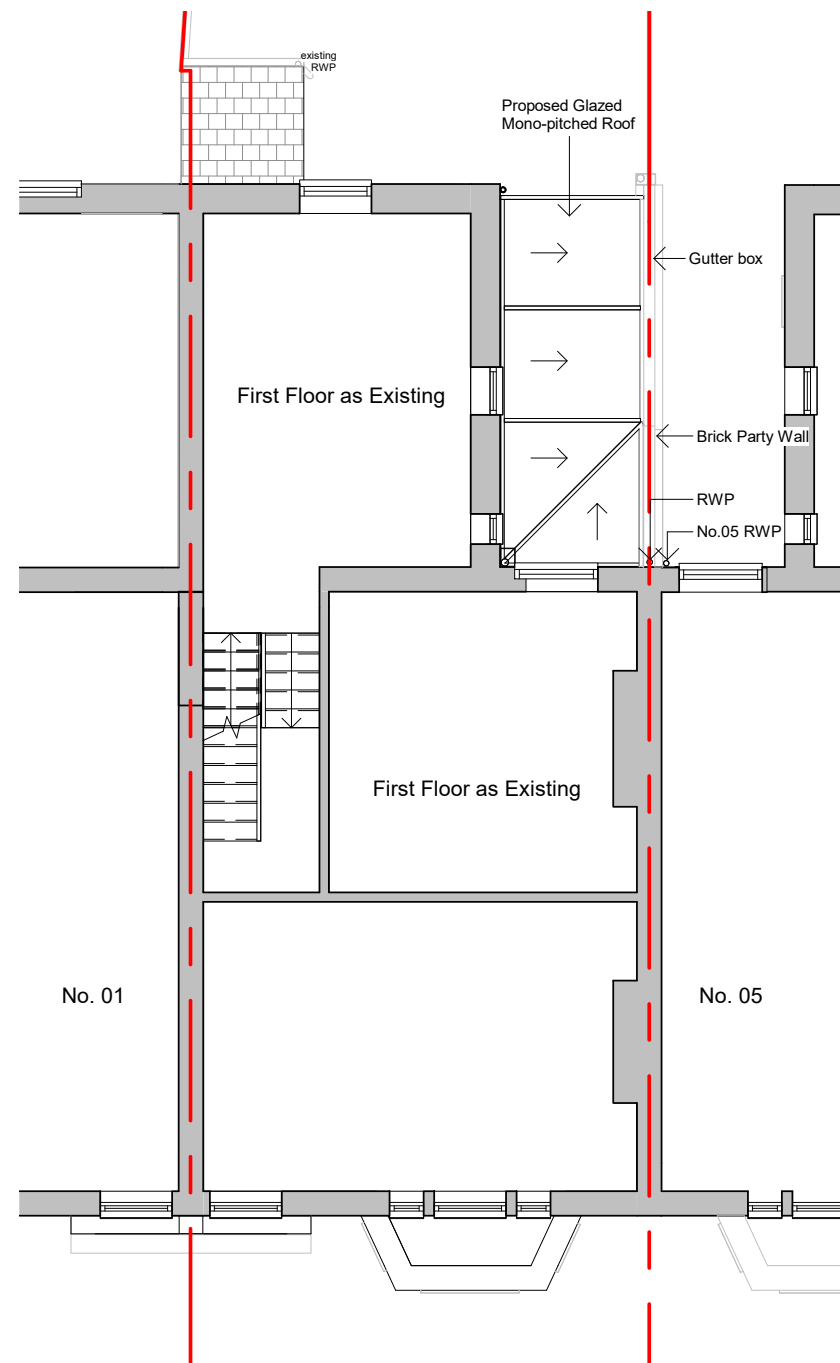

PROPOSED FIRST FLOOR PLAN
SCALE 1:100

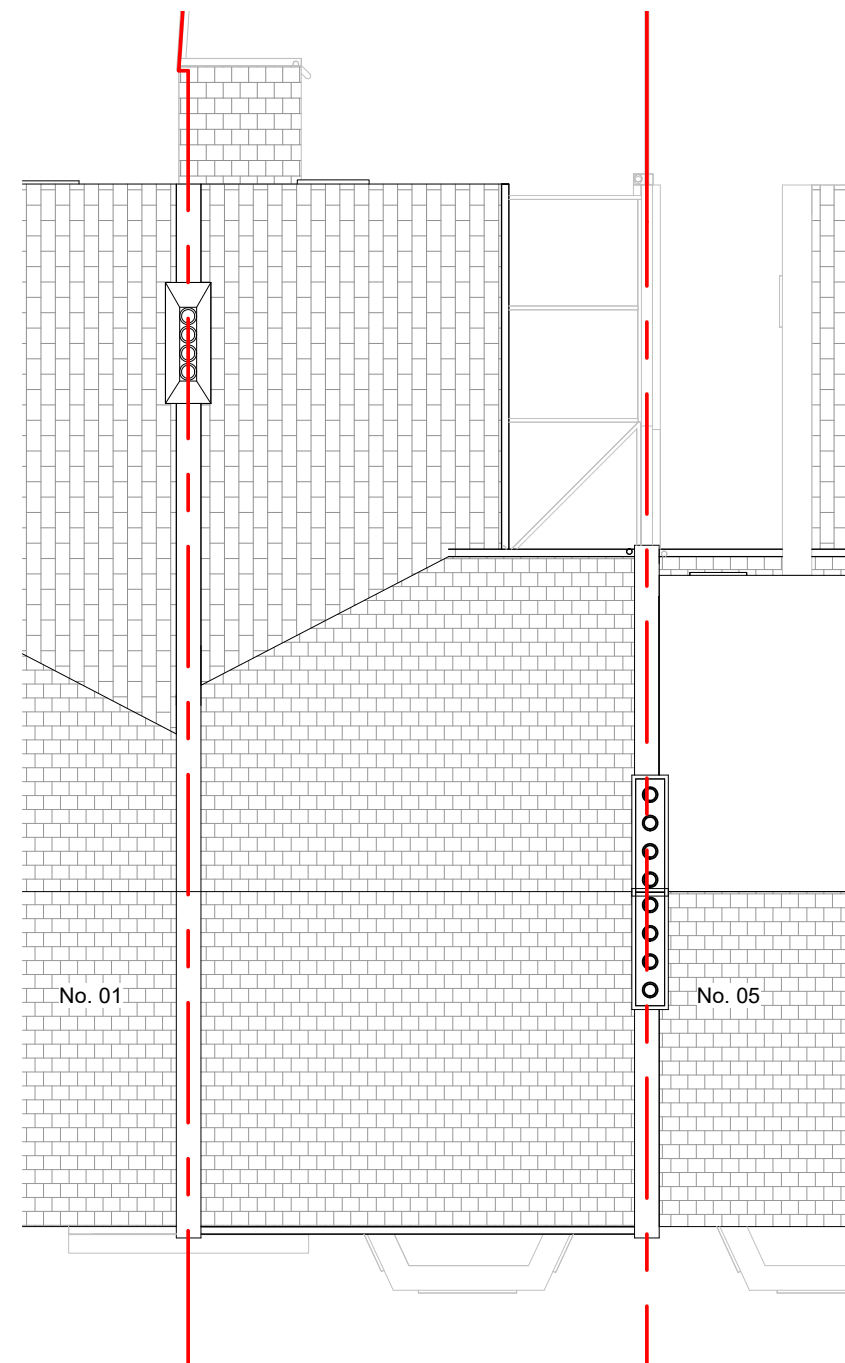

PROPOSED ROOF PLAN
SCALE 1:100

 

A	Site Boundary amended	AG	10.07.2023
*	House holder Planning Application	AG	31.03.2023
REV/ISSUE	NOTE	DRN	DATE

SCALE	DATE	DRN	CHK
1:100@A3	31.03.2023	AG	MH

PROJECT
3 Gladwell Road, Crouch End,
N8 9AA

DRAWING
Proposed First Floor and Second
Floor Plan

bubble
architects
STUDIO 205 THE BUSWORKS
39-41 NORTH ROAD
LONDON N7 9DP
WWW.BUBBLEARCHITECTS.CO.UK

JOB NO	DRAWING NO	REV
022032	P-01/R-D-014	A