


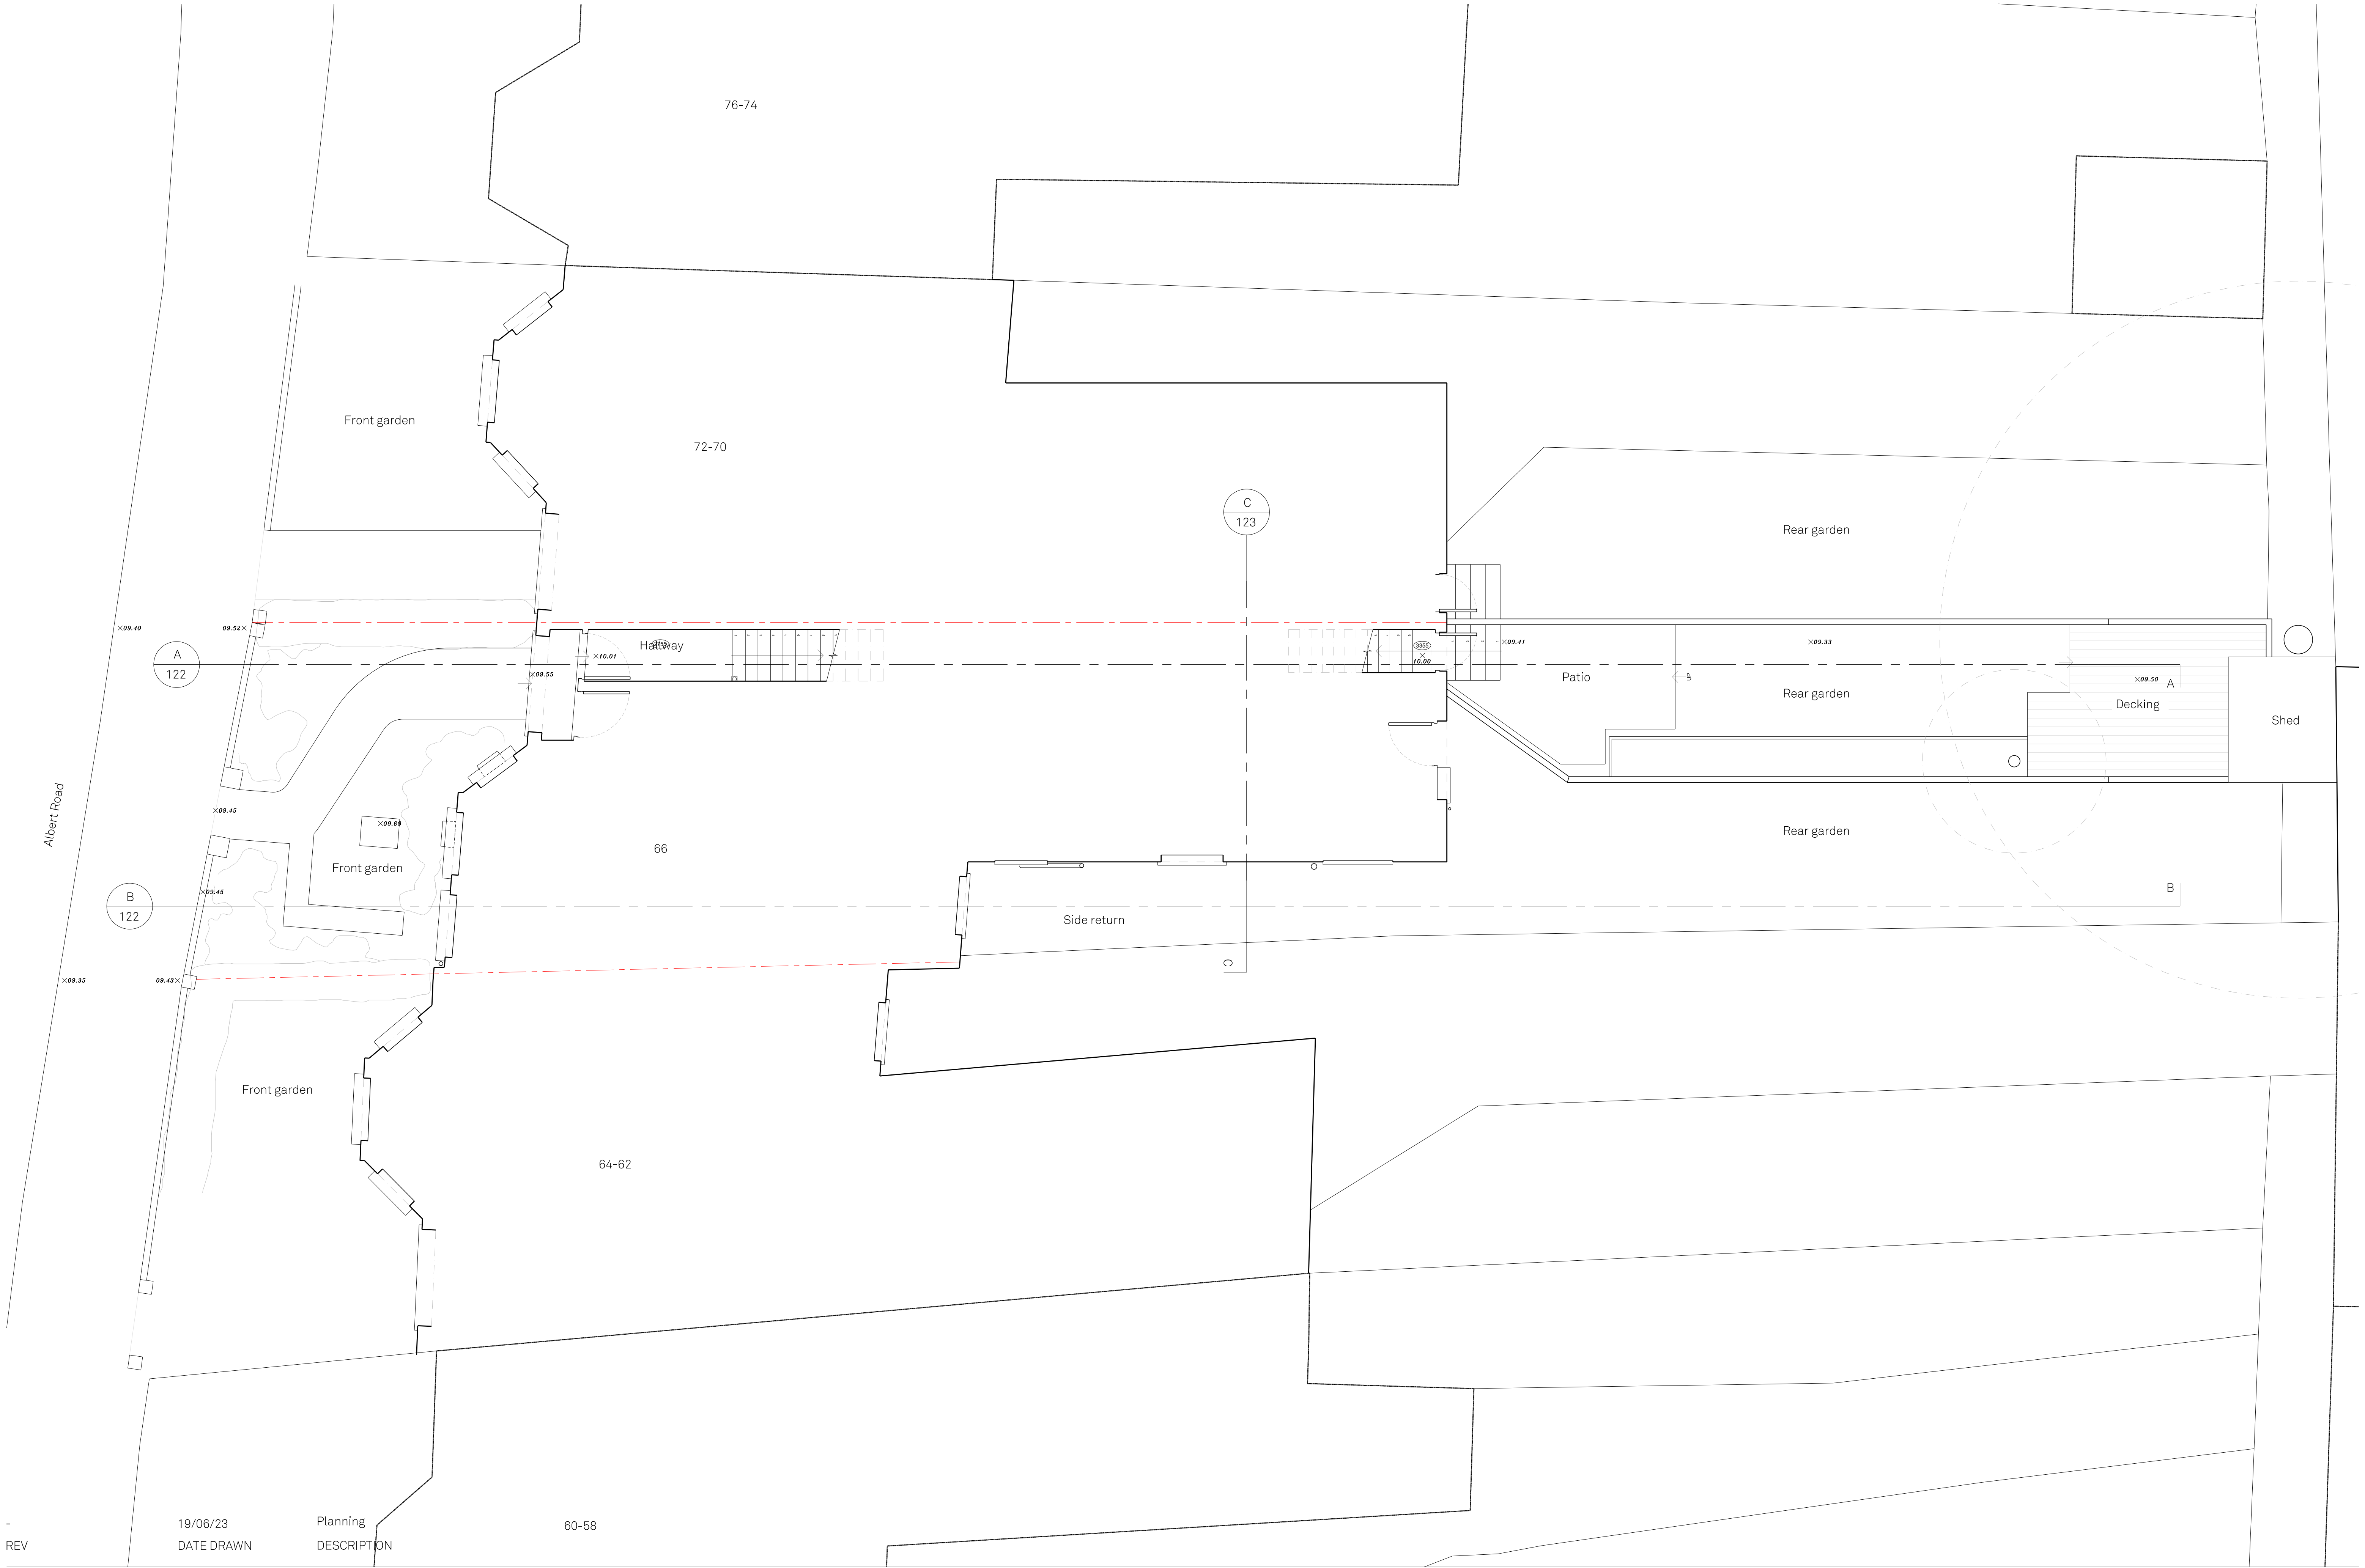


**68 Albert Road**  
**EX101 - Existing Ground Floor Plan**

22095\_PLANNING\_Published 05/06/23

| REV | DATE DRAWN | DESCRIPTION |
|-----|------------|-------------|
| -   | 19/06/23   | Planning    |



Scale 1:100 @ A3

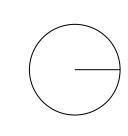

North

Do not scale for construction. Use figured dimensions only. All discrepancies to be verified with architect prior to ordering or construction/execution. Confirm all setting out with architect prior to construction. Drawing to be read in conjunction with all other documents. Copyright Architecture for London.

Architecture for London  
3-5 Bleeding Heart Yard  
London EC1N 8SJ  
020 3637 4236  
architectureforlondon.com

**Architecture  
for London.**