


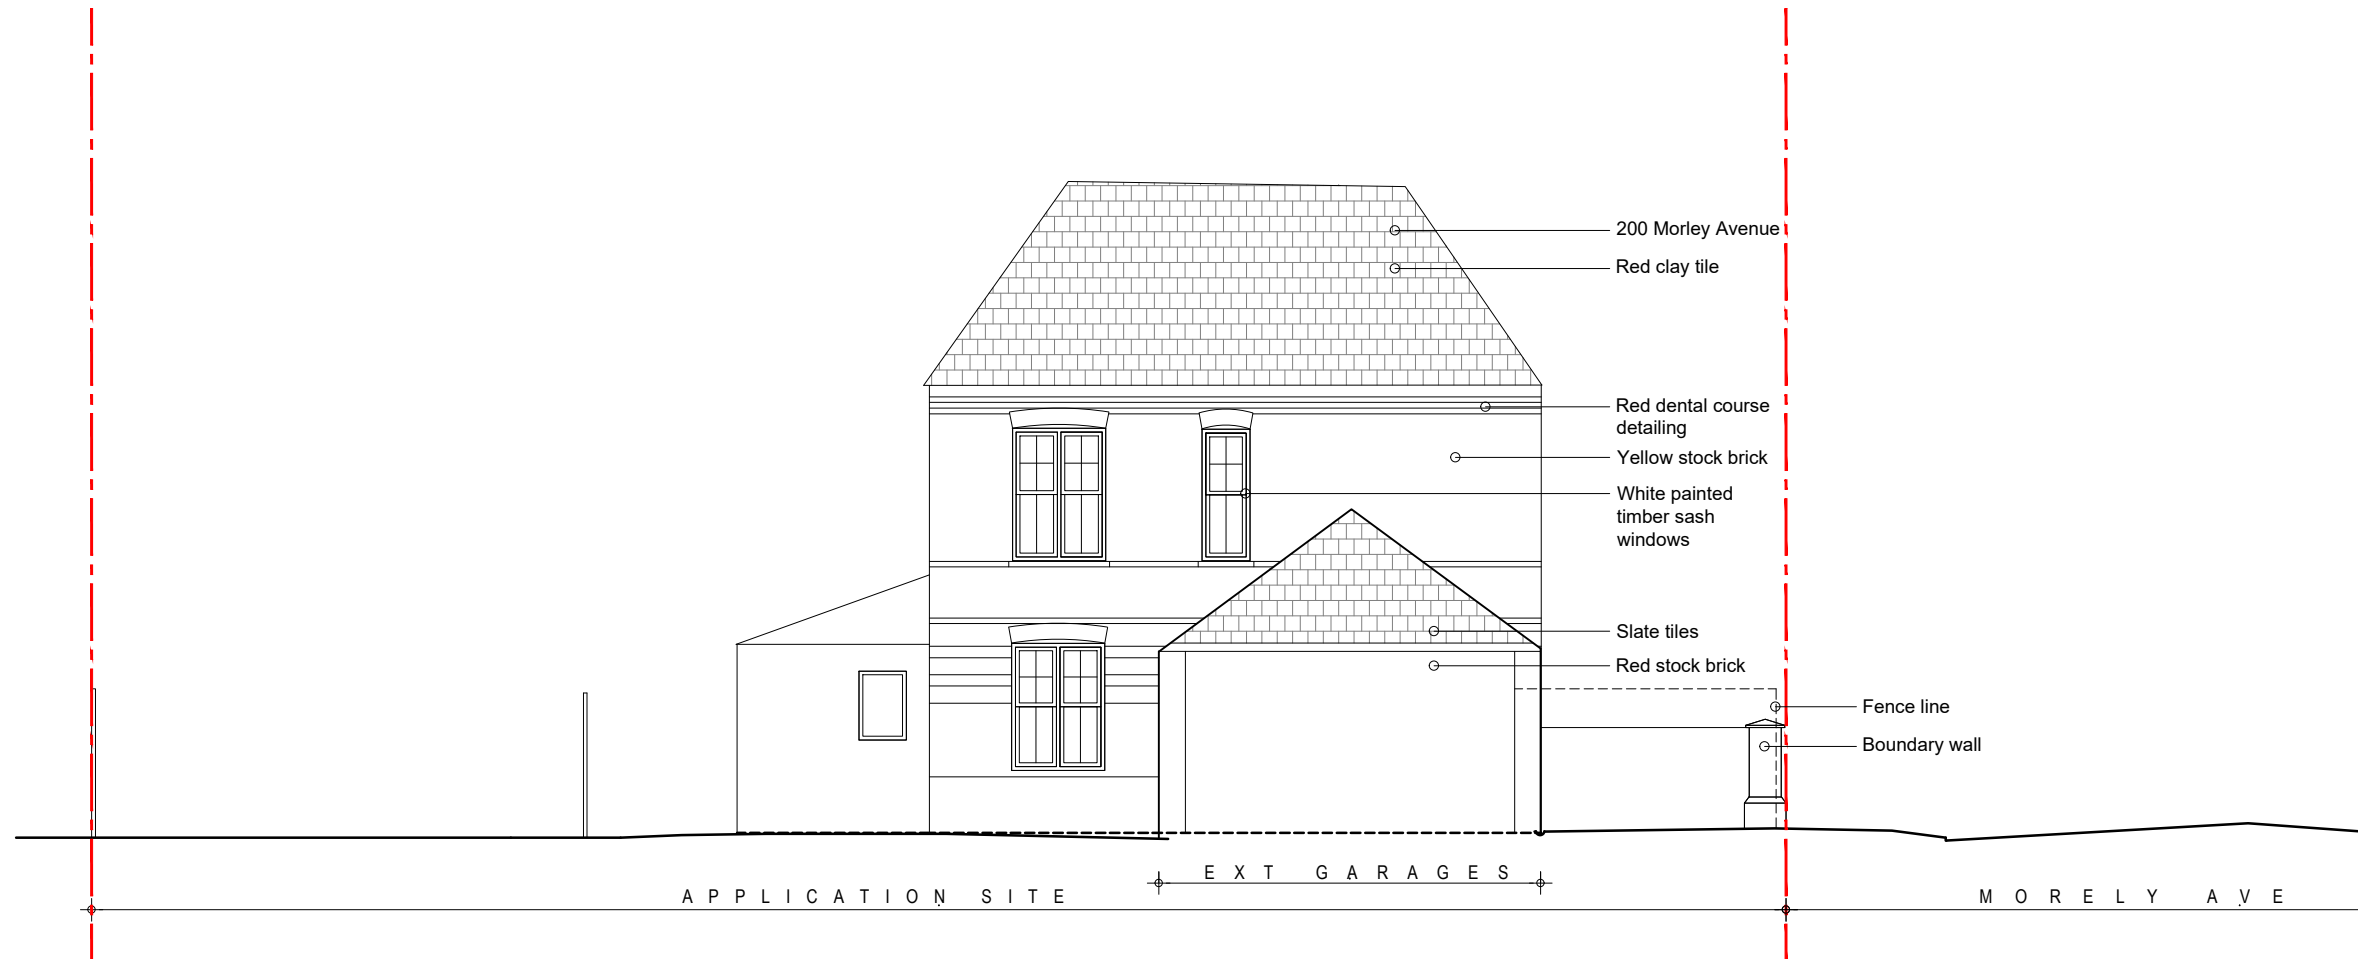


01
008 EXISTING NORTH EAST ELEVATION
1:100

CONTRACTORS ARE NOT TO SCALE OFF THIS DRAWING
ALL DIMENSIONS MUST BE CHECKED ON SITE
INFORM THE ARCHITECT OF ANY
DISCREPANCIES PRIOR TO CONSTRUCTION
PLOT SIZE: A3

NOTES:

SCALE: 1:100 @ A3

 

P01	17.12.2020	ISSUED FOR PLANNING	VL	CP
REV	DATE	DESCRIPTION	DRN	CHK
REVISION HISTORY				

PROJECT:
GARAGES ADJ TO 200 MORLEY AVENUE
HARINGEY
CLIENT:
HARINGEY COUNCIL

DRAWING NO:
0219 - 008

DRAWING TITLE:
EXISTING
NORTH EAST ELEVATION

SCALE @ A3: 1:100

REV:
P01

UNIT
Unit One Architects Ltd

The Junction, Station Road, Watford, WD17 1EU
t: 0207 183 1456 | e: studio@unit1architects.com
www.unit1architects.com