
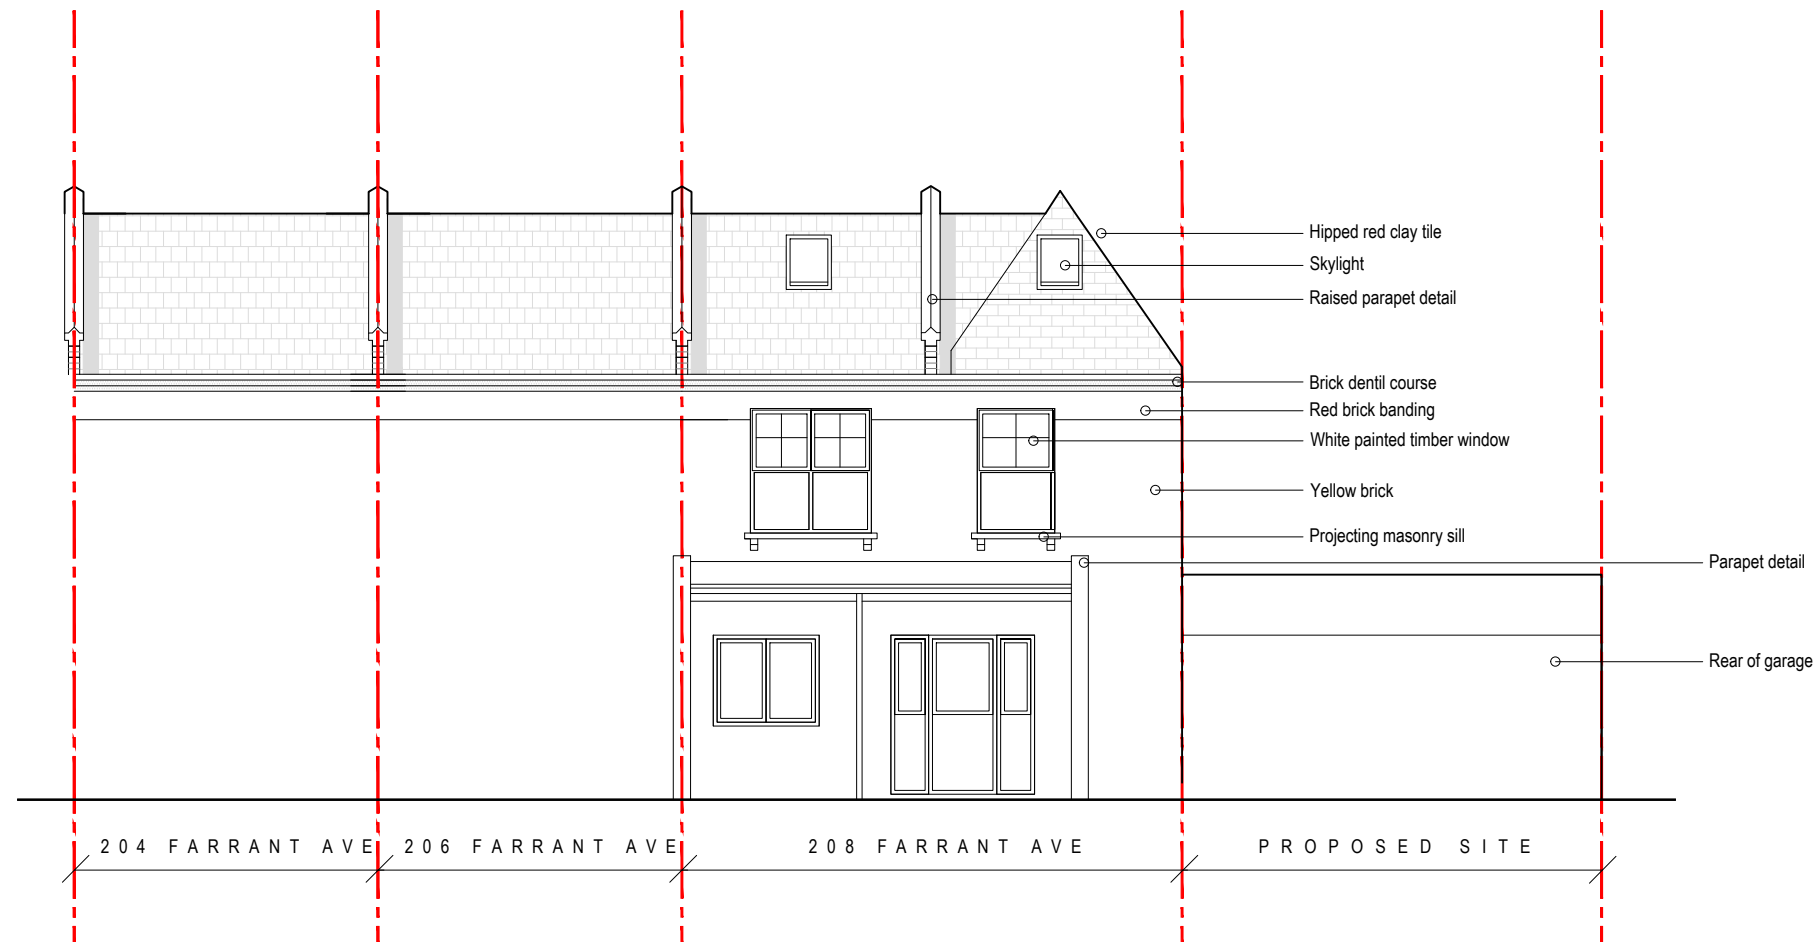


 

01 EXISTING SOUTH EAST ELEVATION
008 1:100

CONTRACTORS ARE NOT TO SCALE OFF THIS DRAWING ALL DIMENSIONS MUST BE CHECKED ON SITE INFORM THE ARCHITECT OF ANY DISCREPANCIES PRIOR TO CONSTRUCTION PLOT SIZE: A3	NOTES: SCALE: 1:100 @ A3 	<table><tr><td>P01</td><td>17.12.2020</td><td>ISSUED FOR PLANNING</td><td>VL</td><td>CP</td></tr><tr><td>REV</td><td>DATE</td><td>DESCRIPTION</td><td>DRN</td><td>CHK</td></tr><tr><td colspan="5">REVISION HISTORY</td></tr></table>	P01	17.12.2020	ISSUED FOR PLANNING	VL	CP	REV	DATE	DESCRIPTION	DRN	CHK	REVISION HISTORY					PROJECT: GARAGES ADJ TO 208 FARRANT AVENUE CLIENT: HARINGEY COUNCIL DRAWING NO: 0221 - 008 DRAWING TITLE: EXISTING SOUTH EAST ELEVATION SCALE @ A3: 1:100 REV: P01	UNIT Unit One Architects Ltd The Junction, Station Road, Watford, WD17 1EU t: 0207 183 1456 e: studio@unit1architects.com www.unit1architects.com
P01	17.12.2020	ISSUED FOR PLANNING	VL	CP															
REV	DATE	DESCRIPTION	DRN	CHK															
REVISION HISTORY																			