



FARRANT AVENUE

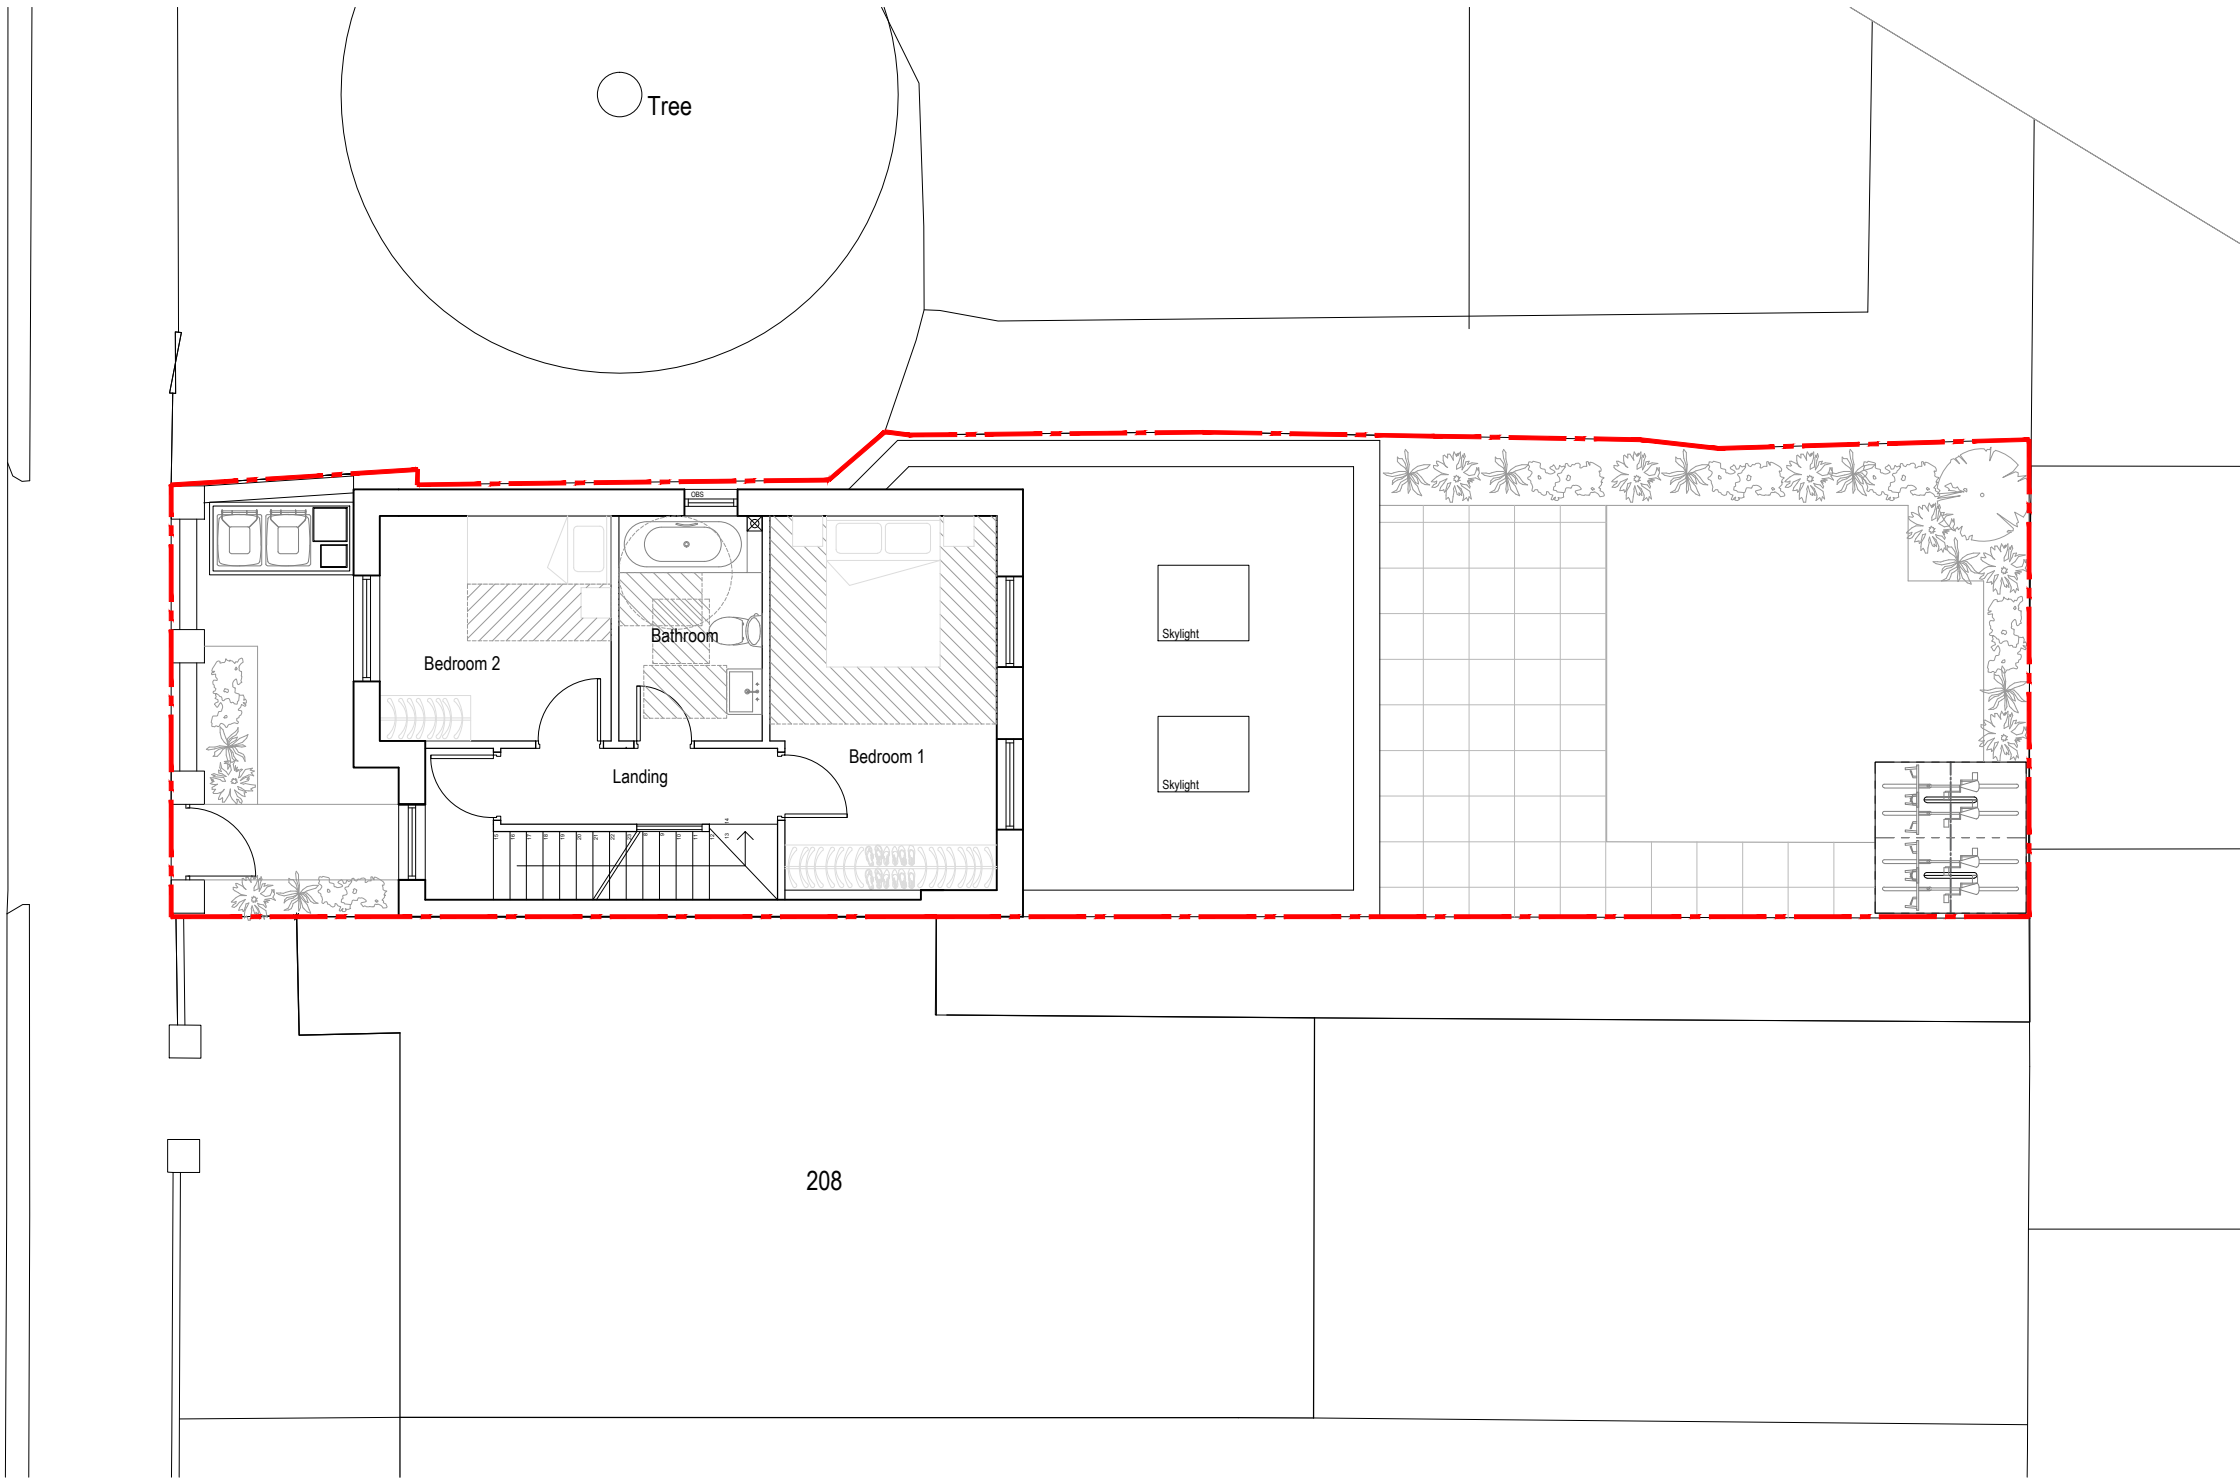

01 PROPOSED FIRST FLOOR PLAN  
104 1:100

CONTRACTORS ARE NOT TO SCALE OFF THIS DRAWING  
ALL DIMENSIONS MUST BE CHECKED ON SITE  
INFORM THE ARCHITECT OF ANY  
DISCREPANCIES PRIOR TO CONSTRUCTION  
PLOT SIZE: A3

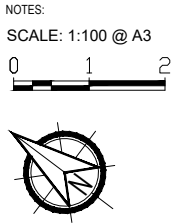

| REV | DATE       | DESCRIPTION         | DRN | CHK |
|-----|------------|---------------------|-----|-----|
| P01 | 17.12.2020 | ISSUED FOR PLANNING | VL  | CP  |

REVISION HISTORY

PROJECT:  
GARAGES ADJ TO  
208 FARRANT AVENUE  
CLIENT:  
HARINGEY COUNCIL

DRAWING NO:  
0221 - 104

DRAWING TITLE:  
PROPOSED  
FIRST FLOOR PLAN

SCALE @ A3: 1:100

REV:  
P01

**UNIT**  
Unit One Architects Ltd

The Junction, Station Road, Watford, WD17 1EU  
t: 0207 183 1456 | e: studio@unit1architects.com  
www.unit1architects.com