




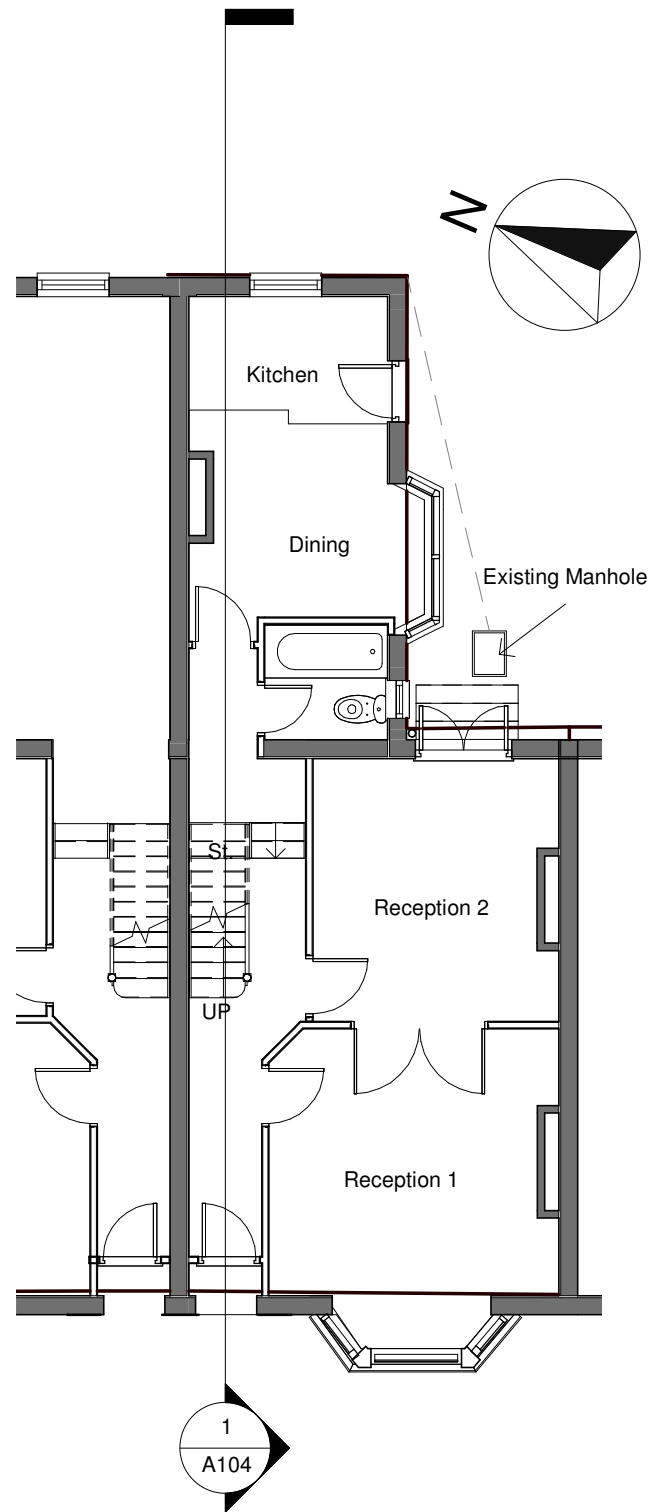

1 Existing Ground Floor
1 : 100

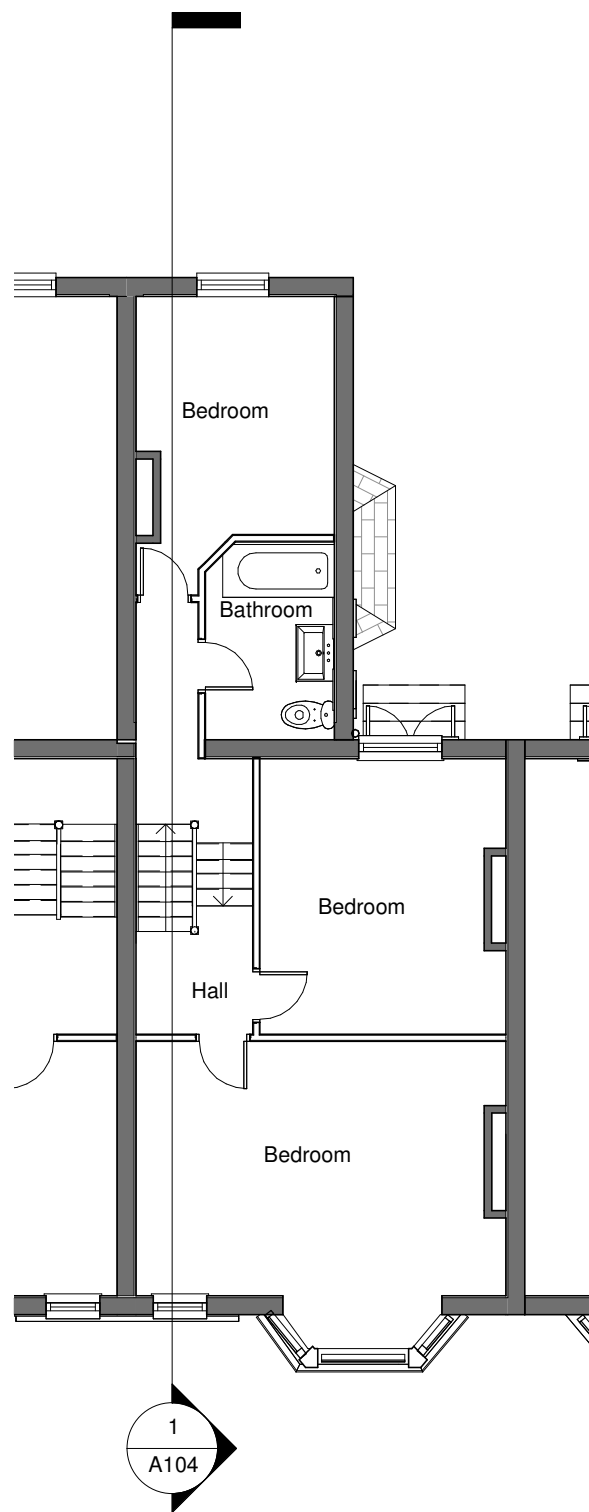


2 Existing First Floor
1 : 100

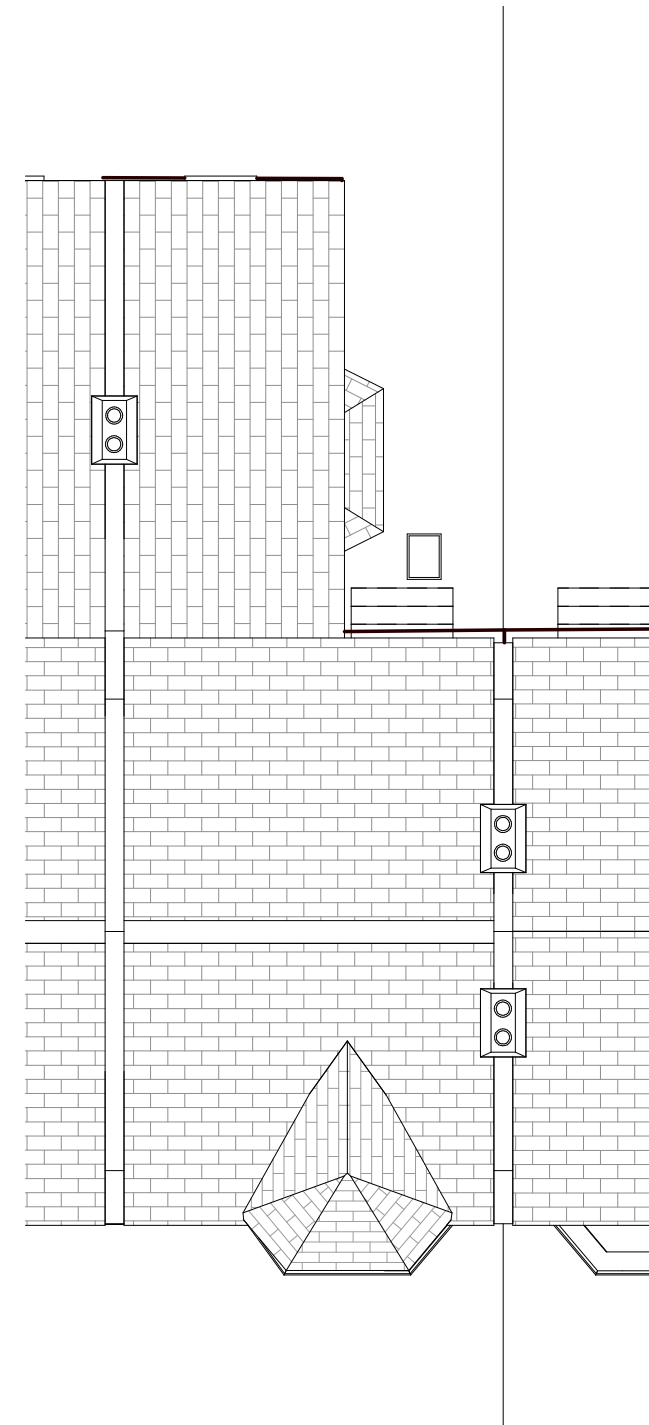

3 Existing Roof Plan
1 : 100

Note
1. All informations and dimensions to be checked on site.
2. This drawing is not to be scaled.
3. All work and materials to be in accordance with current applicable Building Act & the Town and Country Planning Act.
4. This drawing subject to approval by relevant Local Authority.

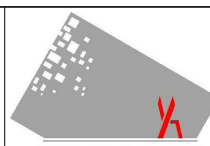
Design & Build
Planning
Building Regulation
125 REDBRIDGE LANE EAST, IG4 5DB
M: 078 8883 6710
YOM_ARCH @ 2022

Rev	Description	Date

Project Name
Single Storey Side/Rear
Extension
Address
6 BERNERS ROAD
WOOD GREEN, N22 5NE


Drawing Title EXISTING PLANS			
Council HARINGEY			
Project number	6-BRW	Drawing No.	
Date	05/07/2023	A100	
Drawn by	YS		
Checked by	YS		
Scale		1 : 100@ A3	



1 Existing Front Elevation
1 : 100




2 Existing Rear Elevation
1 : 100

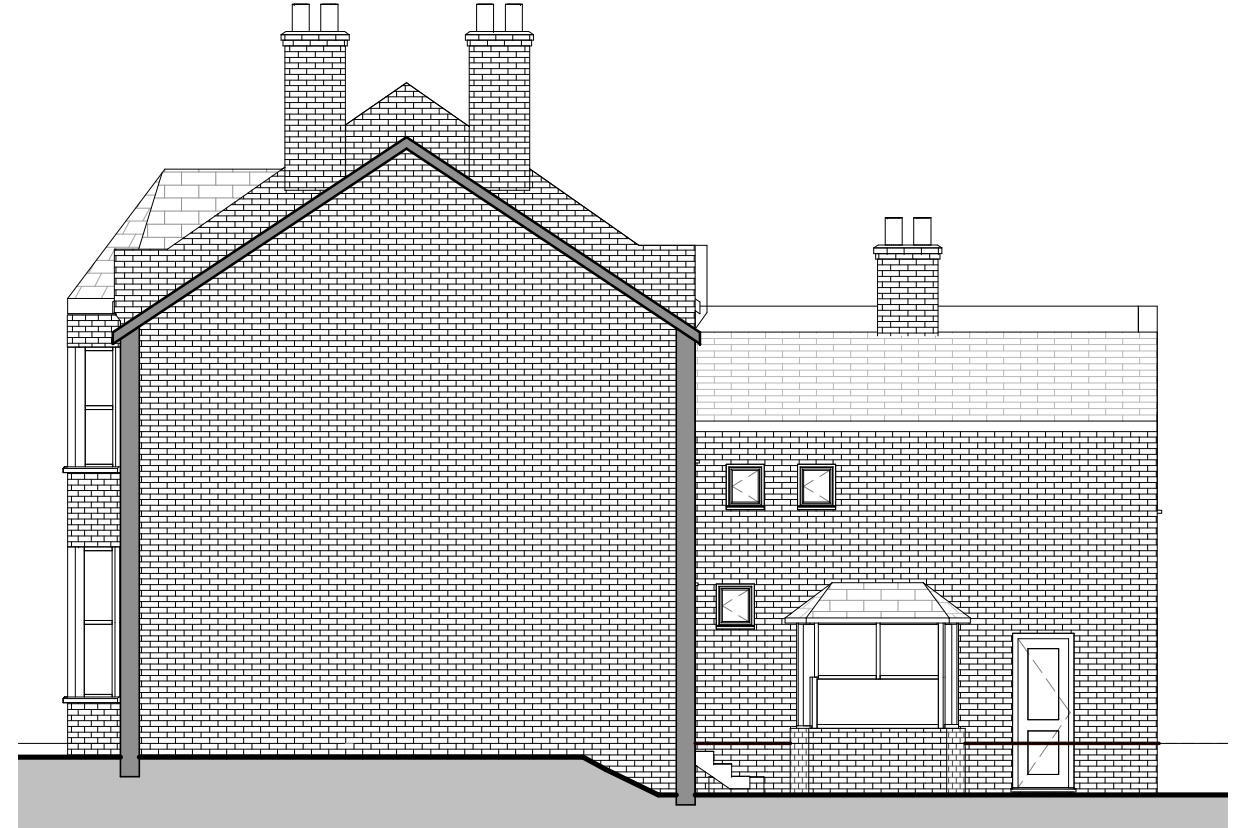

3 Existing Side Elevation
1 : 100


Note
1.All informations and dimensions to be checked on site.
2. This drawing is not to be scaled.
3. All work and materials to be in accordance with current applicable Building Act & the Town and Country Planning Act.
4. This drawing subject to approval by relevant Local Authority.

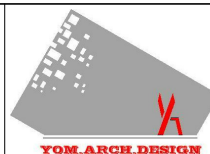
Design & Build
Planning
Building Regulation
125 REDBRIDGE LANE EAST, IG4 5DB
M: 078 8883 6710
YOM_ARCH @ 2022


Rev	Description	Date

Project Name
Single Storey Side/Rear
Extension
Address
6 BERNERS ROAD
WOOD GREEN, N22 5NE


Drawing Title EXISTING ELEVATIONS		
Council HARINGEY		
Project number 6-BRW	Drawing No.	
Date 05/07/2023	A101	
Drawn by YS	Scale	
Checked by Checker	1 : 100@ A3	

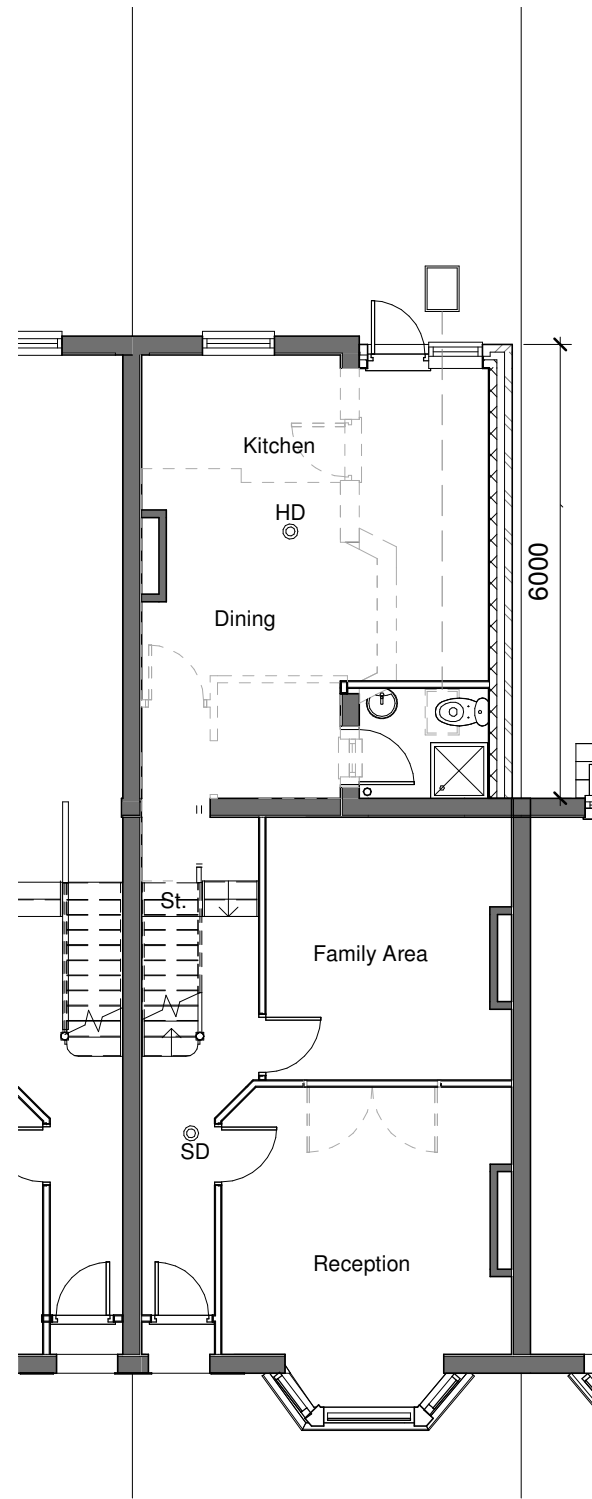

1 Proposed Ground Floor
1 : 100

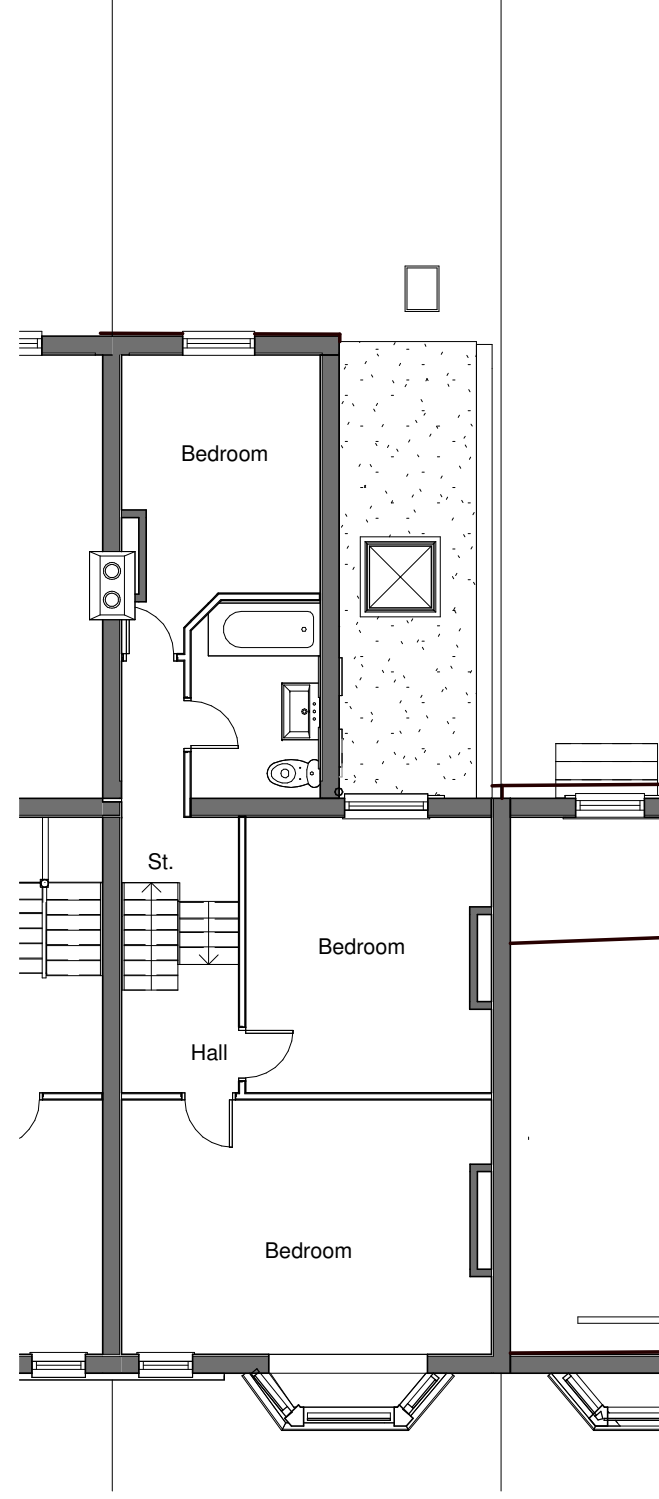


2 Proposed First Floor
1 : 100

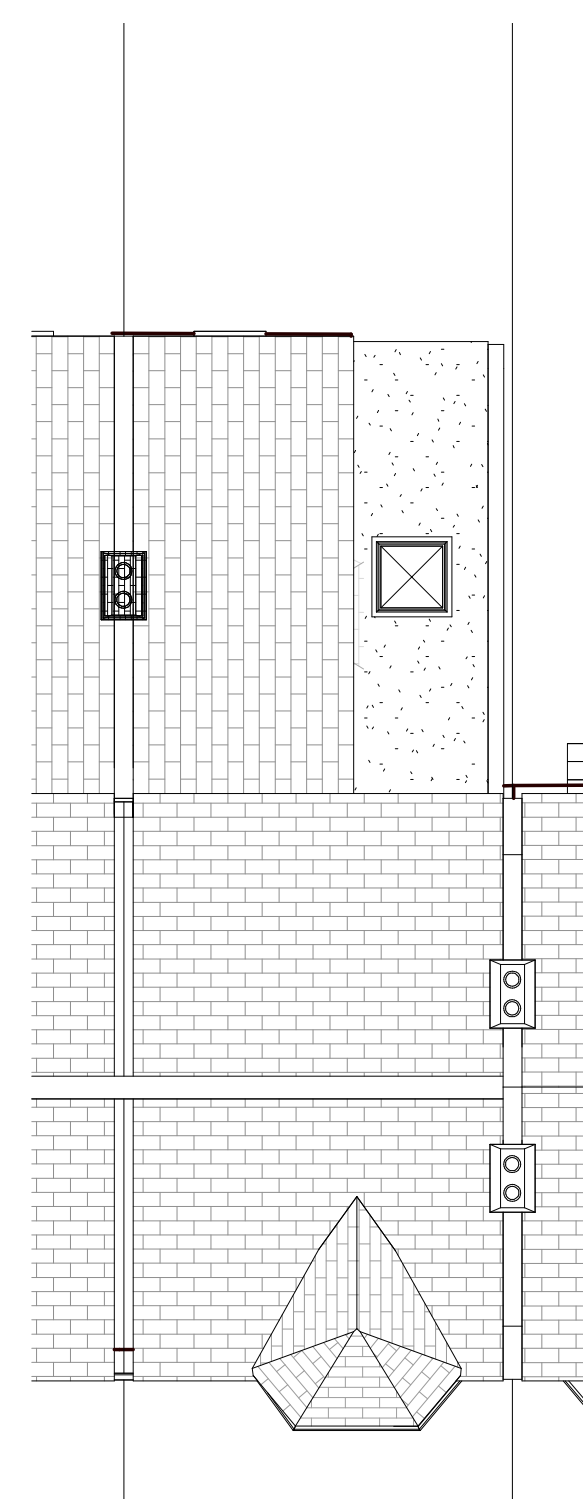

3 Proposed Roof plan
1 : 100

Note
1. All informations and dimensions to be checked on site.
2. This drawing is not to be scaled.
3. All work and materials to be in accordance with current applicable Building Act & the Town and Country Planning Act.
4. This drawing subject to approval by relevant Local Authority.

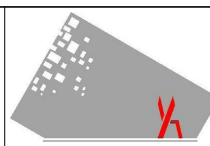
Design & Build
Planning
Building Regulation
125 REDBRIDGE LANE EAST, IG4 5DB
M: 078 8883 6710
YOM_ARCH @ 2022

Rev	Description	Date

Project Name
Single Storey Side/Rear
Extension
Address
6 BERNERS ROAD
WOOD GREEN, N22 5NE


Drawing Title PROPOSED PLANS			
Council HARINGEY			
Project number	6-BRW	Drawing No.	
Date	05/07/2023	A102	
Drawn by	YS		
Checked by	Checker		
Scale		1 : 100@ A3	



1 Proposed Front Elevation
1 : 100




2 Proposed Rear Elevation
1 : 100

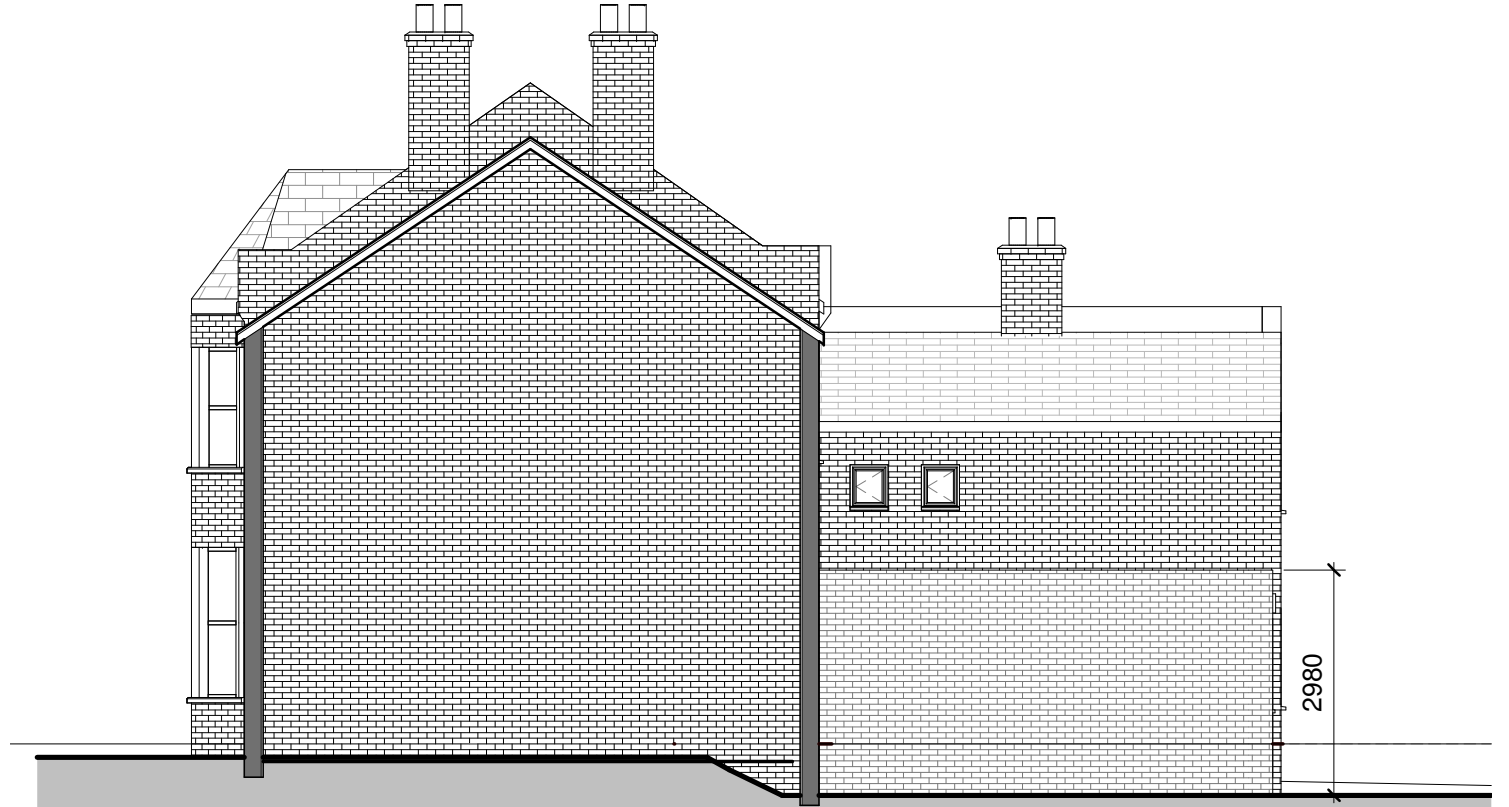

3 Proposed side Elevation
1 : 100

Note
1.All informations and dimensions to be checked on site.
2. This drawing is not to be scaled.
3. All work and materials to be in accordance with current applicable Building Act & the Town and Country Planning Act.
4. This drawing subject to approval by relevant Local Authority.

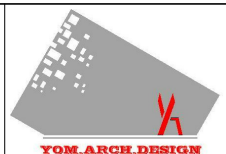
Design & Build
Planning
Building Regulation
125 REDBRIDGE LANE EAST, IG4 5DB
M: 078 8883 6710
YOM_ARCH @ 2022

Rev	Description	Date

Project Name
Single Storey Side/Rear
Extension
Address
6 BERNERS ROAD
WOOD GREEN, N22 5NE

Drawing Title PROPOSED ELEVATIONS		
Council HARINGEY		
Project number 6-BRW	Drawing No. A103	
Date 05/07/2023		
Drawn by Author		
Checked by Checker	Scale	1 : 100@ A3




1 Existing Section AA
1 : 100



2 Proposed Section BB
1 : 100

Note
1.All informations and dimensions to be checked on site.
2. This drawing is not to be scaled.
3. All work and materials to be in accordance with current applicable Building Act & the Town and Country Planning Act.
4. This drawing subject to approval by relevant Local Authority.

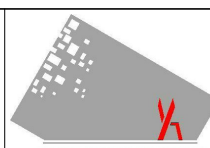
Design & Build
Planning
Building Regulation
125 REDBRIDGE LANE EAST, IG4 5DB
M: 078 8883 6710
YOM_ARCH @ 2022

Rev	Description	Date

Project Name
Single Storey Side/Rear
Extension
Address
6 BERNERS ROAD
WOOD GREEN, N22 5NE

Drawing Title EXISTING & PROPOSED SECTIONS		
Council HARINGEY		
Project number 6-BRW	Drawing No. A104	
Date 05/07/2023		
Drawn by Author		
Checked by Checker	Scale	1 : 100@ A3