


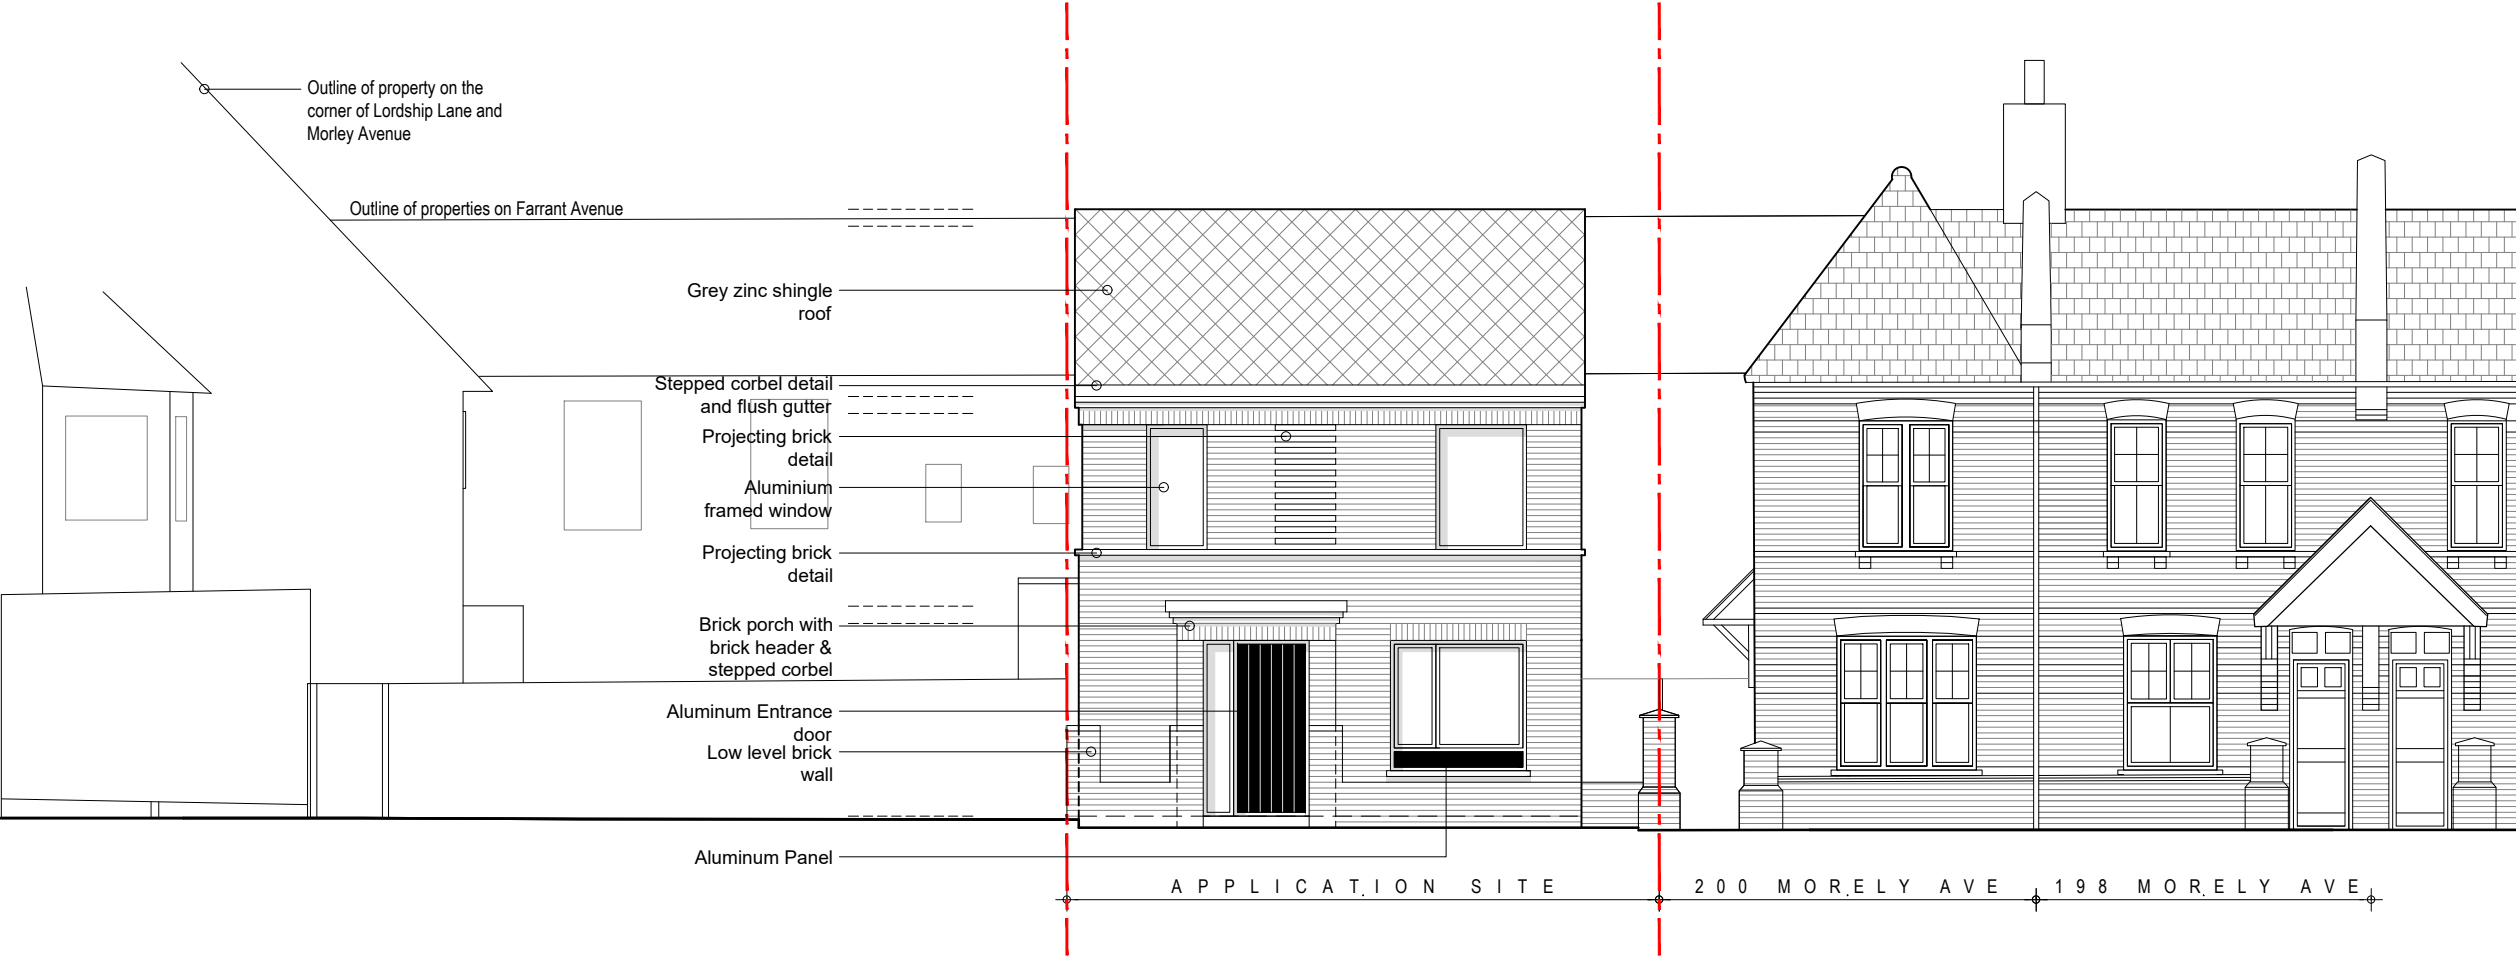

01 PROPOSED NORTH WEST ELEVATION
106 1:100

CONTRACTORS ARE NOT TO SCALE OFF THIS DRAWING
ALL DIMENSIONS MUST BE CHECKED ON SITE
INFORM THE ARCHITECT OF ANY
DISCREPANCIES PRIOR TO CONSTRUCTION
PLOT SIZE: A3

NOTES:
SCALE: 1:100 @ A3
0 1 2

REV	DATE	DESCRIPTION	DRN	CHK
P01	17.12.2020	ISSUED FOR PLANNING	VL	CP

REVISION HISTORY

PROJECT:
GARAGES ADJ TO 200 MORLEY AVENUE
HARINGEY
CLIENT:
HARINGEY COUNCIL

DRAWING NO:
0219 - 106

DRAWING TITLE:
PROPOSED
NORTH WEST ELEVATION

SCALE @ A3: 1:100

REV:
P01

UNIT
Unit One Architects Ltd

The Junction, Station Road, Watford, WD17 1EU
t: 0207 183 1456 | e: studio@unit1architects.com
www.unit1architects.com