


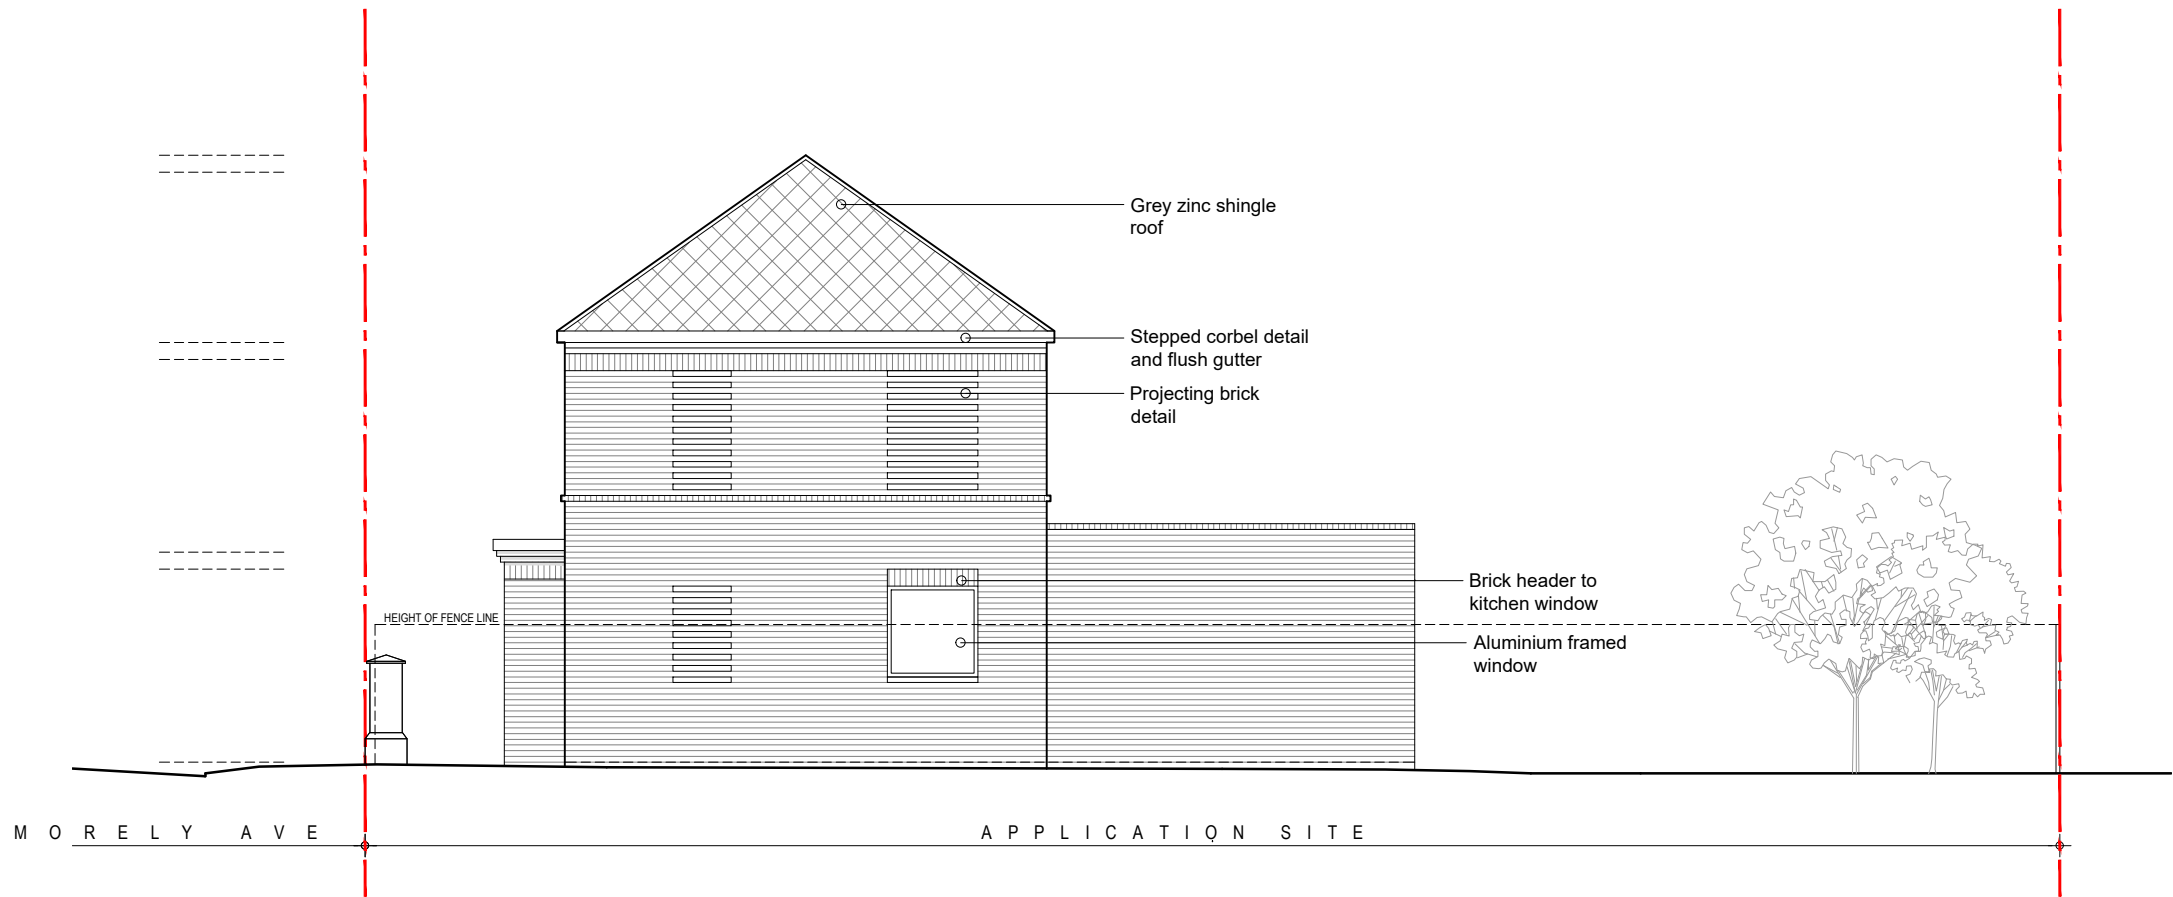

01 PROPOSED SOUTH WEST ELEVATION  
009 1:100

CONTRACTORS ARE NOT TO SCALE OFF THIS DRAWING  
ALL DIMENSIONS MUST BE CHECKED ON SITE  
INFORM THE ARCHITECT OF ANY  
DISCREPANCIES PRIOR TO CONSTRUCTION  
PLOT SIZE: A3

NOTES:

SCALE: 1:100 @ A3



|                  |            |                     |     |     |
|------------------|------------|---------------------|-----|-----|
| P01              | 17.12.2020 | ISSUED FOR PLANNING | VL  | CP  |
| REV              | DATE       | DESCRIPTION         | DRN | CHK |
| REVISION HISTORY |            |                     |     |     |

PROJECT:  
GARAGES ADJ TO 200 MORLEY AVENUE  
HARINGEY  
CLIENT:  
HARINGEY COUNCIL

DRAWING NO:  
0219 - 109

DRAWING TITLE:  
PROPOSED  
SOUTH WEST ELEVATION

SCALE @ A3: 1:100

REV:  
P01

**UNIT**  
Unit One Architects Ltd

The Junction, Station Road, Watford, WD17 1EU  
t: 0207 183 1456 | e: studio@unit1architects.com  
www.unit1architects.com