


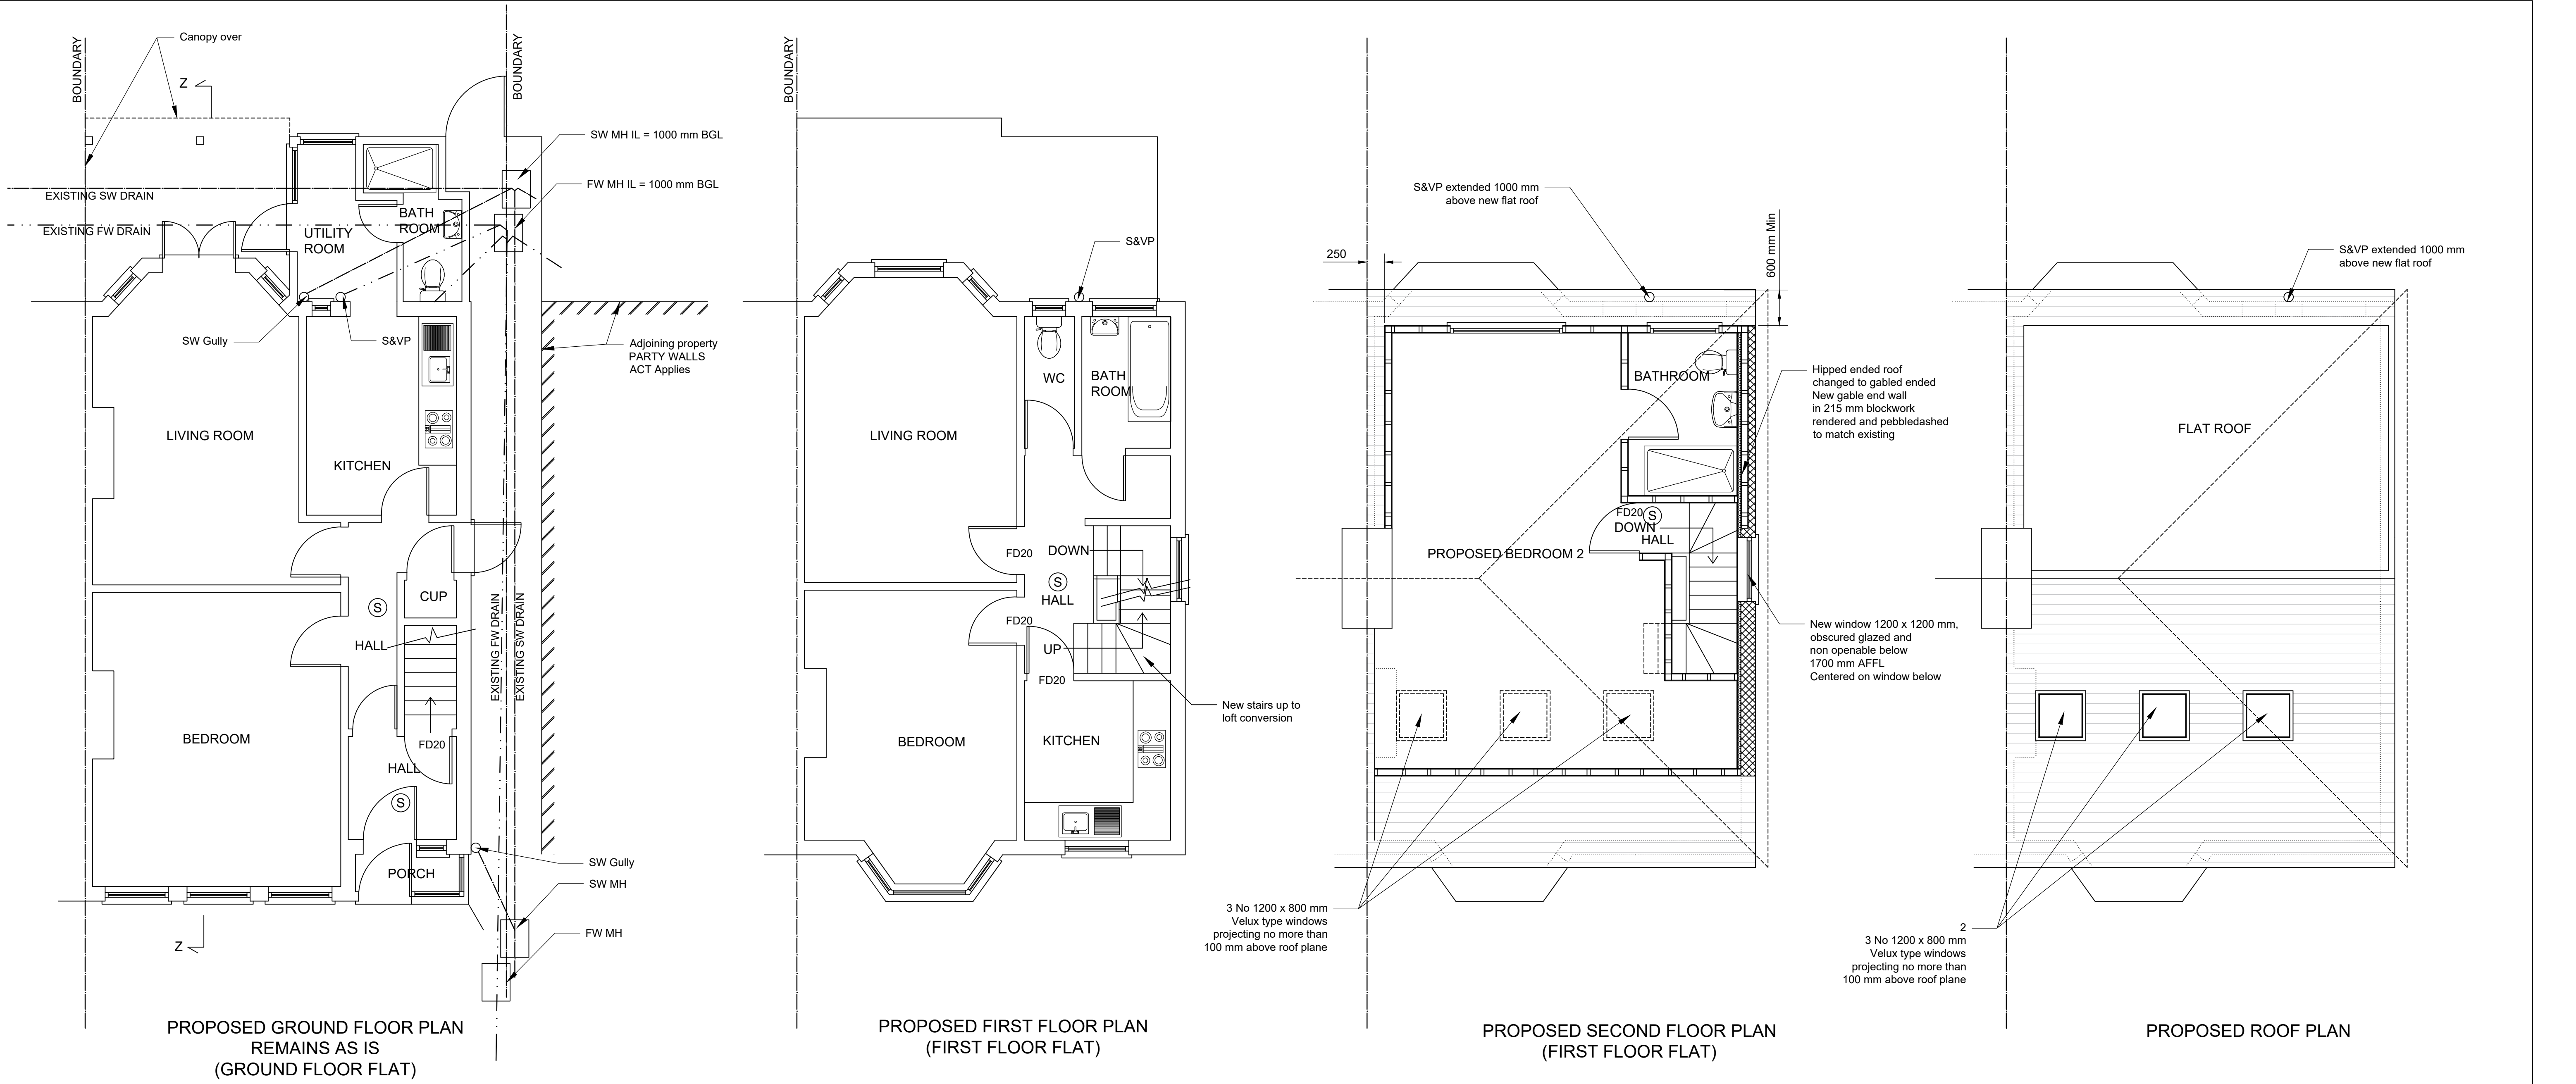

AT A1 PAPER SIZE
SCALE 1:50

SAFEGUARD PROPERTY INVESTMENT LTD			
LOFT CONVERSION			
FIRST FLOOR FLAT, 211 LYNTHURST ROAD, LONDON, N22 5AY			
PROPOSED FLOOR PLANS			
DRAWING NO: LRH/S/2 OF 5		SCALE: 1:50	
J.A. IOANNOU B Sc (Eng), C Eng, FICE		CHARTERED ENGINEER	
DATE: JULY 2023		75 MINCHENDEN CRESCENT SOUTHGATE LONDON N14 7EP TEL: 02088868267 / MOB: 07985419990 EMAIL: joannou@aol.com	