


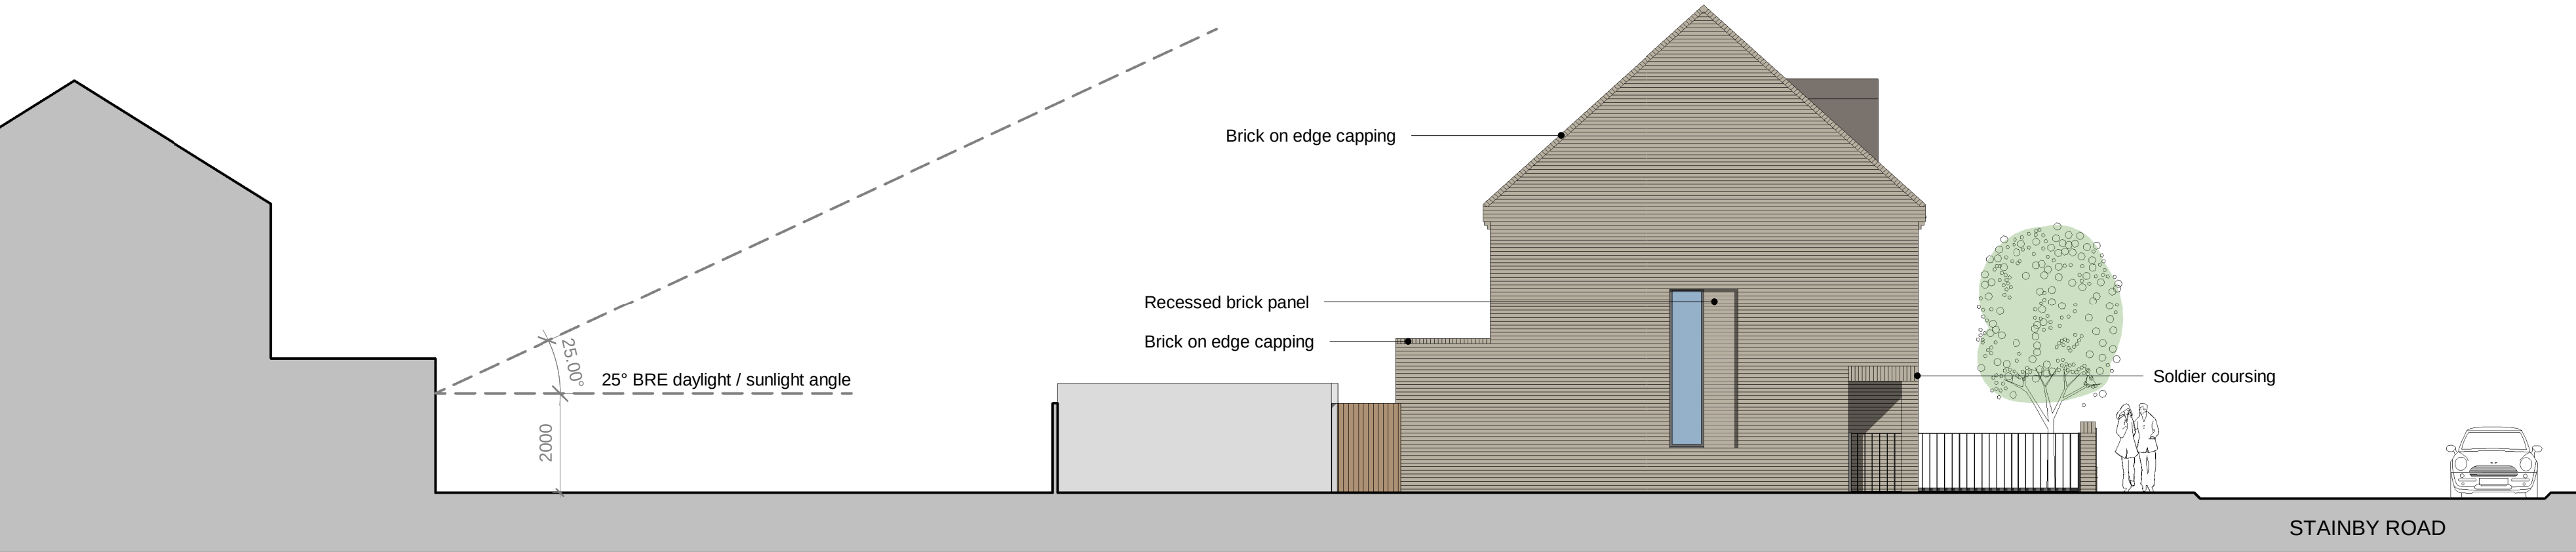

South elevation
1 : 100

- Materials Schedule**
- External walls
- Chalky / buff multi stock brick
- Roofs
- Concrete plain tiles
 - Dark grey aluminium gutters & downpipes
 - Dark zinc cladding to dormers
- Windows and doors
- Dark grey composite aluminium windows and patio/ garden door (min. 150mm reveal)
 - Composite insulated front entrance door incorporating vertical glazed light



East elevation
1 : 100

rev	date	description	drawn	checked
-----	------	-------------	-------	---------

Planning
Stainby Road, N15
Proposed elevations
Sheet 2

drawing number	revision	scale @ A2	date	drawn	checked
19118 P-04		As indicated	11/18/20	LB	SC

Studio 35 10 Hornsey St. London N7 8EL | T:020 7700 2736 | london@mepk.co.uk | www.mepk.co.uk

