






EXISTING EAST ELEVATION

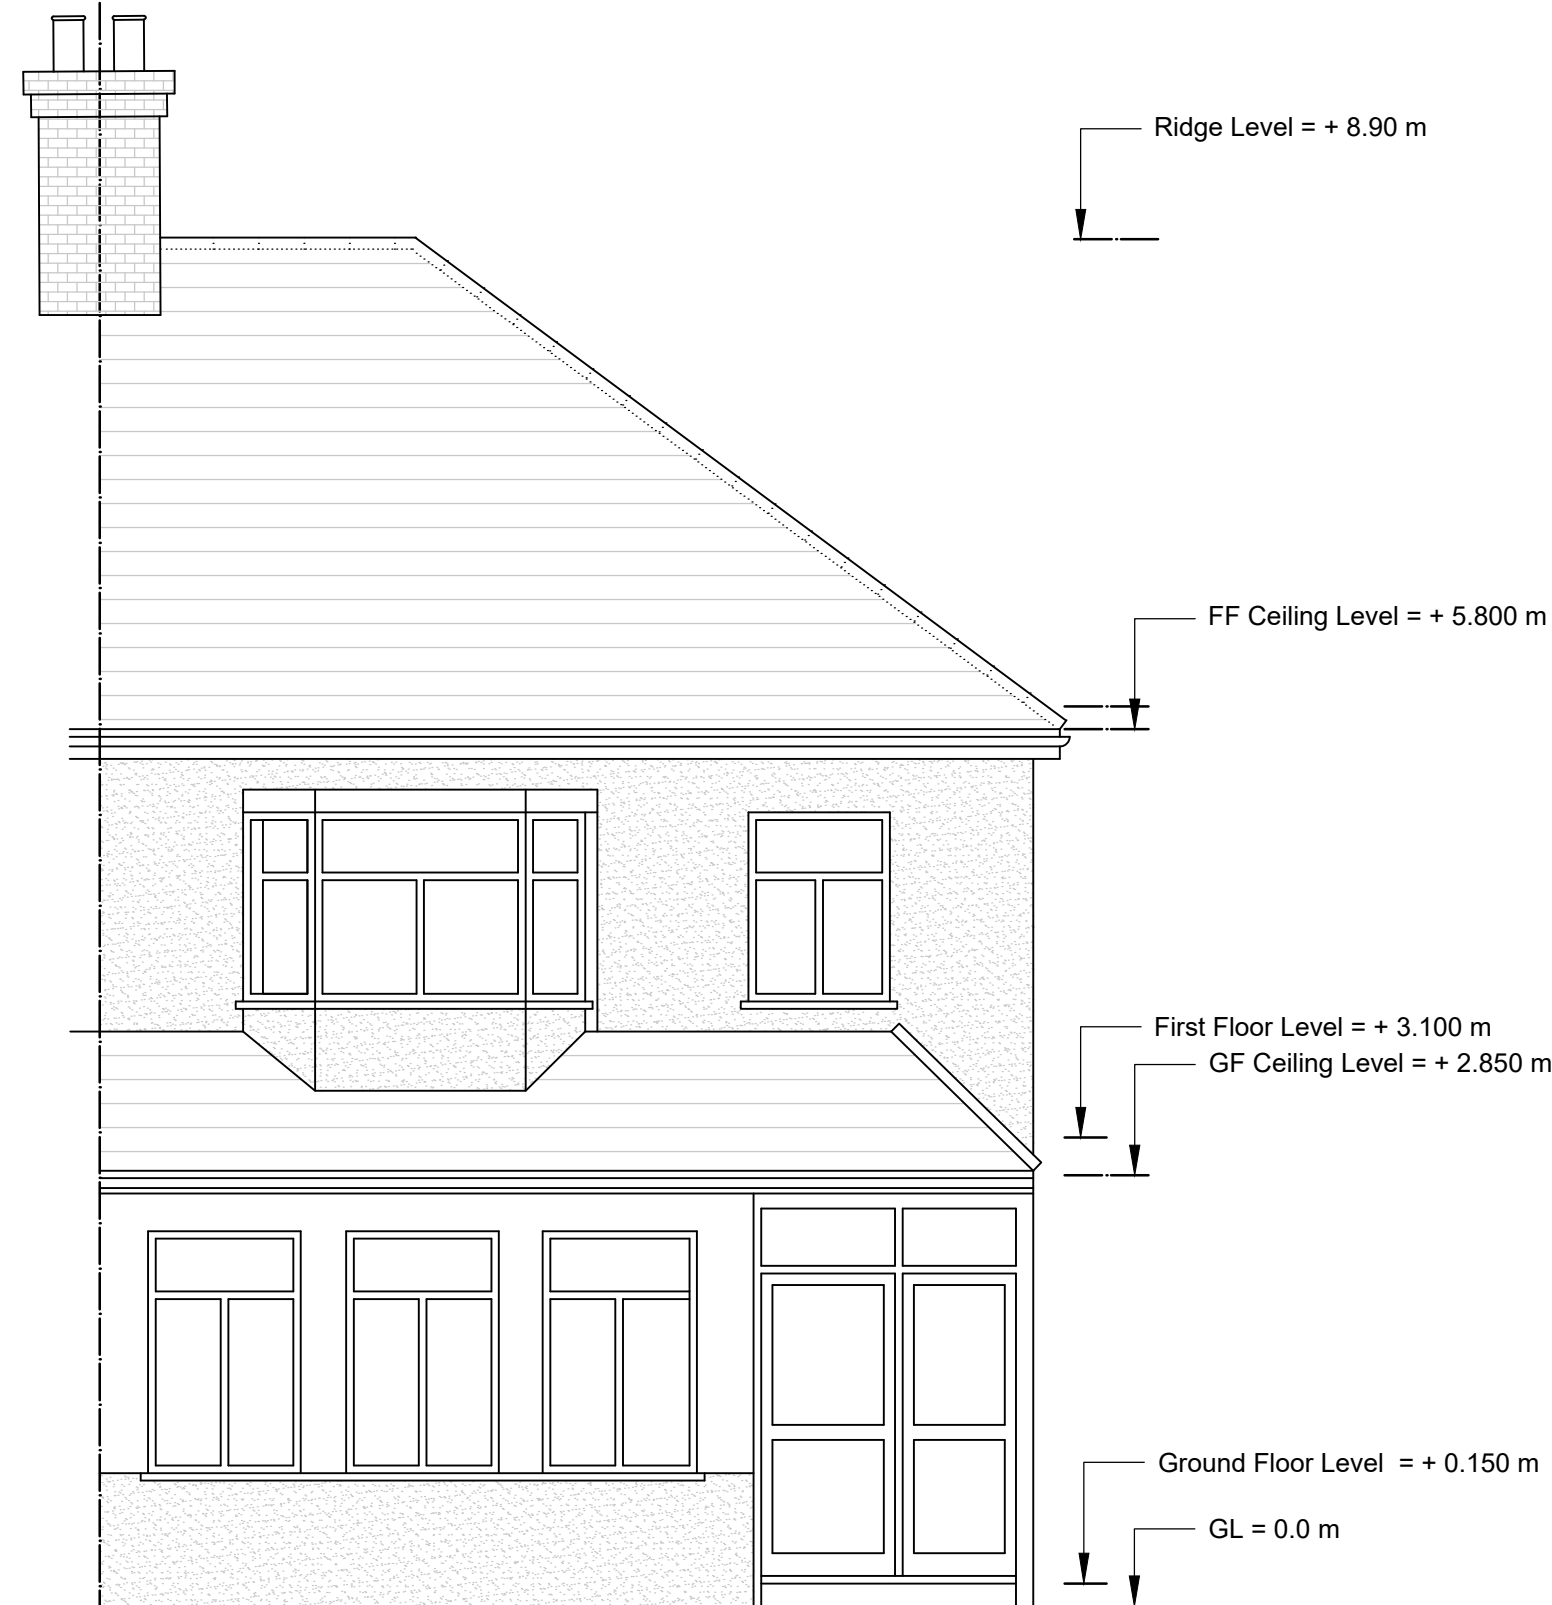

EXISTING FRONT ELEVATION

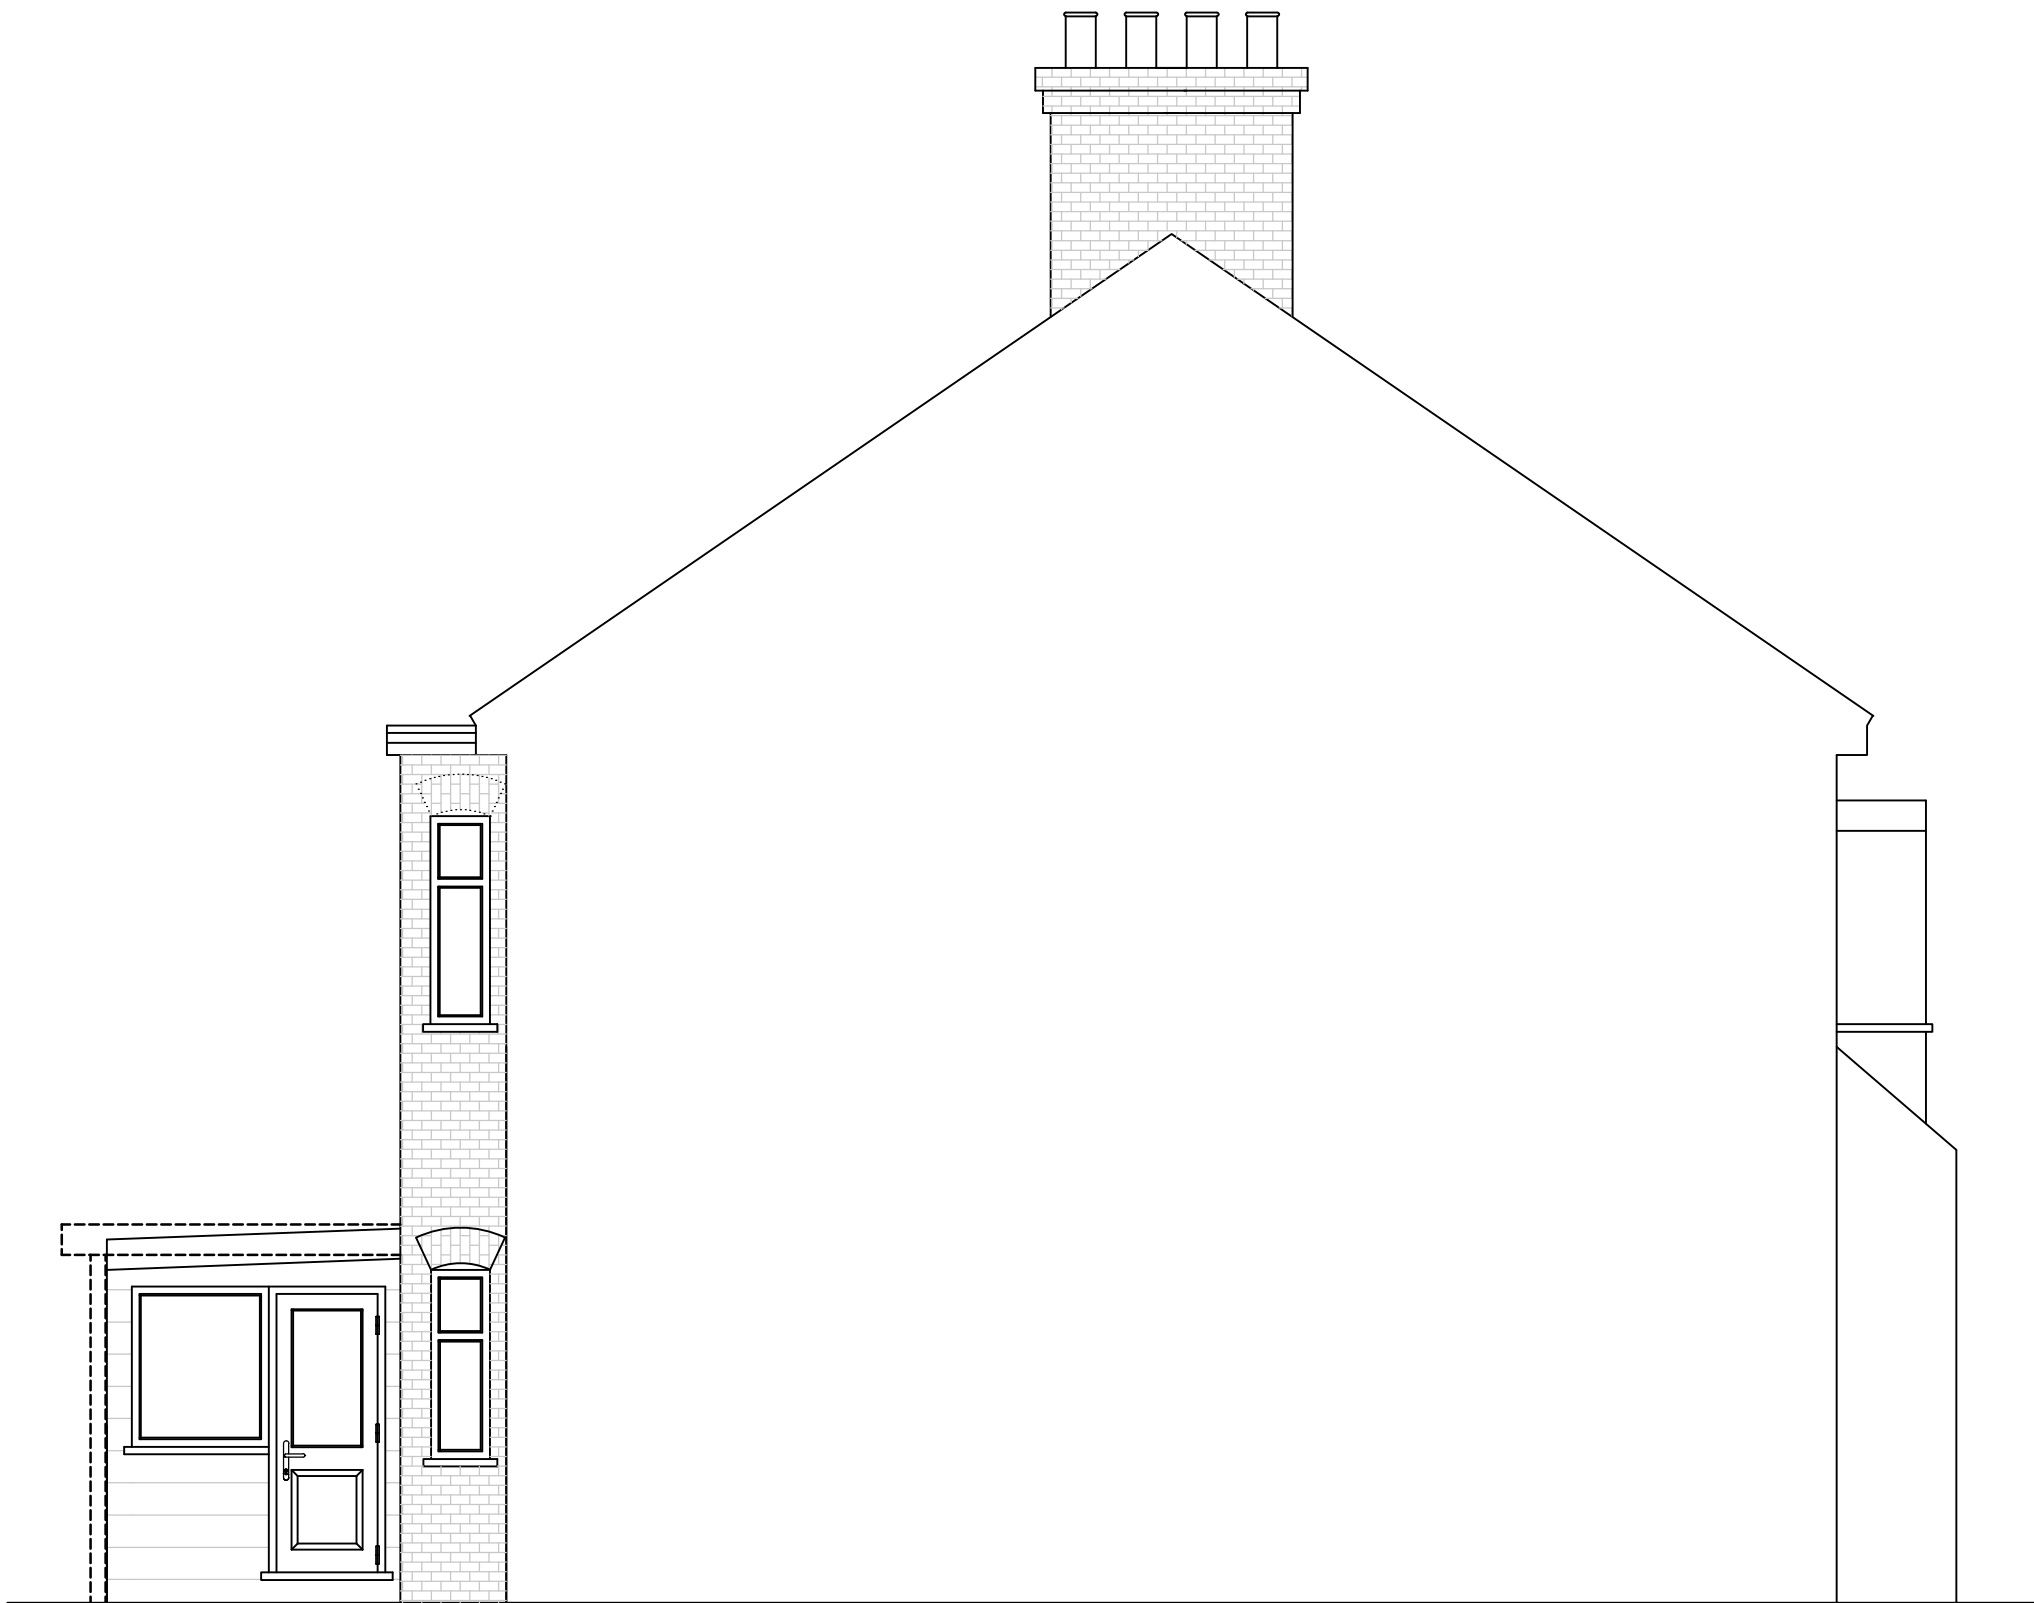

EXISTING WEST ELEVATION

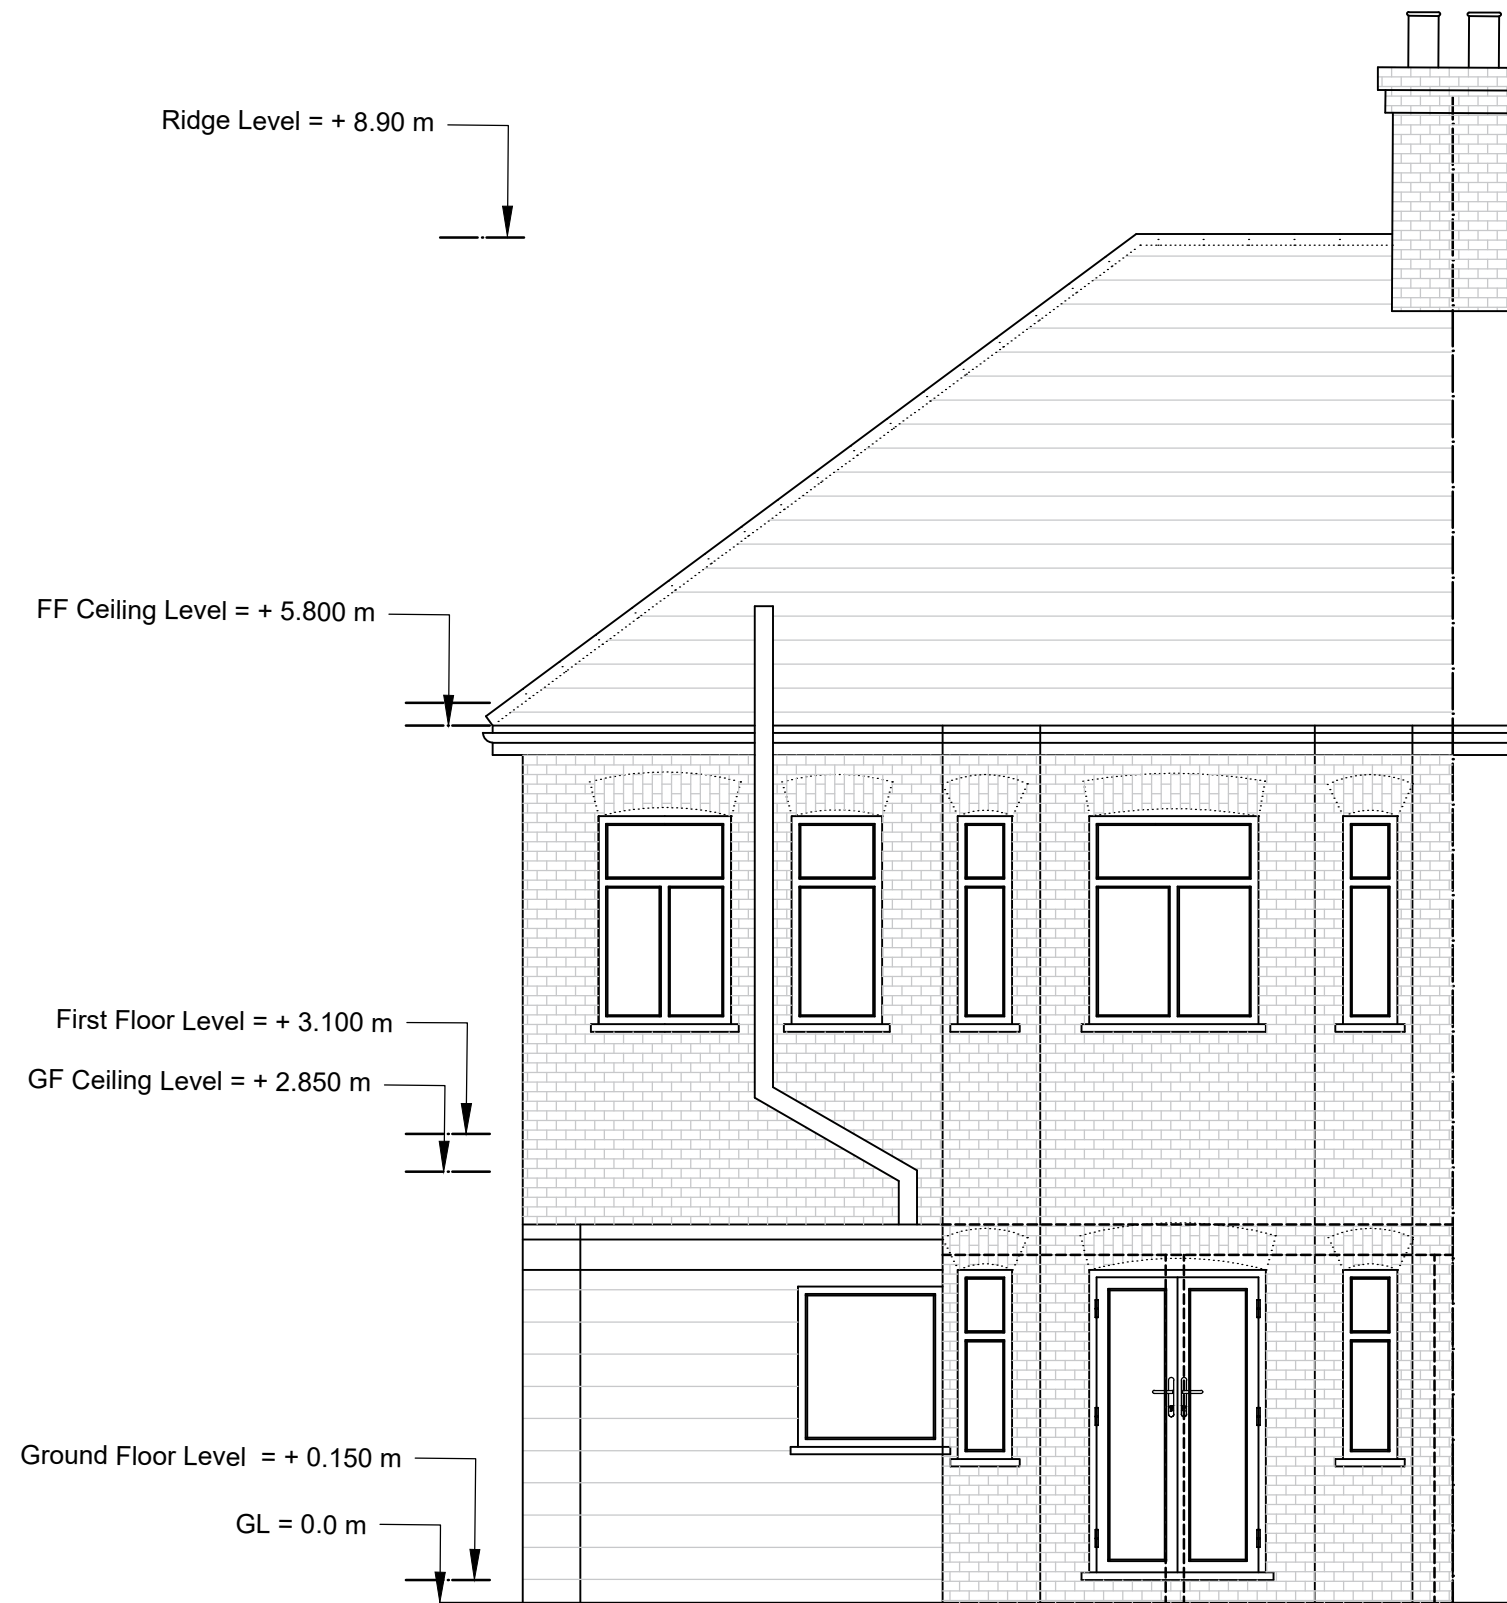

EXISTING REAR ELEVATION

AT A1 PAPER SIZE
SCALE 1:50

SAFEGUARD PROPERTY INVESTMENT LTD
LOFT CONVERSION
FIRST FLOOR FLAT, 211 LYNTHURST ROAD, LONDON, N22 5AY
EXISTING ELEVATIONS

DRAWING NO: LRH/S/3 OF 5 SCALE: 1:50

J.A. IOANNOU B Sc (Eng), C Eng, FICE CHARTERED ENGINEER

DATE: JULY 2023

75 MINCHENDEN CRESCENT
SOUTHGATE
LONDON N14 7EP
TEL: 0208868267 / MOB: 07965419990
EMAIL: joannou@aol.com