


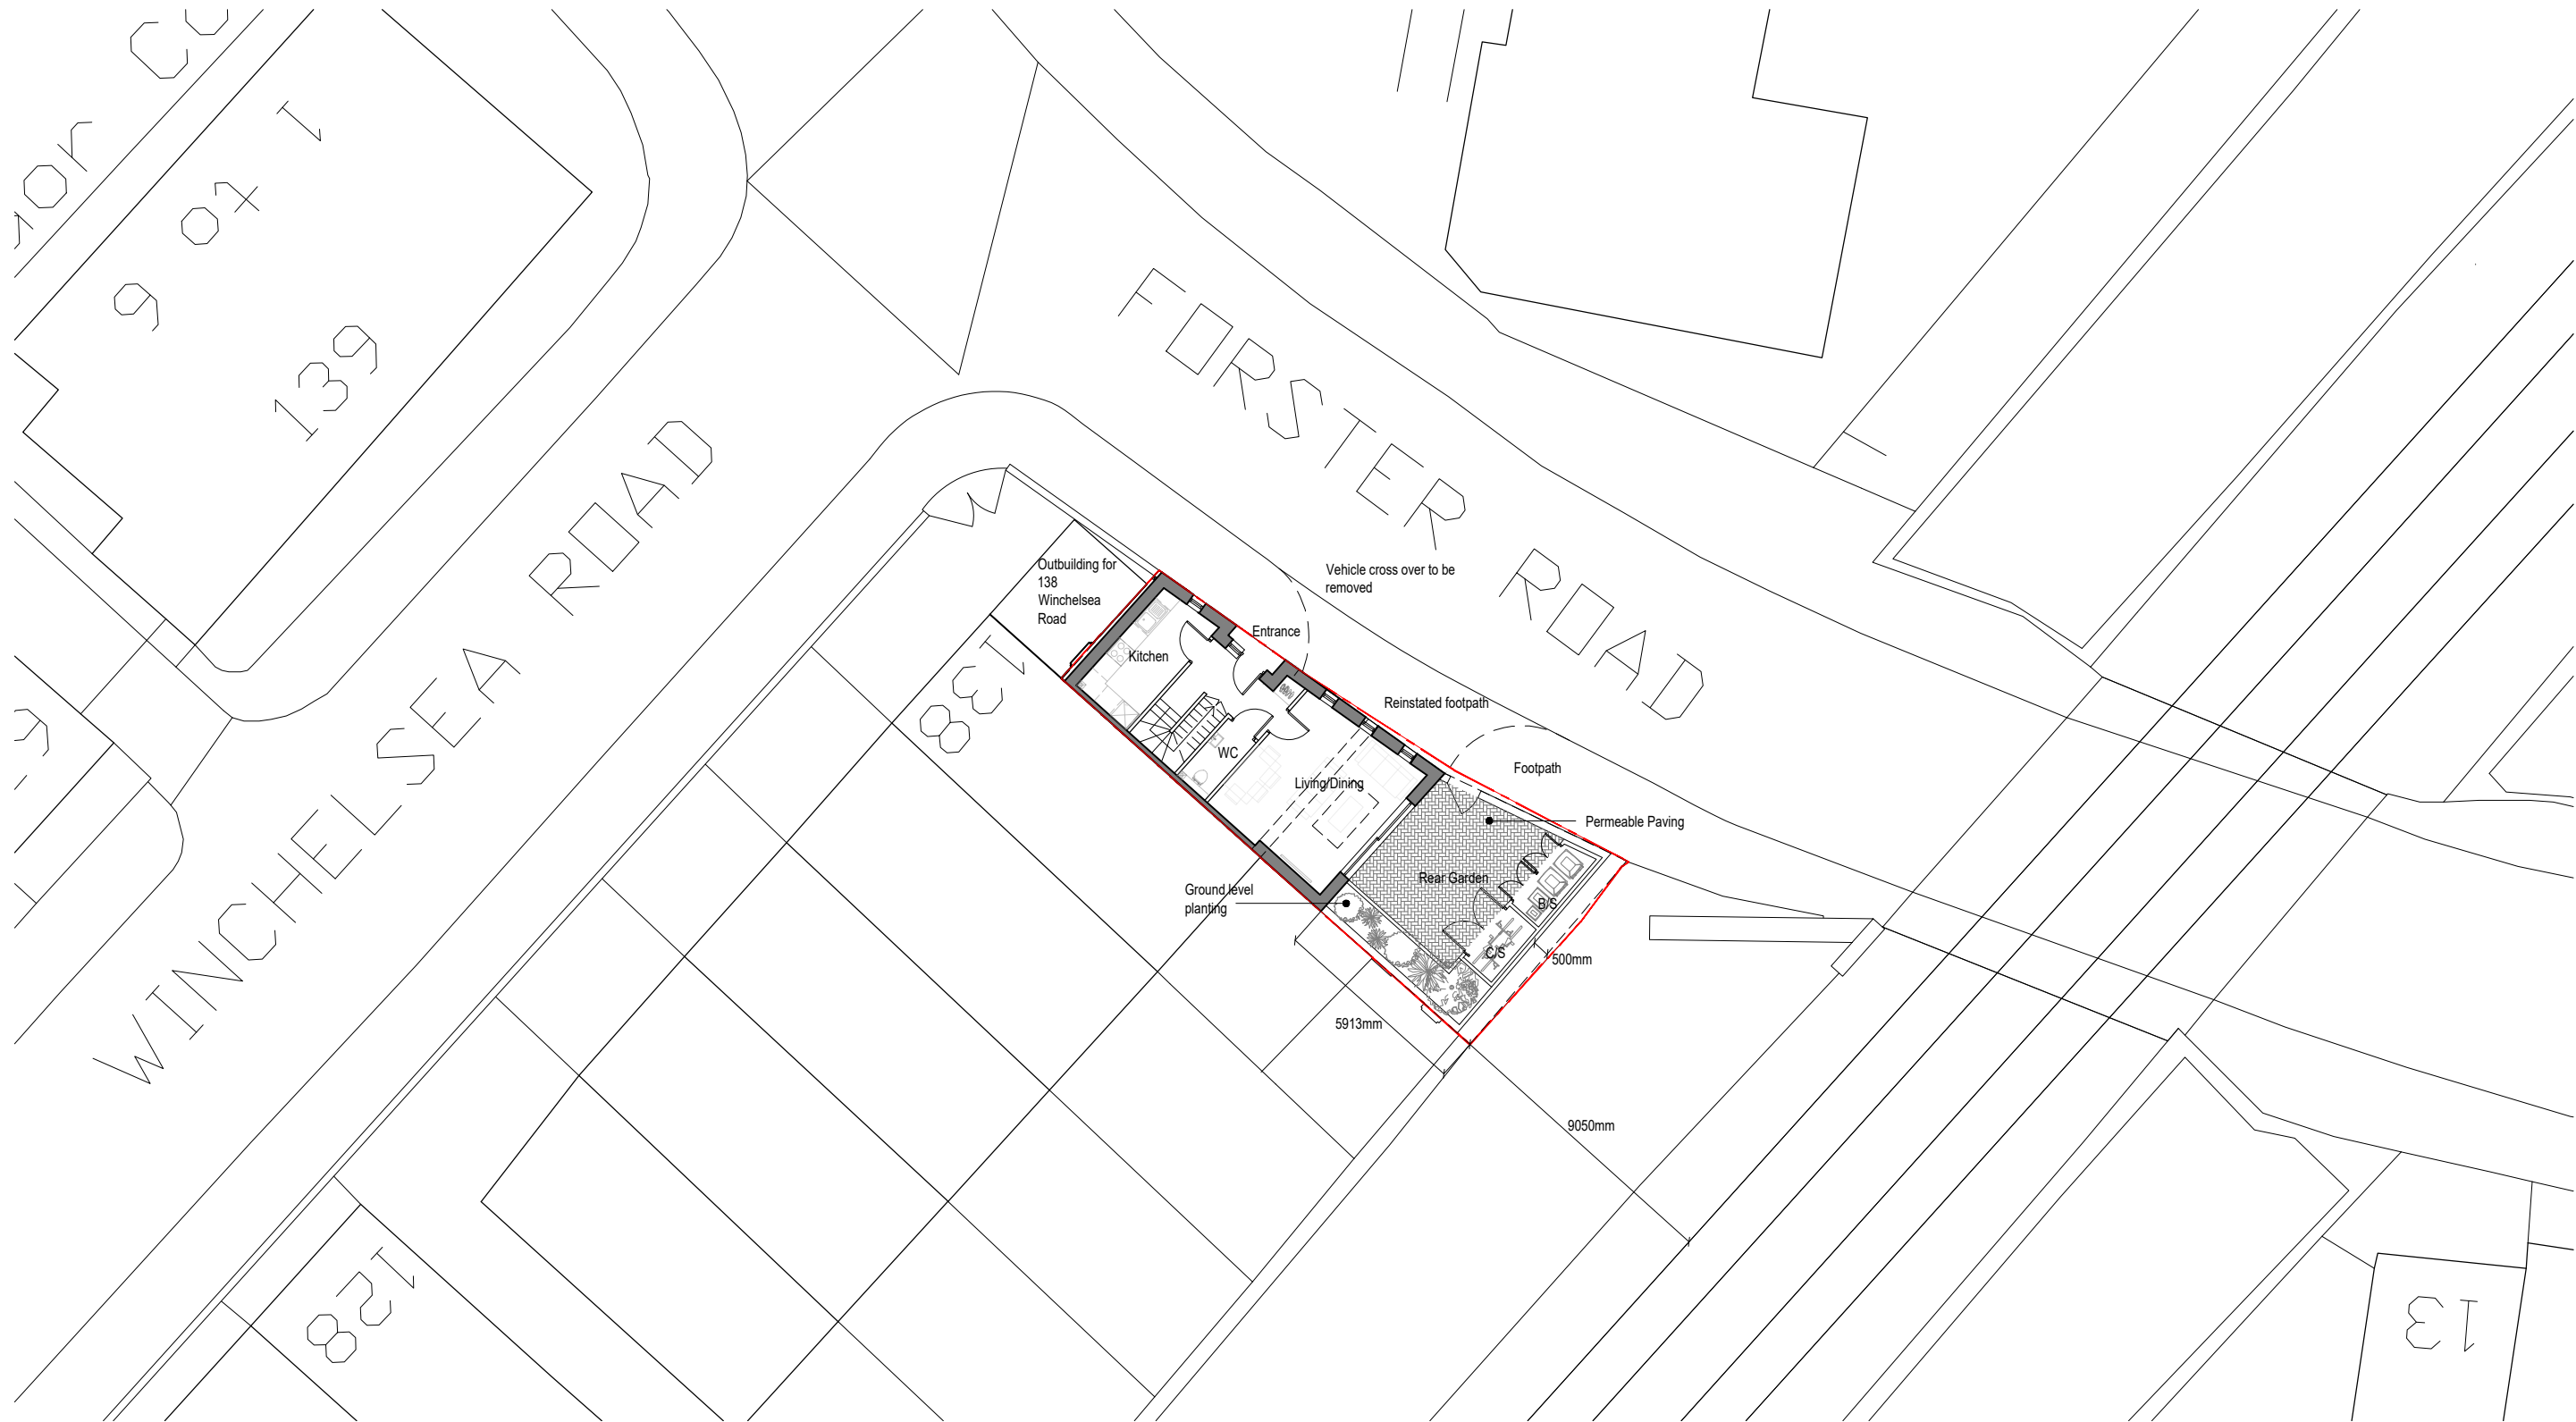

01 PROPOSED SITE PLAN
102 1:200

CONTRACTORS ARE NOT TO SCALE OFF THIS DRAWING
ALL DIMENSIONS MUST BE CHECKED ON SITE
INFORM THE ARCHITECT OF ANY
DISCREPANCIES PRIOR TO CONSTRUCTION
PLOT SIZE: A3

NOTES:

SCALE: 1:200 @ A3

0m 2m 4m 6m 8m 10m

P01	16.03.2020	ISSUED FOR PLANNING	AL	CP
REV	DATE	DESCRIPTION	DRN	CHK
REVISION HISTORY				

PROJECT:
LAND ADJ. TO 138 WINCHELSEA ROAD
LONDON, N17 6XQ
CLIENT:
HARINGEY COUNCIL

DRAWING NO:
0216 - 102

DRAWING TITLE:
PROPOSED
SITE PLAN

SCALE @ A3: 1:200

REV:
P01

UNIT
Unit One Architects Ltd
The Junction, Station Road, Watford, WD17 1EU
t: 0207 183 1456
studio@unit1architects.com, unit1architects.com