
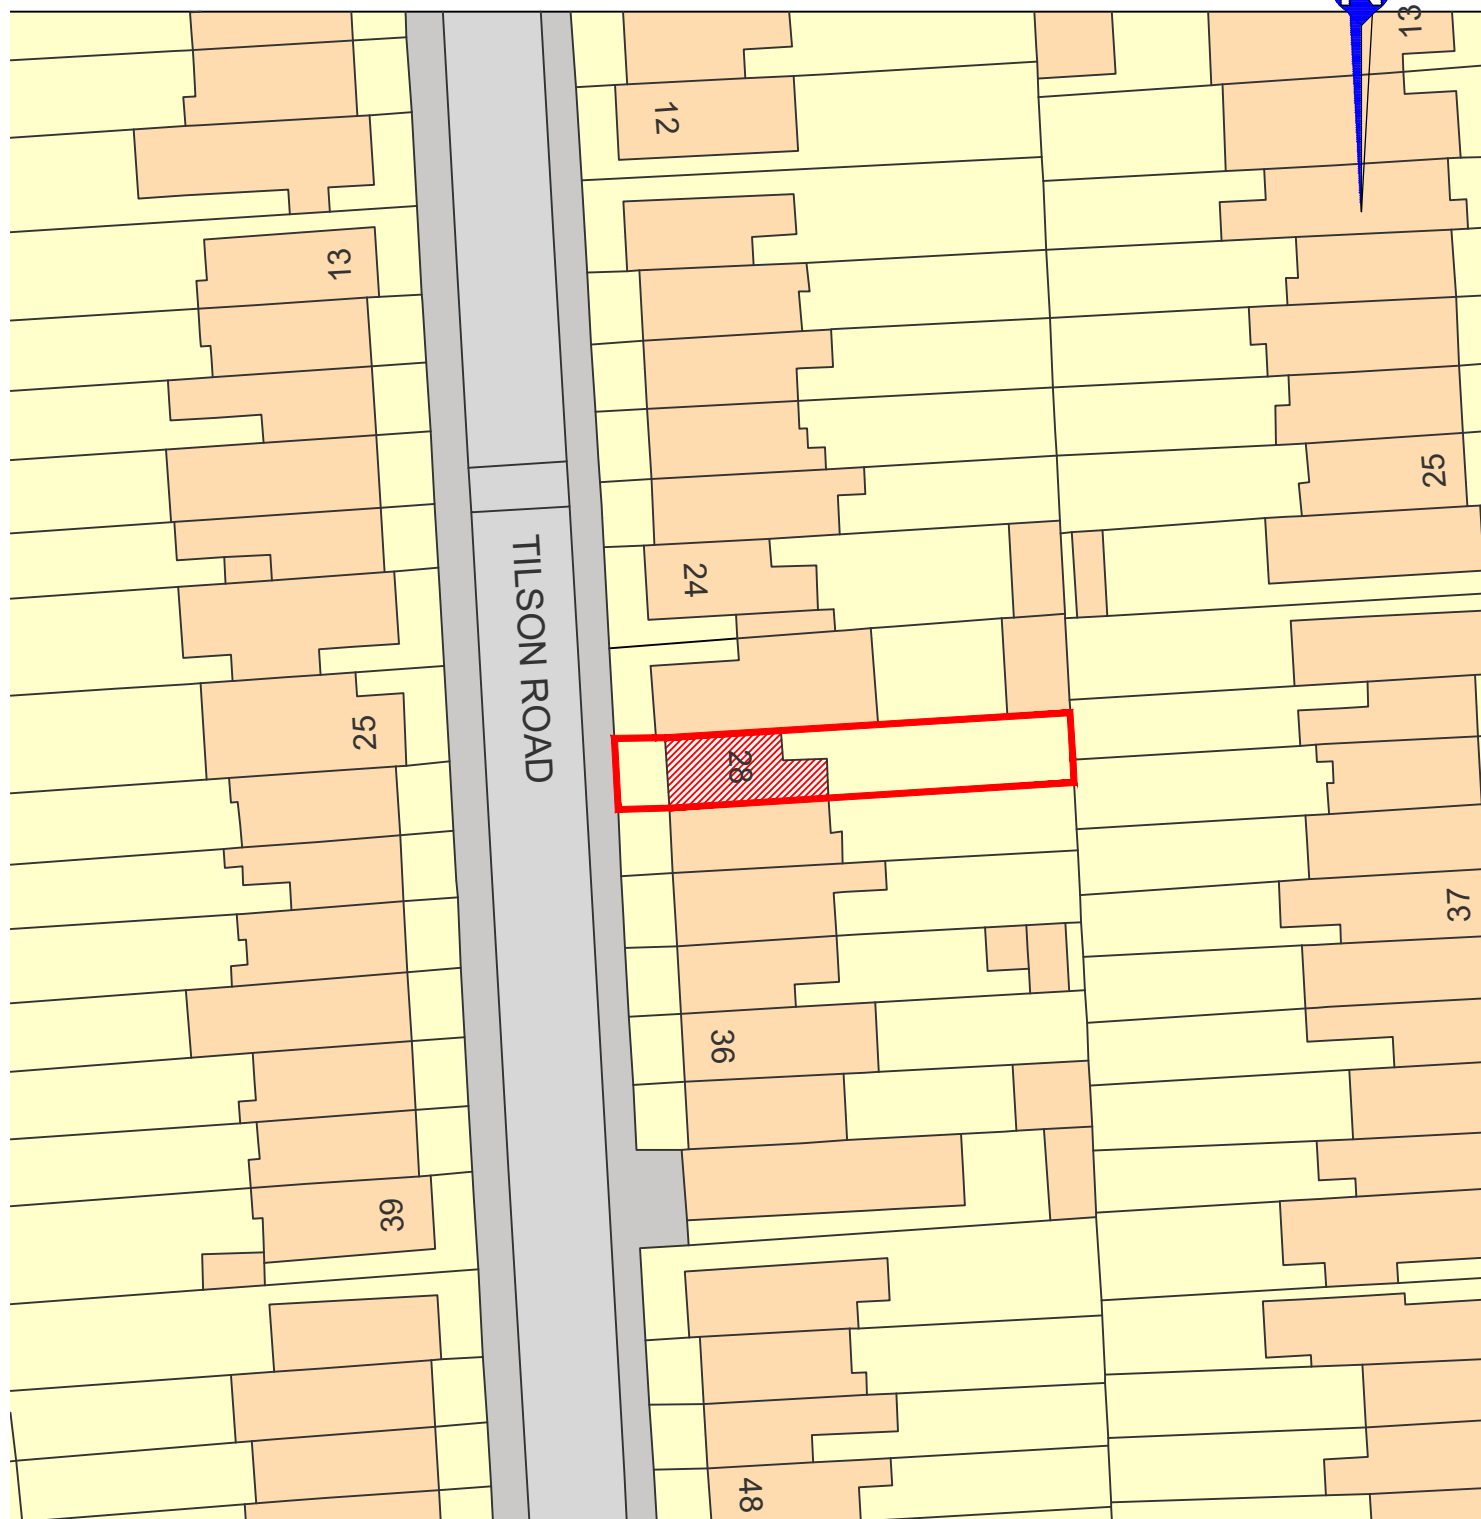


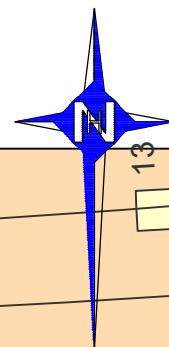

© Crown Copyright 2023

Reproduced from the Ordnance Survey mapping with the permission of Her Majesty's Stationery Office

Unauthorised reproduction infringes Crown Copyright and may lead to prosecution or civil proceedings

PLANNING				Notes		Date	Rev
TITLE Site Plan - Existing				PROJECT 28 Tilson Road, N17 9UY		SCALE 1:500 @ A4	
CLIENT Beeta Nikoopour	DATE 01/2023	DRAWN MM	CHECKED NH	JOB No. 2303	DWG No. PL01	Rev. -	