


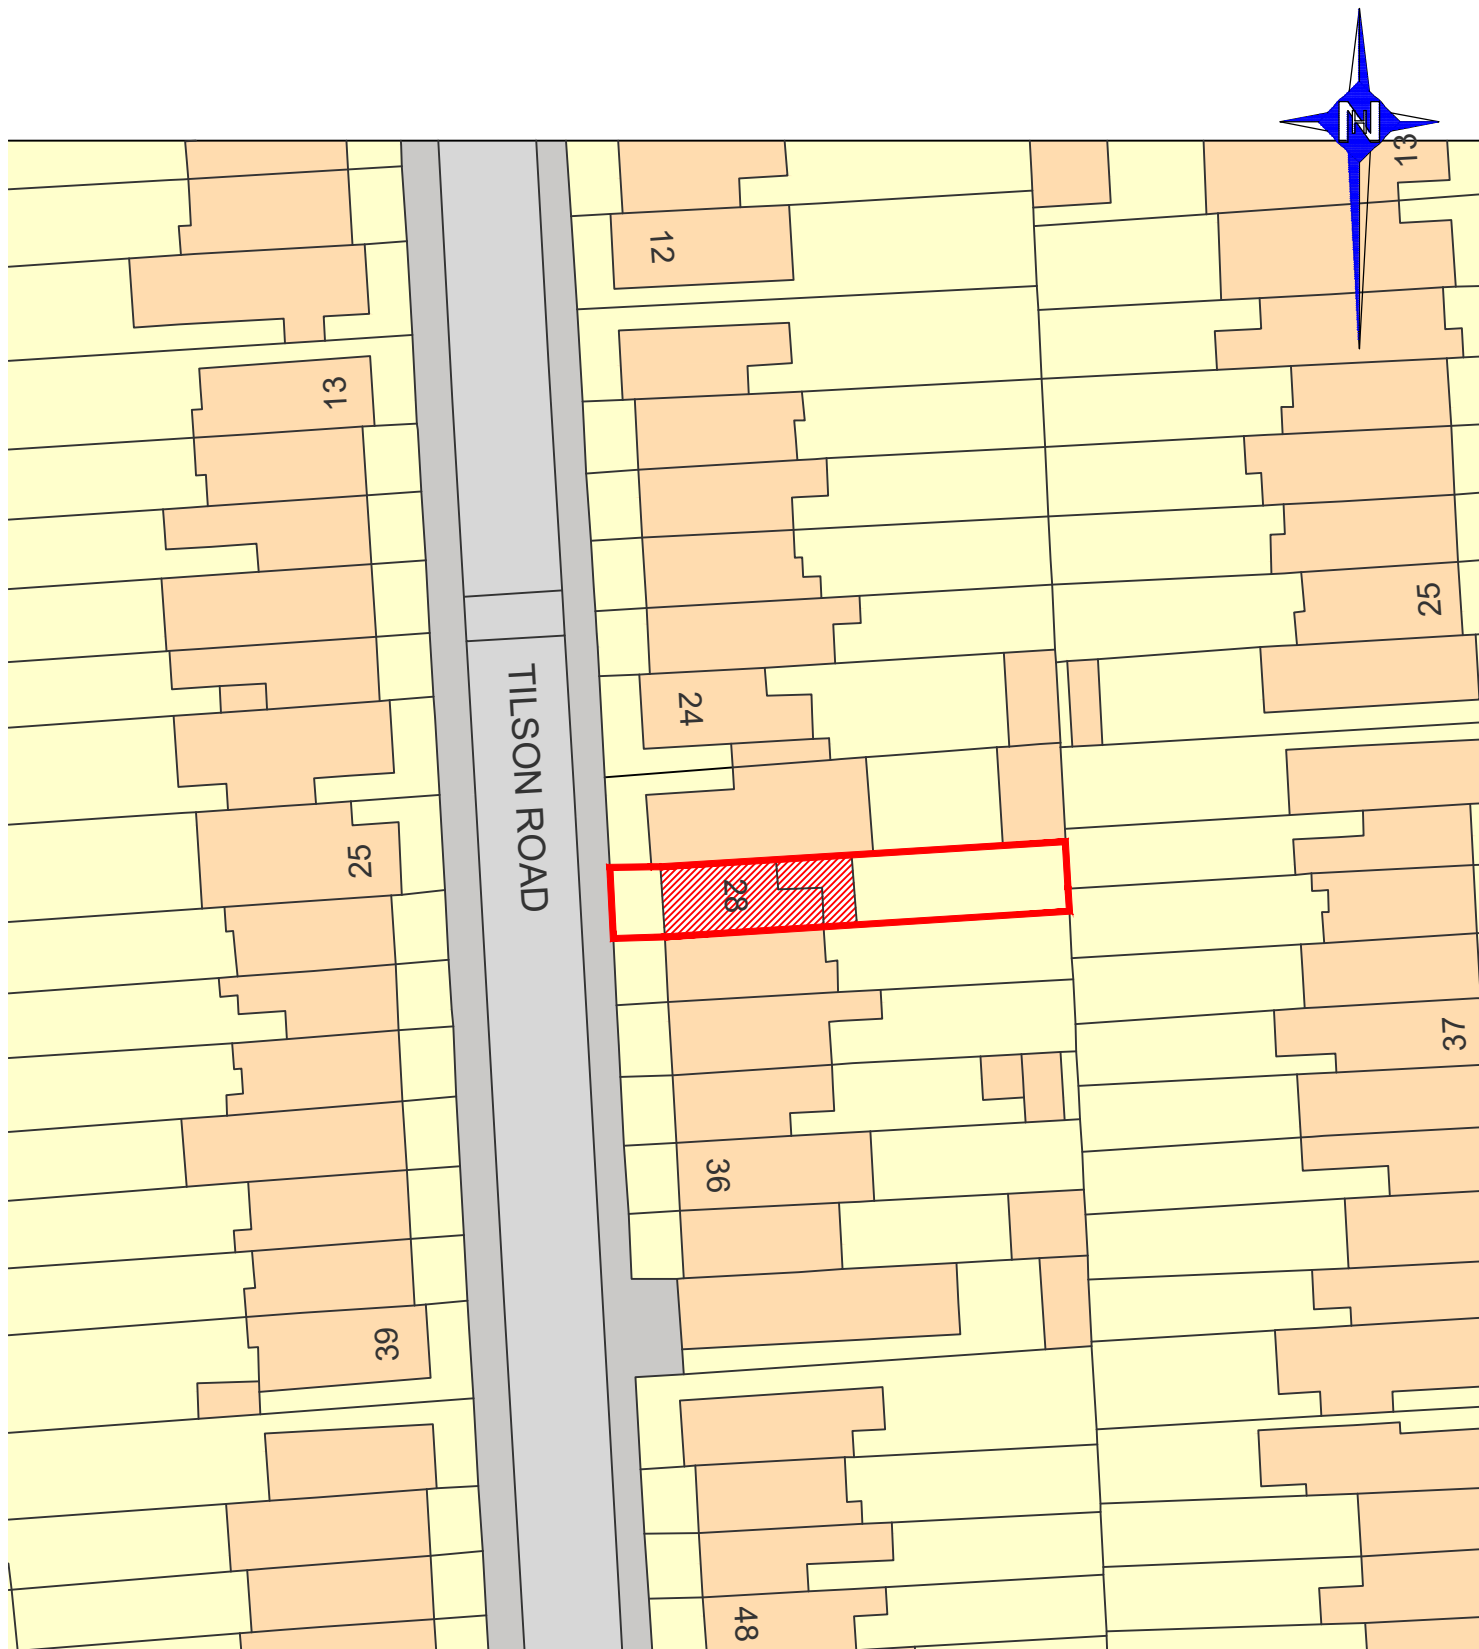

© Crown Copyright 2023

Reproduced from the Ordnance Survey mapping with the permission of Her Majesty's Stationery Office

Unauthorised reproduction infringes Crown Copyright and may lead to prosecution or civil proceedings

NH
NEIL HAWES & ASSOCIATED LTD
 Chartered Building Surveyors . Planning & Design . Structural Engineers



1st Floor North Wing, Salisbury House, 81 High Street,
 Potters Bar, HERTS., EN6 5AS
 Tel: 01707 644434 Fax: 01707 661 284
 Email: neilhawes@nhald.co.uk

© NEIL HAWES & ASSOCIATES LTD

PLANNING							
				-		-	-
				Notes		Date	Rev
TITLE Site Plan - Proposed				PROJECT 28 Tilson Road, N17 9UY			
				SCALE 1:500 @ A4			
CLIENT Beeta Nikoopour		DATE 01/2023	DRAWN MM	CHECKED NH	JOB No. 2303	DWG No. PL02	Rev. -

FIGURED DIMENSIONS MAY BE TAKEN FROM THIS DRAWING. ALL DIMENSIONS TO BE CHECKED AND CONFIRMED ON SITE