




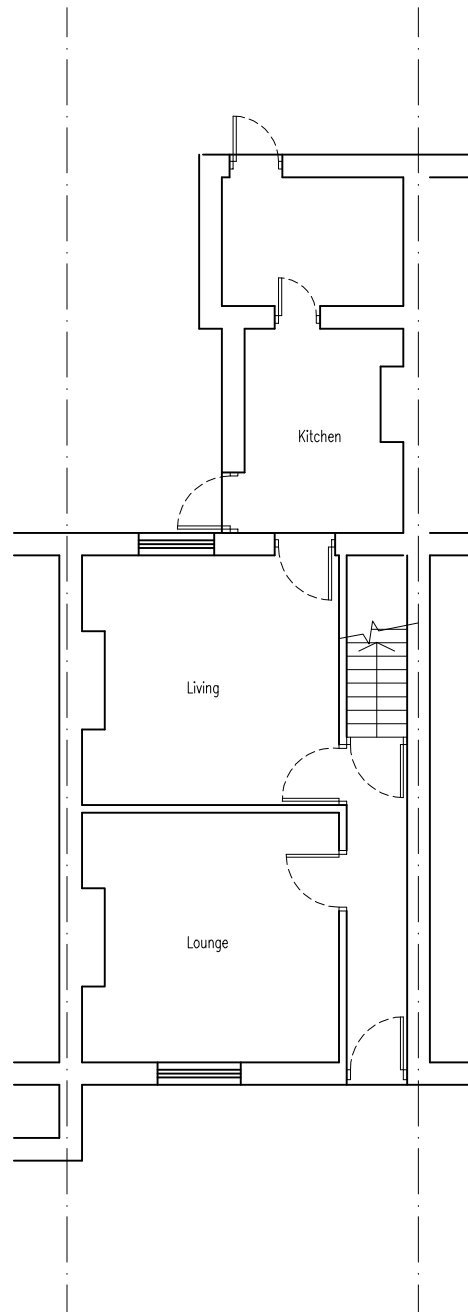


EXISTING
GROUND FLOOR
SCALE 1:100

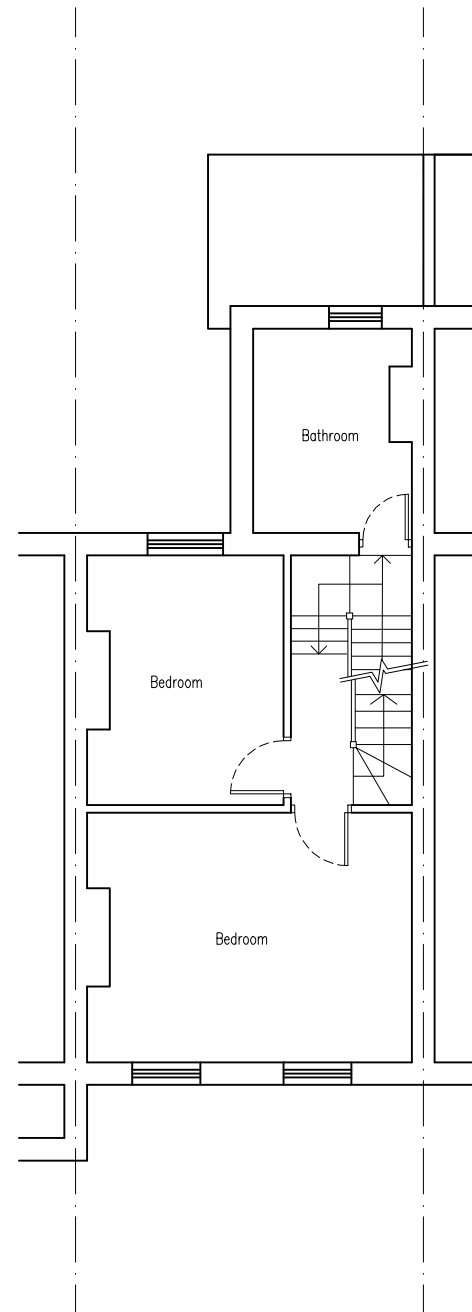


EXISTING
FIRST FLOOR
SCALE 1:100

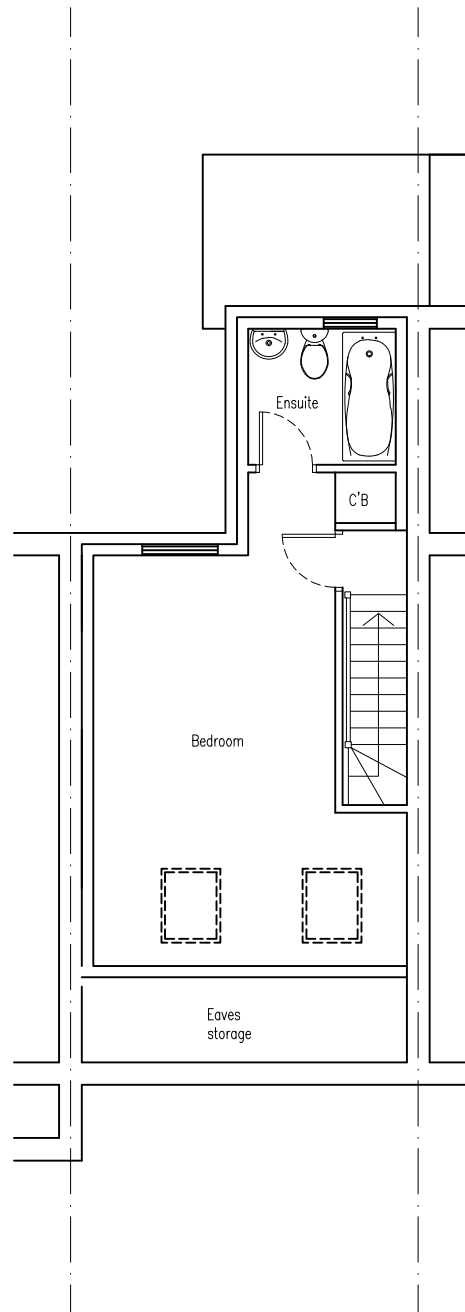

EXISTING
LOFT FLOOR
SCALE 1:100

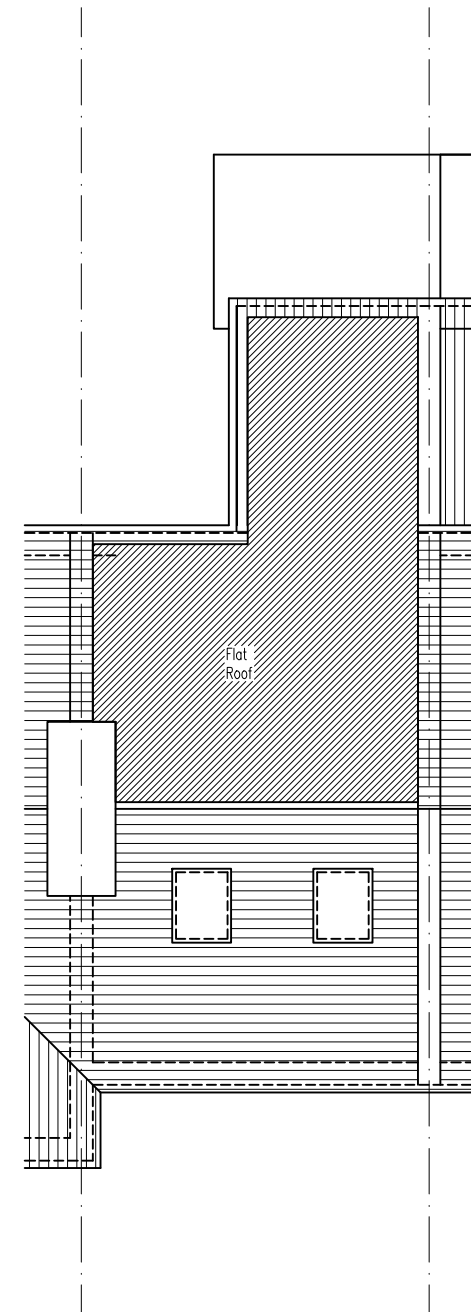

EXISTING
ROOF PLAN
SCALE 1:100

 

NEIL HAWES & ASSOCIATES LTD
Chartered Building Surveyors . Planning & Design . Structural Engineers
1st Floor North Wing, Salisbury House, 81 High Street,
Potters Bar, HERTS., EN6 5AS
Tel: 01707 644434 Fax: 01707 661284
Email: neilhawes@nhaltld.co.uk

PLANNING				TITLE Existing Floor Plans		PROJECT 28 Tilson Road, N17 9UY		SCALE 1:100 @ A3	
Notes				CLIENT Beeta Nikooupour		DRAWN MM	CHECKED NH	DATE 01/2023	JOB No. 2303
Date				Rev		DWG No. PL101		Rev. -	

© NEIL HAWES & ASSOCIATES LTD

FIGURED DIMENSIONS MAY BE TAKEN FROM THIS DRAWING. ALL DIMENSIONS TO BE CHECKED AND CONFIRMED ON SITE