


SITE LOCATION





Reproduced by permission of Ordnance Survey on behalf of the Controller of Her Majesty's Stationary Office
All rights reserved. © Crown Copyright licence no. 100062043

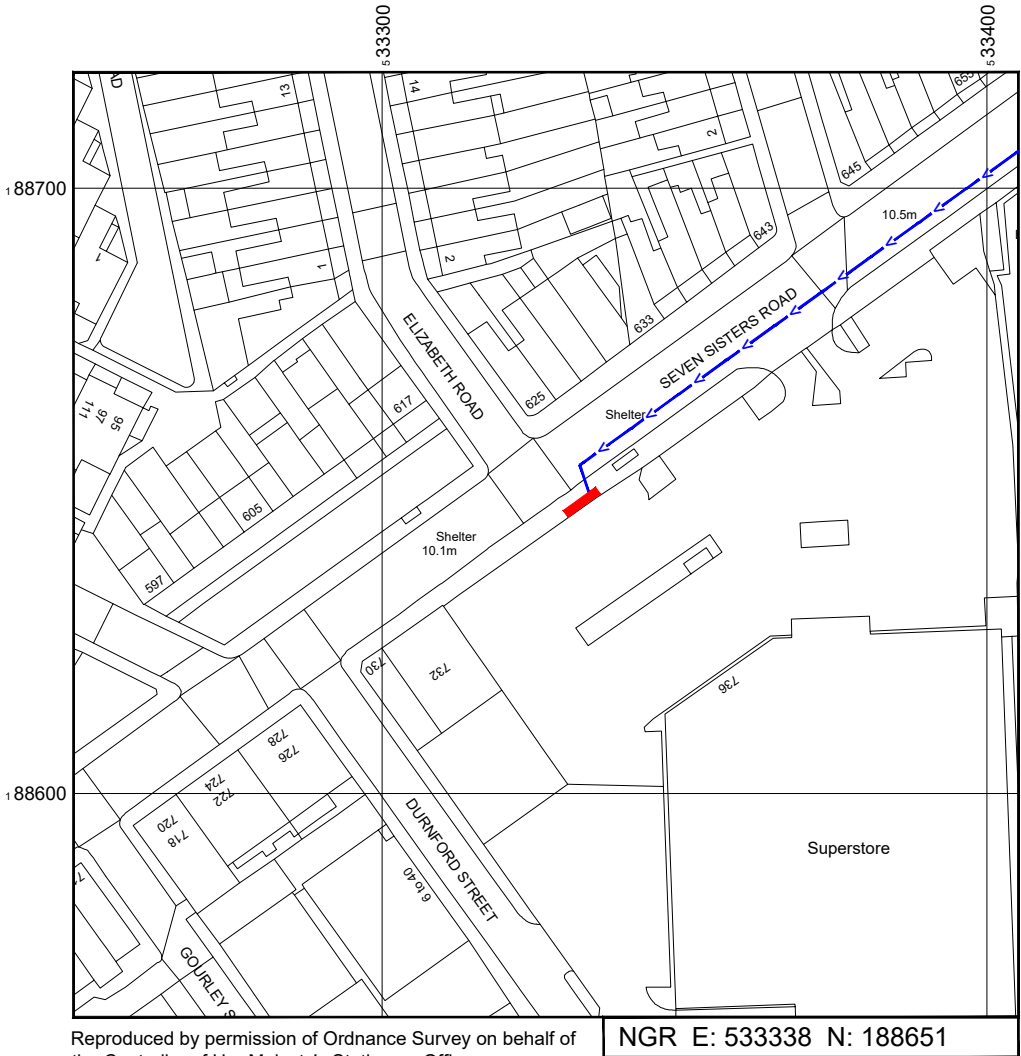

Reproduced by permission of Ordnance Survey on behalf of the Controller of Her Majesty's Stationary Office
All rights reserved. © Crown Copyright licence no. 100062043


NGR E: 533338 N: 188651

SITE AREA PLAN

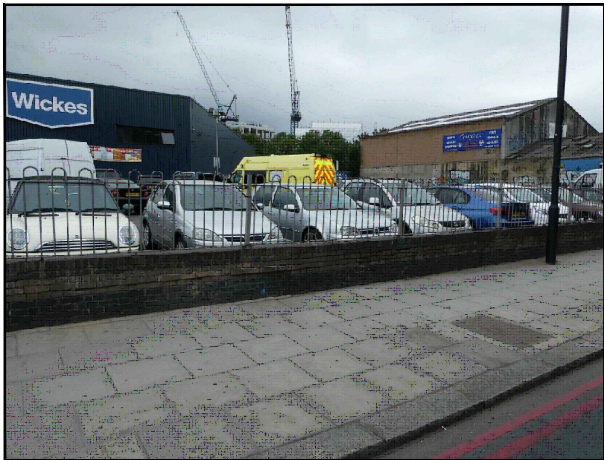 

SITE PHOTOGRAPH

SITE LOCATION PLAN

 

GOOGLE MAPS QR CODE

GOOGLE MAPS - <https://goo.gl/maps/hWDUfomBQD6USHkt8>

GOOGLE STREETVIEW - <https://goo.gl/maps/Pp8qGpq2GttUUAmN6>

NOTES:

1. ALL DIMENSIONS IN MM UNLESS OTHERWISE NOTED.
- DIRECTIONS TO SITE:**
Head west on M25. At junction 25, take the A10 exit to London N/London C/Enfield/Hertford. At Waltham Cross Interchange, take the 1st exit onto Great Cambridge Rd/A10. Continue straight to stay on Great Cambridge Rd/A10. At the roundabout, take the 2nd exit and stay on Great Cambridge Rd/A10. Slight left onto The Roundway/A10. At the roundabout, take the 1st exit onto Lordship Ln/A10. At the roundabout, take the 2nd exit onto Bruce Grove/A10. Slight right onto Seven Sisters Rd/A503. Follow Seven Sisters Road and site location is on the left hand side.



Master:	MBNL / EE:	Project:	Purpose of Issue:	Issue:
M001	MBNL	3UK DNSW	Planning	A
Date:	26/06/2023	Revision / Upgrade Description:		
Drawn:	CDN	First Issue - Site nomination dated: TBC		
Checked:	DH			
Approved:	SD			

CK Hutchison Networks (UK) Limited
Green Park
450 Longwater Avenue
Reading
RG30 3UR


Design Consultant & Principal Contractor:

 **WHP Telecoms**
Unit 1 Maple Park,
Low Fields Avenue, Leeds
LS12 6HH

Tel: 01133023550
e-mail: info@whptelecoms.com

Site Name:			SEVEN SISTERS ROAD STREETWORKS		
Site ID:			HGY23830		
Address:			SEVEN SISTERS ROAD, SEVEN SISTERS, WEST GREEN, LONDON BOROUGH OF HARINGEY, LONDON, GREATER LONDON, ENGLAND, N15 5NH		
Title:			002 SITE LOCATION PLAN		
Project:			3UK DNSW		
Purpose of Issue:			PLANNING		
EE Cell ID:		MBNL Cell ID:		Cell ID:	
73132		HGY199		N1231	
Master Drawing No:				Issue:	
HGY23830_M001				A	

EXISTING SITE PLAN

 

1. ALL DIMENSIONS IN MM UNLESS OTHERWISE NOTED.

Master:	MBNL / EE:	Project:	Purpose of Issue:	Issue:
M001	MBNL	3UK DNSW	Planning	A
Date:	26/06/2023	Revision / Upgrade Description:		
Drawn:	CDN	First Issue - Site nomination dated: TBC		
Checked:	DH			
Approved:	SD			

CK Hutchison
Networks (UK)
Limited

Green Park
450 Longwater Avenue
Reading
RG30 3UR

Design Consultant & Principal Contractor:



WHP Telecoms

Unit 1 Maple Park,
Low Fields Avenue, Leeds
LS12 6HH

Tel: 01133023550
e-mail: info@whptelecoms.com

Site Name:

SEVEN SISTERS ROAD STREETWORKS

Site ID:

HGY23830

Address:

SEVEN SISTERS ROAD,
SEVEN SISTERS, WEST GREEN,
LONDON BOROUGH OF HARINGEY,
LONDON, GREATER LONDON, ENGLAND,
N15 5NH

Title:

100 EXISTING SITE PLAN

Project:

3UK DNSW

Purpose of Issue:	
-------------------	--

PLANNING

EE Cell ID:

EE Cell ID:
73132

MBNL Cell ID:
HGY199


Cell ID:
1231

Master Drawing No:

HGY23830 M001

Issue:

v3.0

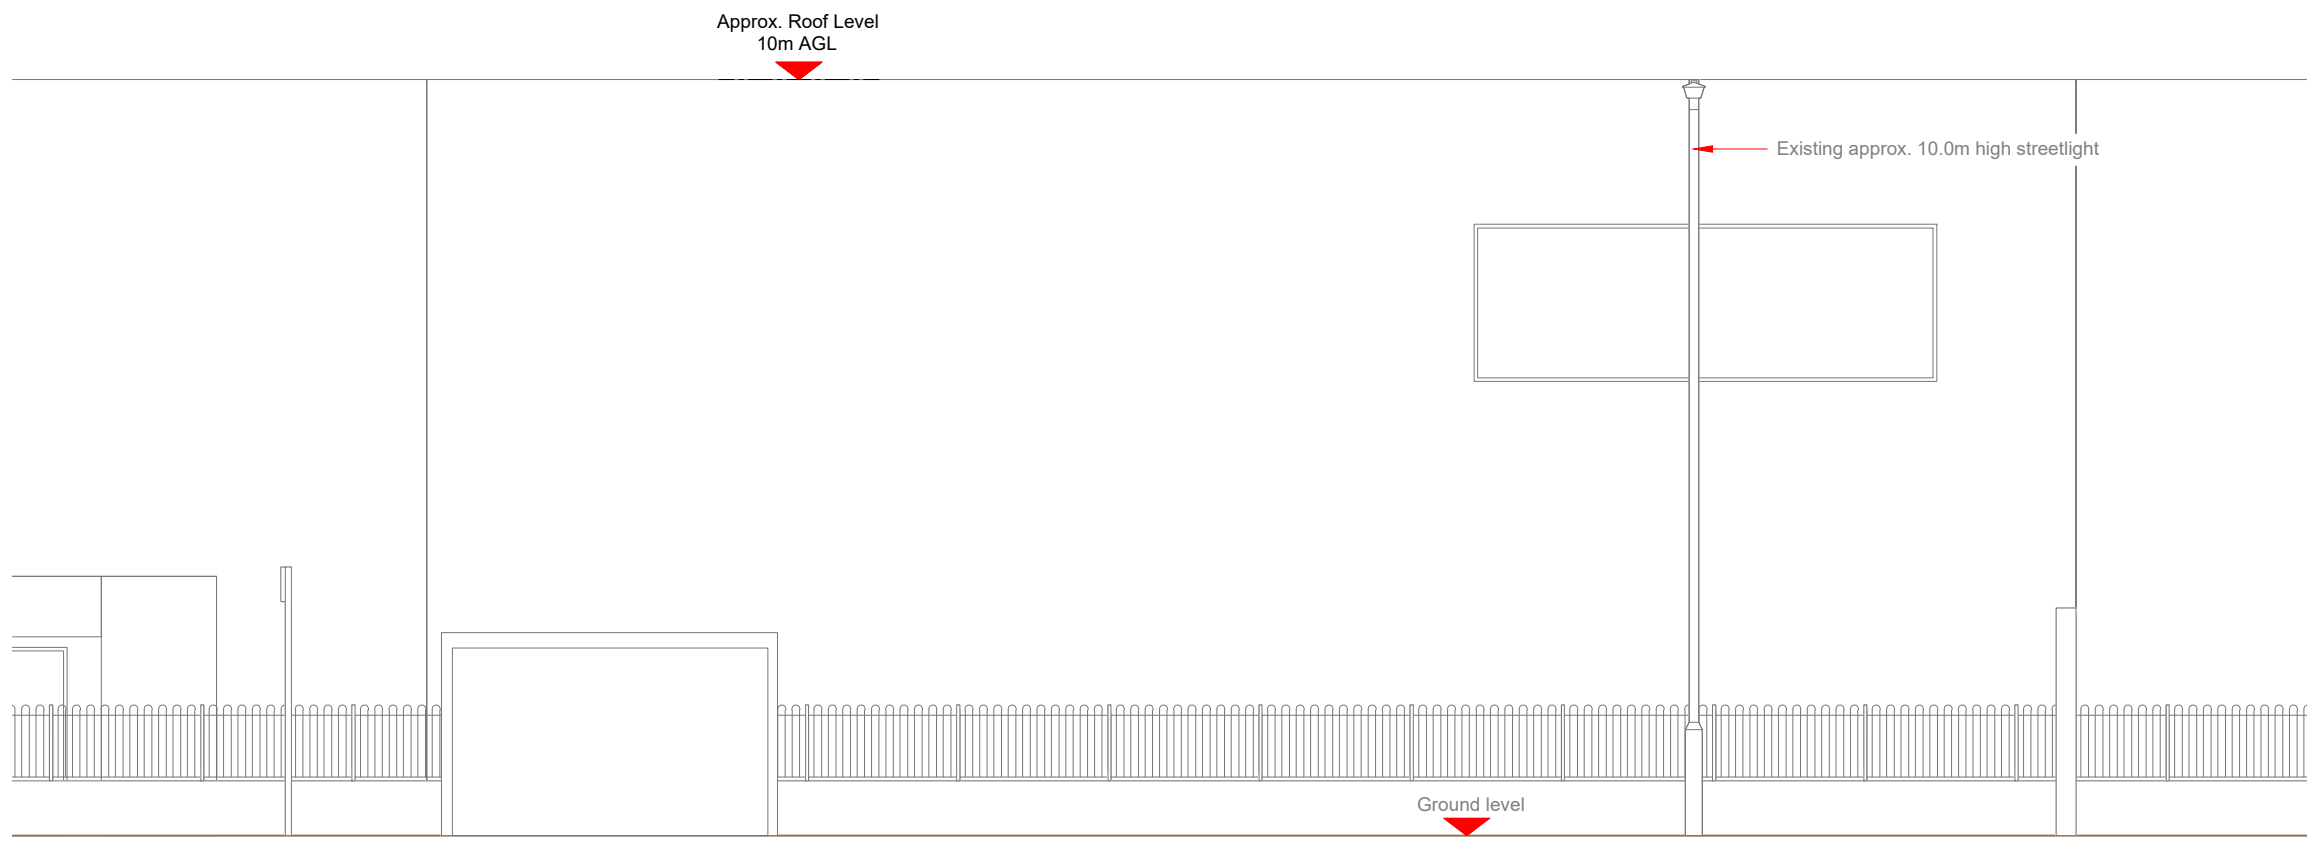

EXISTING ELEVATION A



0 1:100 2m 4

1. ALL DIMENSIONS IN MM UNLESS OTHERWISE NOTED.

Master:	MBNL / EE:	Project:	Purpose of Issue:	Issue:
M001	MBNL	3UK DNSW	Planning	A
Date:	26/06/2023	Revision / Upgrade Description:		
Drawn:	CDN	First Issue - Site nomination dated: TBC		
Checked:	DH			
Approved:	SD			

CK Hutchison
Networks (UK)
Limited

Green Park
450 Longwater Avenue
Reading
RG30 3UR

Design Consultant & Principal Contractor:



WHP Telecoms
Unit 1 Maple Park,
Low Fields Avenue, Leeds
LS12 6HH

Tel: 01133023550
e-mail: info@whptelecoms.com

Site Name:

SEVEN SISTERS ROAD STREETWORKS

Site ID:

HGY23830

Address:

SEVEN SISTERS ROAD,
SEVEN SISTERS, WEST GREEN,
LONDON BOROUGH OF HARINGEY,
LONDON, GREATER LONDON, ENGLAND,
N15 5NH

Title:

150 EXISTING ELEVATION A

Project:

3UK DNSW

Purpose of Issue:	
-------------------	--

PLANNING

EE Cell ID:
73132


MBNL Cell ID:
HGY199

Cell ID:
N1231

Master Drawing No:

HGY23830 M001

Issue:	A
--------	---

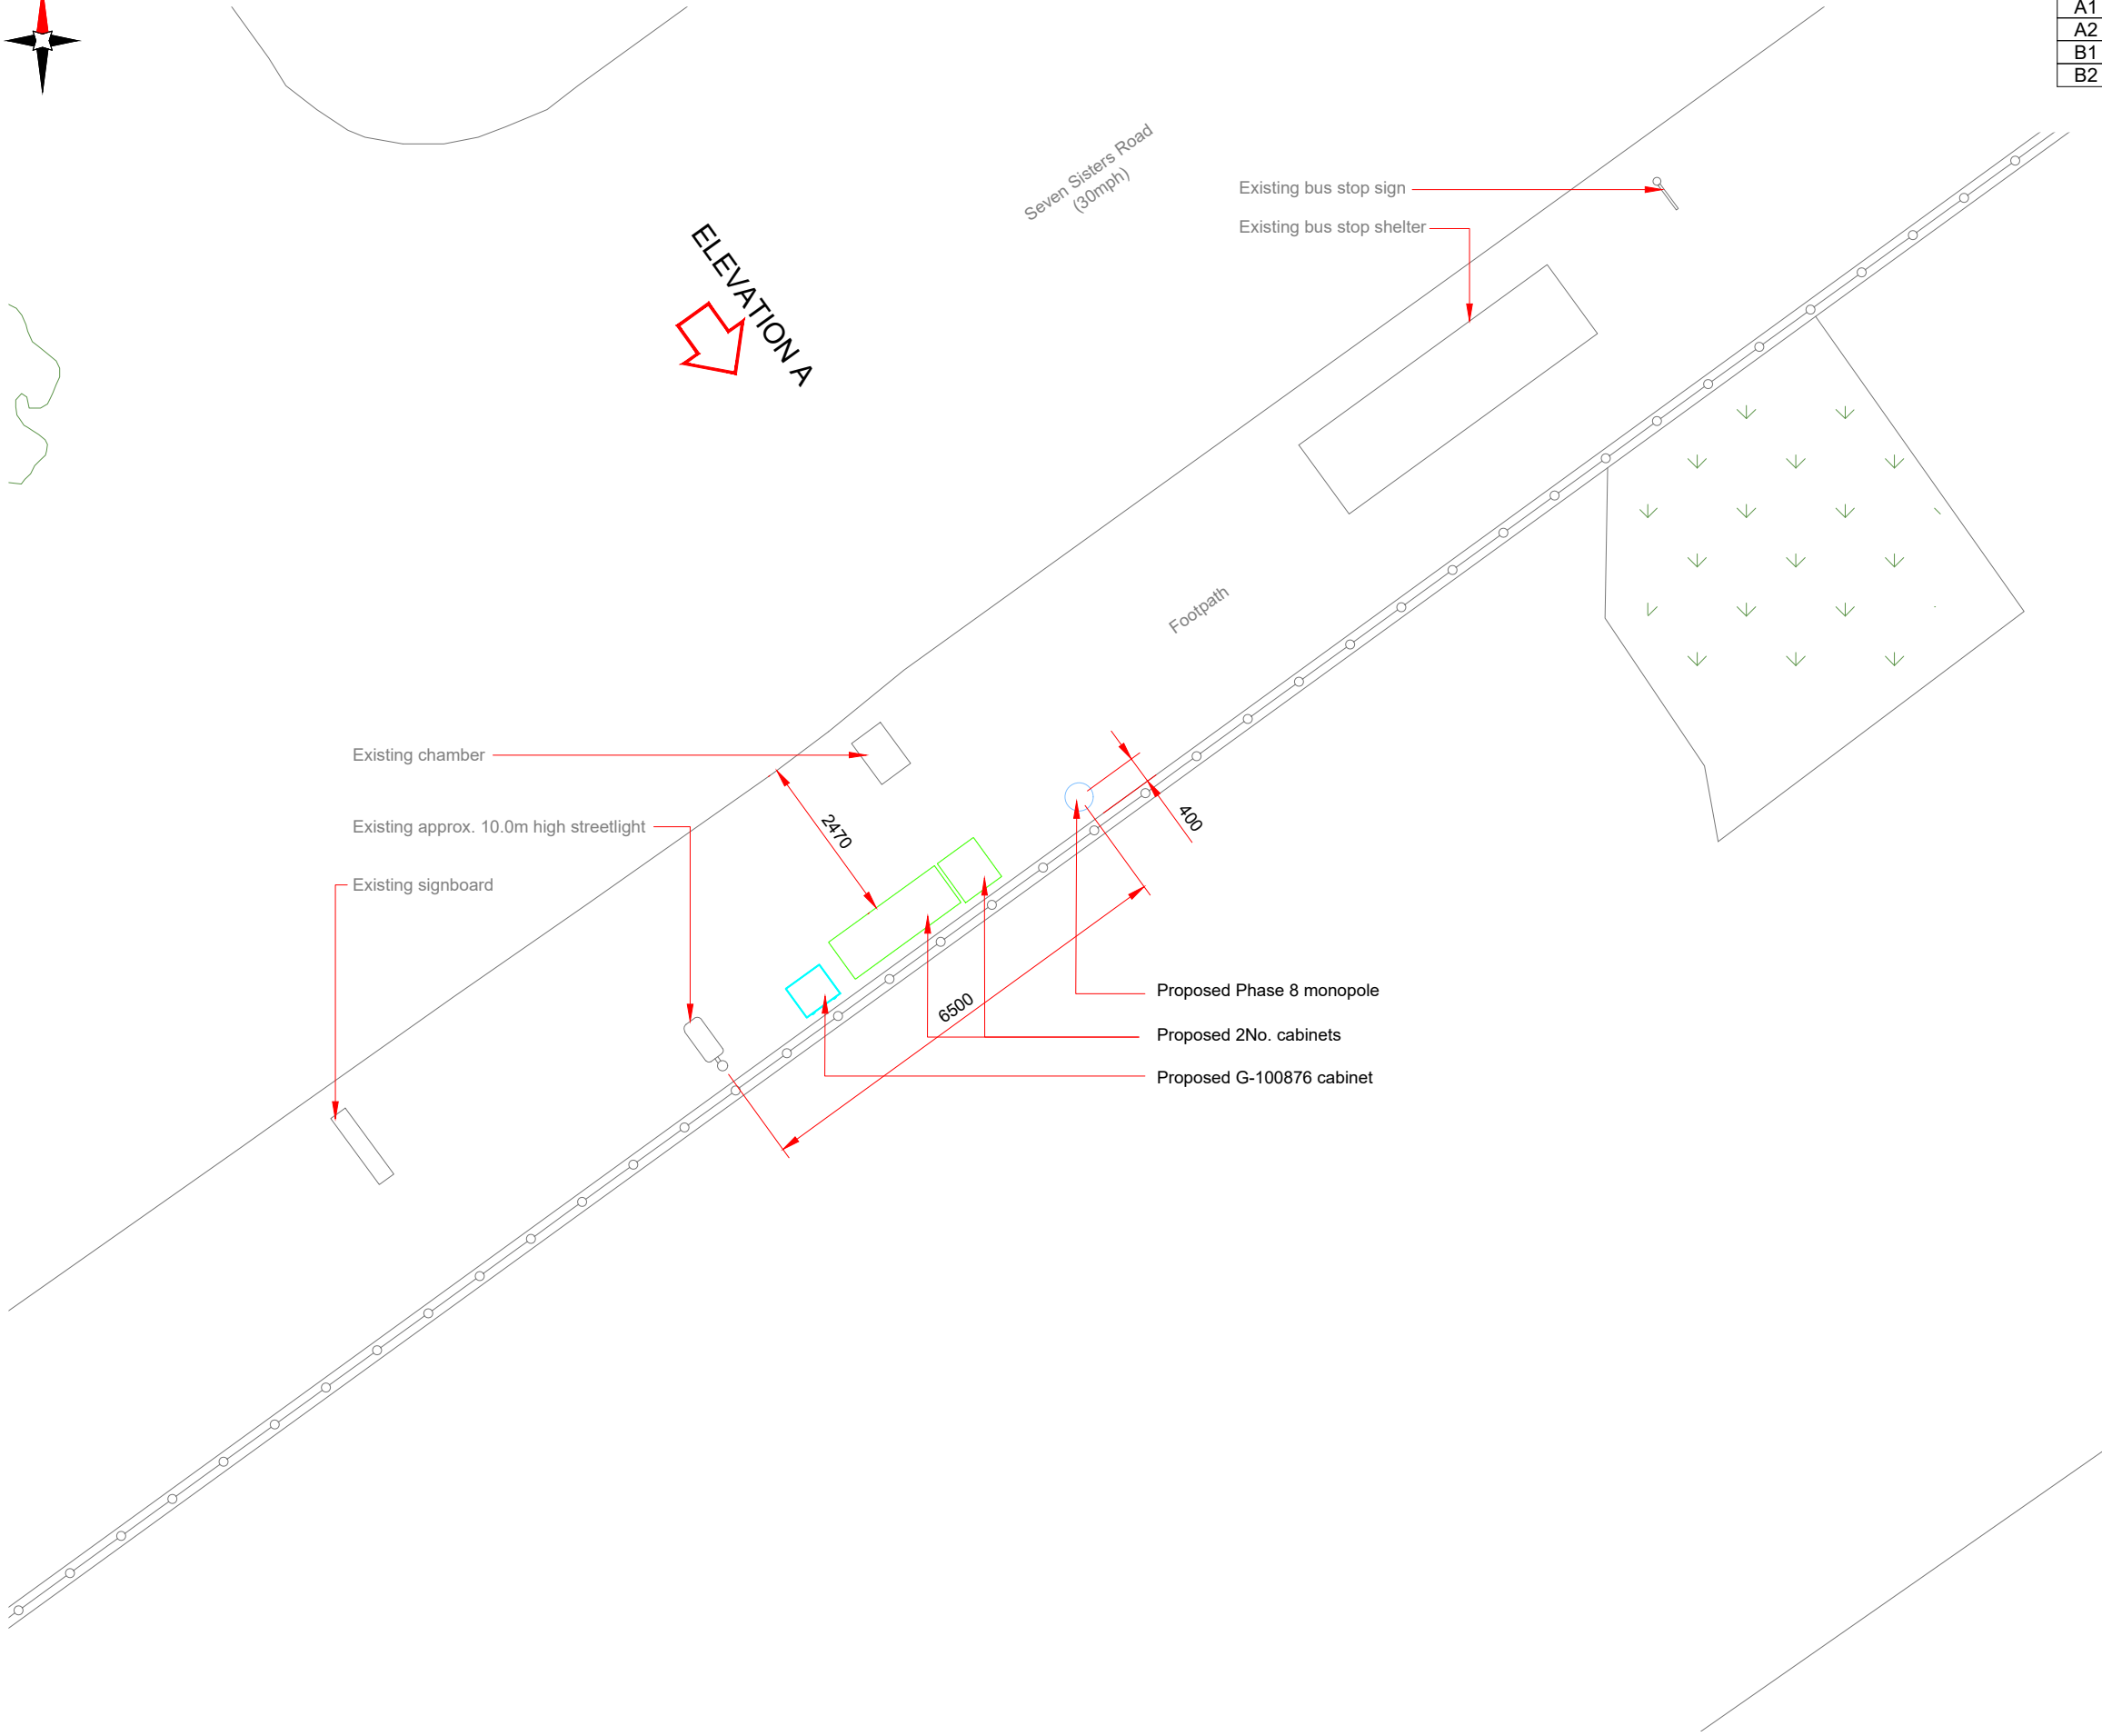

Antenna Aperture ID	Proposed 4G/5G Bearing
A1	0°
A2	0°
B1	120°
B2	120°

NOTES:

1. ALL DIMENSIONS IN MM UNLESS OTHERWISE NOTED.

Master:	MBNL / EE:	Project:	Purpose of Issue:	Issue:
M001	MBNL	3UK DNSW	Planning	A
Date:	26/06/2023	Revision / Upgrade Description:		
Drawn:	CDN	First Issue - Site nomination dated: TBC		
Checked:	DH			
Approved:	SD			

CK Hutchison Networks (UK) Limited


Green Park
450 Longwater Avenue
Reading
RG30 3UR



WHP Telecoms
Unit 1 Maple Park,
Low Fields Avenue, Leeds
LS12 6HH


Tel: 01133023550
e-mail: info@whptelecoms.com

Site Name:				SEVEN SISTERS ROAD STREETWORKS			
Site ID:				HGY23830			
Address:				SEVEN SISTERS ROAD, SEVEN SISTERS, WEST GREEN, LONDON BOROUGH OF HARINGEY, LONDON, GREATER LONDON, ENGLAND, N15 5NH			
Title:				210 PROPOSED SITE PLAN			
Project:				3UK DNSW			
Purpose of Issue:				PLANNING			
EE Cell ID:		MBNL Cell ID:		Cell ID:			
73132		HGY199		N1231			
Master Drawing No:						Issue:	
HGY23830_M001						A	

 


Antenna Aperture ID	Proposed 4G/5G Bearing
A1	0°
A2	0°
B1	120°
B2	120°

NOTES:
1. ALL DIMENSIONS IN MM UNLESS OTHERWISE NOTED.

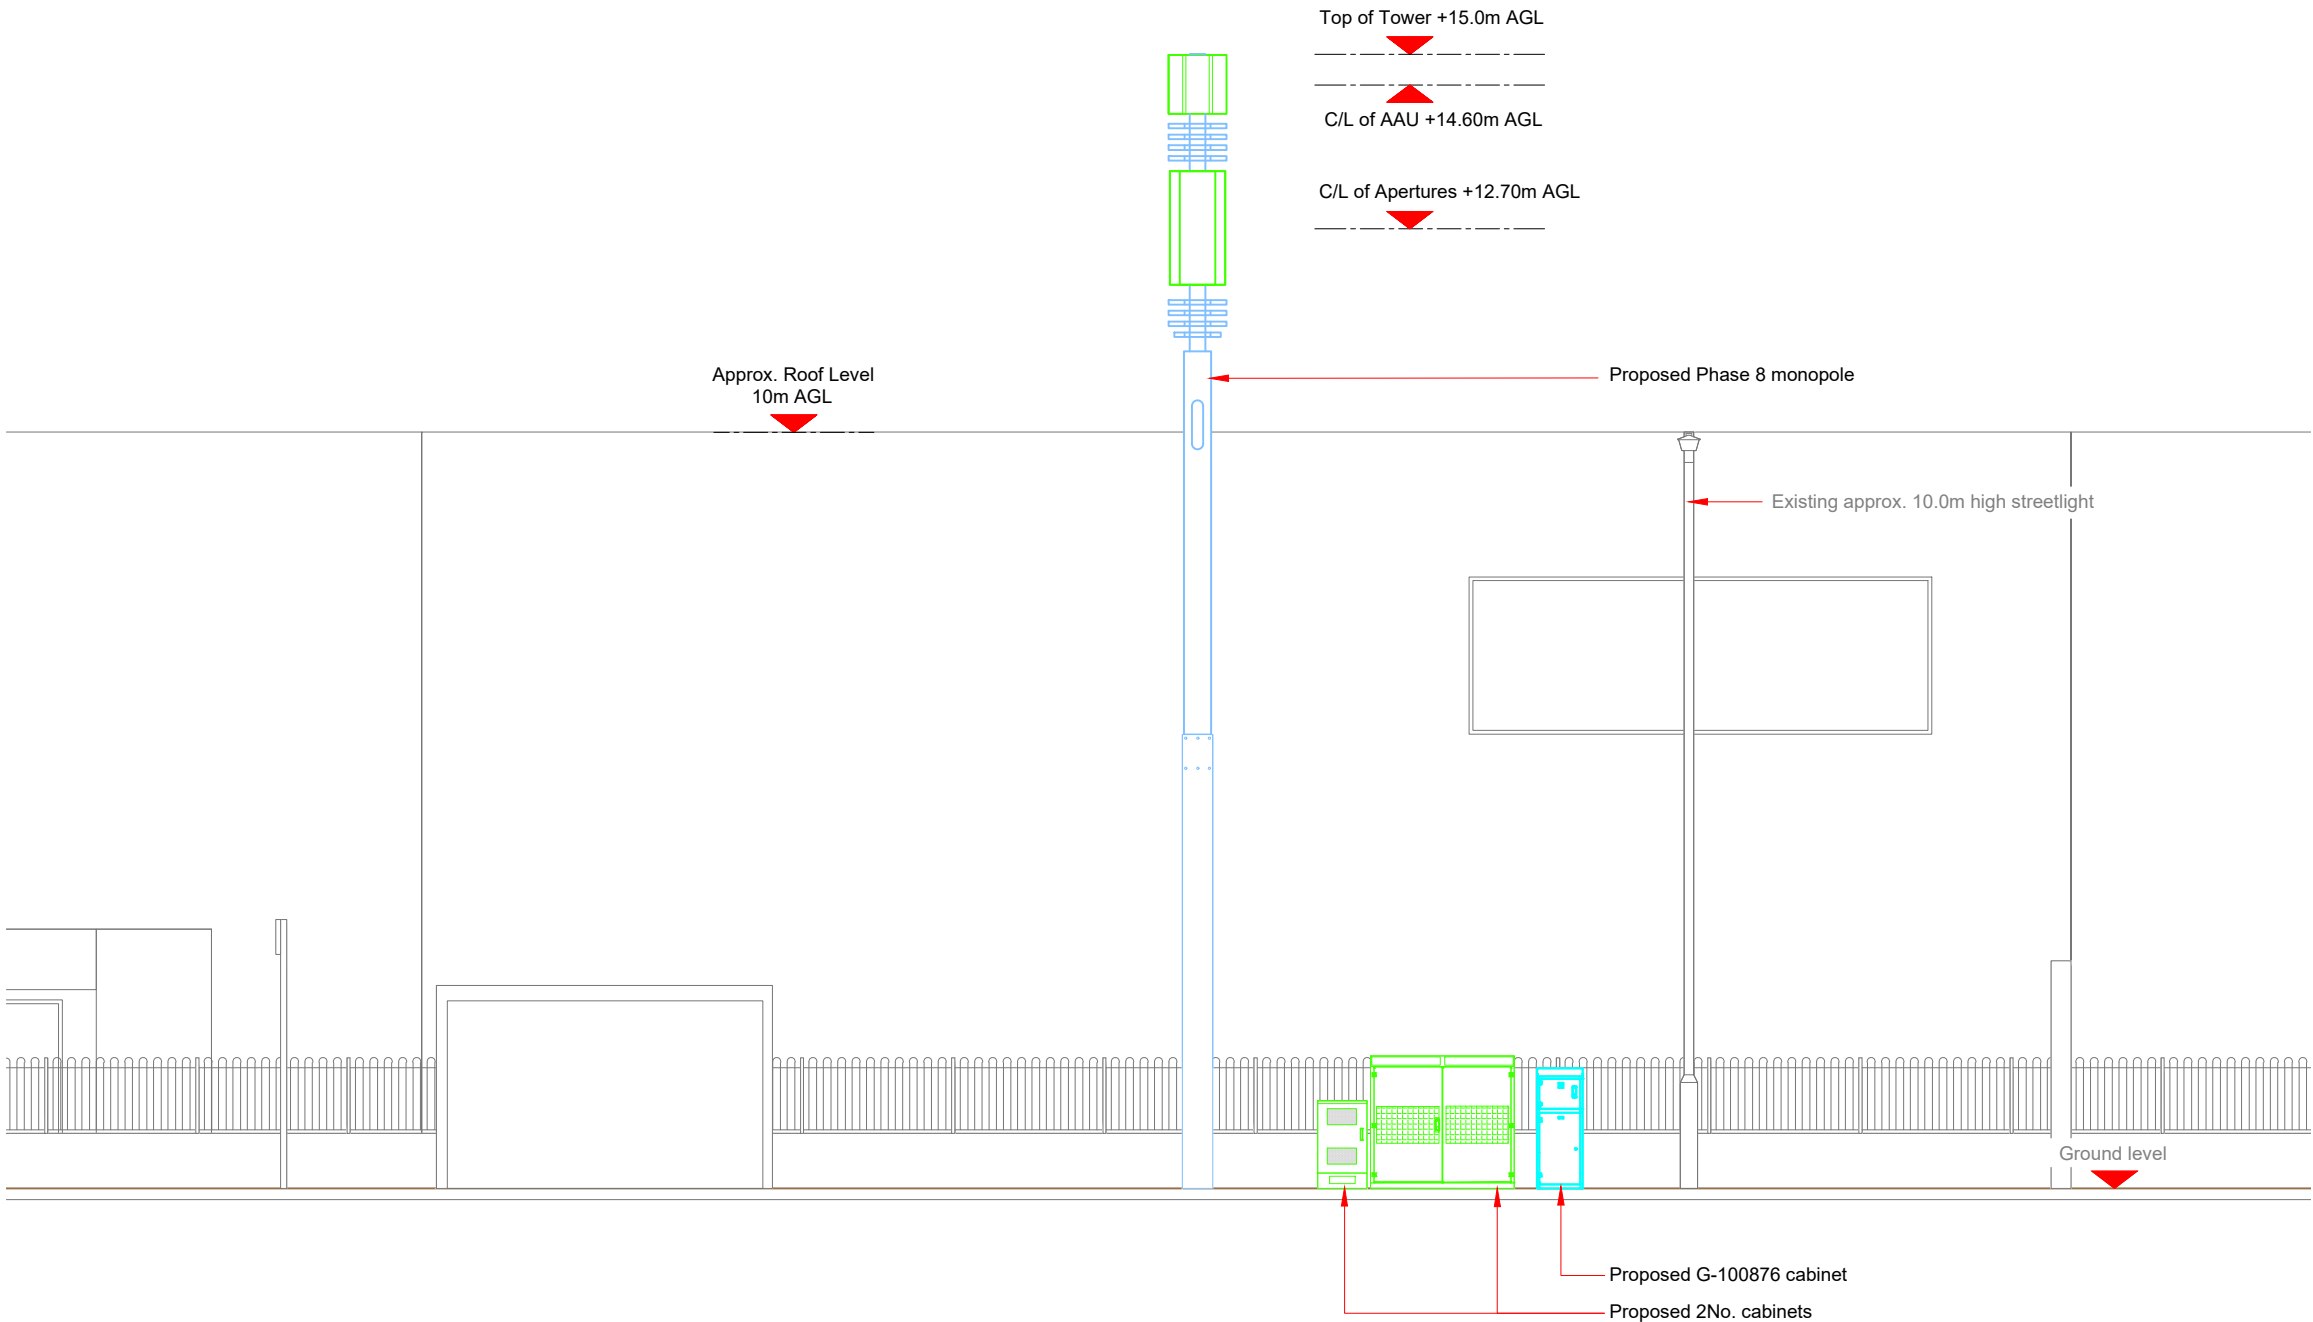

PROPOSED ELEVATION

 

Master: M001	MBNL / EE: MBNL	Project: 3UK DNSW	Purpose of Issue: Planning	Issue: A
Date: 26/06/2023	Revision / Upgrade Description: First Issue - Site nomination dated: TBC			
Drawn: CDN				
Checked: DH				
Approved: SD				
CK Hutchison Networks (UK) Limited Green Park 450 Longwater Avenue Reading RG30 3UR				
Design Consultant & Principal Contractor:				
		WHP Telecoms Unit 1 Maple Park, Low Fields Avenue, Leeds LS12 6HH Tel: 01133023550 e-mail: info@whptelecoms.com		
Site Name: SEVEN SISTERS ROAD STREETWORKS				
Site ID: HGY23830				
Address: SEVEN SISTERS ROAD, SEVEN SISTERS, WEST GREEN, LONDON BOROUGH OF HARINGEY, LONDON, GREATER LONDON, ENGLAND, N15 5NH				
Title: 260 PROPOSED ELEVATION				
Project: 3UK DNSW				
Purpose of Issue: PLANNING				
EE Cell ID: 73132		MBNL Cell ID: HGY199		Cell ID: N1231
Master Drawing No: HGY23830_M001				Issue: A