



**LONDON BOROUGH OF HARINGEY
LAWFUL DEVELOPMENT - PROPOSED USE
APPLICATION**

FOR

27 Dawlish Road, London N17 9HN


July 2023

TABLE OF CONTENTS

DESIGN STATEMENT	SK00
LOCATION PLAN AND CONTEXT PHOTOGRAPHS	SK01
EXISTING SITE PLAN	SK02
EXISTING GROUND FLOOR PLAN	SK03
EXISTING FIRST FLOOR PLAN	SK04
EXISTING LOFT PLAN	SK05
EXISTING ROOF PLAN	SK06
EXISTING FRONT ELEVATION	SK07
EXISTING REAR ELEVATION	SK08
EXISTING SIDE (SOUTH) ELEVATION	SK09
EXISTING SIDE (NORTH) ELEVATION	SK10
EXISTING SECTION A	SK11
PROPOSED SITE PLAN	SK12
PROPOSED GROUND FLOOR PLAN	SK13
PROPOSED FIRST FLOOR PLAN	SK14
PROPOSED LOFT PLAN	SK15
PROPOSED ROOF PLAN	SK16
PROPOSED FRONT ELEVATION	SK17
PROPOSED REAR ELEVATION	SK18
PROPOSED SIDE (SOUTH) ELEVATION	SK19
PROPOSED SIDE (NORTH) ELEVATION	SK20
PROPOSED SECTION A	SK21



DAWLISH ROAD

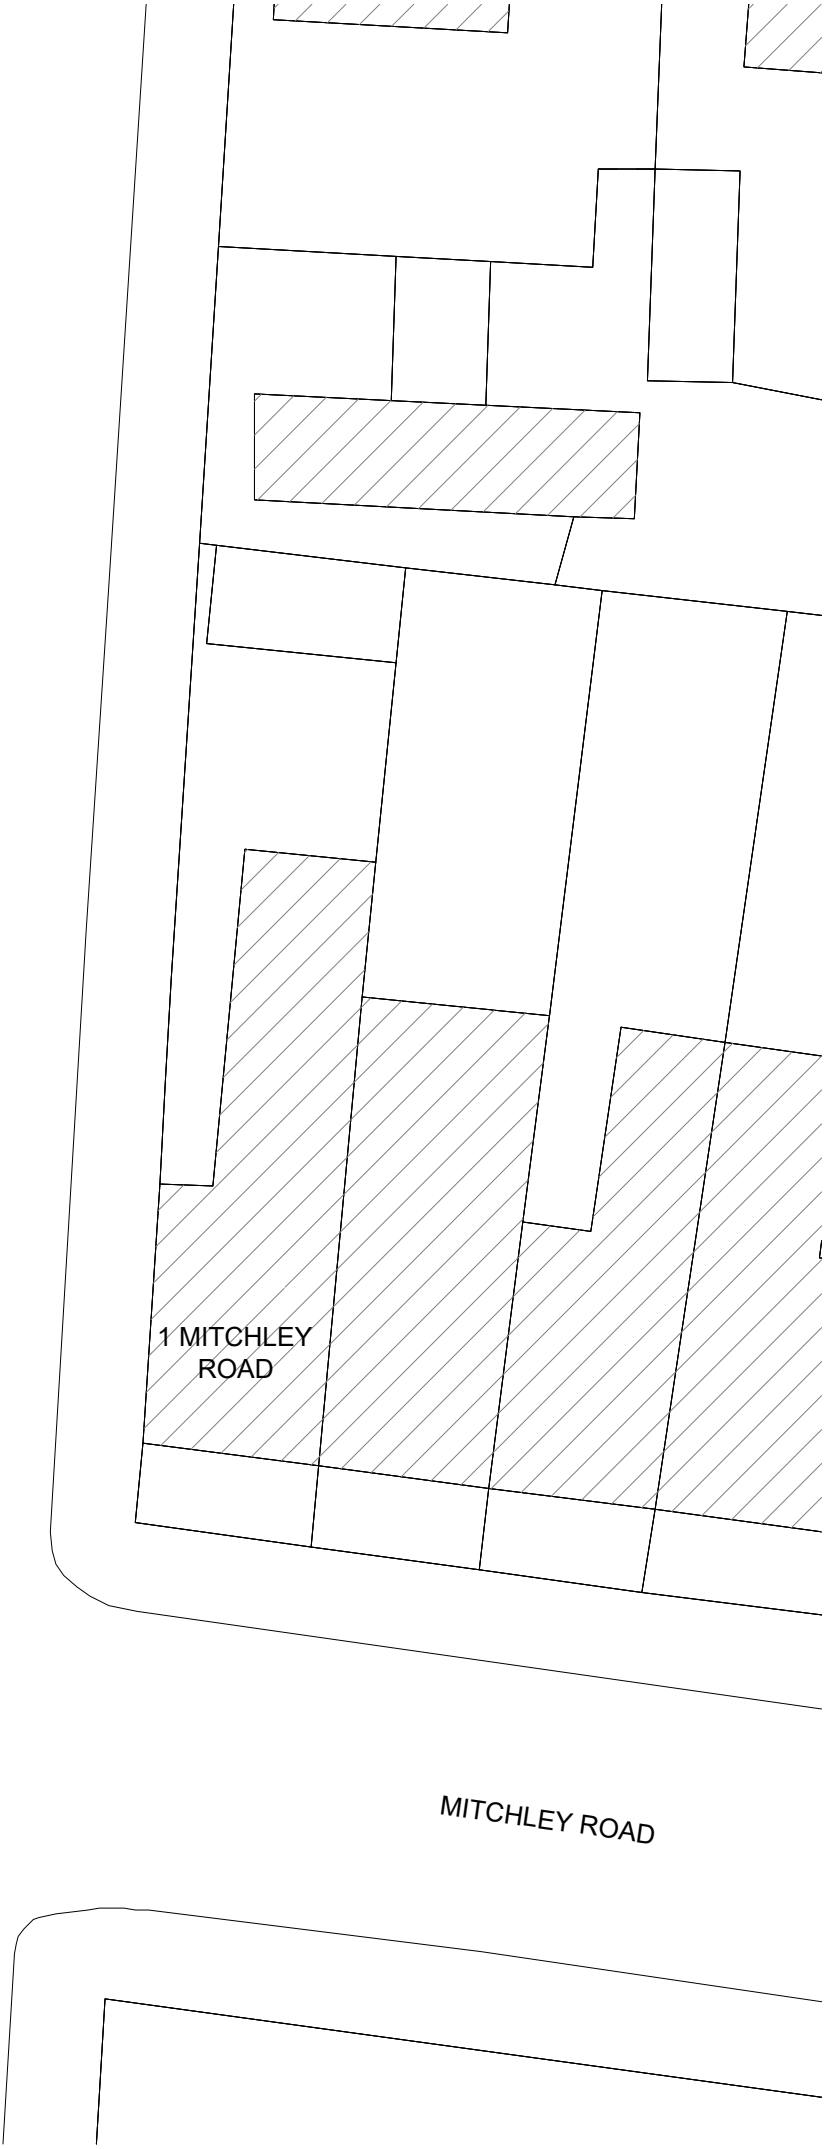

- NOTES:
1. All dimensions to be checked and verified on site prior to construction commencing: any discrepancies to be reported to client.
 2. This drawing is for planning purposes only.
 3. No dimensions to be scaled from drawing except for the purposes of Planning Applications. The contractor should check all dimensions on site. It is the contractors responsibility to ensure compliance with Building Regulations.

CDM 2015 Health and Safety Information:
This information relates only to 'Significant Hazards' identified on this drawing and is to be read in conjunction with the Designer's Risk Assessment Register.

SAFETY, HEALTH AND ENVIRONMENTAL INFORMATION
In addition to the hazards / risks normally associated with the types of work detailed on this drawing, note the following:

CONSTRUCTION:

MAINTENANCE/ CLEANING:


DECOMMISSIONING/ DEMOLITION:

ENVIRONMENT:


It is assumed that all works will be carried out by a competent contractor working, where appropriate, to an approved method statement

LEGEND

- EXISTING BUILDING FOOTPRINT
- SITE BOUNDARY

 

P2	JULY 2023	FOR PLANNING - LDC PROPOSED	TP	SL
P1	APR 2023	TO CLIENT FOR INFORMATION	TP	SL
Rev	Rev. Date	Purpose of revision	Drawn	Checked
Stuart James Associates planning and development consultants 4th Floor, Rex House 4-12 Regent Street London SW1Y 4PE Phone: 020 7228 8522 Email: design@stuartjamesassociates.co.uk Website: www.stuartjamesassociates.co.uk Twitter: @SJAconsultants Company Number: 7327582 Registered in England & Wales VAT Number: 135 6259 09				
Project		27 DAWLISH ROAD LONDON N17 9HN		
Drawing title		EXISTING SITE PLAN		
Drawing status		PLANNING		
Scale	1:200 @ A3		DO NOT SCALE	
Client no.				
Drawing number				Rev
SJA3133/SK02				P2

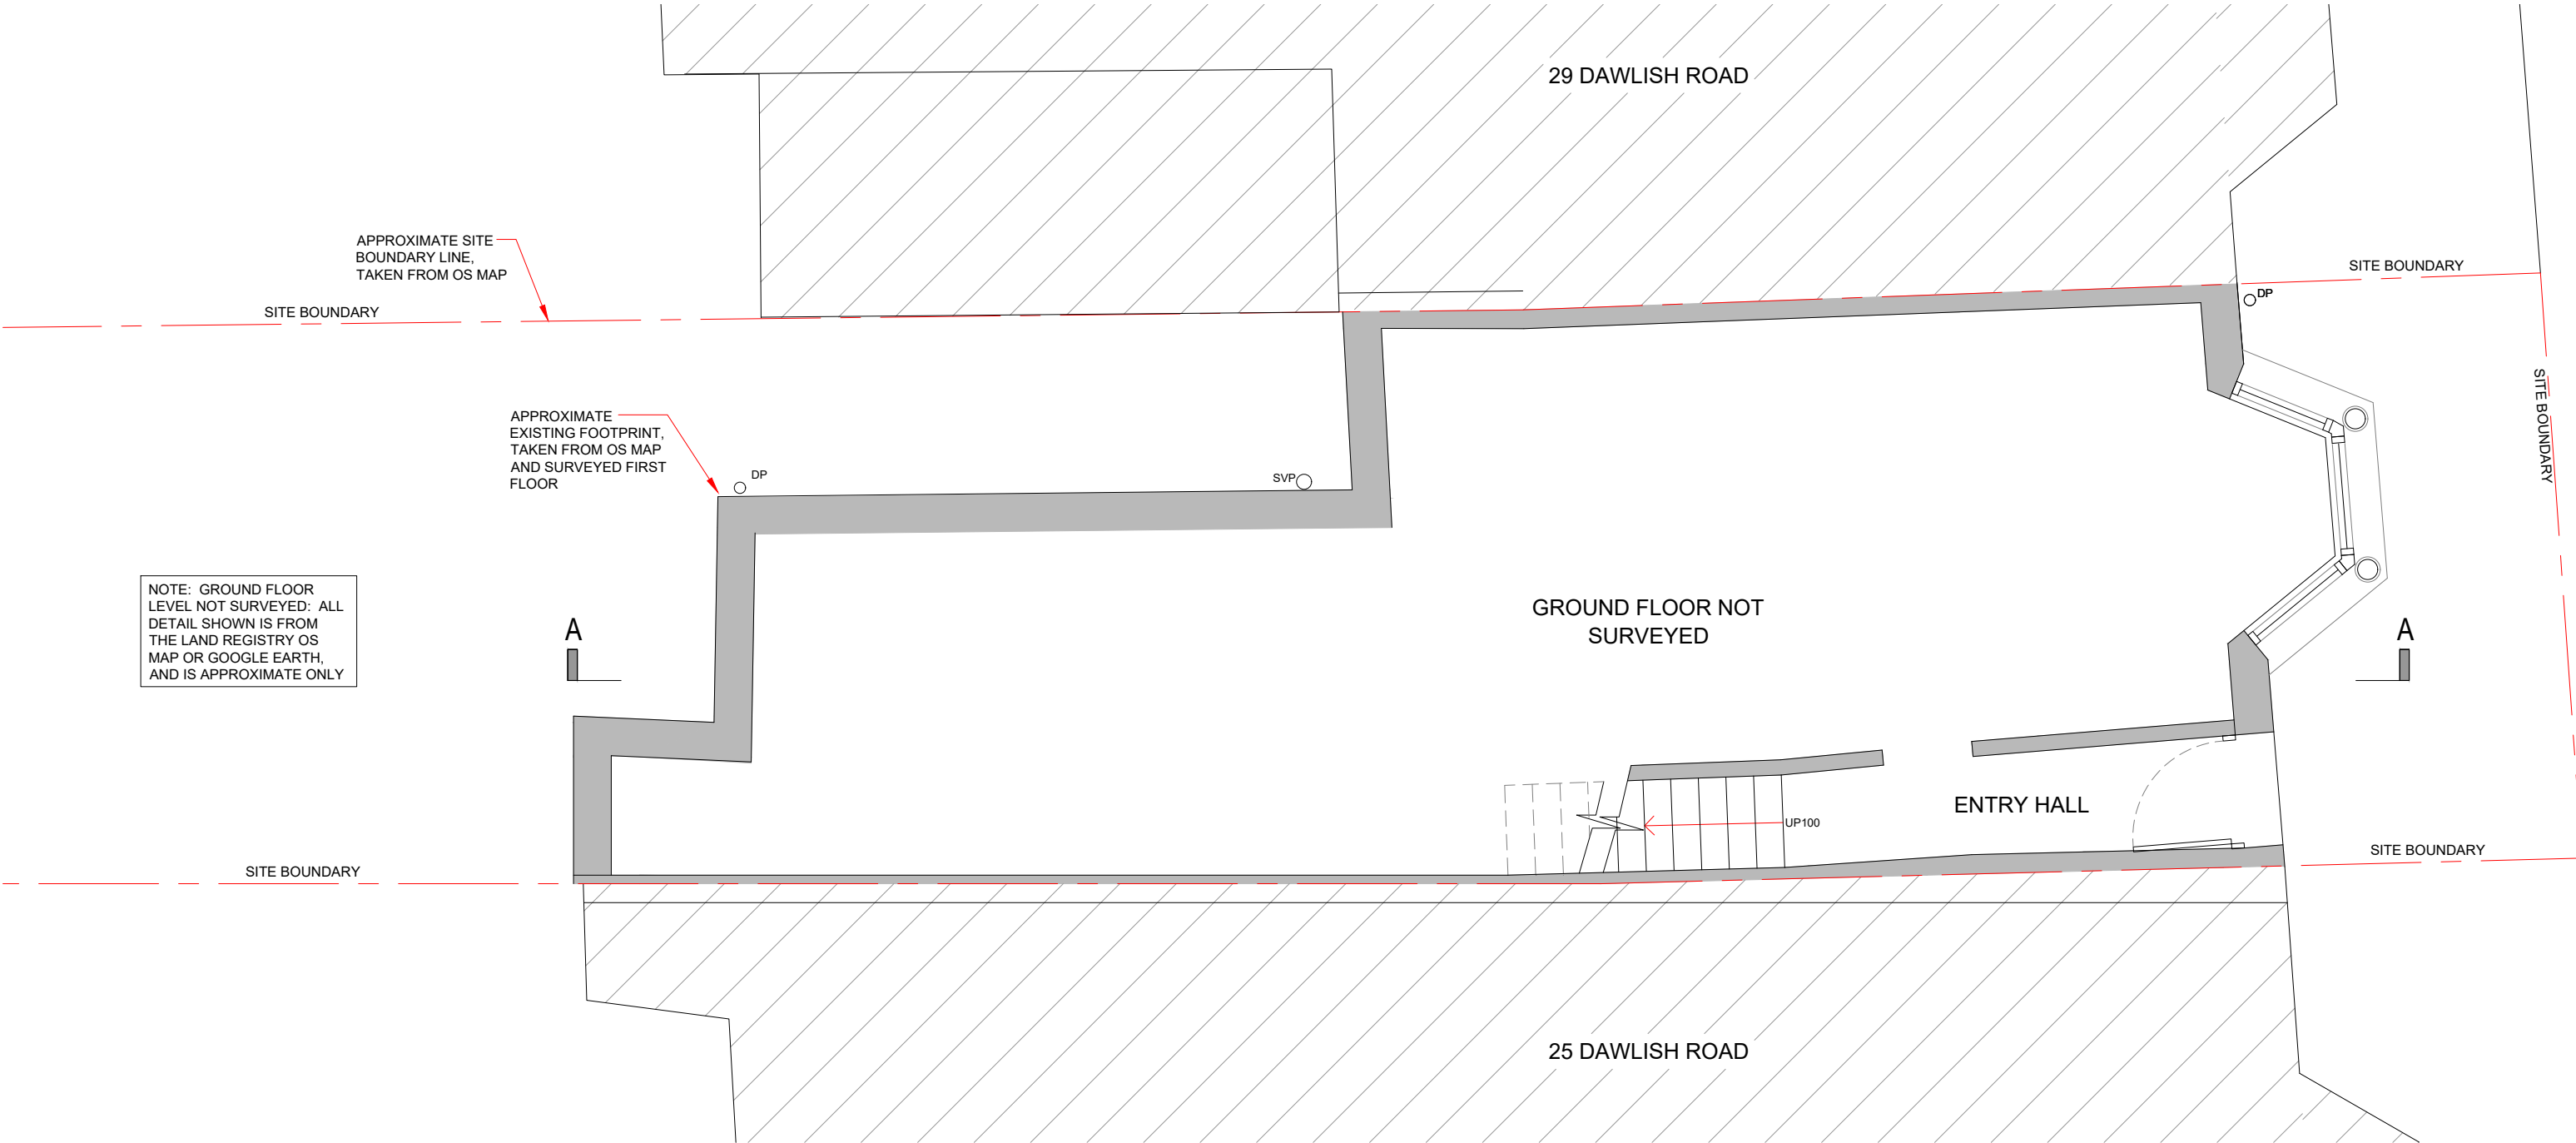

NOTES:

1. All dimensions to be checked and verified on site prior to construction commencing: any discrepancies to be reported to client.
2. This drawing is for planning purposes only.
3. No dimensions to be scaled from drawing except for the purposes of Planning Applications. The contractor should check all dimensions on site. It is the contractors responsibility to ensure compliance with Building Regulations.

CDM 2015 Health and Safety Information:
This information relates only to 'Significant Hazards' identified on this drawing and is to be read in conjunction with the Designer's Risk Assessment Register.

SAFETY, HEALTH AND ENVIRONMENTAL INFORMATION
In addition to the hazards / risks normally associated with the types of work detailed on this drawing, note the following:

CONSTRUCTION:

MAINTENANCE/ CLEANING:

DECOMMISSIONING/ DEMOLITION:

ENVIRONMENT:

It is assumed that all works will be carried out by a competent contractor working, where appropriate, to an approved method statement

LEGEND

- | | |
|------|--------------------|
| SVP | SOIL VENT PIPE |
| HWC | HOT WATER CYLINDER |
| FL | FLUE |
| DP | DOWN PIPE |
| B | BOILER |
| M/FB | METER/FUSE BOX |
| LH | LOFT HATCH |
| WT | WATER TANK |
| | EXISTING WALL |
| | PROPOSED WALL |
| | DEMOLITION |



P3	JULY 2023	FOR PLANNING - LDC PROPOSED	TP	SL
P2	JUNE 2023	FOR CLIENT SIGN-OFF	TP	SL
P1	MAY 2023	TO CLIENT FOR INFORMATION	TP	SL
Rev	Rev. Date	Purpose of revision	Drawn	Checked


Stuart James Associates

planning and development consultants

4th Floor, Rex House
4-12 Regent Street
London SW1Y 4PE

Phone: 020 7228 8522
Email: design@stuartjamesassociates.co.uk
Website: www.stuartjamesassociates.co.uk
Twitter: @SJAconsultants
Company Number: 7327582 Registered in England & Wales
VAT Number: 135 6259 09

Project		27 DAWLISH ROAD LONDON N17 9HN	
Drawing title			
EXISTING GROUND FLOOR PLAN			
Drawing status			
PLANNING			
Scale		1:50 @ A3	DO NOT SCALE
Client no.			
Drawing number			Rev
SJA3133/SK 03			P3

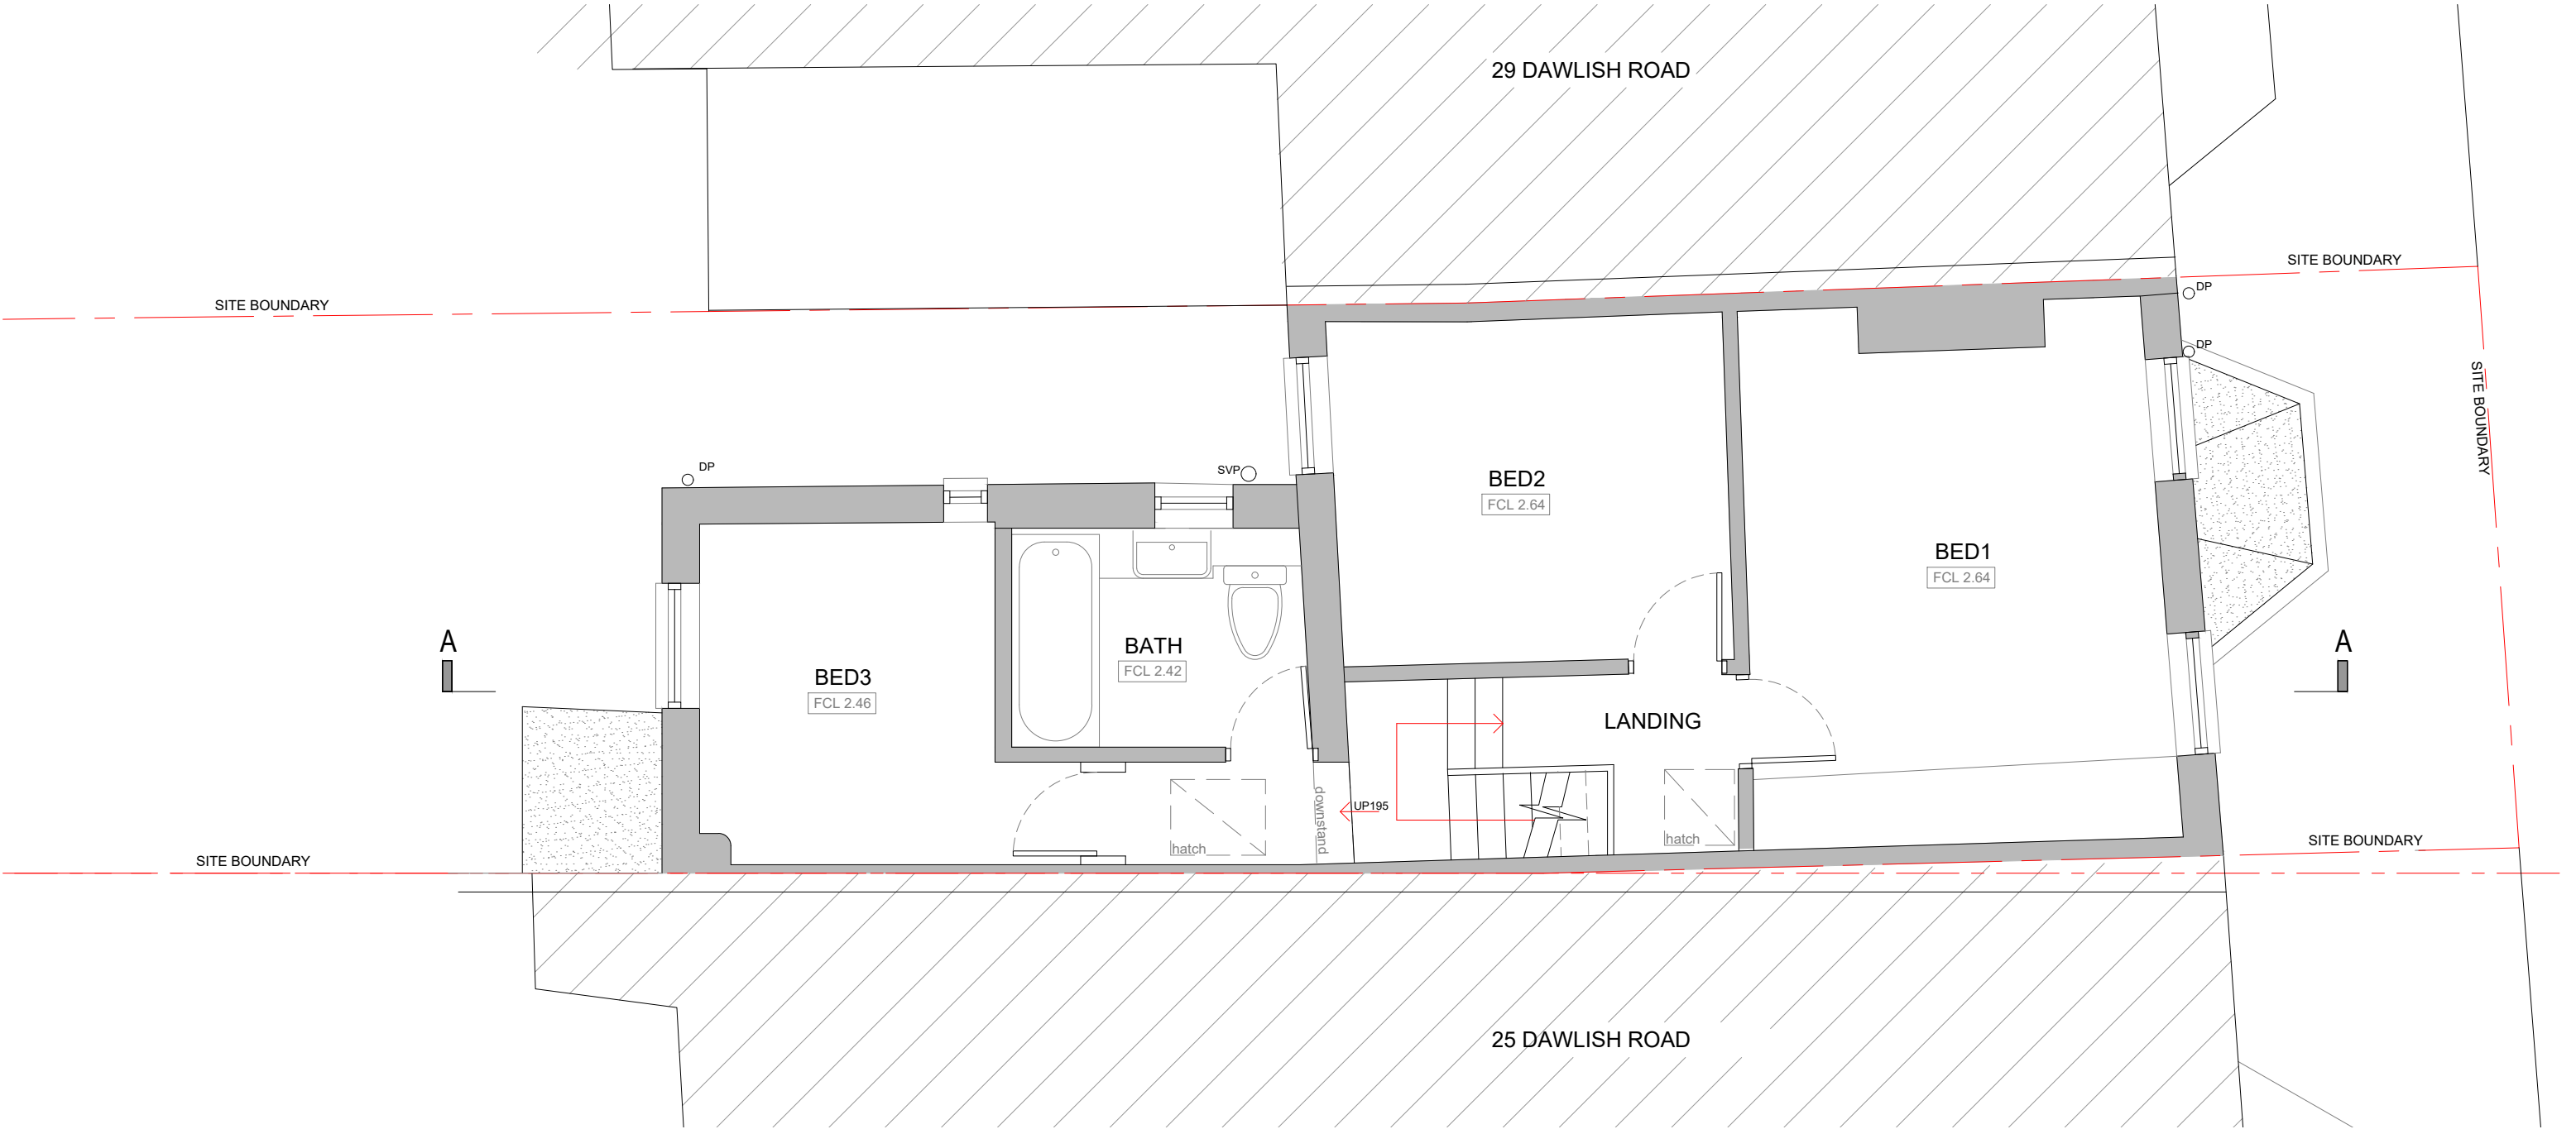

NOTES:

1. All dimensions to be checked and verified on site prior to construction commencing: any discrepancies to be reported to client.
2. This drawing is for planning purposes only.
3. No dimensions to be scaled from drawing except for the purposes of Planning Applications. The contractor should check all dimensions on site. It is the contractors responsibility to ensure compliance with Building Regulations.

CDM 2015 Health and Safety Information:
This information relates only to 'Significant Hazards' identified on this drawing and is to be read in conjunction with the Designer's Risk Assessment Register.

SAFETY, HEALTH AND ENVIRONMENTAL INFORMATION
In addition to the hazards / risks normally associated with the types of work detailed on this drawing, note the following:

CONSTRUCTION:


MAINTENANCE/ CLEANING:


DECOMMISSIONING/ DEMOLITION:

ENVIRONMENT:


It is assumed that all works will be carried out by a competent contractor working, where appropriate, to an approved method statement

LEGEND

 SVP	SOIL VENT PIPE
HWC	HOT WATER CYLINDER
FL	FLUE
DP	DOWN PIPE
B	BOILER
M/FB	METER/FUSE BOX
LH	LOFT HATCH
WT	WATER TANK
	EXISTING WALL
	PROPOSED WALL
	DEMOLITION

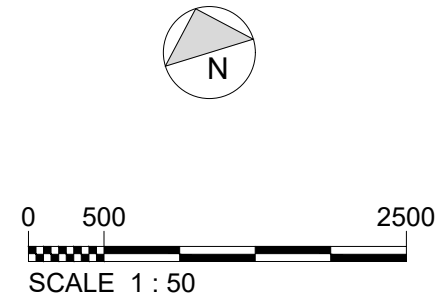

P3	JULY 2023	FOR PLANNING - LDC PROPOSED	TP	SL
P2	JUNE 2023	FOR CLIENT SIGN-OFF	TP	SL
P1	MAY 2023	TO CLIENT FOR INFORMATION	TP	SL
Rev	Rev. Date	Purpose of revision	Drawn	Checked
Stuart James Associates planning and development consultants 4th Floor, Rex House 4-12 Regent Street London SW1Y 4PE Phone: 020 7228 8522 Email: design@stuartjamesassociates.co.uk Website: www.stuartjamesassociates.co.uk Twitter: @SJAconsultants Company Number: 7327582 Registered in England & Wales VAT Number: 135 6259 09				
Project		27 DAWLISH ROAD LONDON N17 9HN		
Drawing title		EXISTING FIRST FLOOR PLAN		
Drawing status		PLANNING		
Scale		1:50 @ A3	DO NOT SCALE	
Client no.				
Drawing number			Rev	
SJA3133/SK04			P3	

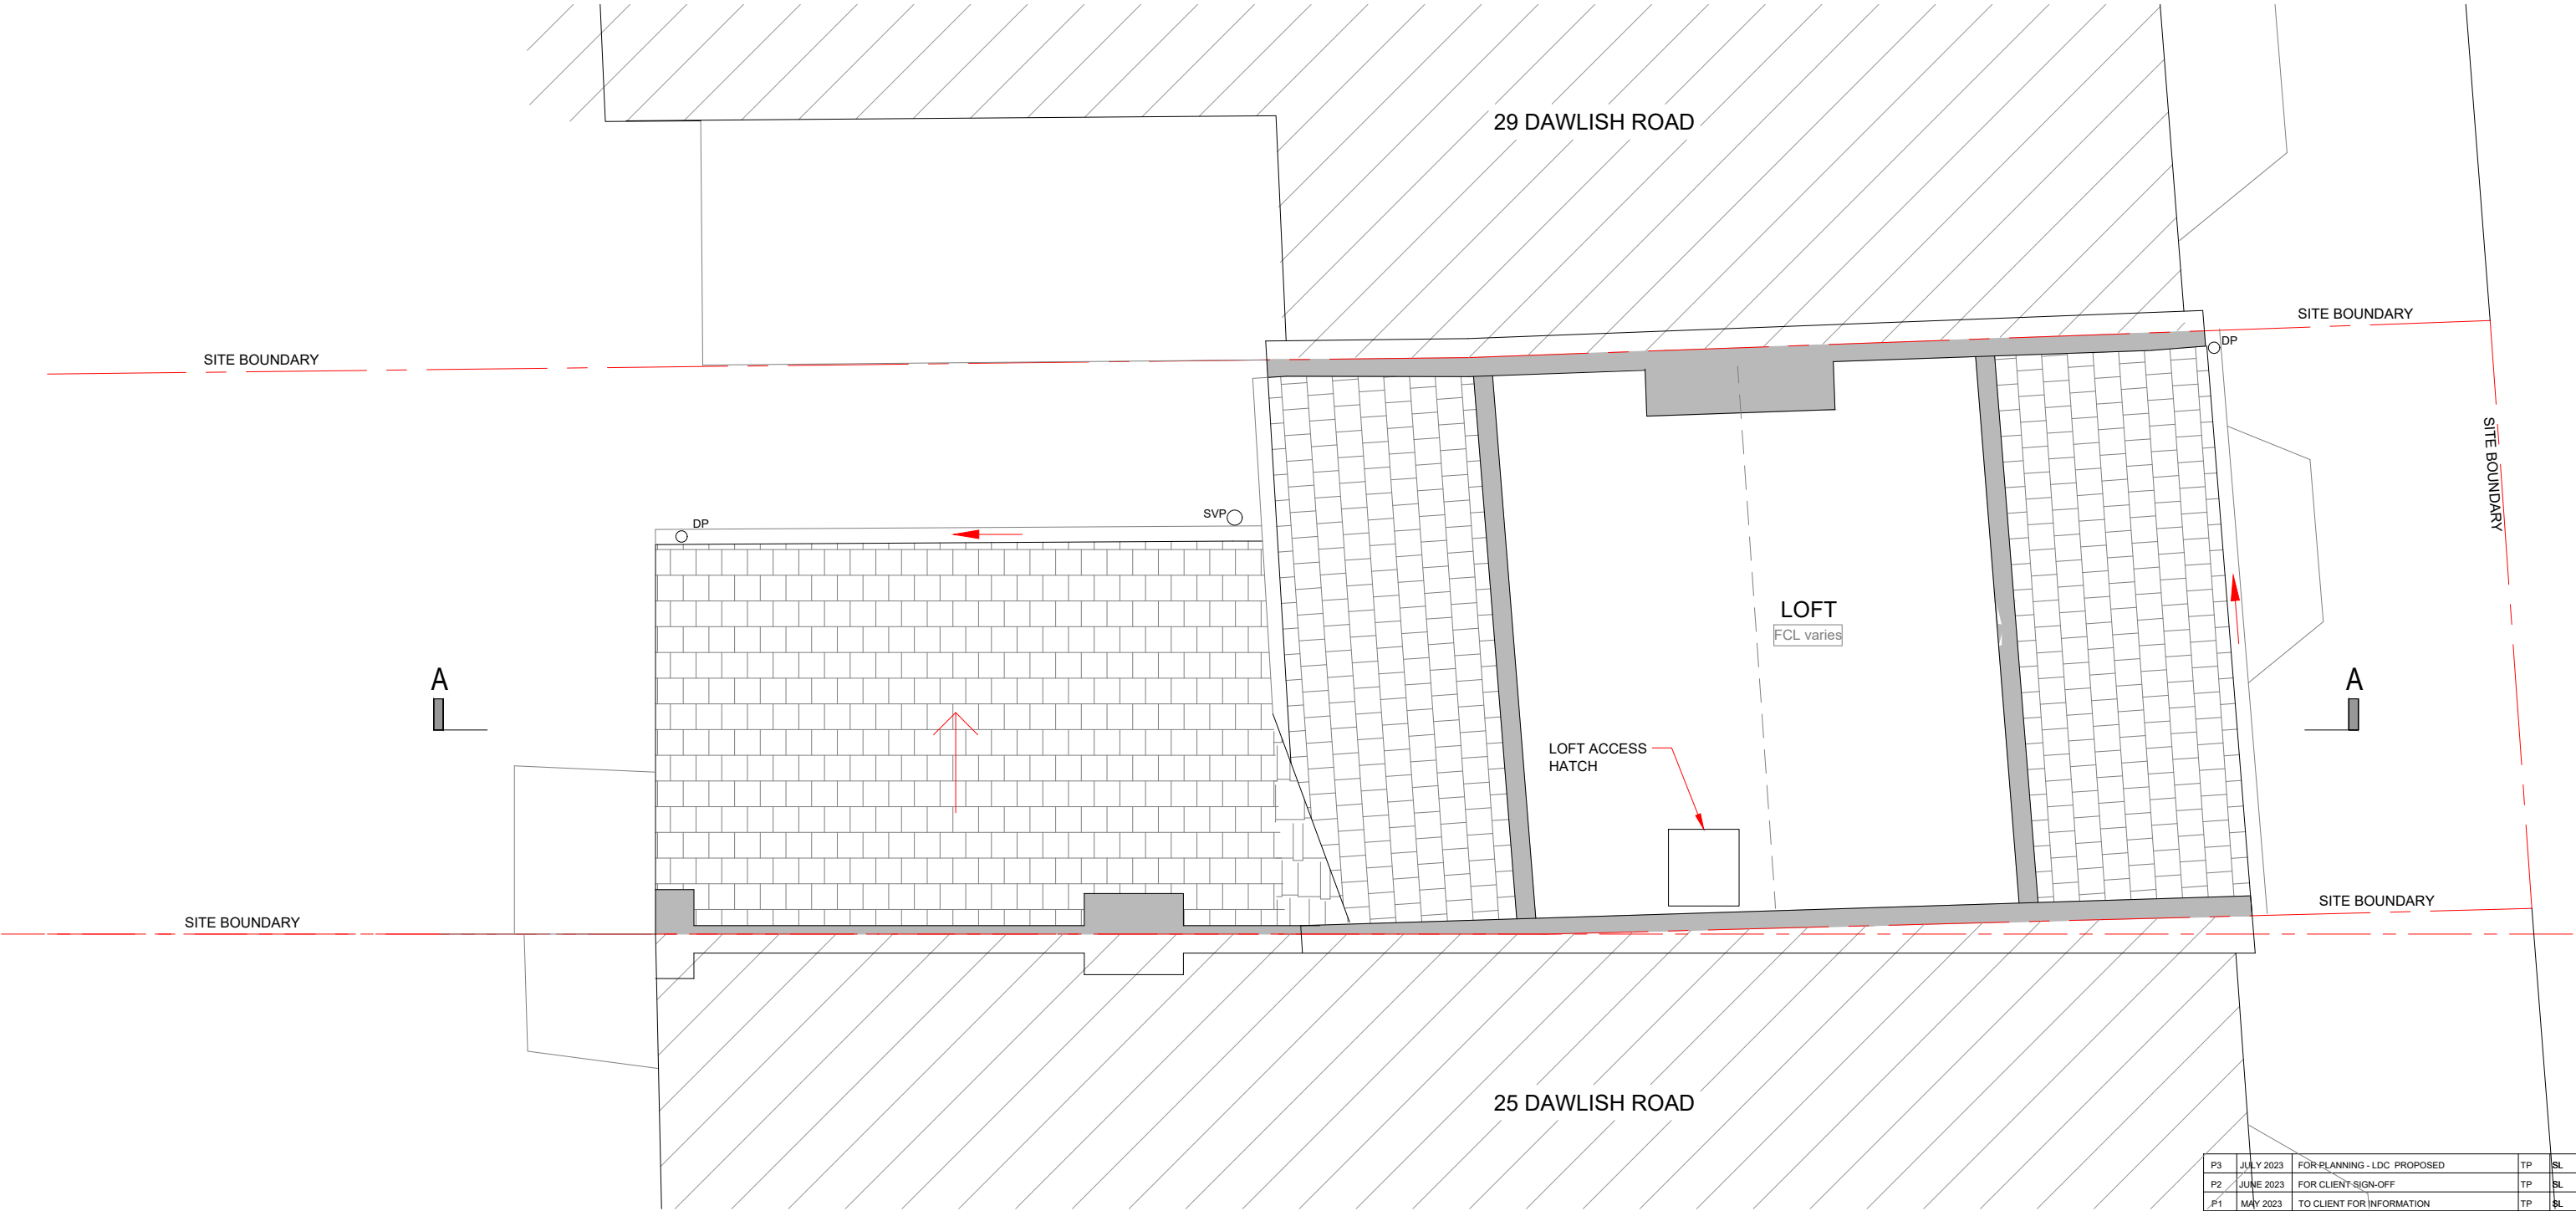

NOTES:

1. All dimensions to be checked and verified on site prior to construction commencing: any discrepancies to be reported to client.

2. This drawing is for planning purposes only.

3. No dimensions to be scaled from drawing except for the purposes of Planning Applications. The contractor should check all dimensions on site. It is the contractors responsibility to ensure compliance with Building Regulations.

CDM 2015 Health and Safety Information:
This information relates only to 'Significant Hazards' identified on this drawing and is to be read in conjunction with the Designer's Risk Assessment Register.

SAFETY, HEALTH AND ENVIRONMENTAL INFORMATION
In addition to the hazards / risks normally associated with the types of work detailed on this drawing, note the following:

CONSTRUCTION:

MAINTENANCE/ CLEANING:


DECOMMISSIONING/ DEMOLITION:

ENVIRONMENT:


It is assumed that all works will be carried out by a competent contractor working, where appropriate, to an approved method statement

LEGEND

- | | |
|---|--------------------|
| SVP | SOIL VENT PIPE |
| HWC | HOT WATER CYLINDER |
| FL | FLUE |
| DP | DOWN PIPE |
| B | BOILER |
| M/FB | METER/FUSE BOX |
| LH | LOFT HATCH |
| WT | WATER TANK |
|  | EXISTING WALL |
|  | PROPOSED WALL |
|  | DEMOLITION |

 

P3	JULY 2023	FOR PLANNING - LDC PROPOSED	TP	SL
P2	JUNE 2023	FOR CLIENT SIGN-OFF	TP	SL
P1	MAY 2023	TO CLIENT FOR INFORMATION	TP	SL
Rev	Rev. Date	Purpose of revision	Drawn	Checked
Stuart James Associates planning and development consultants 4th Floor, Rex House 4-12 Regent Street London SW1Y 4PE Phone: 020 7228 8522 Email: design@stuartjamesassociates.co.uk Website: www.stuartjamesassociates.co.uk Twitter: @SJAconsultants Company Number: 7327582 Registered in England & Wales VAT Number: 135 6259 09				
Project			27 DAWLISH ROAD LONDON N17 9HN	
Drawing title			EXISTING LOFT PLAN	
Drawing status			PLANNING	
Scale		1:50 @ A3	DO NOT SCALE	
Client no.				
Drawing number			SJA3133/SK 05	
			Rev	P3

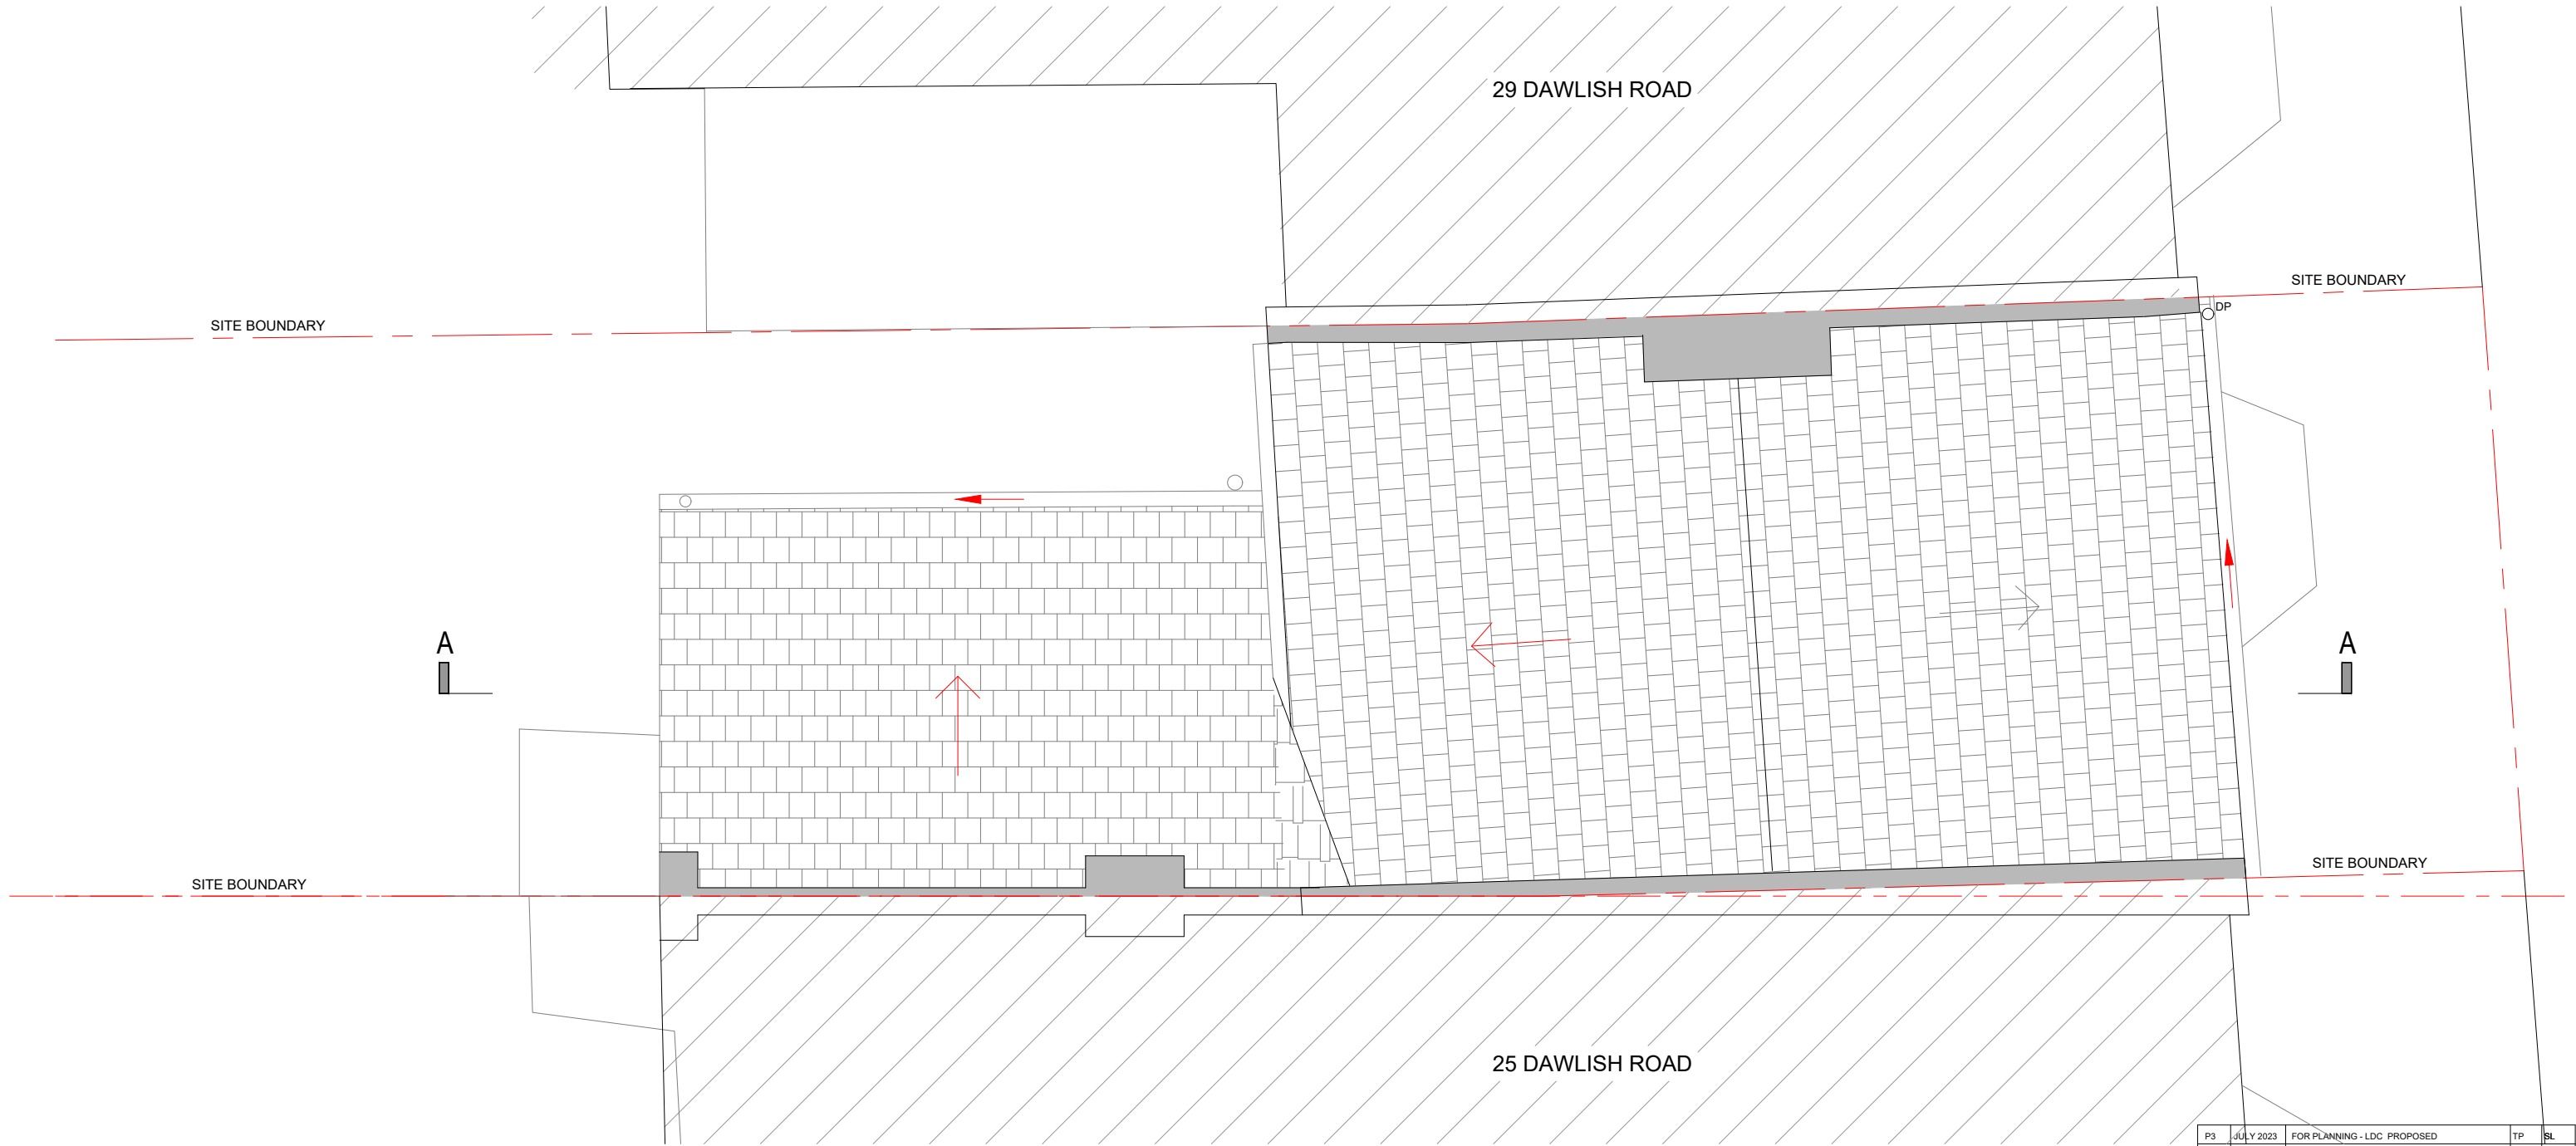

NOTES:

1. All dimensions to be checked and verified on site prior to construction commencing: any discrepancies to be reported to client.

2. This drawing is for planning purposes only.

3. No dimensions to be scaled from drawing except for the purposes of Planning Applications. The contractor should check all dimensions on site. It is the contractors responsibility to ensure compliance with Building Regulations.

CDM 2015 Health and Safety Information:
This information relates only to 'Significant Hazards' identified on this drawing and is to be read in conjunction with the Designer's Risk Assessment Register.

SAFETY, HEALTH AND ENVIRONMENTAL INFORMATION
In addition to the hazards / risks normally associated with the types of work detailed on this drawing, note the following:

CONSTRUCTION:

MAINTENANCE/ CLEANING:


DECOMMISSIONING/ DEMOLITION:

ENVIRONMENT:


It is assumed that all works will be carried out by a competent contractor working, where appropriate, to an approved method statement

LEGEND

SVP	SOIL VENT PIPE
HWC	HOT WATER CYLINDER
FL	FLUE
DP	DOWN PIPE
B	BOILER
M/FB	METER/FUSE BOX
LH	LOFT HATCH
WT	WATER TANK
	EXISTING WALL
	PROPOSED WALL
	DEMOLITION

 

P3	JULY 2023	FOR PLANNING - LDC PROPOSED	TP	SL
P2	JUNE 2023	FOR CLIENT SIGN-OFF	TP	SL
P1	MAY 2023	TO CLIENT FOR INFORMATION	TP	SL
Rev	Rev. Date	Purpose of revision	Drawn	Checked
Stuart James Associates planning and development consultants 4th Floor, Rex House 4-12 Regent Street London SW1Y 4PE Phone: 020 7228 8522 Email: design@stuartjamesassociates.co.uk Website: www.stuartjamesassociates.co.uk Twitter: @SJAconsultants Company Number: 7327582 Registered in England & Wales VAT Number: 135 6259 09				
Project			27 DAWLISH ROAD LONDON N17 9HN	
Drawing title			EXISTING ROOF PLAN	
Drawing status			PLANNING	
Scale		1:50 @ A3	DO NOT SCALE	
Client no.				
Drawing number			SJA3133/SK 06	
			Rev	P3

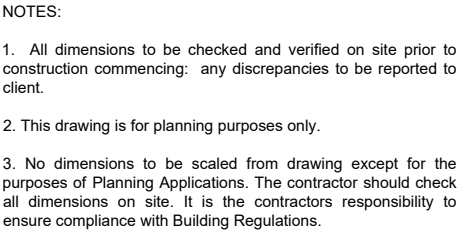

CDM 2015 Health and Safety Information:
This information relates only to 'Significant Hazards' identified on this drawing and is to be read in conjunction with the Designer's Risk Assessment Register.

SAFETY, HEALTH AND ENVIRONMENTAL INFORMATION
In addition to the hazards / risks normally associated with the types of work detailed on this drawing, note the following;

CONSTRUCTION:

MAINTENANCE/ CLEANING:

DECOMMISSIONING/ DEMOLITION:


ENVIRONMENT:

It is assumed that all works will be carried out by a competent contractor working, where appropriate, to an approved method statement

LEGEND

SVP	SOIL VENT PIPE
HWC	HOT WATER CYLINDER
FL	FLUE
DP	DOWN PIPE
B	BOILER
M/FB	METER/FUSE BOX
LH	LOFT HATCH
WT	WATER TANK

	EXISTING WALL
	PROPOSED WALL
	DEMOLITION

 

P3	JULY 2023	FOR PLANNING - LDC PROPOSED	TP	SL
P2	JUNE 2023	FOR CLIENT SIGN-OFF	TP	SL
P1	MAY 2023	TO CLIENT FOR INFORMATION	TP	SL
Rev	Rev. Date	Purpose of revision	Drawn	Checked


Stuart James Associates
planning and development consultants

4th Floor, Rex House
4-12 Regent Street
London SW1Y 4PE

Phone: 020 7228 8522
Email: design@stuartjamesassociates.co.uk
Website: www.stuartjamesassociates.co.uk
Twitter: @SJAconsultants

Company Number: 7327582 Registered in England & Wales
VAT Number: 135 6259 09

Project	27 DAWLISH ROAD LONDON N17 9HN		
Drawing title	EXISTING FRONT ELEVATION		
Drawing status	PLANNING		
Scale	1:50 @ A3	DO NOT SCALE	
Client no.			
Drawing number	SJA3133/SK07		Rev P3

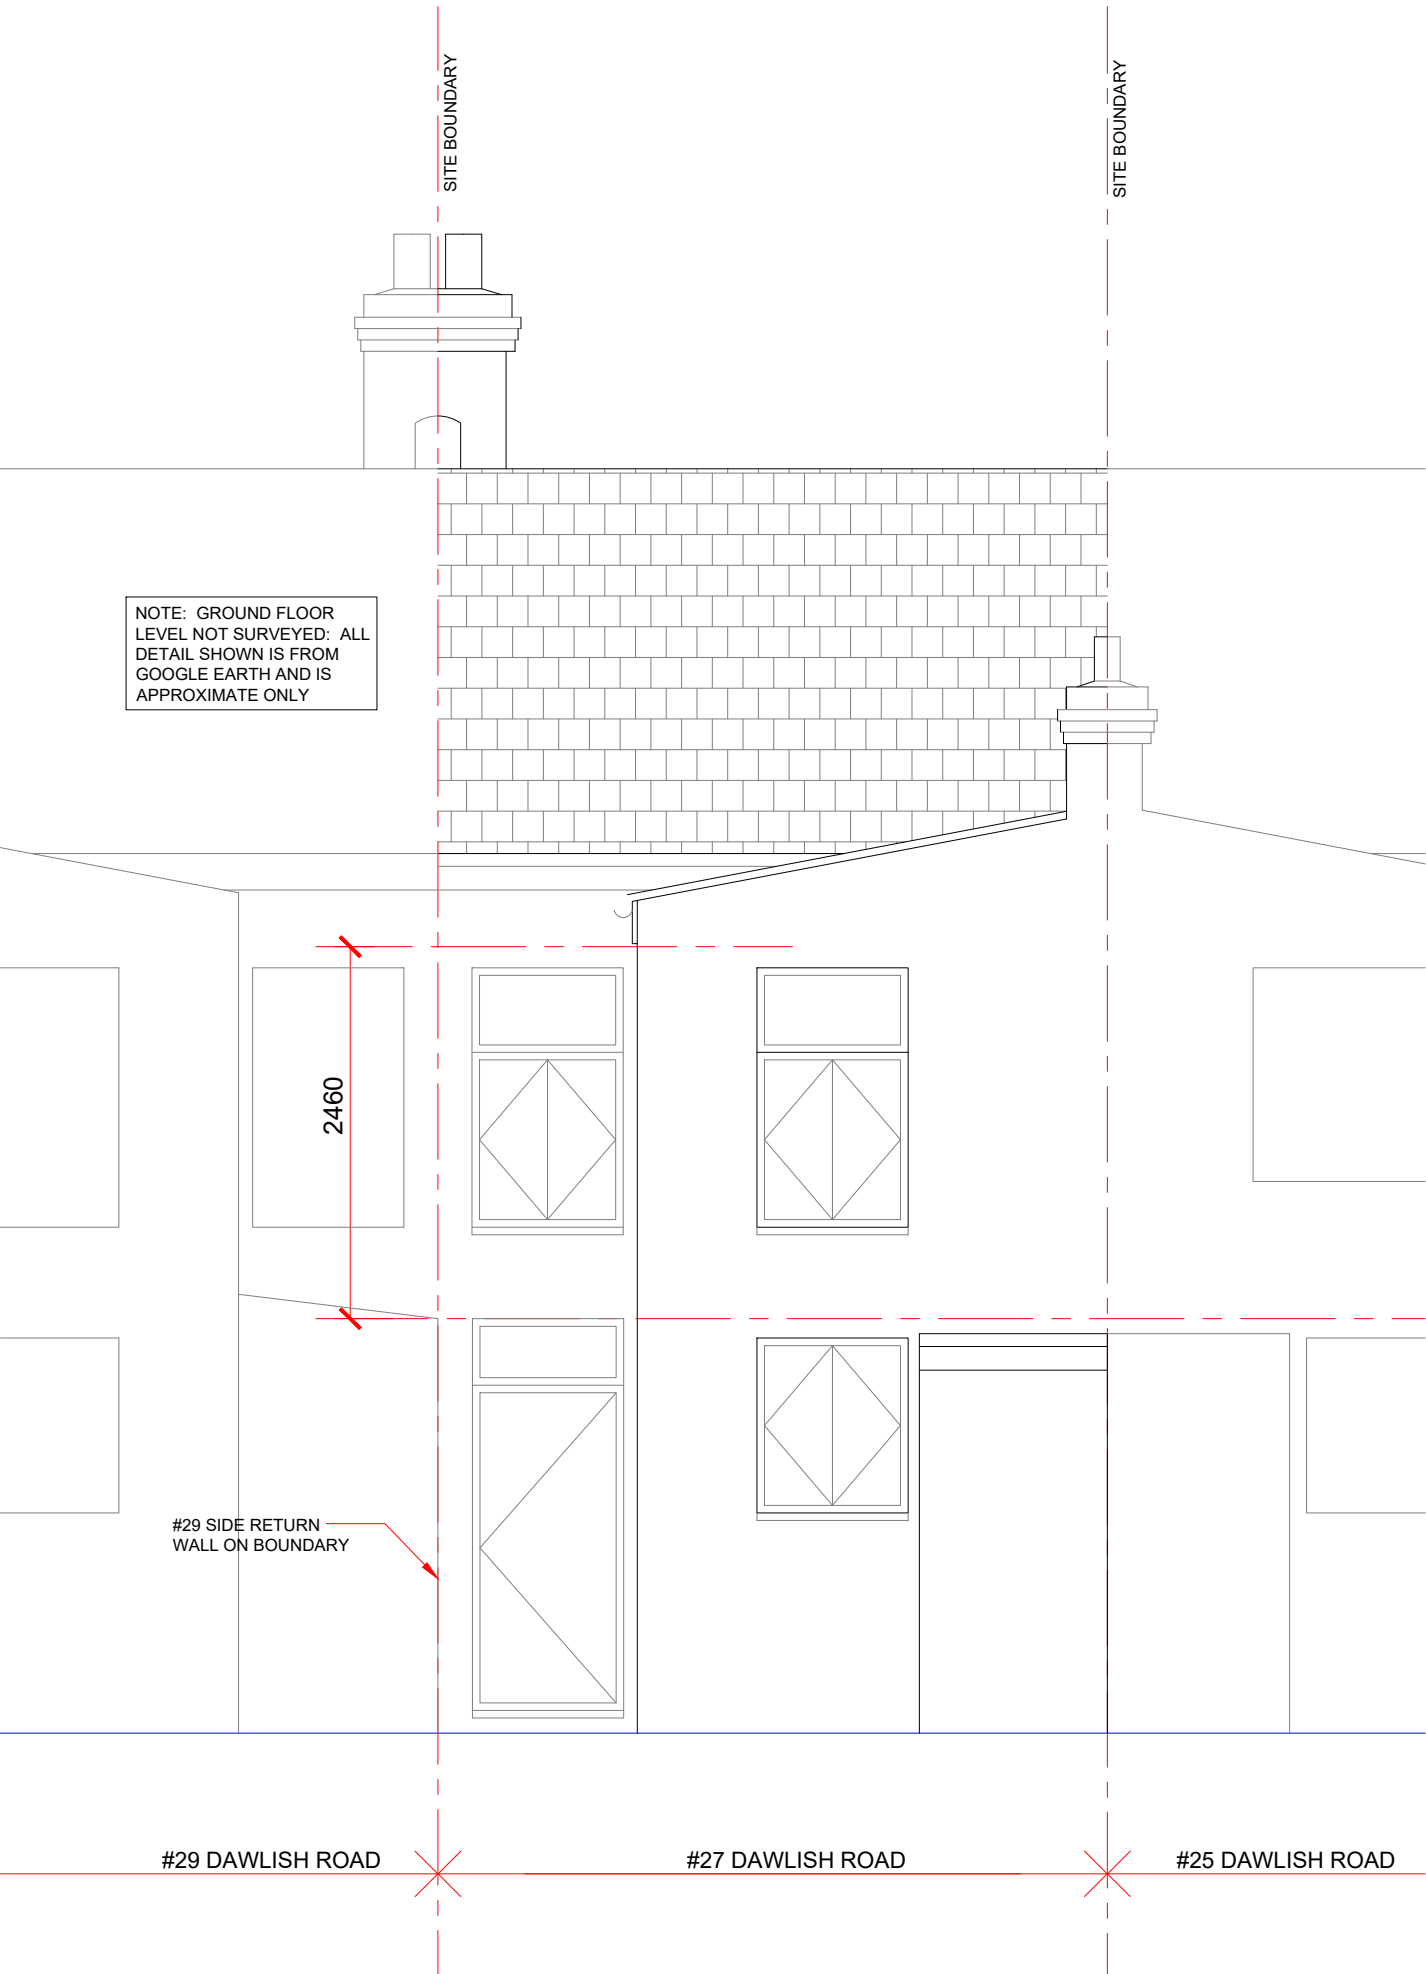

- NOTES:
1. All dimensions to be checked and verified on site prior to construction commencing: any discrepancies to be reported to client.
 2. This drawing is for planning purposes only.
 3. No dimensions to be scaled from drawing except for the purposes of Planning Applications. The contractor should check all dimensions on site. It is the contractors responsibility to ensure compliance with Building Regulations.

CDM 2015 Health and Safety Information:
This information relates only to 'Significant Hazards' identified on this drawing and is to be read in conjunction with the Designer's Risk Assessment Register.

SAFETY, HEALTH AND ENVIRONMENTAL INFORMATION
In addition to the hazards / risks normally associated with the types of work detailed on this drawing, note the following;

CONSTRUCTION:

MAINTENANCE/ CLEANING:

DECOMMISSIONING/ DEMOLITION:

ENVIRONMENT:

It is assumed that all works will be carried out by a competent contractor working, where appropriate, to an approved method statement

LEGEND

- SVP

HWC

FL

DP

B

M/FB

LH

WT
- SOIL VENT PIPE

HOT WATER CYLINDER

FLUE

DOWN PIPE

BOILER


METER/FUSE BOX

LOFT HATCH


WATER TANK
-
- EXISTING WALL

PROPOSED WALL

DEMOLITION

 

P3	JULY 2023	FOR PLANNING - LDC PROPOSED	TP	SL
P2	JUNE 2023	FOR CLIENT SIGN-OFF	TP	SL
P1	MAY 2023	TO CLIENT FOR INFORMATION	TP	SL
Rev	Rev. Date	Purpose of revision	Drawn	Checked
Stuart James Associates planning and development consultants 4th Floor, Rex House 4-12 Regent Street London SW1Y 4PE Phone: 020 7228 8522 Email: design@stuartjamesassociates.co.uk Website: www.stuartjamesassociates.co.uk Twitter: @SJAconsultants Company Number: 7327582 Registered in England & Wales VAT Number: 135 6259 09				
Project			27 DAWLISH ROAD LONDON N17 9HN	
Drawing title			EXISTING REAR ELEVATION	
Drawing status			PLANNING	
Scale		1:50 @ A3	DO NOT SCALE	
Client no.				
Drawing number				Rev
SJA3133/SK08				P3

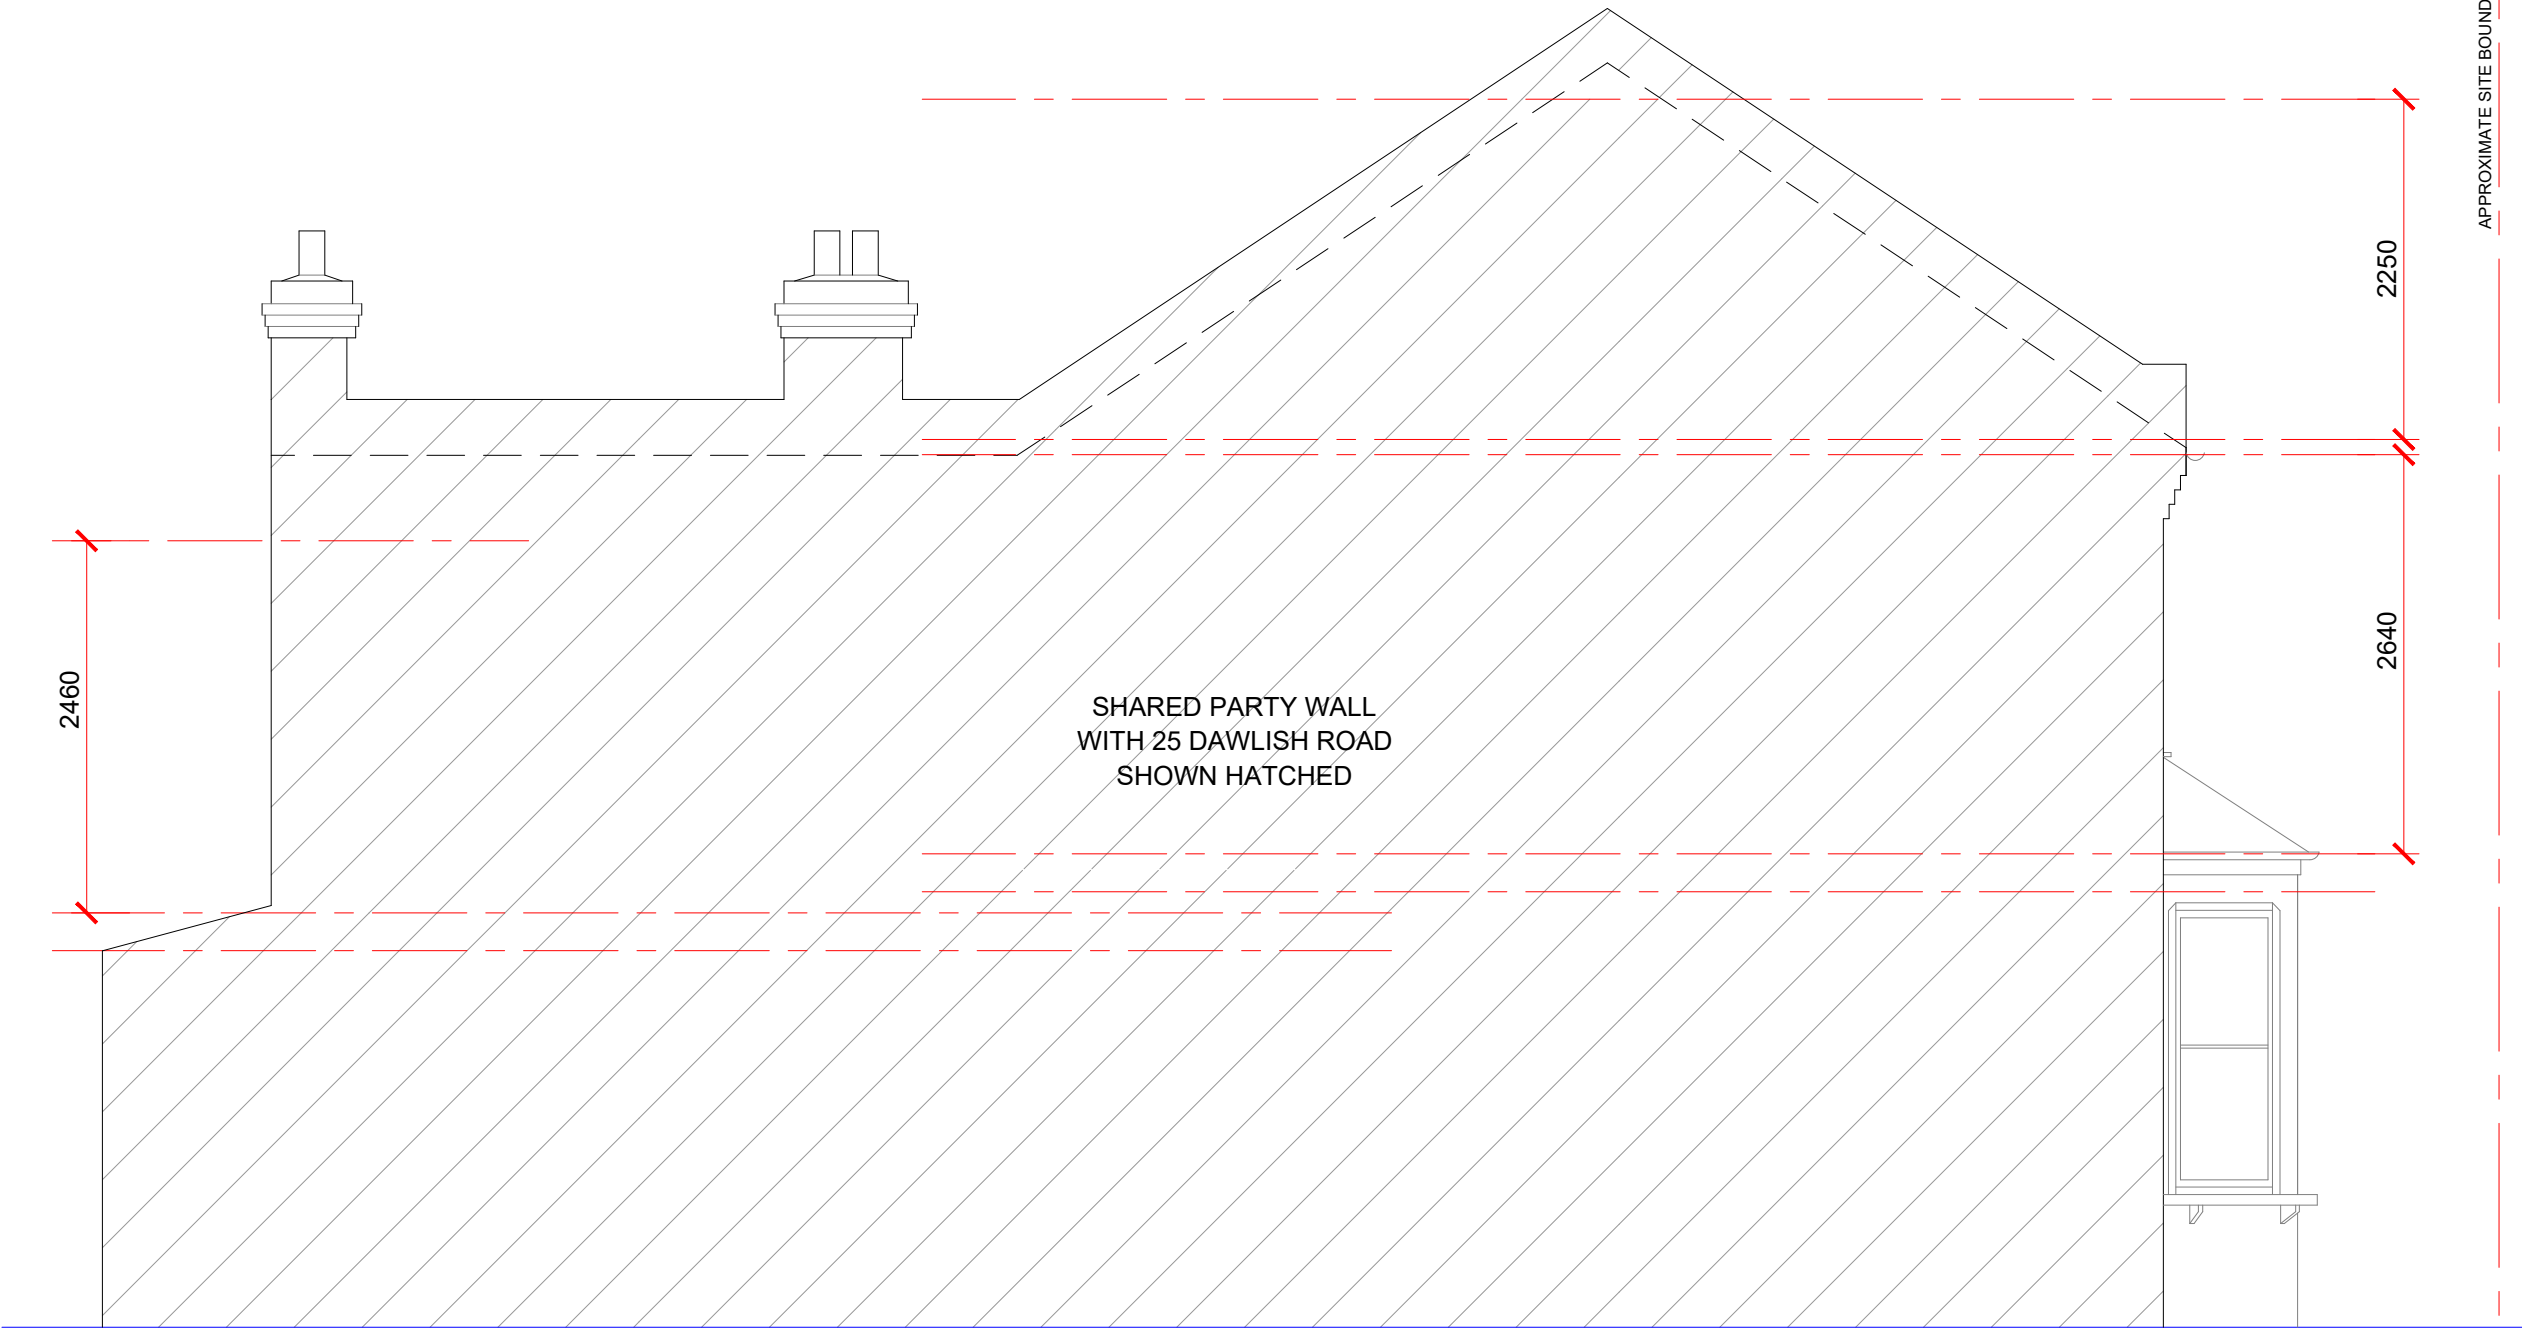

- NOTES:
1. All dimensions to be checked and verified on site prior to construction commencing: any discrepancies to be reported to client.
 2. This drawing is for planning purposes only.
 3. No dimensions to be scaled from drawing except for the purposes of Planning Applications. The contractor should check all dimensions on site. It is the contractors responsibility to ensure compliance with Building Regulations.

CDM 2015 Health and Safety Information:
This information relates only to 'Significant Hazards' identified on this drawing and is to be read in conjunction with the Designer's Risk Assessment Register.


SAFETY, HEALTH AND ENVIRONMENTAL INFORMATION
In addition to the hazards / risks normally associated with the types of work detailed on this drawing, note the following:

- CONSTRUCTION:**
- MAINTENANCE/ CLEANING:**
- DECOMMISSIONING/ DEMOLITION:**
- ENVIRONMENT:**


It is assumed that all works will be carried out by a competent contractor working, where appropriate, to an approved method statement

LEGEND

- | | |
|---|--------------------|
| SVP | SOIL VENT PIPE |
| HWC | HOT WATER CYLINDER |
| FL | FLUE |
| DP | DOWN PIPE |
| B | BOILER |
| M/FB | METER/FUSE BOX |
| LH | LOFT HATCH |
| WT | WATER TANK |
|  | EXISTING WALL |
|  | PROPOSED WALL |
|  | DEMOLITION |

 

P3	JULY 2023	FOR PLANNING - LDC PROPOSED	TP	SL
P2	JUNE 2023	FOR CLIENT SIGN-OFF	TP	SL
P1	MAY 2023	TO CLIENT FOR INFORMATION	TP	SL
Rev	Rev. Date	Purpose of revision	Drawn	Checked
Stuart James Associates planning and development consultants 4th Floor, Rex House 4-12 Regent Street London SW1Y 4PE Phone: 020 7228 8522 Email: design@stuartjamesassociates.co.uk Website: www.stuartjamesassociates.co.uk Twitter: @SJAconsultants Company Number: 7327582 Registered in England & Wales VAT Number: 135 6259 09				
Project			27 DAWLISH ROAD LONDON N17 9HN	
Drawing title			EXISTING SIDE (SOUTH) ELEVATION	
Drawing status			PLANNING	
Scale		1:50 @ A3	DO NOT SCALE	
Client no.				
Drawing number				Rev
SJA3133/SK09				P3

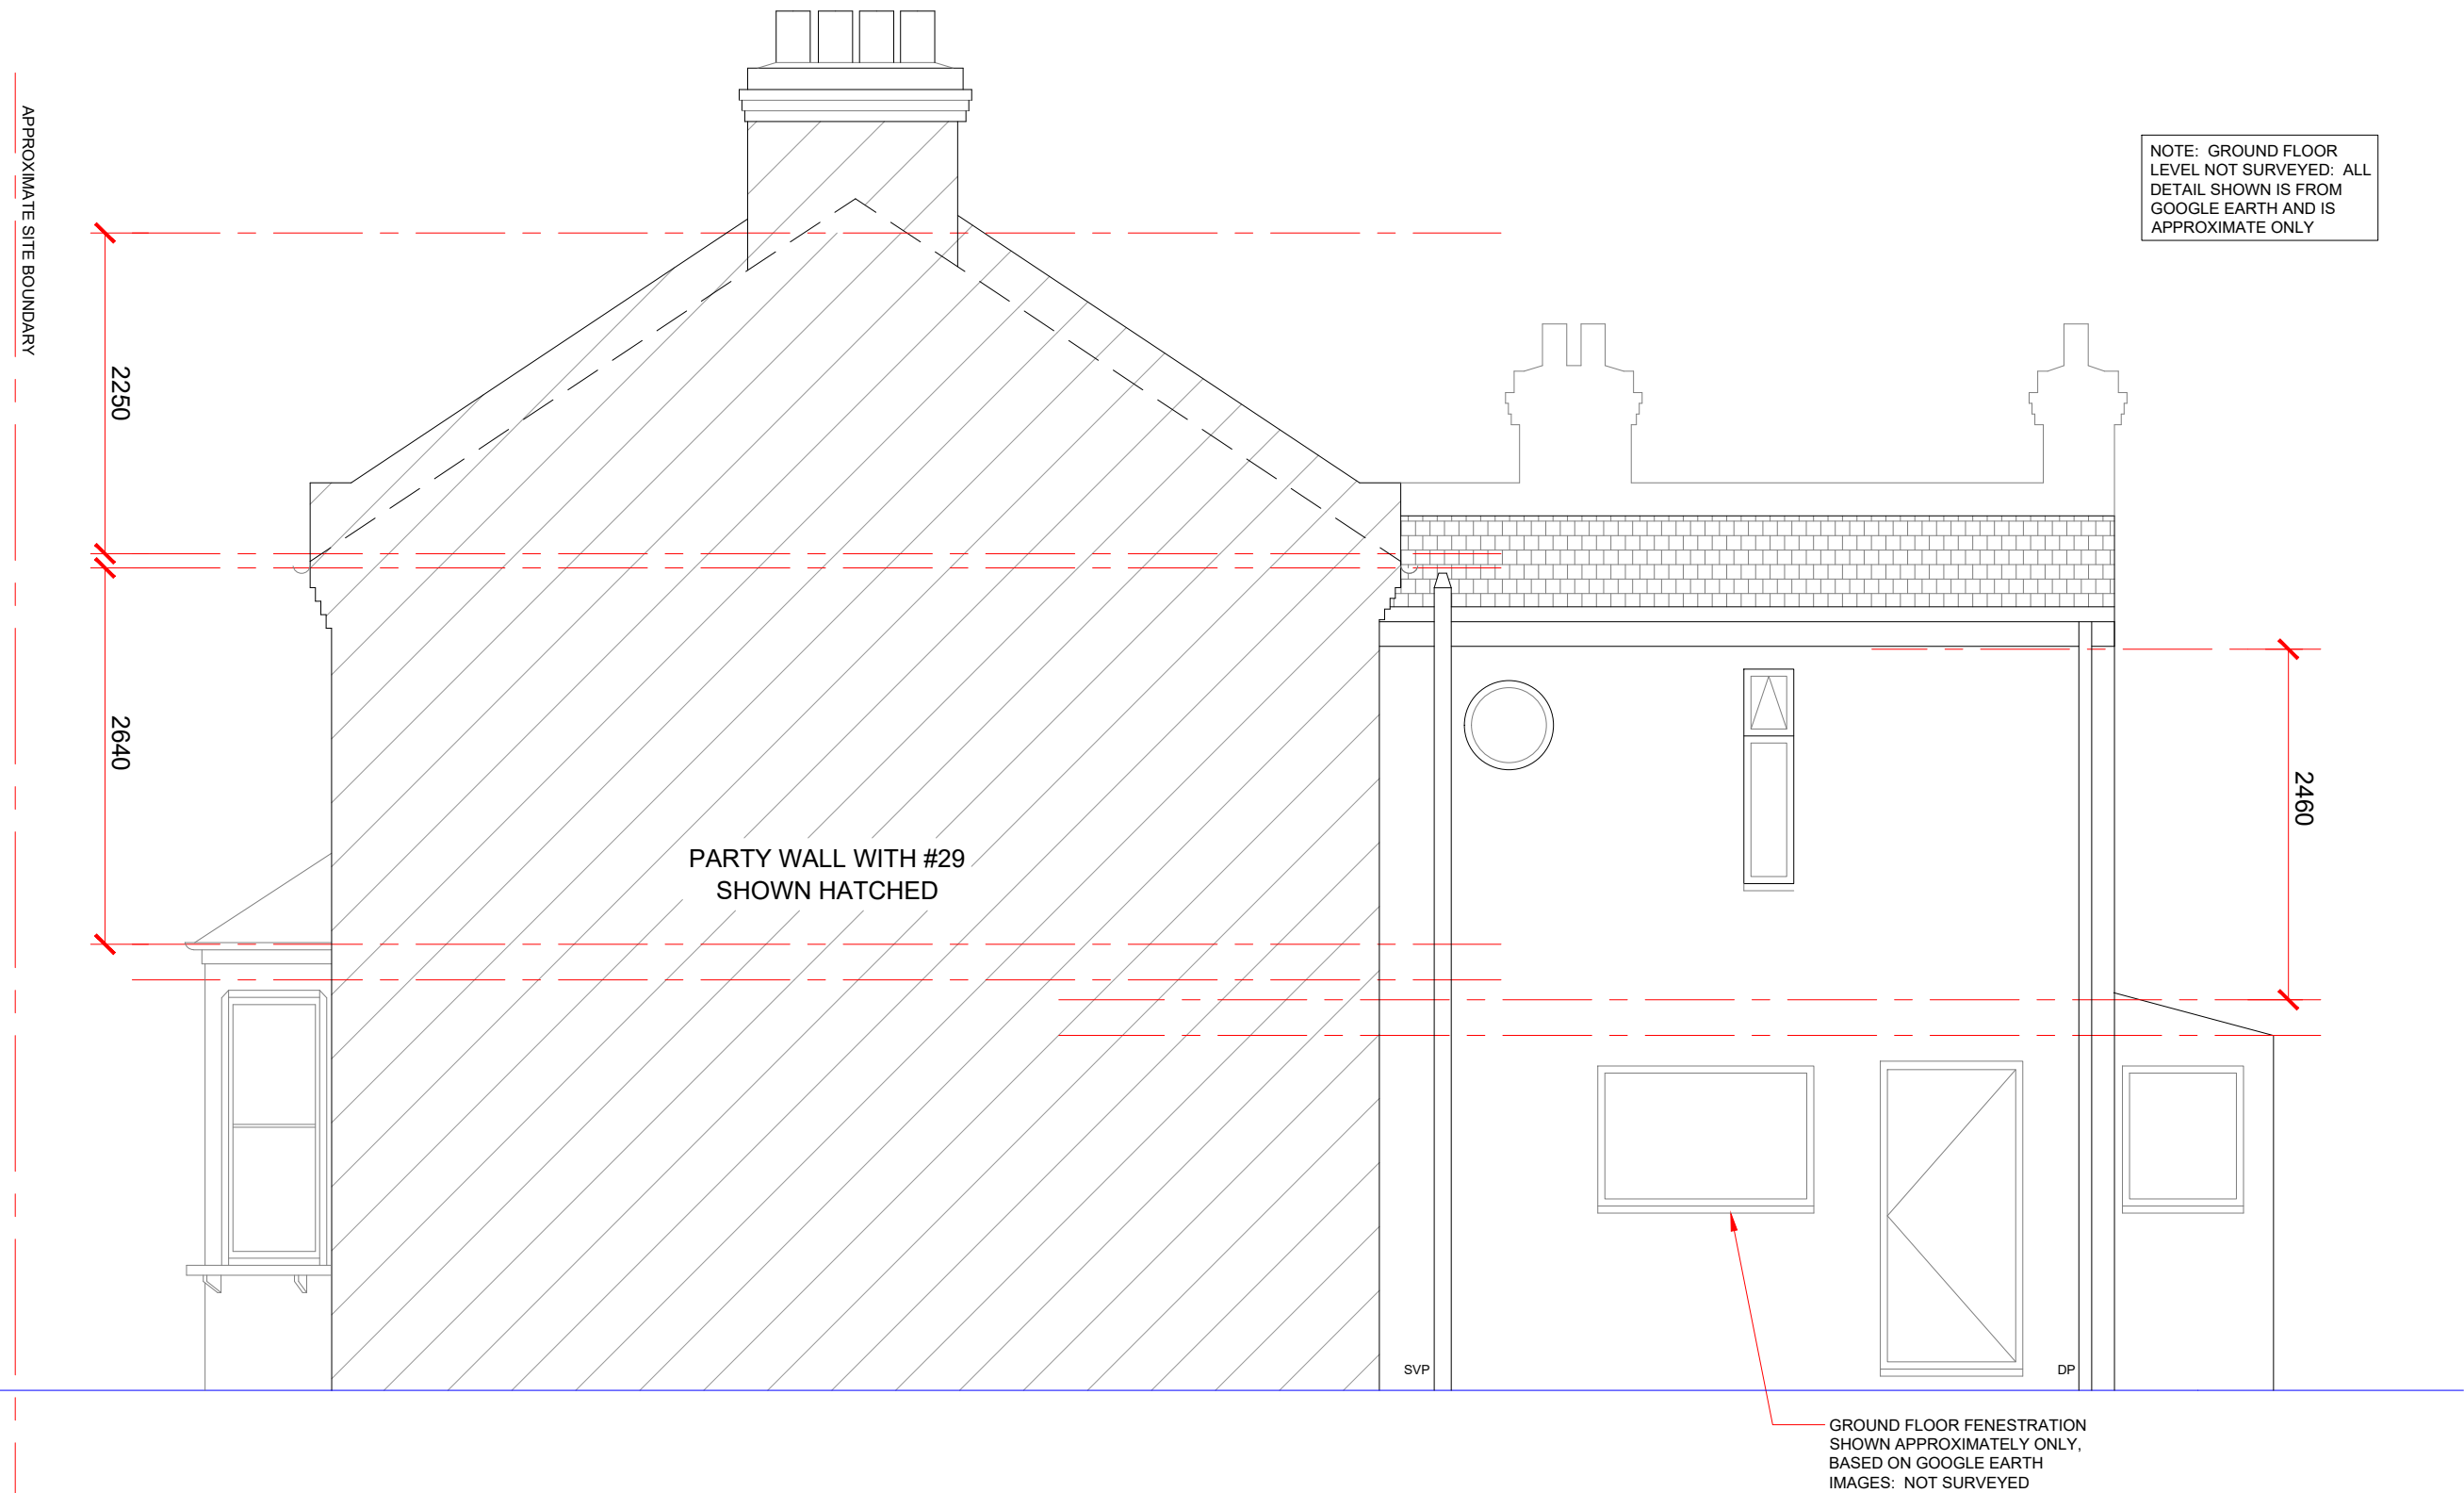

- NOTES:
1. All dimensions to be checked and verified on site prior to construction commencing: any discrepancies to be reported to client.
 2. This drawing is for planning purposes only.
 3. No dimensions to be scaled from drawing except for the purposes of Planning Applications. The contractor should check all dimensions on site. It is the contractors responsibility to ensure compliance with Building Regulations.

CDM 2015 Health and Safety Information:
This information relates only to 'Significant Hazards' identified on this drawing and is to be read in conjunction with the Designer's Risk Assessment Register.

SAFETY, HEALTH AND ENVIRONMENTAL INFORMATION
In addition to the hazards / risks normally associated with the types of work detailed on this drawing, note the following:

CONSTRUCTION:

MAINTENANCE/ CLEANING:


DECOMMISSIONING/ DEMOLITION:

ENVIRONMENT:


It is assumed that all works will be carried out by a competent contractor working, where appropriate, to an approved method statement

LEGEND

SVP	SOIL VENT PIPE
HWC	HOT WATER CYLINDER
FL	FLUE
DP	DOWN PIPE
B	BOILER
M/FB	METER/FUSE BOX
LH	LOFT HATCH
WT	WATER TANK
EXISTING WALL	EXISTING WALL
PROPOSED WALL	PROPOSED WALL
DEMOLITION	DEMOLITION

 

P3	JULY 2023	FOR PLANNING - LDC PROPOSED	TP	SL
P2	JUNE 2023	FOR CLIENT SIGN-OFF	TP	SL
P1	MAY 2023	TO CLIENT FOR INFORMATION	TP	SL
Rev	Rev. Date	Purpose of revision	Drawn	Checked
Stuart James Associates planning and development consultants 4th Floor, Rex House 4-12 Regent Street London SW1Y 4PE Phone: 020 7228 8522 Email: design@stuartjamesassociates.co.uk Website: www.stuartjamesassociates.co.uk Twitter: @SJAconsultants Company Number: 7327582 Registered in England & Wales VAT Number: 135 6259 09				
Project 27 DAWLISH ROAD LONDON N17 9HN				
Drawing title EXISTING SIDE (NORTH) ELEVATION				
Drawing status PLANNING				
Scale		1:50 @ A3	DO NOT SCALE	
Client no.				
Drawing number				Rev
SJA3133/SK10				P3

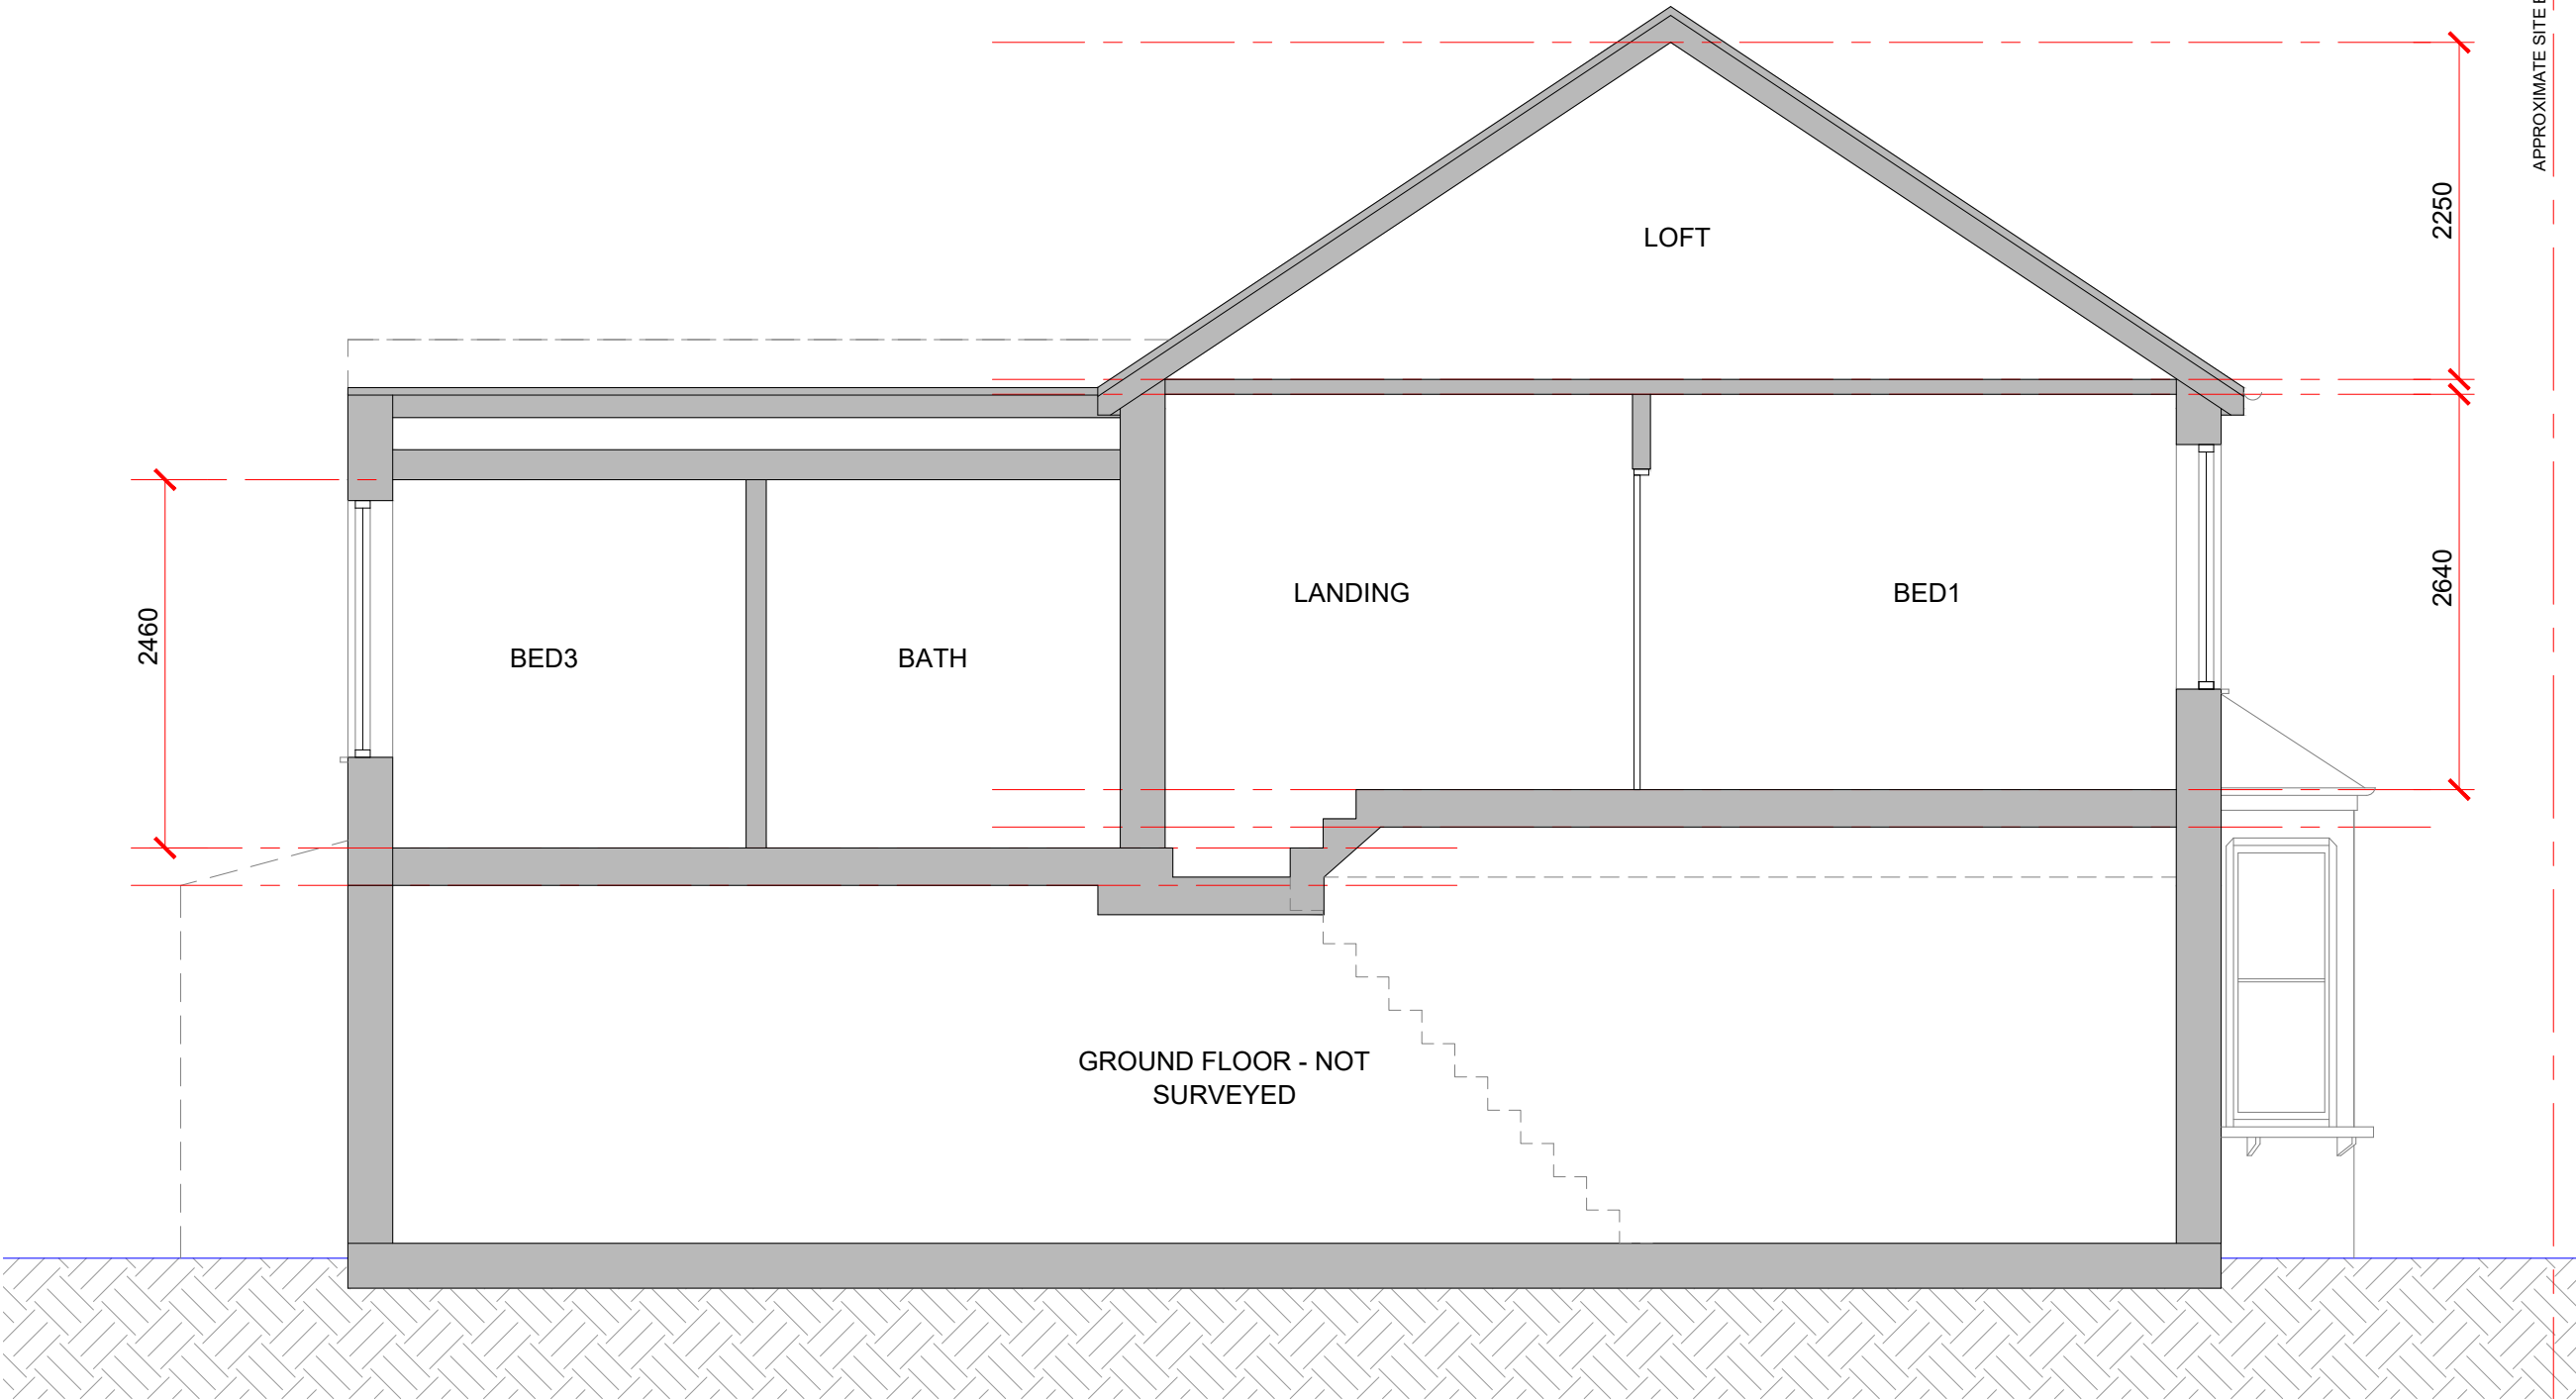

- NOTES:
1. All dimensions to be checked and verified on site prior to construction commencing: any discrepancies to be reported to client.
 2. This drawing is for planning purposes only.
 3. No dimensions to be scaled from drawing except for the purposes of Planning Applications. The contractor should check all dimensions on site. It is the contractors responsibility to ensure compliance with Building Regulations.

CDM 2015 Health and Safety Information:
This information relates only to 'Significant Hazards' identified on this drawing and is to be read in conjunction with the Designer's Risk Assessment Register.

SAFETY, HEALTH AND ENVIRONMENTAL INFORMATION
In addition to the hazards / risks normally associated with the types of work detailed on this drawing, note the following:

CONSTRUCTION:

MAINTENANCE/ CLEANING:


DECOMMISSIONING/ DEMOLITION:

ENVIRONMENT:

It is assumed that all works will be carried out by a competent contractor working, where appropriate, to an approved method statement

LEGEND

- | | |
|------|--------------------|
| SVP | SOIL VENT PIPE |
| HWC | HOT WATER CYLINDER |
| FL | FLUE |
| DP | DOWN PIPE |
| B | BOILER |
| M/FB | METER/FUSE BOX |
| LH | LOFT HATCH |
| WT | WATER TANK |
-
- | | |
|--|---------------|
| | EXISTING WALL |
| | PROPOSED WALL |
| | DEMOLITION |

 

P3	JULY 2023	FOR PLANNING - LDC PROPOSED	TP	SL
P2	JUNE 2023	FOR CLIENT SIGN-OFF	TP	SL
P1	MAY 2023	TO CLIENT FOR INFORMATION	TP	SL
Rev	Rev. Date	Purpose of revision	Drawn	Checked

Stuart James Associates
planning and development consultants

4th Floor, Rex House
4-12 Regent Street
London SW1Y 4PE

Phone: 020 7228 8522
Email: design@stuartjamesassociates.co.uk
Website: www.stuartjamesassociates.co.uk
Twitter: @SJAconsultants
Company Number: 7327582 Registered in England & Wales
VAT Number: 135 6259 09

Project	27 DAWLISH ROAD LONDON N17 9HN		
Drawing title	EXISTING SECTION A		
Drawing status	PLANNING		
Scale	1:50 @ A3	DO NOT SCALE	
Client no.			
Drawing number	SJA3133/SK11		Rev P3