


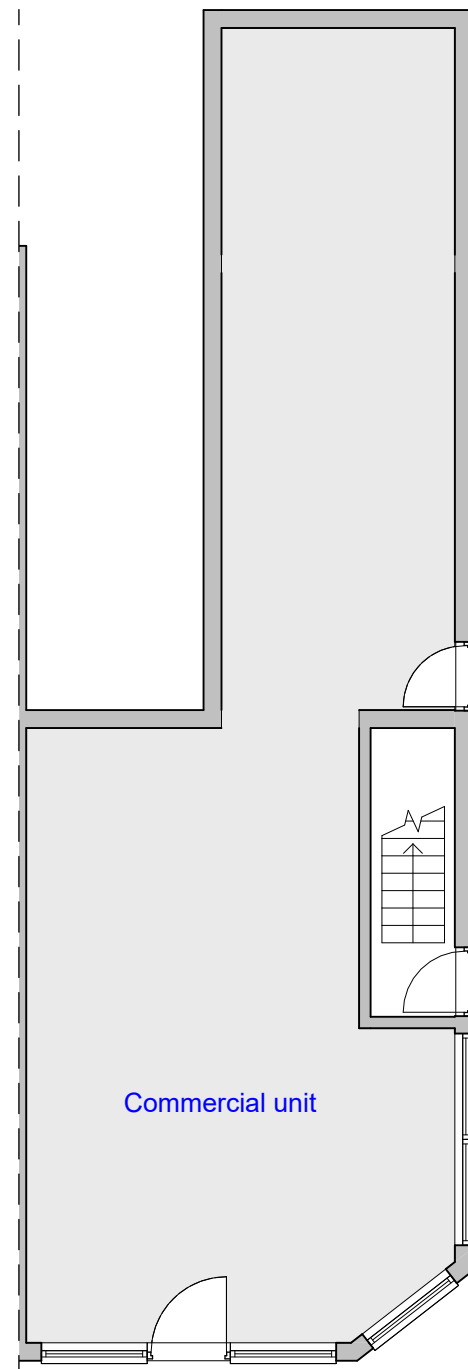


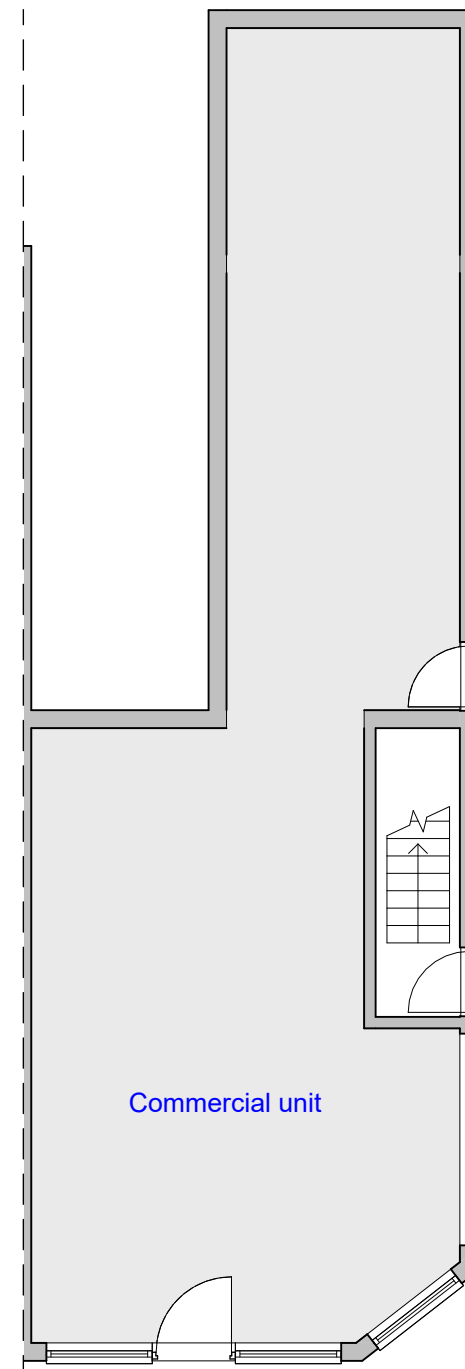


EXISTING
GROUND FLOOR PLAN
SCALE 1:100

 



PROPOSED
GROUND FLOOR PLAN
SCALE 1:100

 


REVISION		
Rev	Notes	Date
A	Material notes	11/07/2023
NOTES:		
All dimensions are to be checked and verified on site prior to construction.		
STATUS		
Planning		
DRAWING TITLE		
Existing and proposed ground floor plan		
CLIENT		
Diane Lyczba		
PROJECT ADDRESS		
60 Crouch End Hill, London, N8 8AG		
SCALE	DRAWN BY	
1:100 at A3	AB	
DATE	CHECKED BY	
March 2023	DD	
DRAWING NO.	60CEH - 101	

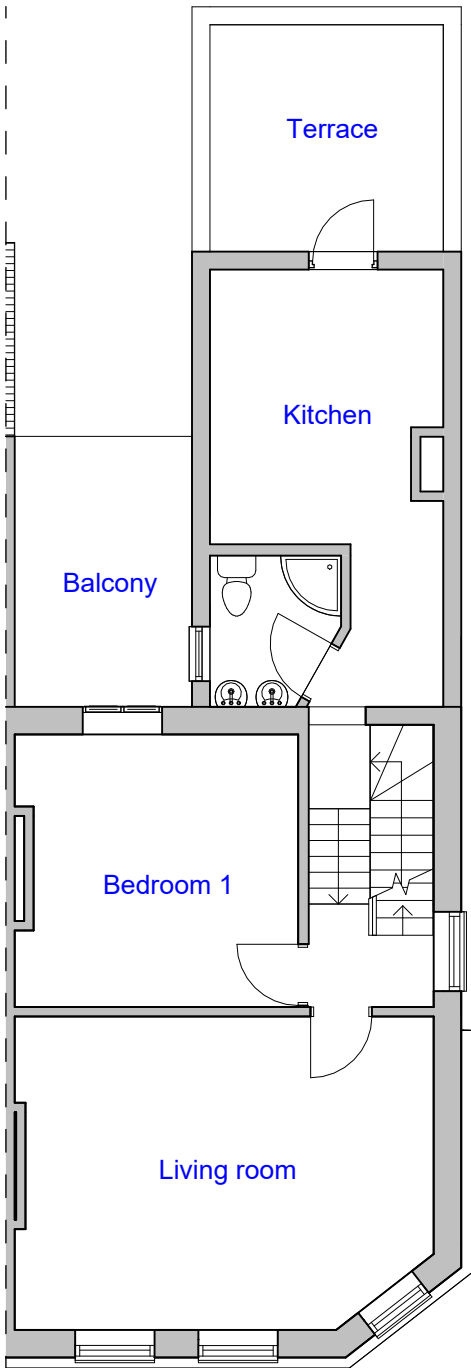

EXISTING
FIRST FLOOR PLAN
SCALE 1:100

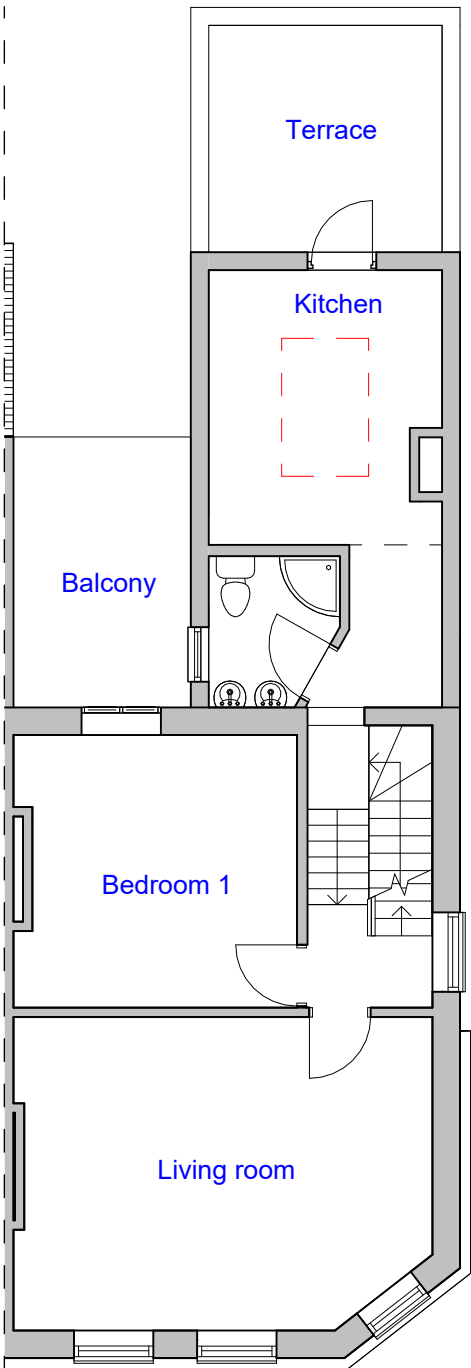 


PROPOSED
FIRST FLOOR PLAN
SCALE 1:100


 


--- Outline of proposed rooflight


REVISION		
Rev	Notes	Date
A	Material notes	11/07/2023
NOTES: All dimensions are to be checked and verified on site prior to construction.		
STATUS Planning		
DRAWING TITLE Existing and proposed first floor plan		
CLIENT Diane Lyczba		
PROJECT ADDRESS 60 Crouch End Hill, London, N8 8AG		
SCALE 1:100 at A3		DRAWN BY AB
DATE March 2023		CHECKED BY DD
DRAWING NO.		60CEH - 102

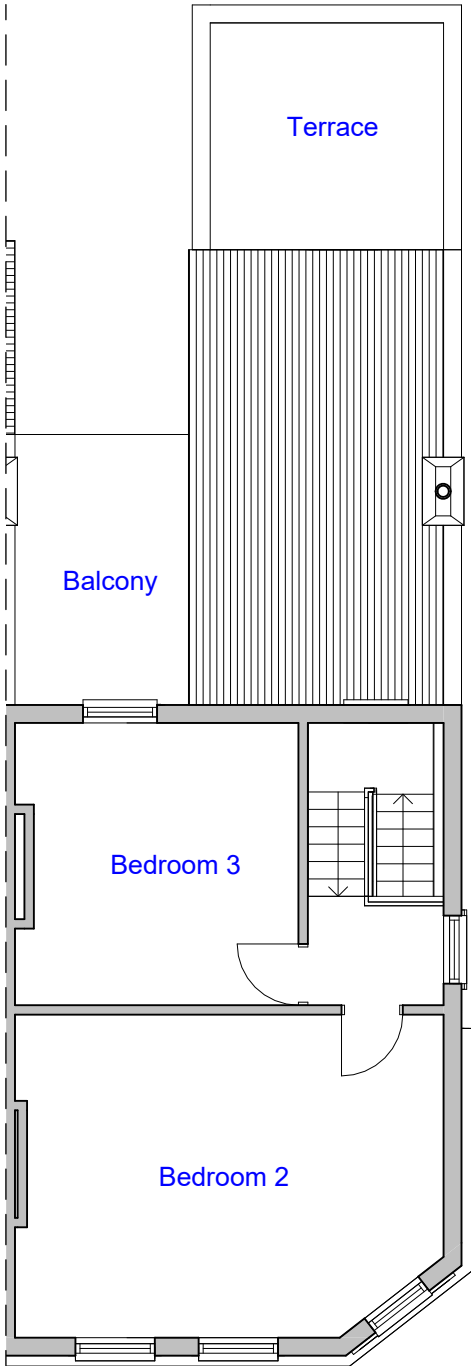

EXISTING
SECOND FLOOR PLAN
SCALE 1:100

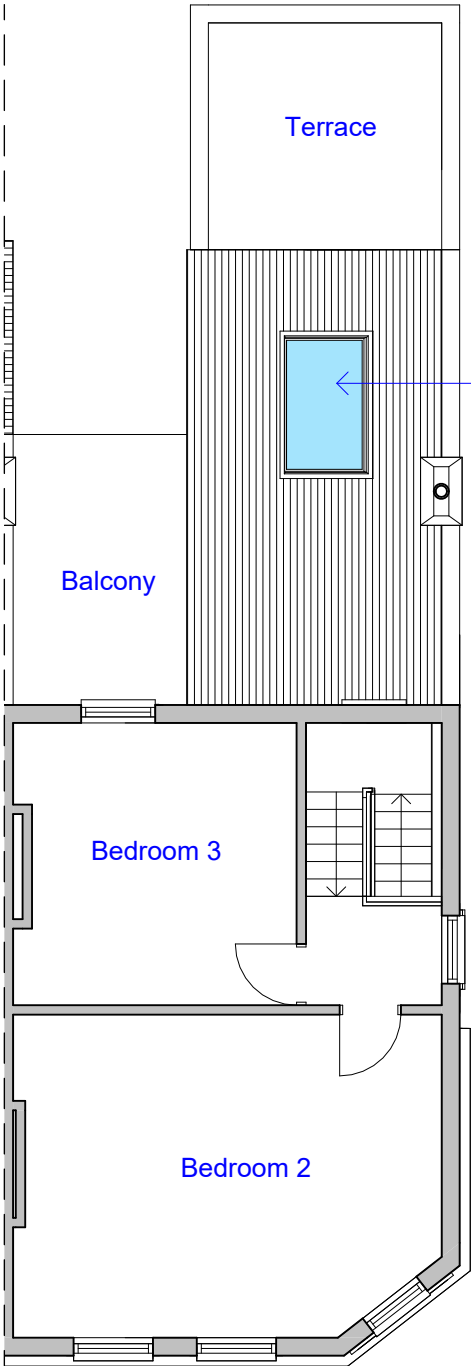 


PROPOSED
SECOND FLOOR PLAN
SCALE 1:100


 


Conservation area
style rooflight – flush
with the roof form
(1.2x1.8)


REVISION		
Rev	Notes	Date
A	Material notes	11/07/2023
NOTES: All dimensions are to be checked and verified on site prior to construction.		
STATUS Planning		
DRAWING TITLE Existing and proposed second floor plan		
CLIENT Diane Lyczba		
PROJECT ADDRESS 60 Crouch End Hill, London, N8 8AG		
SCALE 1:100 at A3		DRAWN BY AB
DATE March 2023		CHECKED BY DD
DRAWING NO.		60CEH - 103

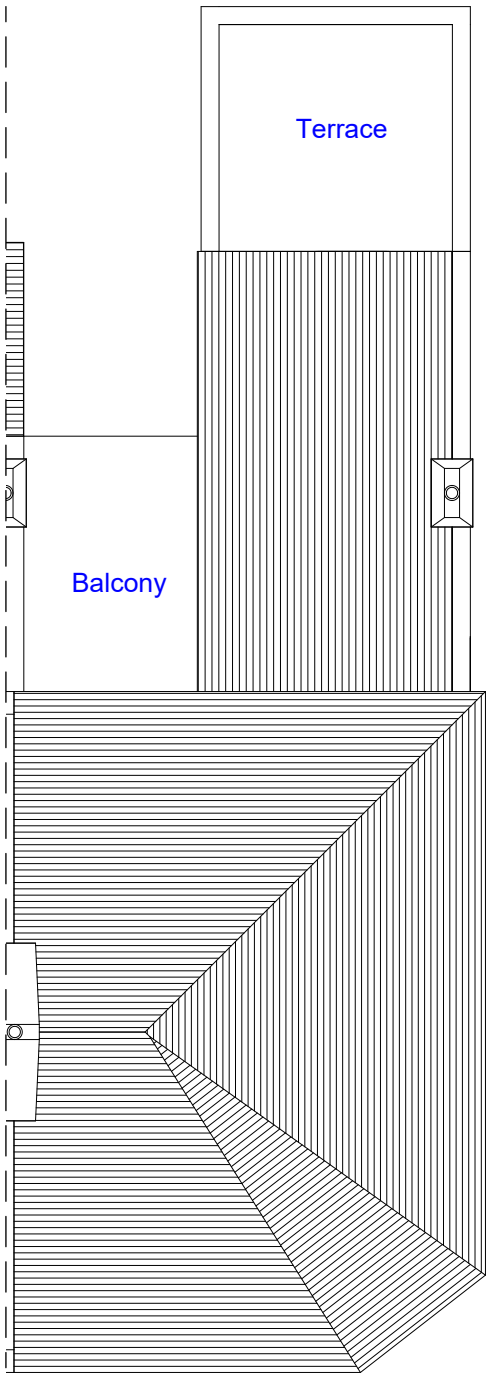

EXISTING
ROOF PLAN
SCALE 1:100

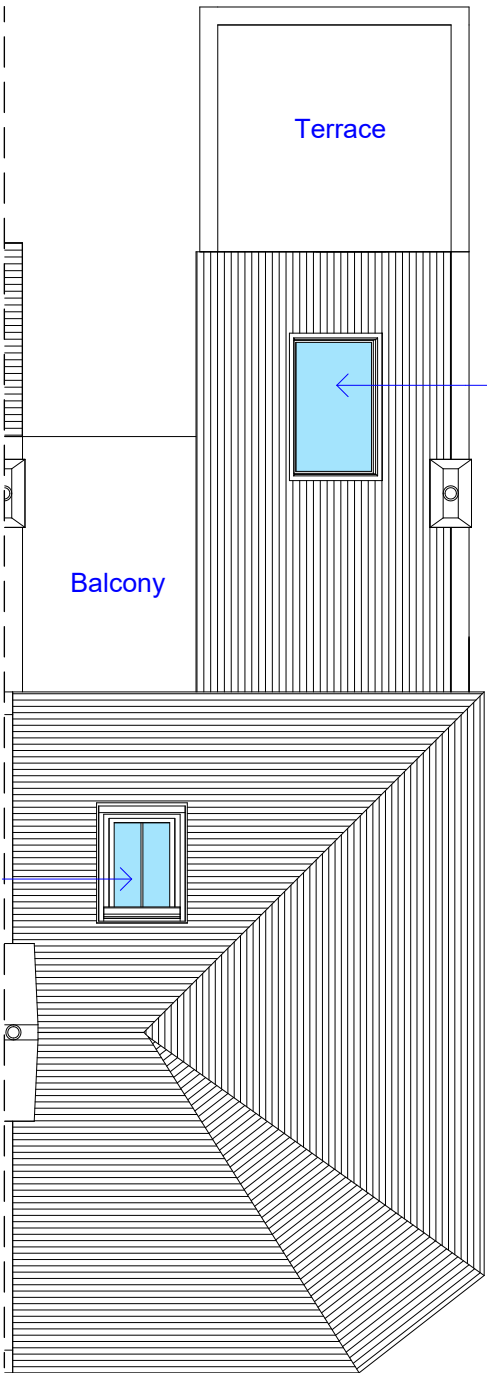 

PROPOSED
ROOF PLAN
SCALE 1:100

 

Conservation area
style rooflight- flush
with the roof form
(1mx1.64m)


Conservation area
style rooflight – flush
with the roof form
(1.2x1.8)

Existing rooftiles to
be replaced (tiles to
match existing)


REVISION		
Rev	Notes	Date
A	Material notes	11/07/2023
NOTES: All dimensions are to be checked and verified on site prior to construction.		
STATUS Planning		
DRAWING TITLE Existing and proposed roof plan		
CLIENT Diane Lyczba		
PROJECT ADDRESS 60 Crouch End Hill, London, N8 8AG		
SCALE 1:100 at A3	DRAWN BY AB	
DATE March 2023	CHECKED BY DD	
DRAWING NO.	60CEH - 104	



EXISTING
FRONT ELEVATION
SCALE 1:100

 


PROPOSED
FRONT ELEVATION
SCALE 1:100

 

REVISION		
Rev	Notes	Date
A	Material notes	11/07/2023
NOTES: All dimensions are to be checked and verified on site prior to construction.		
STATUS Planning		
DRAWING TITLE Existing and proposed front elevation (no changes)		
CLIENT Diane Lyczba		
PROJECT ADDRESS 60 Crouch End Hill, London, N8 8AG		
SCALE 1:100 at A3	DRAWN BY AB	
DATE March 2023	CHECKED BY DD	
DRAWING NO.	60CEH - 105	



EXISTING
SIDE ELEVATION
SCALE 1:100

 


REVISION		
Rev	Notes	Date
A	Material notes	11/07/2023
NOTES: All dimensions are to be checked and verified on site prior to construction.		
STATUS Planning		
DRAWING TITLE Existing side elevation		
CLIENT Diane Lyczba		
PROJECT ADDRESS 60 Crouch End Hill, London, N8 8AG		
SCALE 1:100 at A3		DRAWN BY AB
DATE March 2023		CHECKED BY DD
DRAWING NO.		60CEH - 106

Existing rooftiles to be replaced (tiles to match existing)





PROPOSED
SIDE ELEVATION
SCALE 1:100

 


REVISION		
Rev	Notes	Date
A	Material notes	11/07/2023
NOTES: All dimensions are to be checked and verified on site prior to construction.		
STATUS Planning		
DRAWING TITLE Proposed side elevation		
CLIENT Diane Lyczba		
PROJECT ADDRESS 60 Crouch End Hill, London, N8 8AG		
SCALE 1:100 at A3		DRAWN BY AB
DATE March 2023		CHECKED BY DD
DRAWING NO.		60CEH - 107




EXISTING
REAR ELEVATION
SCALE 1:100

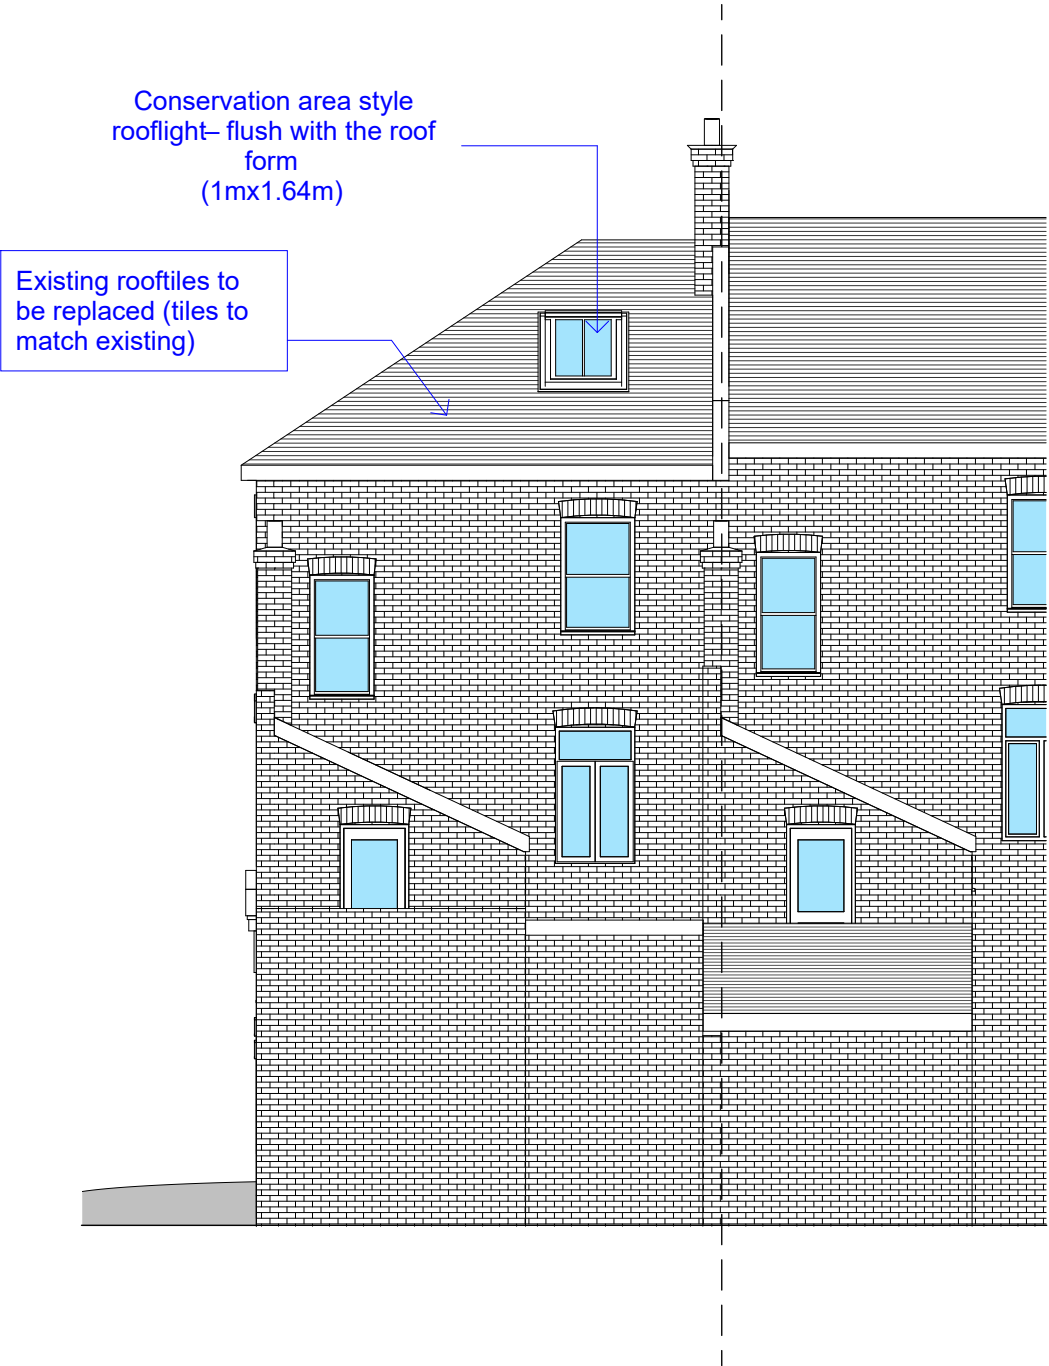 


PROPOSED
REAR ELEVATION
SCALE 1:100

 


REVISION		
Rev	Notes	Date
A	Material notes	11/07/2023
NOTES: All dimensions are to be checked and verified on site prior to construction.		
STATUS Planning		
DRAWING TITLE Existing and proposed rear elevation		
CLIENT Diane Lyczba		
PROJECT ADDRESS 60 Crouch End Hill, London, N8 8AG		
SCALE 1:100 at A3	DRAWN BY AB	
DATE March 2023	CHECKED BY DD	
DRAWING NO.	60CEH - 108	

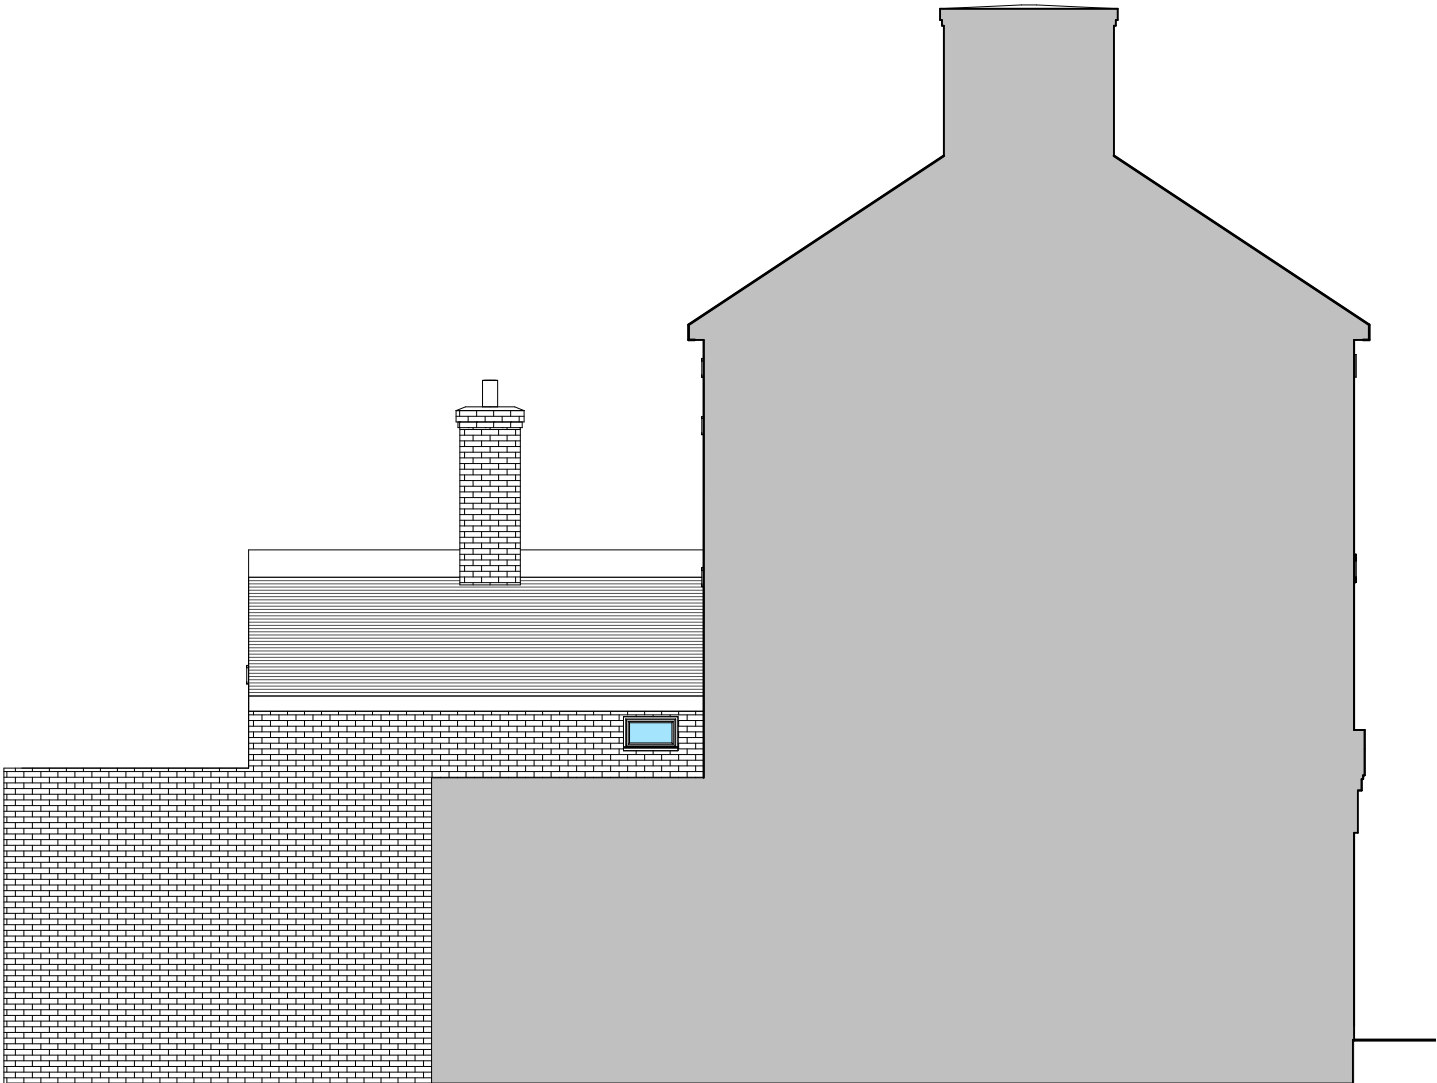

EXISTING
SIDE ELEVATION
SCALE 1:100

 

REVISION		
Rev	Notes	Date
A	Material notes	11/07/2023
NOTES: All dimensions are to be checked and verified on site prior to construction.		
STATUS Planning		
DRAWING TITLE Existing side elevation		
CLIENT Diane Lyczba		
PROJECT ADDRESS 60 Crouch End Hill, London, N8 8AG		
SCALE 1:100 at A3		DRAWN BY AB
DATE March 2023		CHECKED BY DD
DRAWING NO.		60CEH - 109

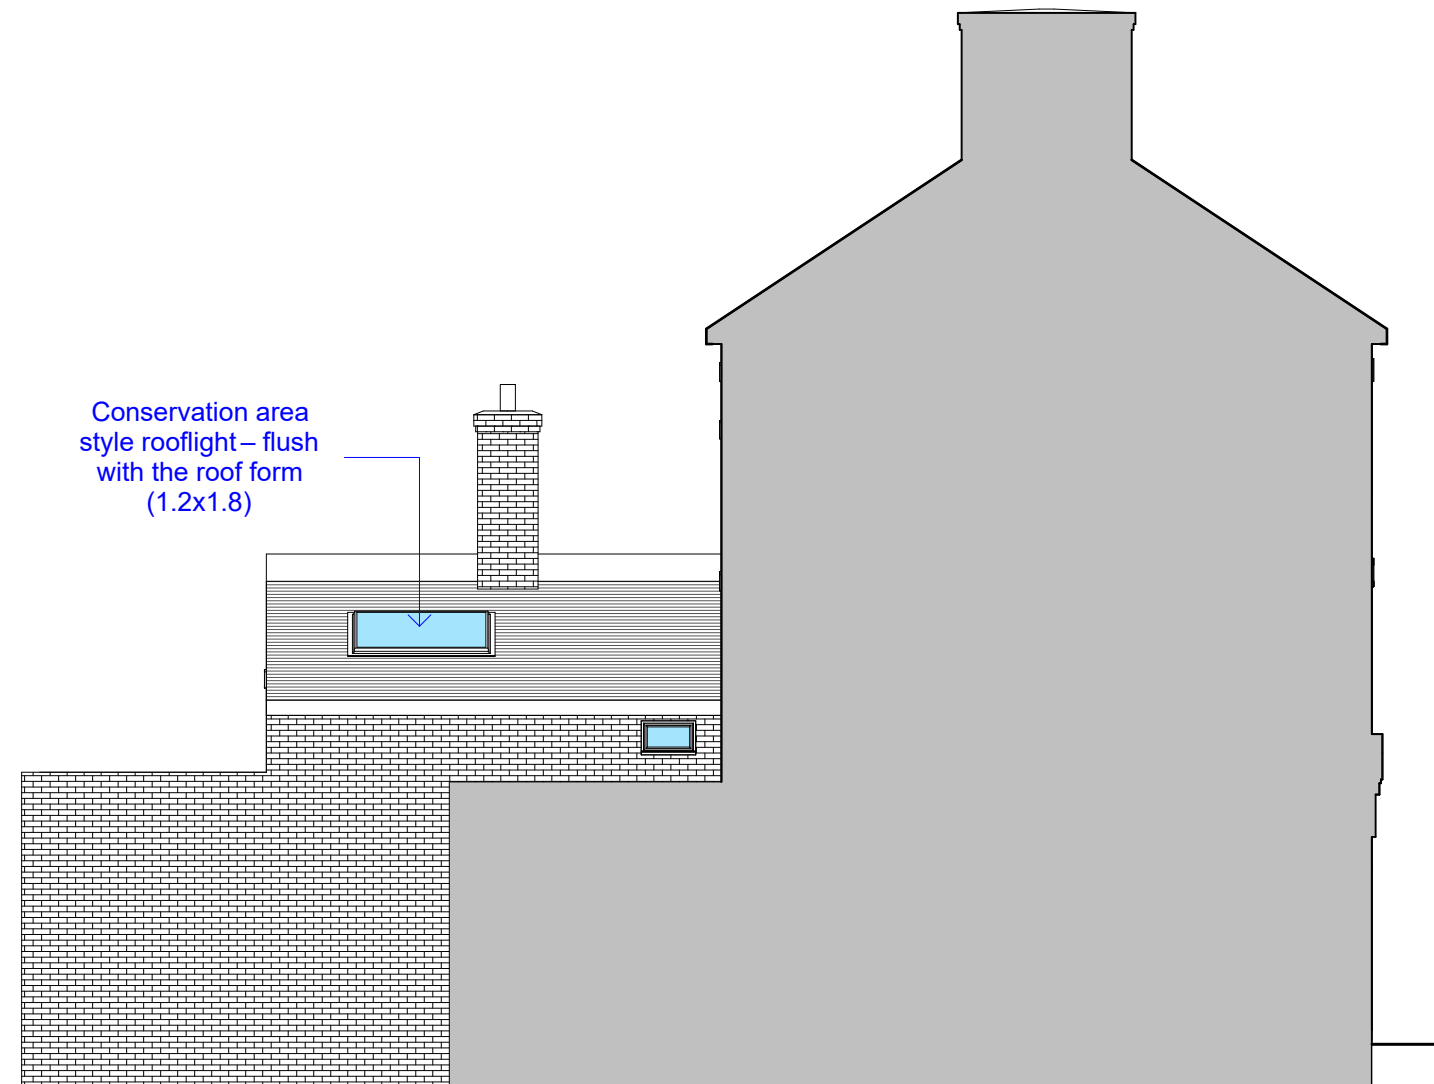

REVISION		
Rev	Notes	Date
A	Material notes	11/07/2023
NOTES: All dimensions are to be checked and verified on site prior to construction.		
STATUS Planning		
DRAWING TITLE Proposed side elevation		
CLIENT Diane Lyczba		
PROJECT ADDRESS 60 Crouch End Hill, London, N8 8AG		
SCALE 1:100 at A3	DRAWN BY AB	
DATE March 2023	CHECKED BY DD	
DRAWING NO.		60CEH - 110

EXISTING REAR VIEW



PROPOSED REAR VIEW



REVISION		
Rev	Notes	Date
A	Material notes	11/07/2023
NOTES: All dimensions are to be checked and verified on site prior to construction.		
STATUS Planning		
DRAWING TITLE Existing and proposed rear view		
CLIENT Diane Lyczba		
PROJECT ADDRESS 60 Crouch End Hill, London, N8 8AG		
SCALE Not to scale at A3		DRAWN BY AB
DATE March 2023		CHECKED BY DD
DRAWING NO.		60CEH - 111