


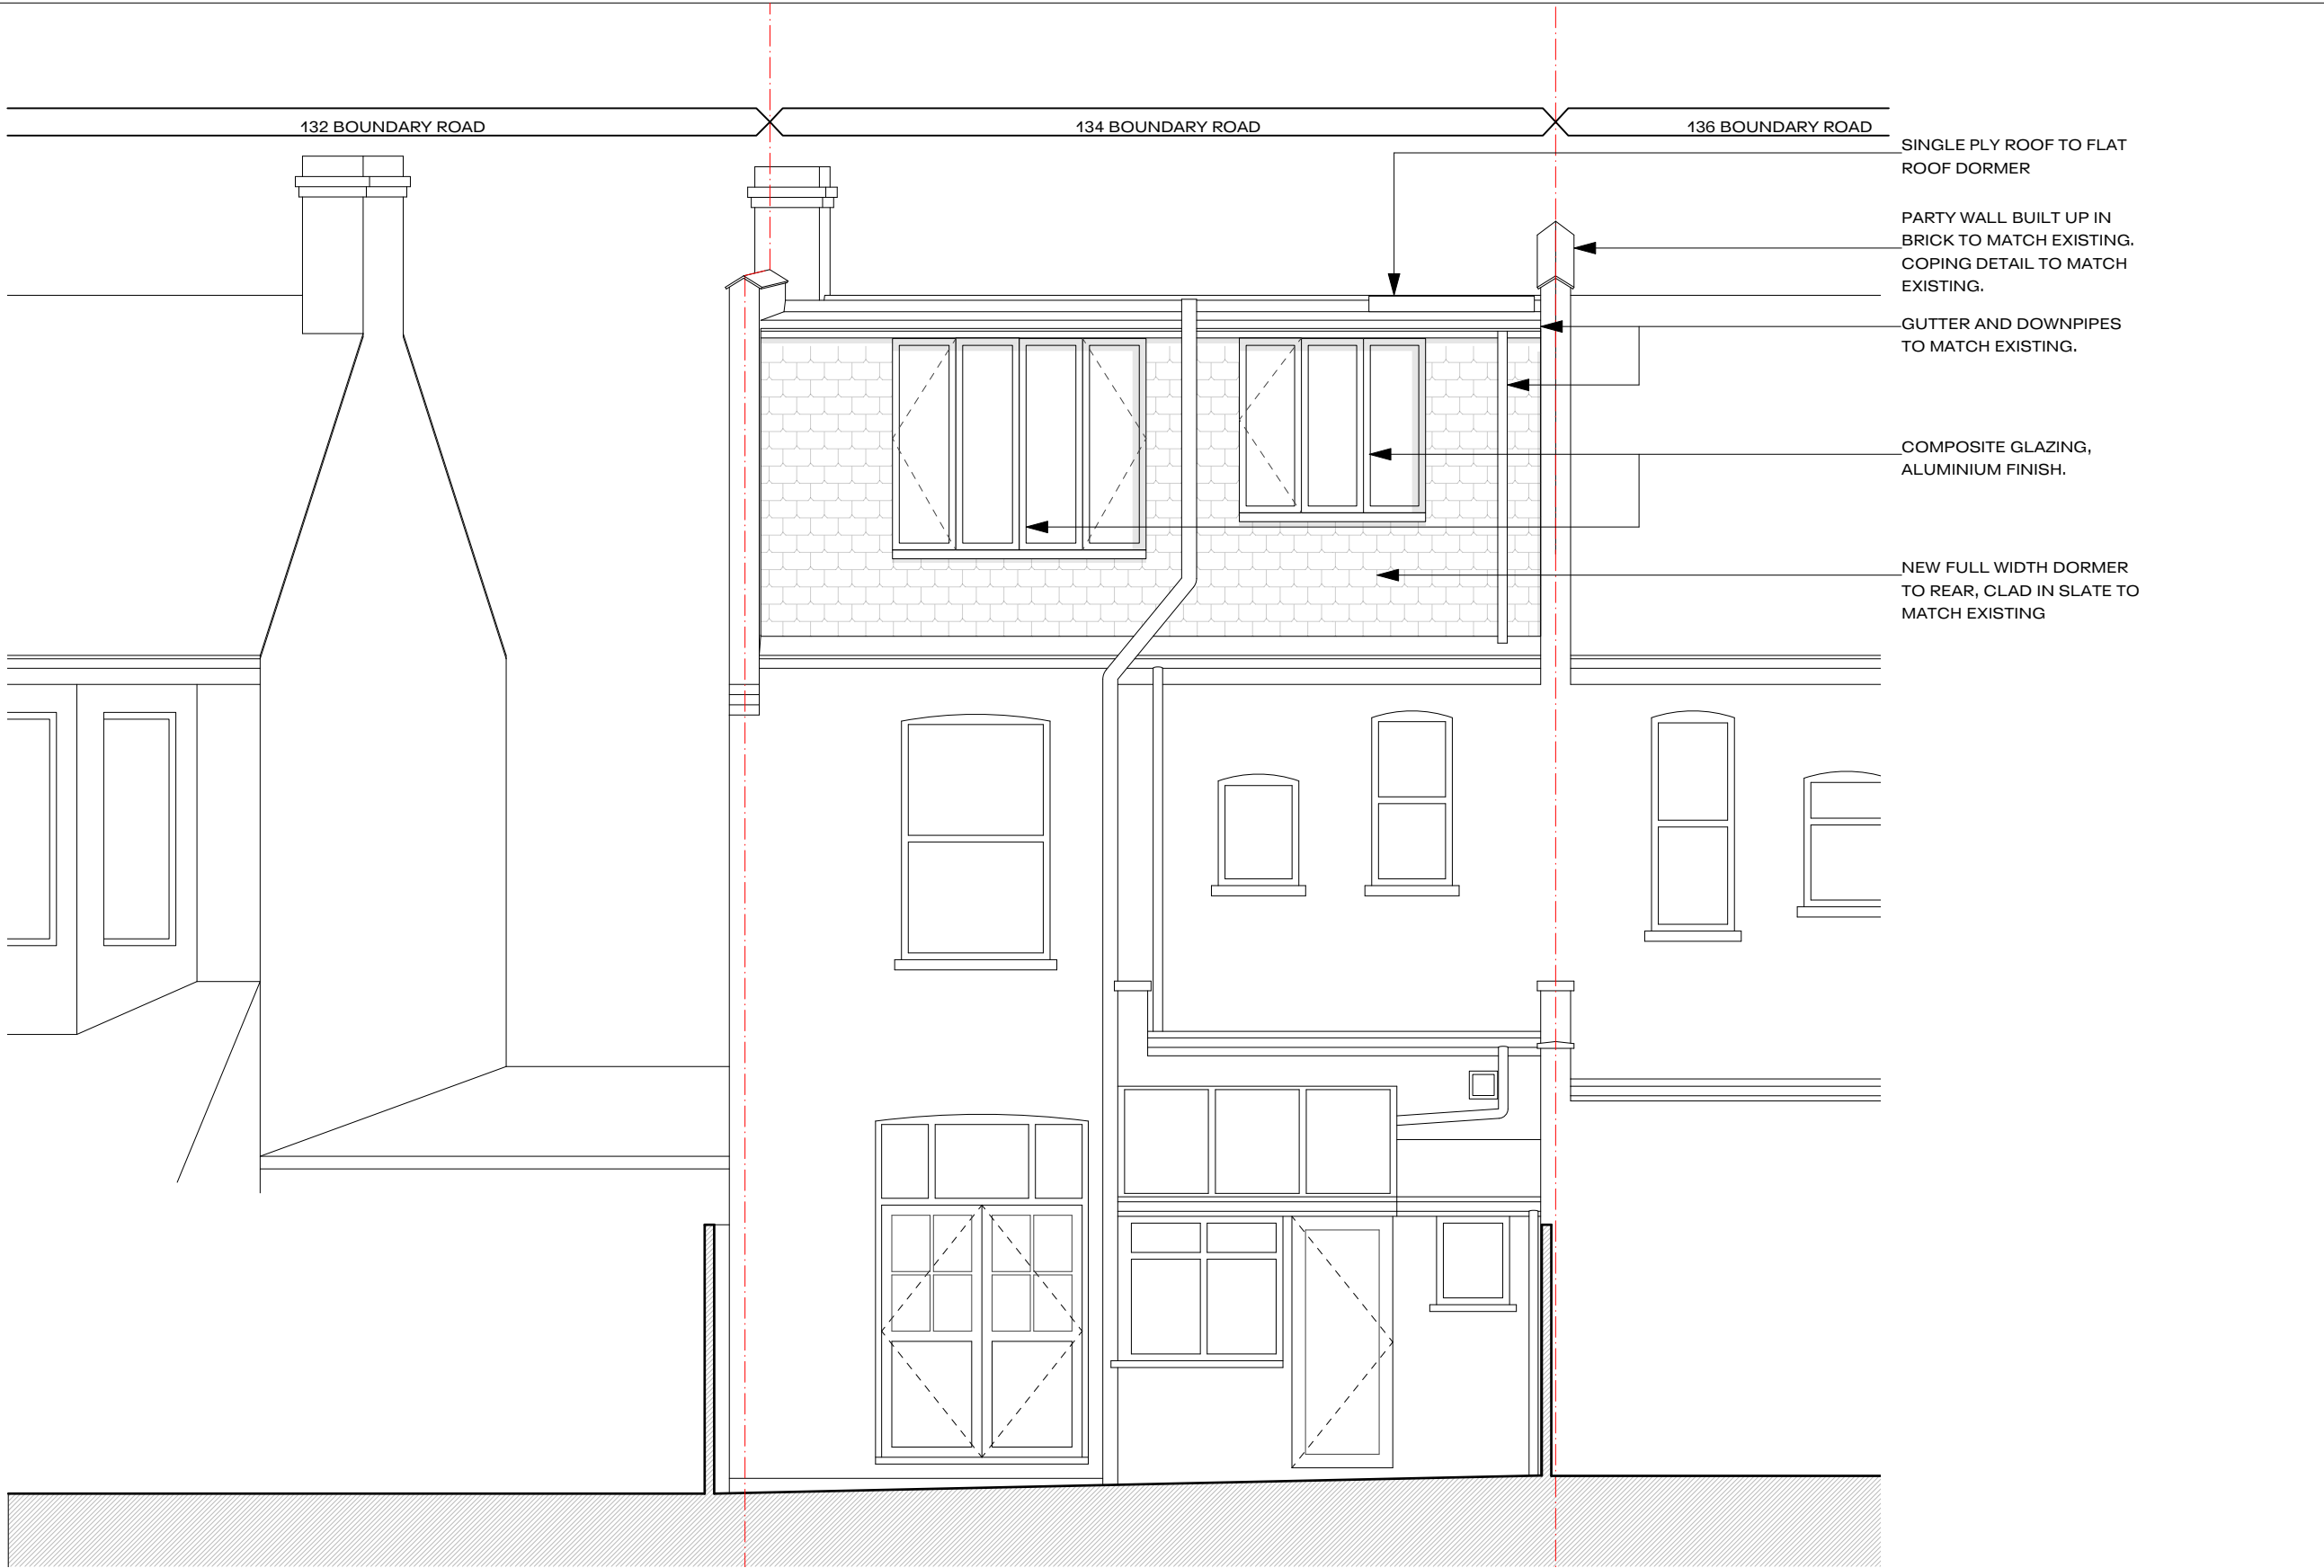


1 PROPOSED REAR (EAST) ELEVATION
SCALE 1:50

NOTES:

1. DO NOT SCALE FROM THIS DRAWING. USE FIGURED DIMENSIONS ONLY. CONTRACTOR TO CHECK DIMENSIONS ON SITE PRIOR TO CONSTRUCTION AND NOTIFY ARCHITECT OF ANY DISCREPANCY.
2. THIS DRAWING IS TO BE READ IN CONJUNCTION WITH ALL OTHER RELEVANT CONTRACT DRAWINGS, SPECIFICATIONS, AND SCHEDULES.
3. SAMPLES OF ALL FINISHES, FIXTURES, WELDS + FIXING DETAILS TO BE AGREED.

REVISION:

 

Merrett Houmøller Architects

t: +44 (0) 208 133 3622
merretthoumoller.com
info@merretthoumoller.com

Drawing Status	PLANNING			
Project Title	134 BOUNDARY ROAD			
Drawing Title	PROPOSED REAR ELEVATION			
Drawing Number	2214.pl.06	Revision	A	Scale 1:50@A3 Date 06.02.2023