



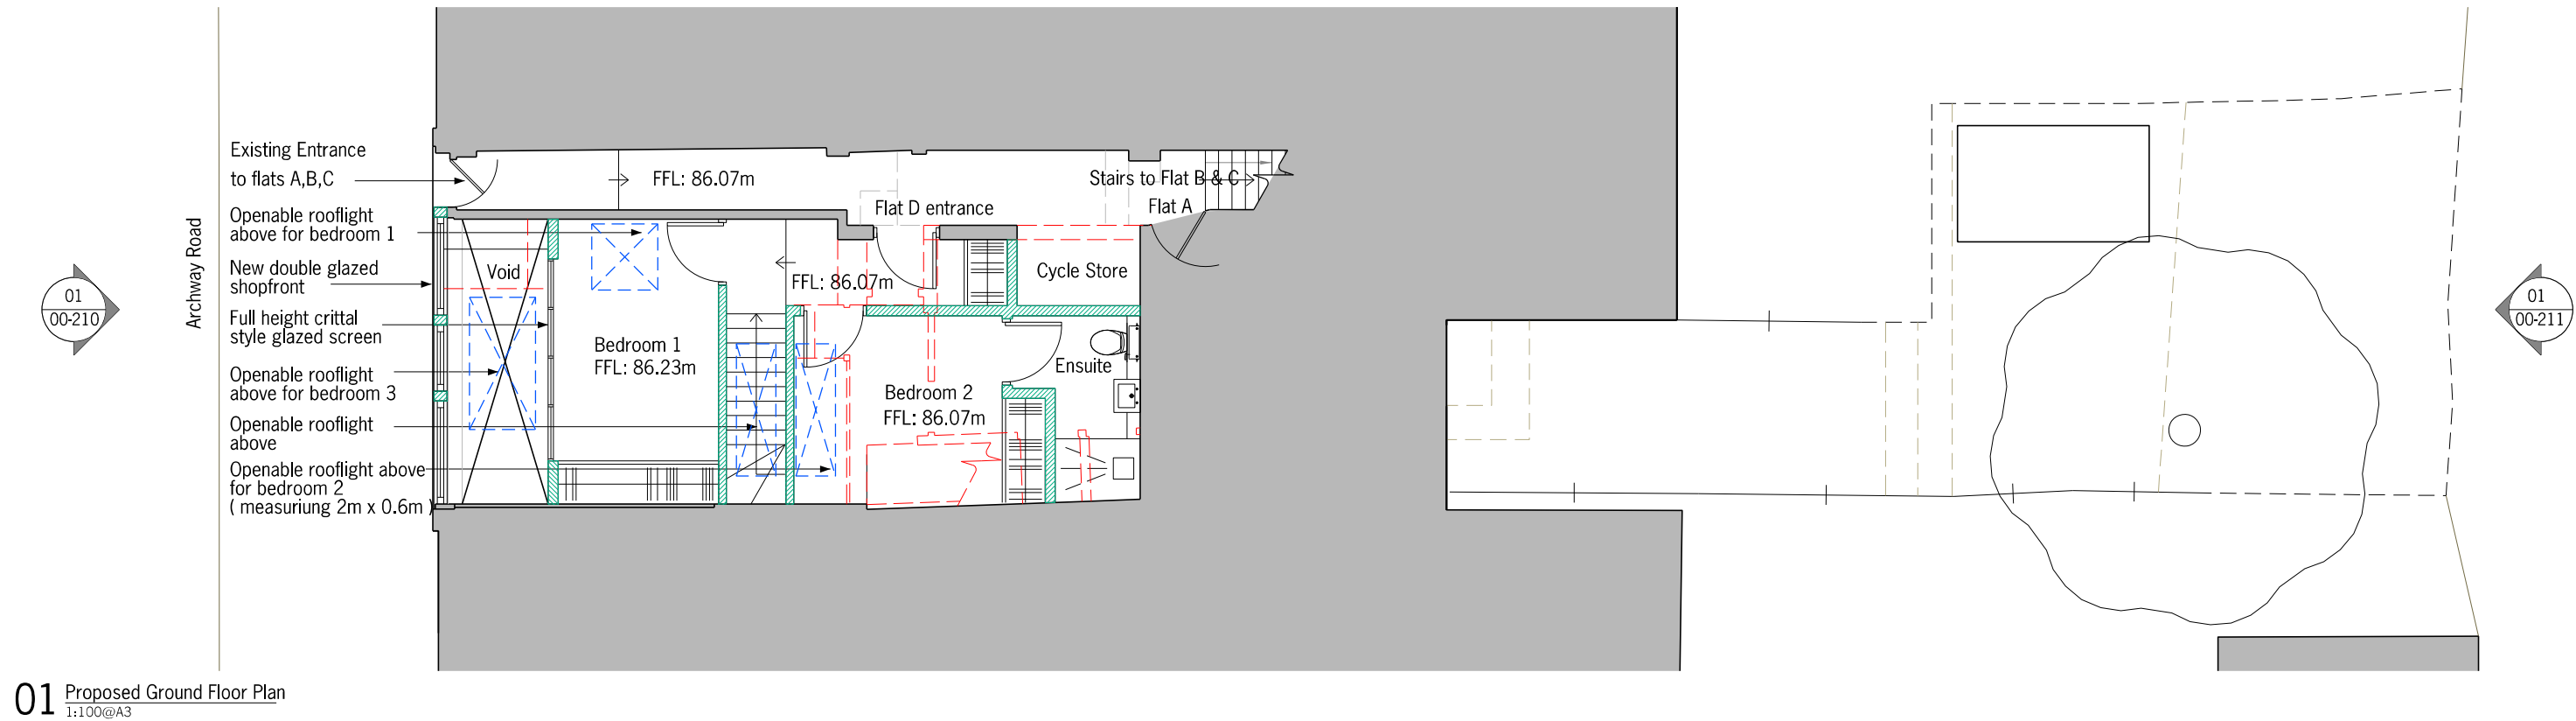

01 Proposed Ground Floor Plan
1:100@A3

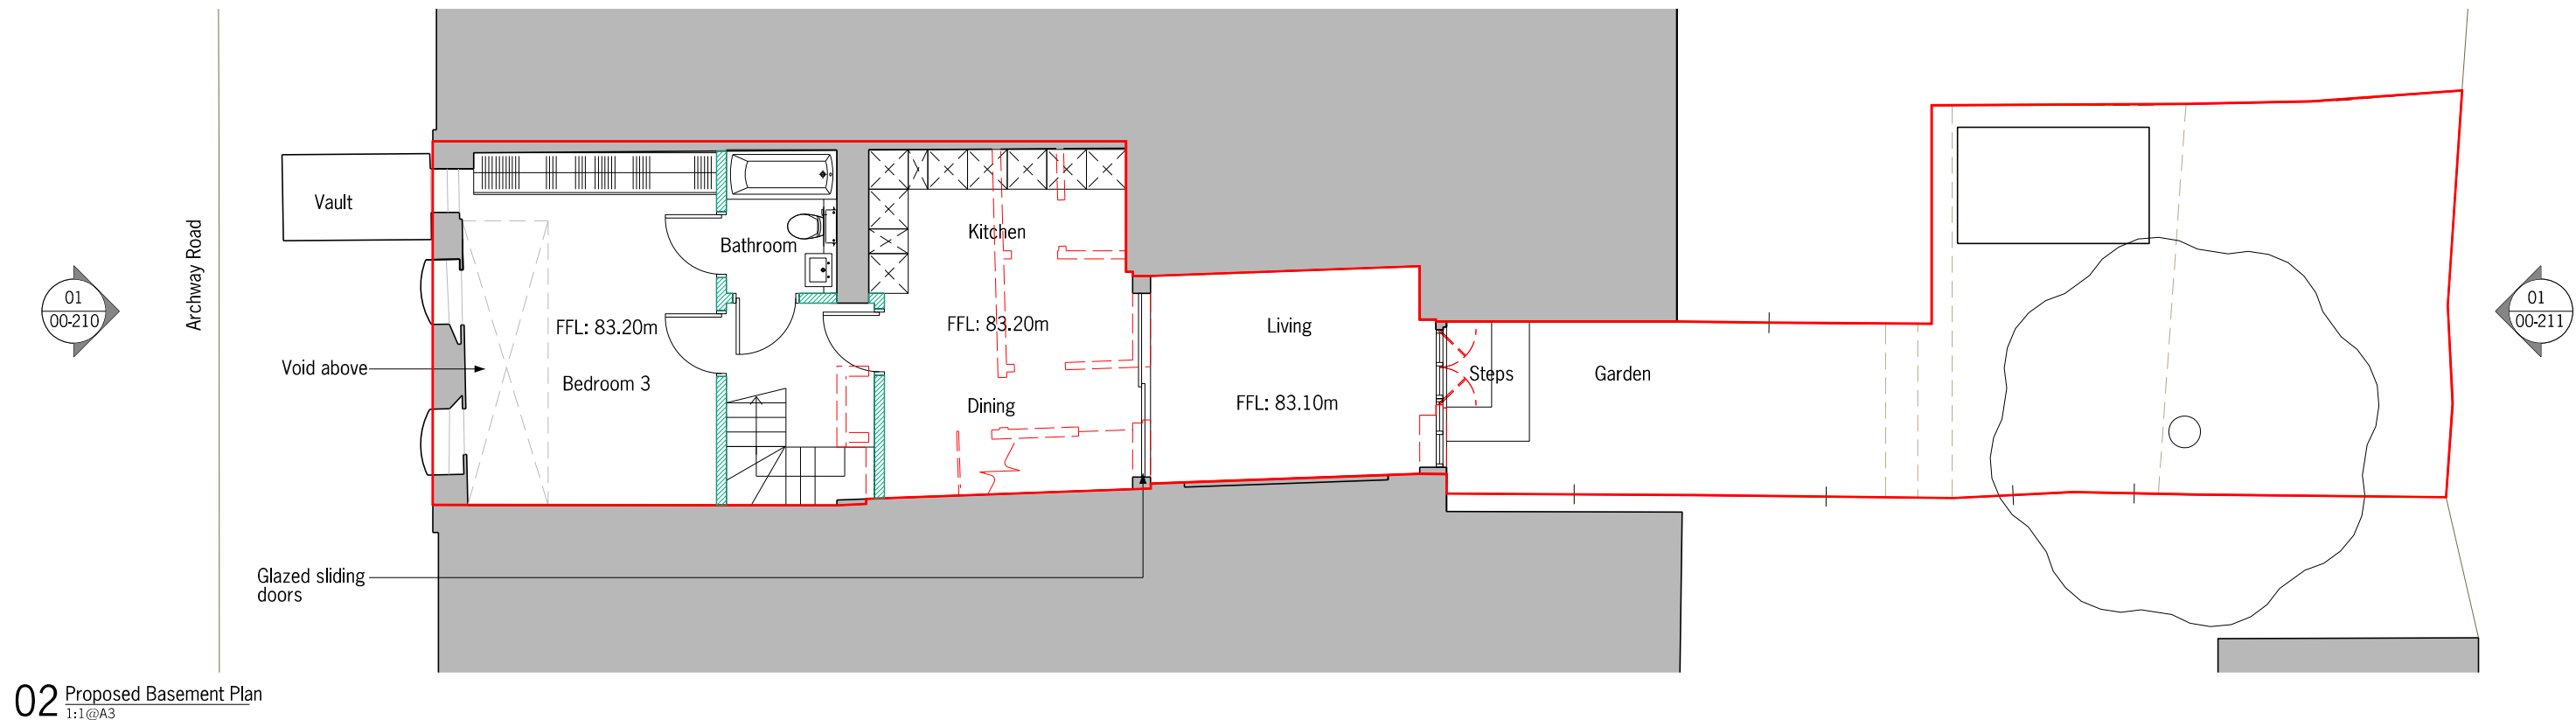

02 Proposed Basement Plan
1:1@A3

Notes	
---	Walls to be demolished
---	Existing Walls
---	New Walls
---	New Openable Rooflight above
---	Site Boundary



All dimensions must be checked and PAPA Architects Ltd are to be informed of any discrepancies prior to construction. Any DWG's issued by PAPA Architects Ltd are to be read in conjunction with the associated PDF versions. This drawing and any of the details therein remain the copyright of PAPA Architects Ltd. All drawings prepared by PAPA Architects are not to be used for any submissions, area schedule calculations or used by any other persons or companies other than PAPA Architects Ltd unless written consent has been given by PAPA Architects Ltd.

0 1 2 3 4 5 m

Rev	Date	Description	Chk
P01	14.06.23	For Information	AP
P02	06.07.23	Planning Submission	AP

PAPAArchitects
222 Archway Road, Highgate, London N6 5AX
w: papaarchitects.co.uk t: +44 20 8348 8411

Drawing Title:	Project Name:	Client:
Existing Basement & First Floor Plans	222 Archway Road	
Project No:	Drawing No:	Rev:
2102	98-200	P02
Scale:	Status	Date:
1:100@A3	PLANNING	24.02.23
Drawn:		