



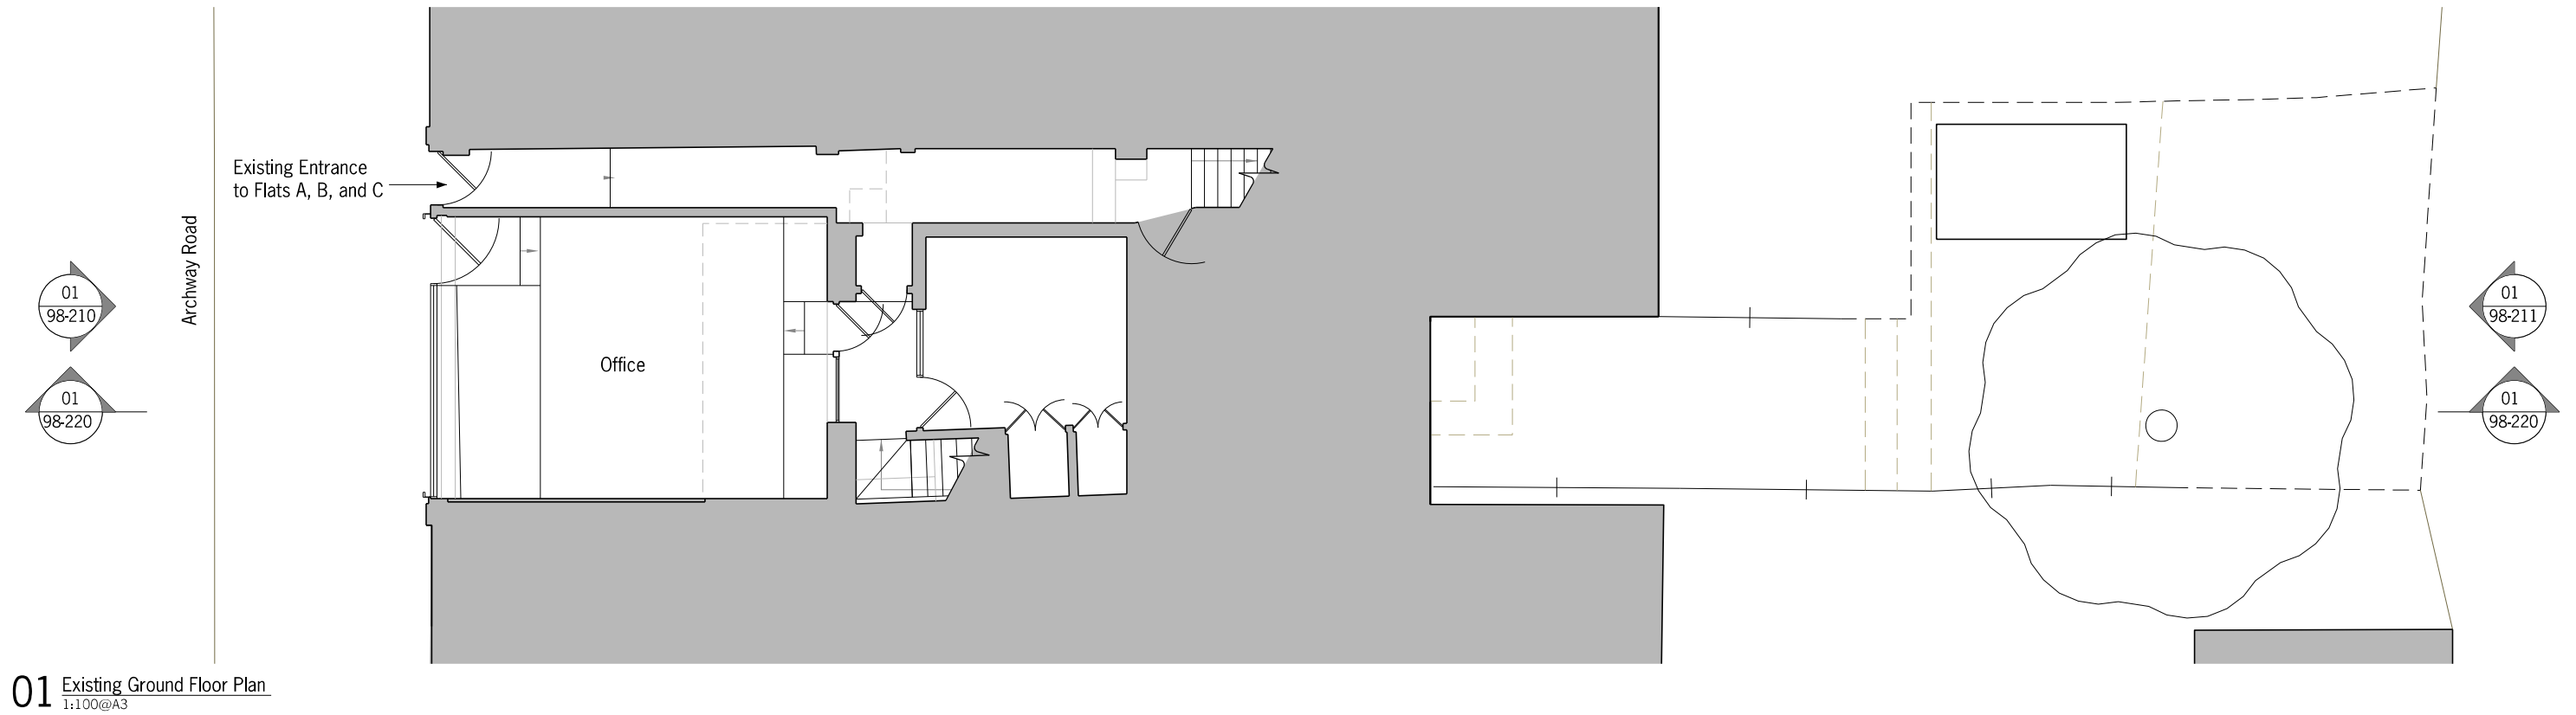


01 Existing Ground Floor Plan
1:100@A3

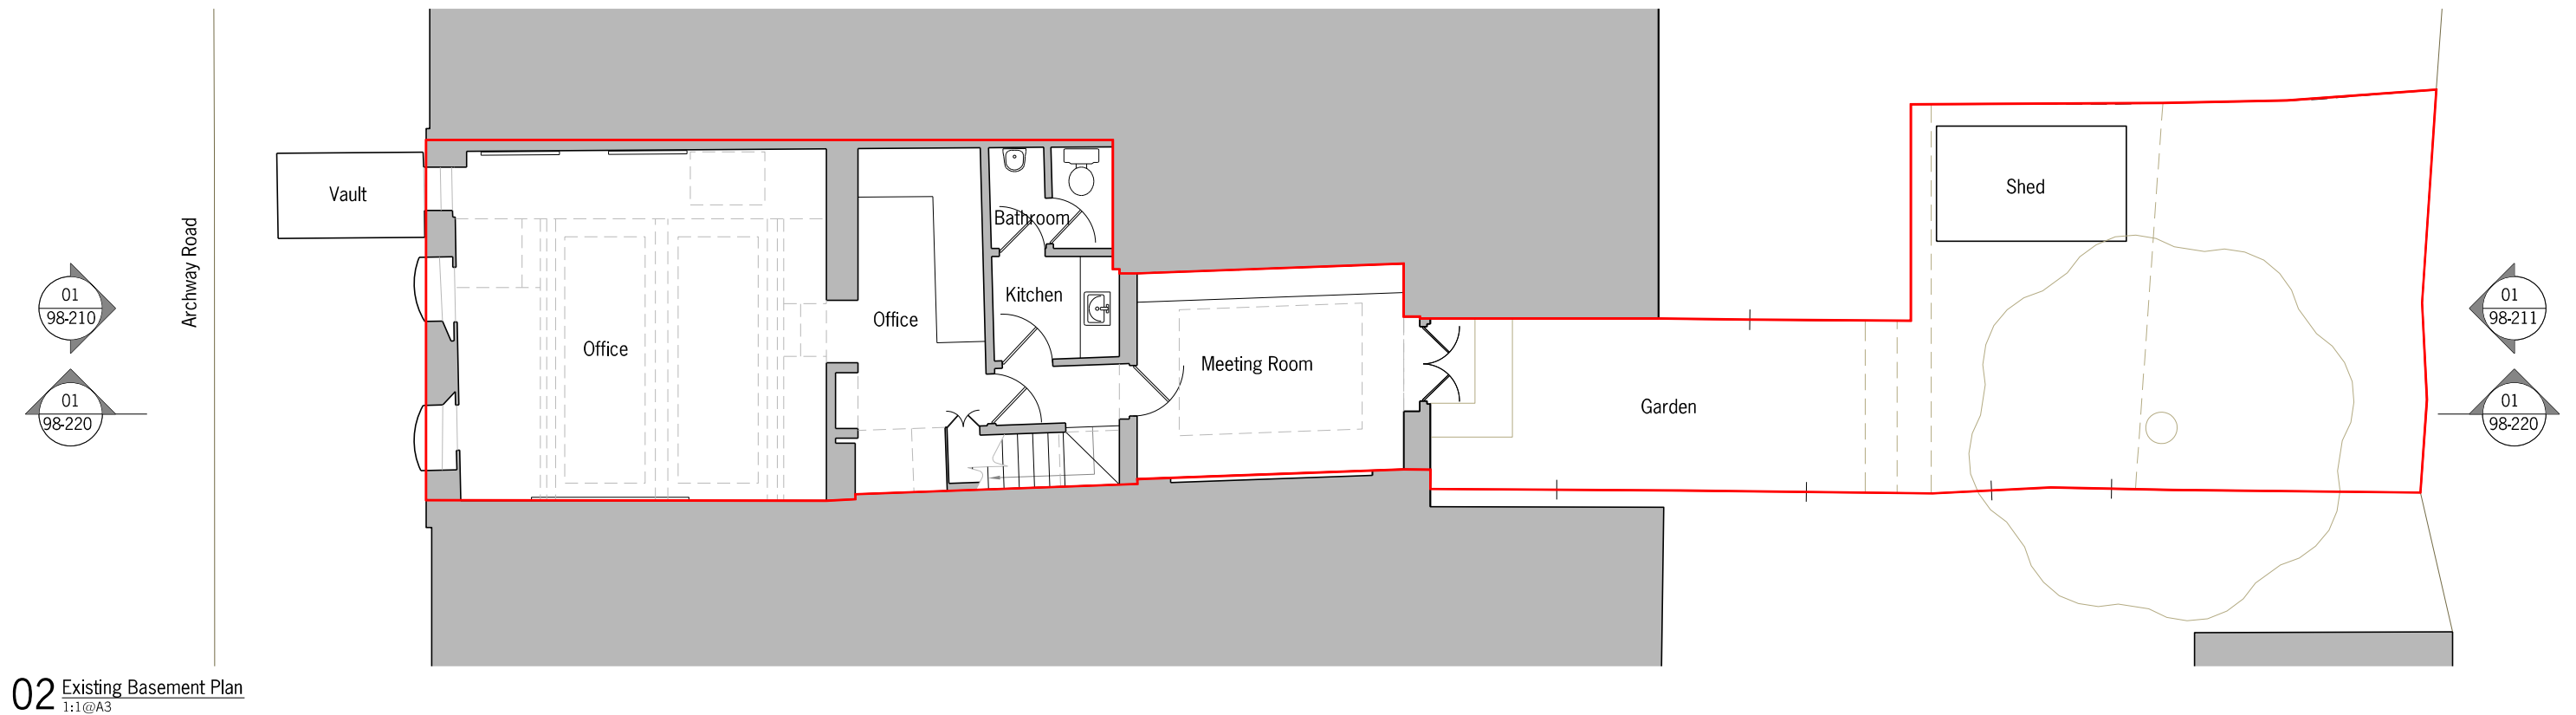

02 Existing Basement Plan
1:1@A3

Notes	
—	Site Boundary

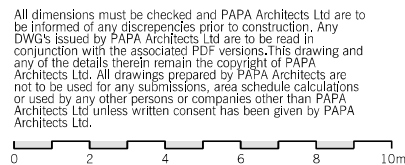

Rev	Date	Description	Chk
P01	06.07.23	For Planning Submission	DY

PAPAArchitects
222 Archway Road, Highgate, London N6 5AX
w: papaarchitects.co.uk t: +44 20 8348 8411

Drawing Title:		Project Name:		Client:	
Existing Basement & First Floor Plans		222 Archway Road			
Project No:	Drawing No:	Rev:	Scale:	Status	Date:
2102	98-200	P01	1:100@A3	PLANNING	24.02.23