


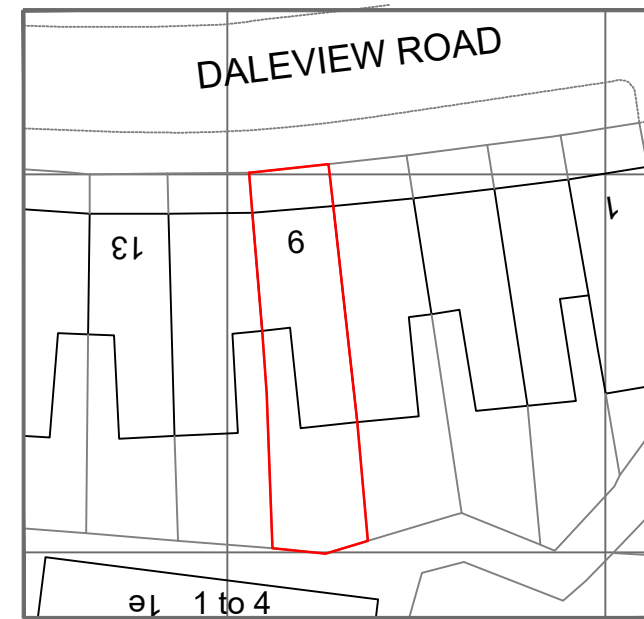

© Crown copyright 2020 Ordnance Survey 100053143





address. 4 Grosvenor Way - E5 9ND - London
tel. 020 3781 8008
mail. office@redwoodsprojects.co.uk
web. www.redwoodsprojects.co.uk

Any errors on Dimensions to be reported to the Architect prior to commencement of Works.
Dimensions and areas are based on survey information.
This drawing is copyright © Redwoods Projects.
All dimensions to be checked on site Prior work.

REFERENCE: 9 DALEVIEW ROAD,
LONDON N15 6PL, UK.
TITLE: LOCATION & BLOCK
PLANS

PROJECT No 404 | DATE: 09-06-2023

NAME: E 00

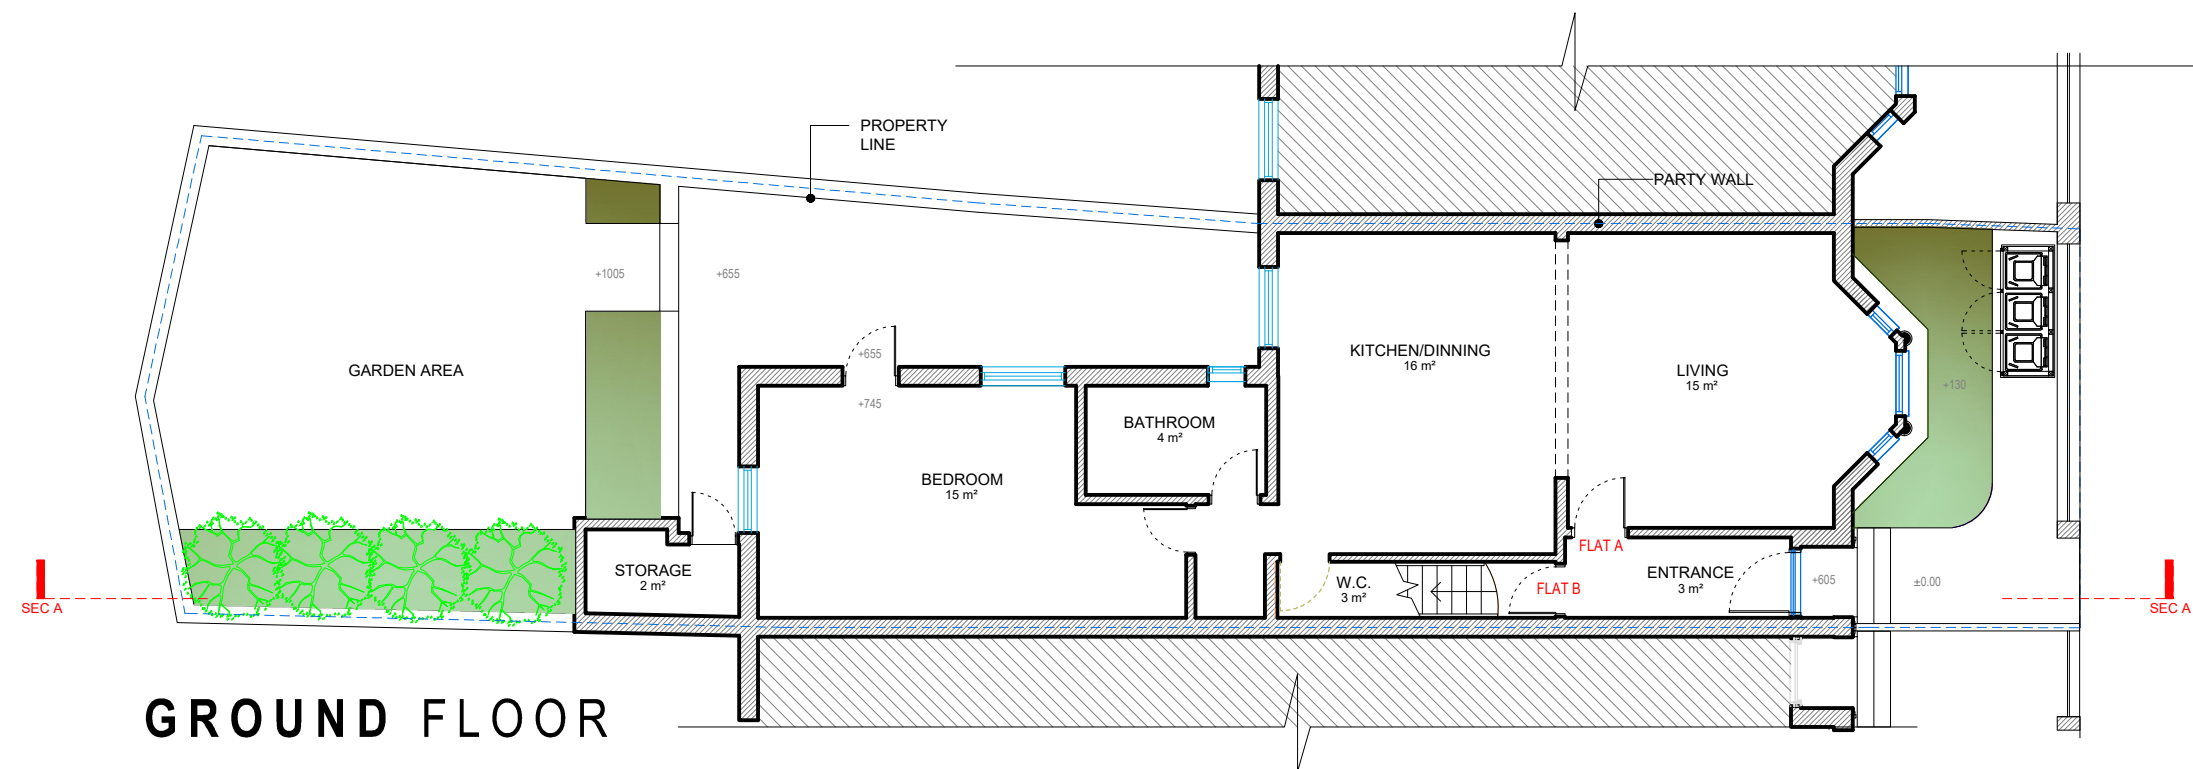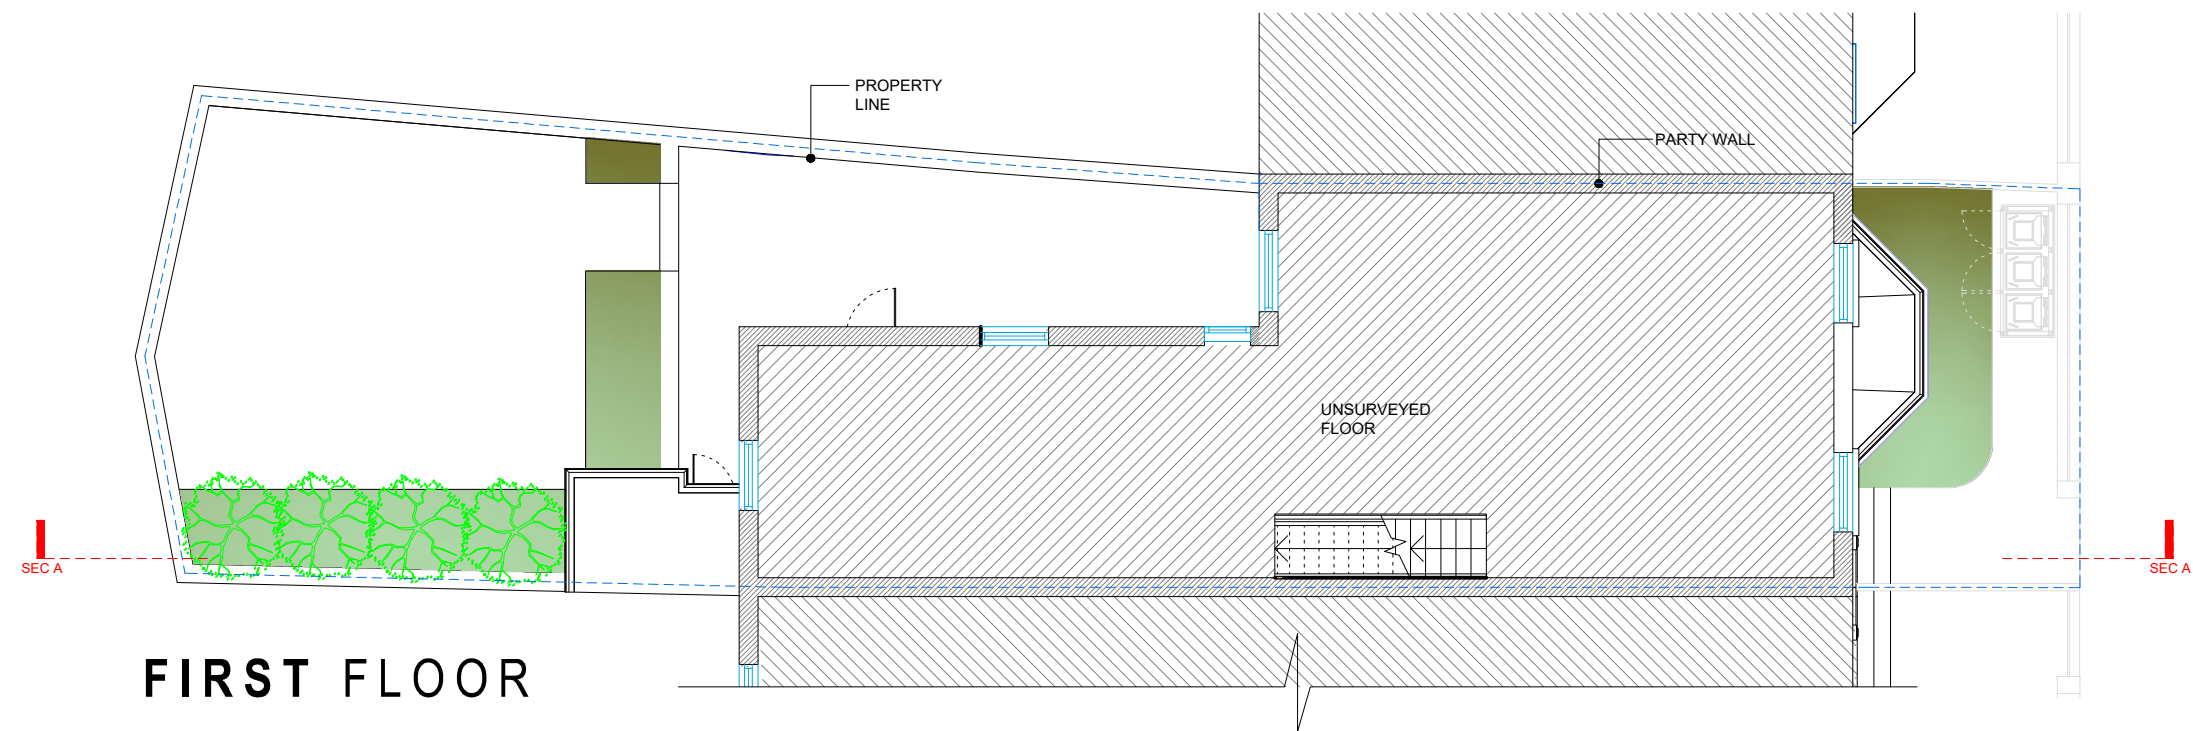

0 1 2 5m scale
1:100 @A3



address. 4 Grosvenor Way - E5 9ND - London
tel. 020 3781 8008
mail. office@redwoodsprojects.co.uk
web. www.redwoodsprojects.co.uk


Any errors on Dimensions to be reported to the Architect prior to commencement of Works.
Dimensions and areas are based on survey information.
This drawing is copyright © Redwoods Projects.
All dimensions to be checked on site Prior work.




REFERENCE: 9 DALEVIEW ROAD,
LONDON N15 6PL, UK.
TITLE: EXISTING DRAWINGS
FLOOR PLANS

PROJECT No 404 | DATE: 09-06-2023

NAME: **E 01**

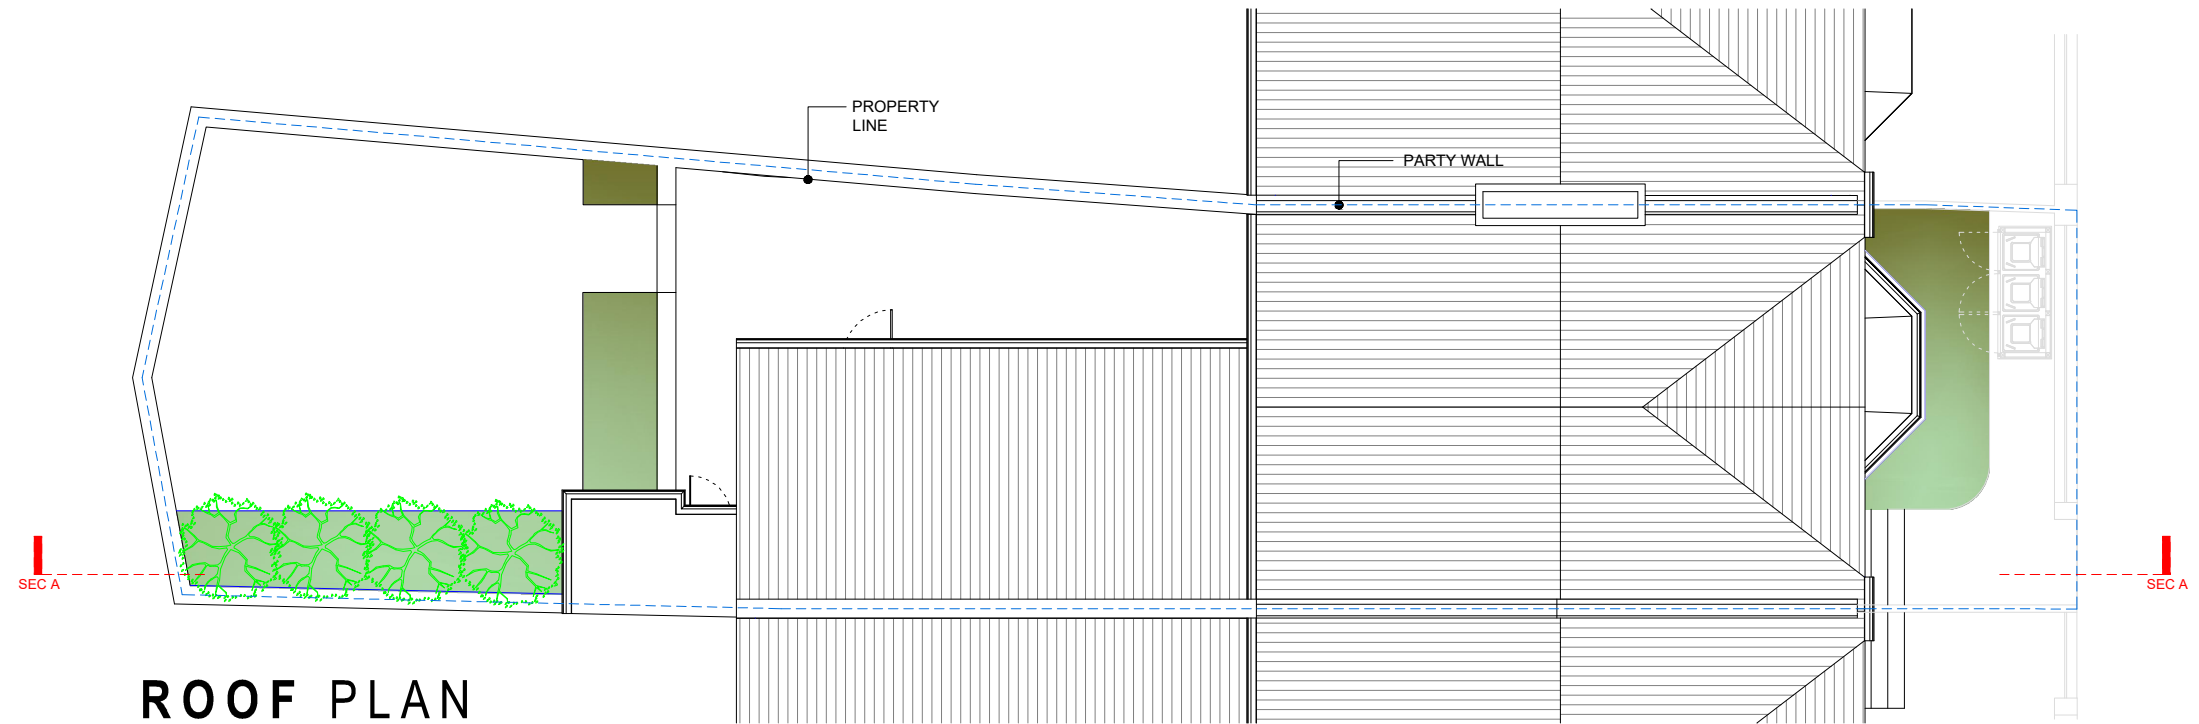

ROOF PLAN

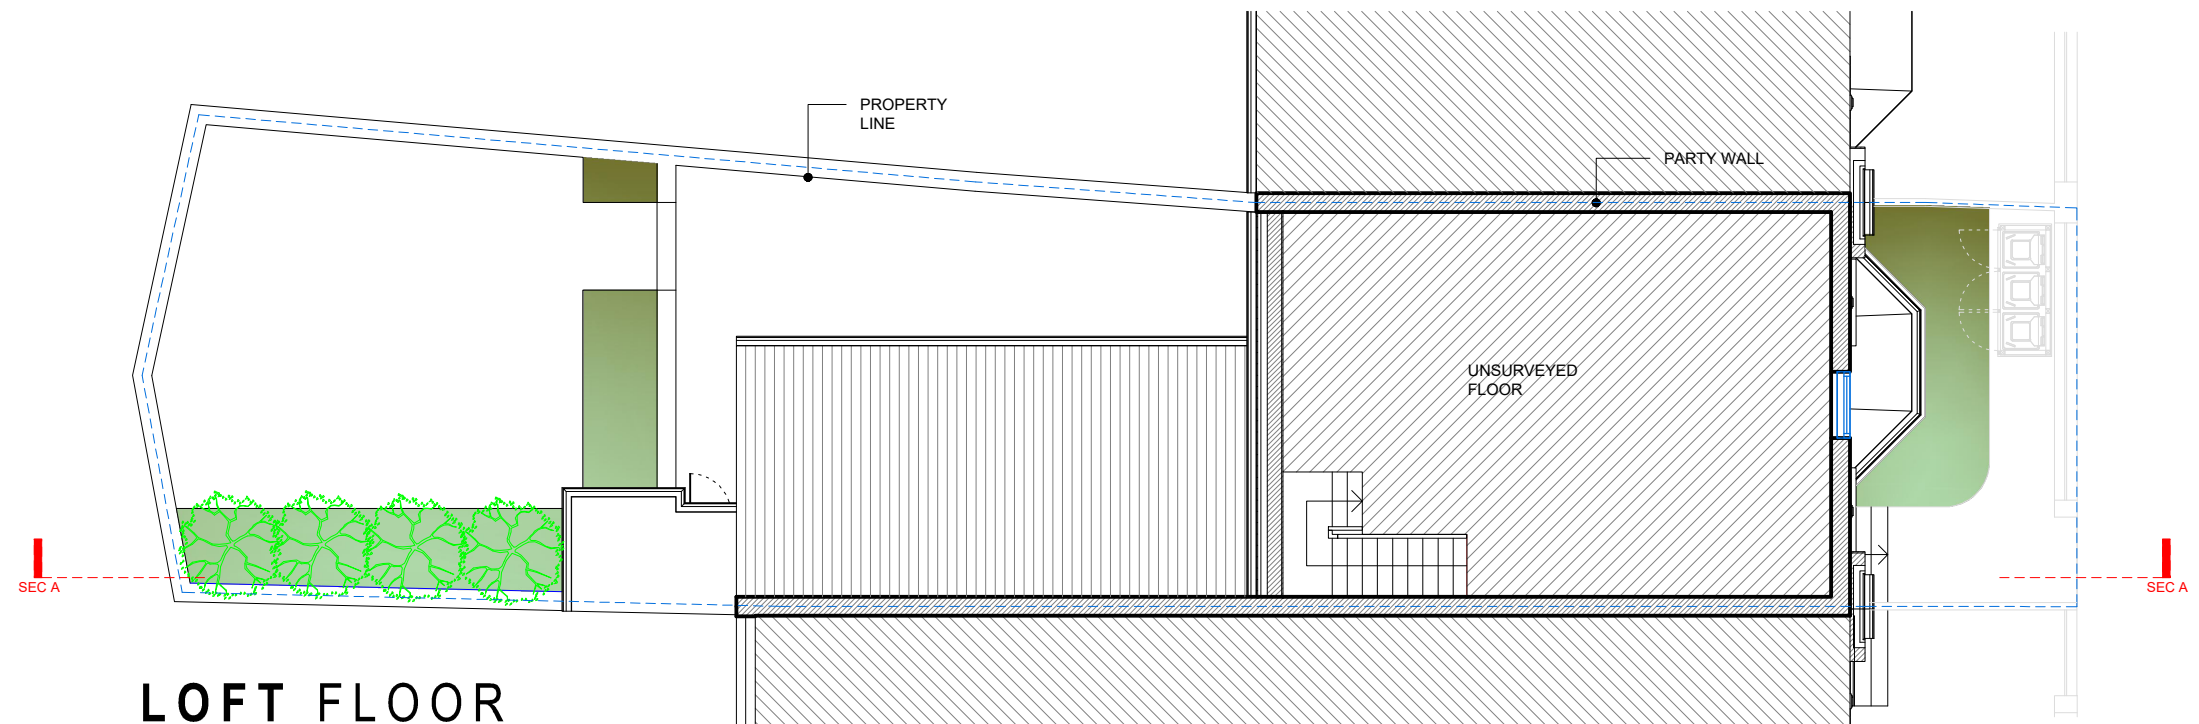


LOFT FLOOR

0 1 2 5m scale
1:100 @A3



address. 4 Grosvenor Way - E5 9ND - London
tel. 020 3781 8008
mail. office@redwoodsprojects.co.uk
web. www.redwoodsprojects.co.uk

Any errors on Dimensions to be reported to the Architect prior to commencement of Works.
Dimensions and areas are based on survey information.
This drawing is copyright © Redwoods Projects.
All dimensions to be checked on site Prior work.

 


REFERENCE: 9 DALEVIEW ROAD,
LONDON N15 6PL, UK.
TITLE: EXISTING DRAWINGS
FLOOR PLANS

PROJECT No 404 | DATE: 09-06-2023

NAME: **E 02**



FRONT ELEVATION

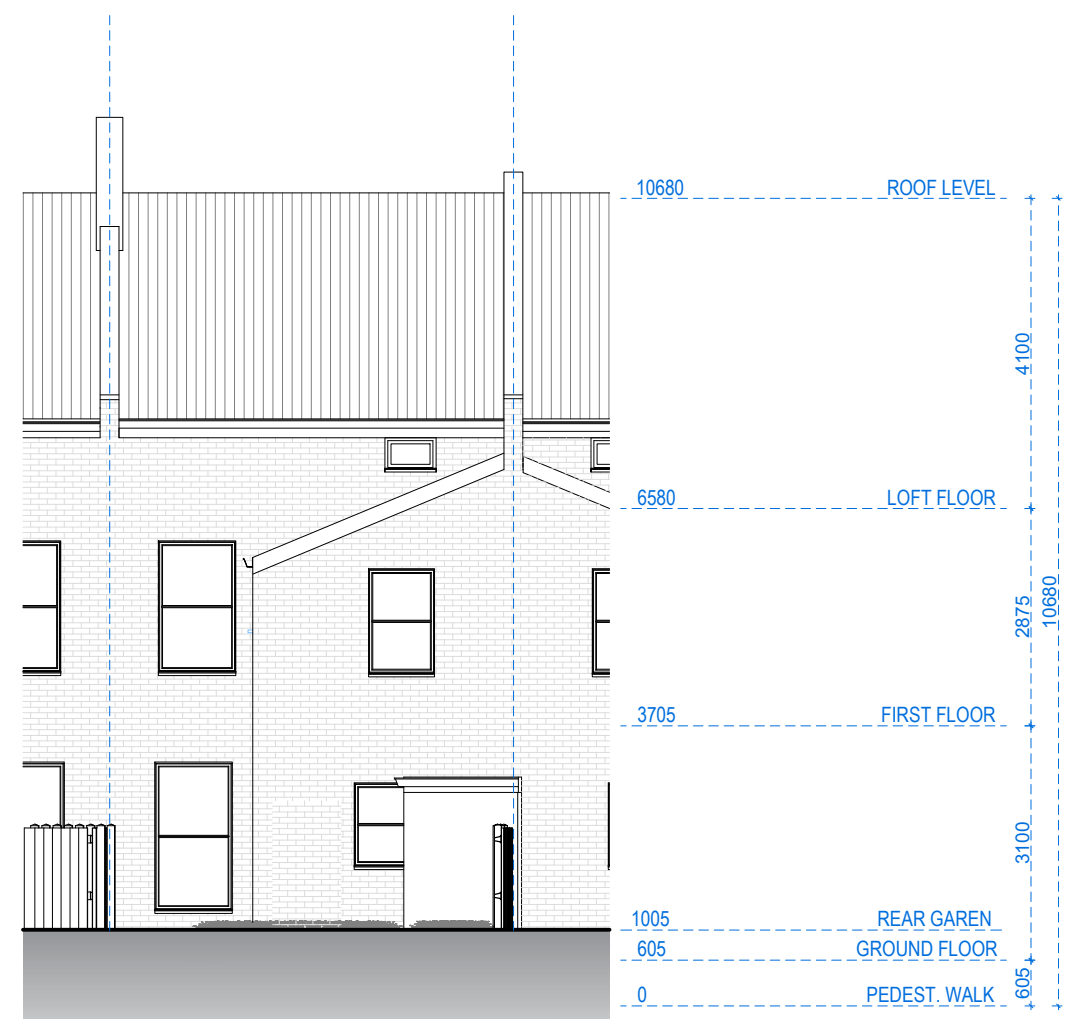

REAR ELEVATION

0 1 2 5m scale
1:100 @A3




address. 4 Grosvenor Way - E5 9ND - London
tel. 020 3781 8008
mail. office@redwoodsprojects.co.uk
web. www.redwoodsprojects.co.uk

Any errors on Dimensions to be reported to the Architect prior to commencement of Works.
Dimensions and areas are based on survey information.
This drawing is copyright © Redwoods Projects.
All dimensions to be checked on site Prior work.

REFERENCE: 9 DALEVIEW ROAD,
LONDON N15 6PL, UK.
TITLE: EXISTING DRAWINGS
ELEVATIONS

PROJECT No 404 | DATE: 09-06-2023

NAME: **E 03**

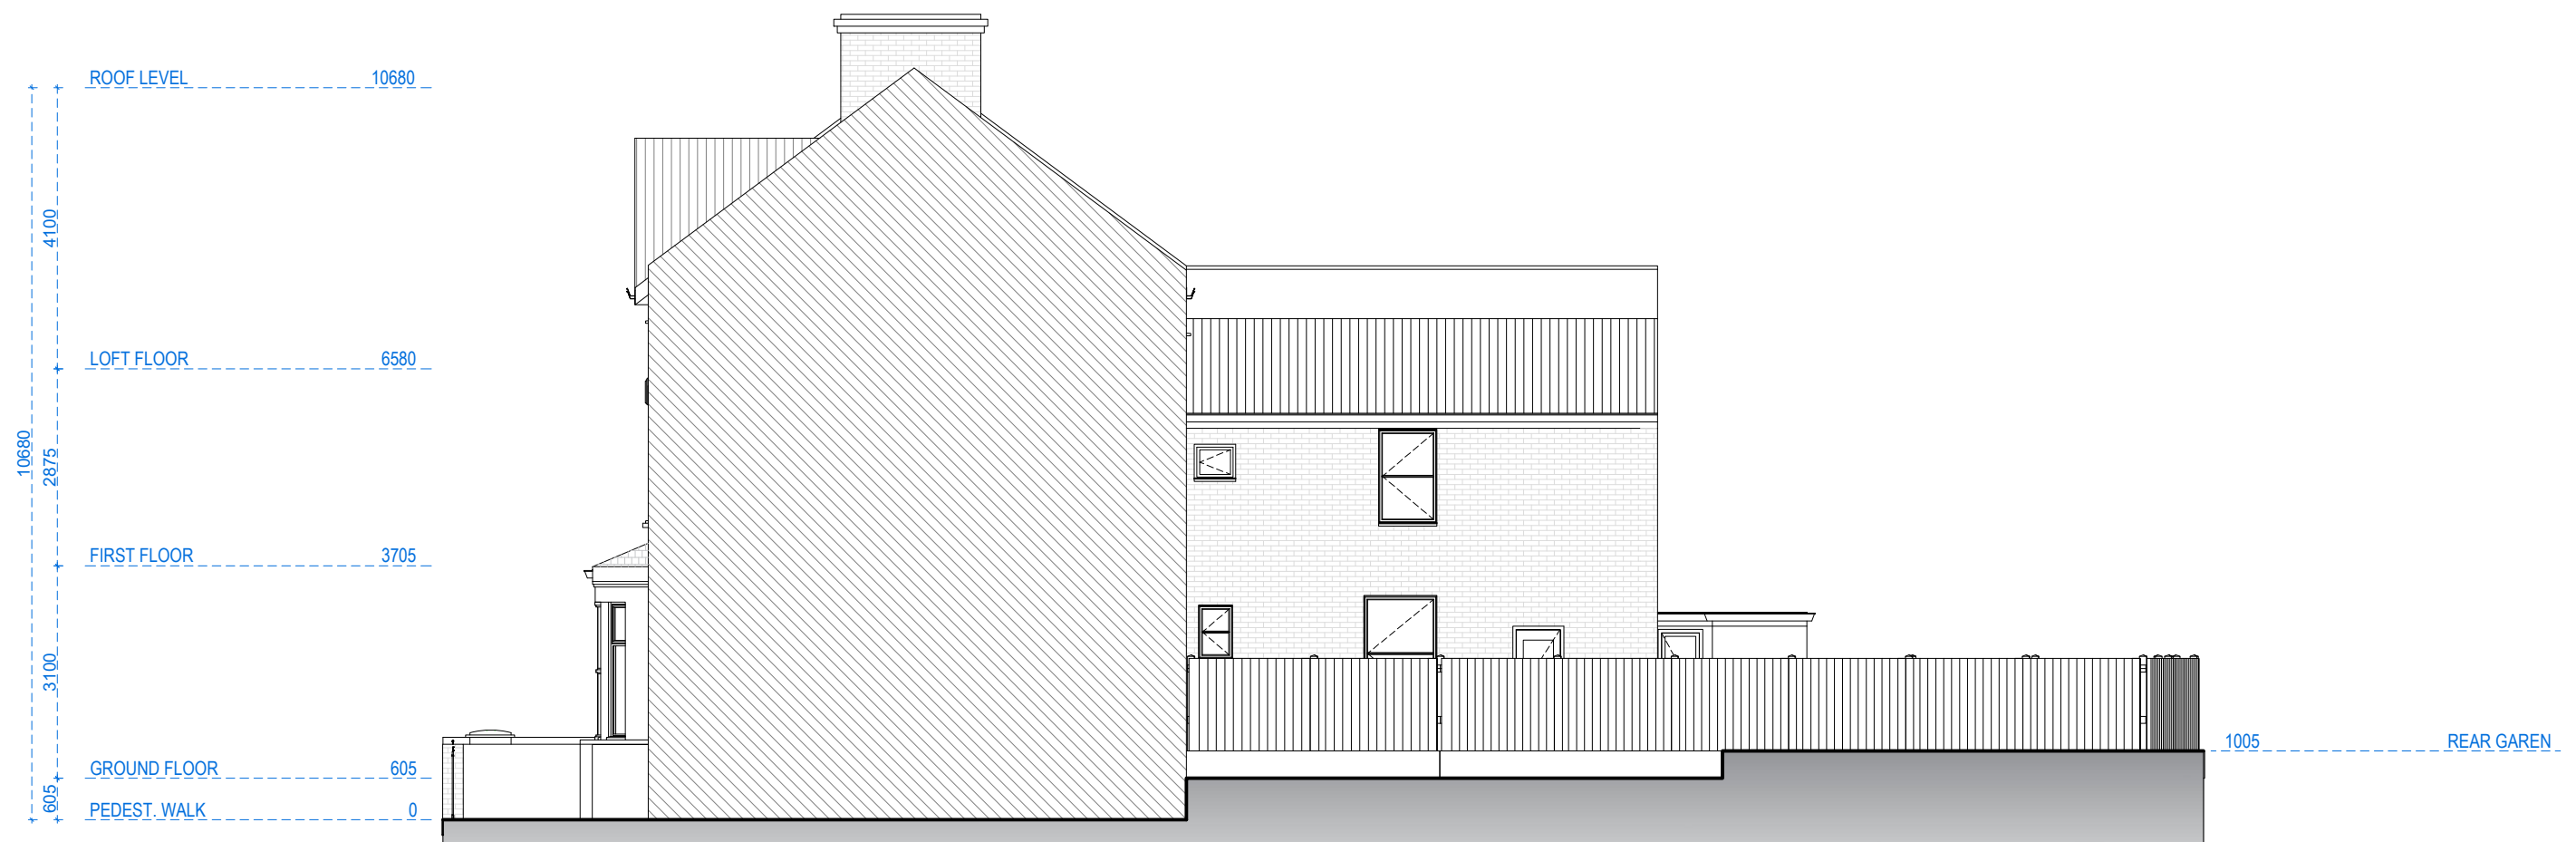

RIGHT SIDE ELEVATION

0 1 2 5m scale
1:100 @A3




address. 4 Grosvenor Way - E5 9ND - London
tel. 020 3781 8008
mail. office@redwoodsprojects.co.uk
web. www.redwoodsprojects.co.uk

Any errors on Dimensions to be reported to the Architect prior to commencement of Works.
Dimensions and areas are based on survey information.
This drawing is copyright © Redwoods Projects.
All dimensions to be checked on site Prior work.

REFERENCE: 9 DALEVIEW ROAD,
LONDON N15 6PL, UK.
TITLE: EXISTING DRAWINGS
ELEVATIONS

PROJECT No 404 | DATE: 09-06-2023

NAME: E 04

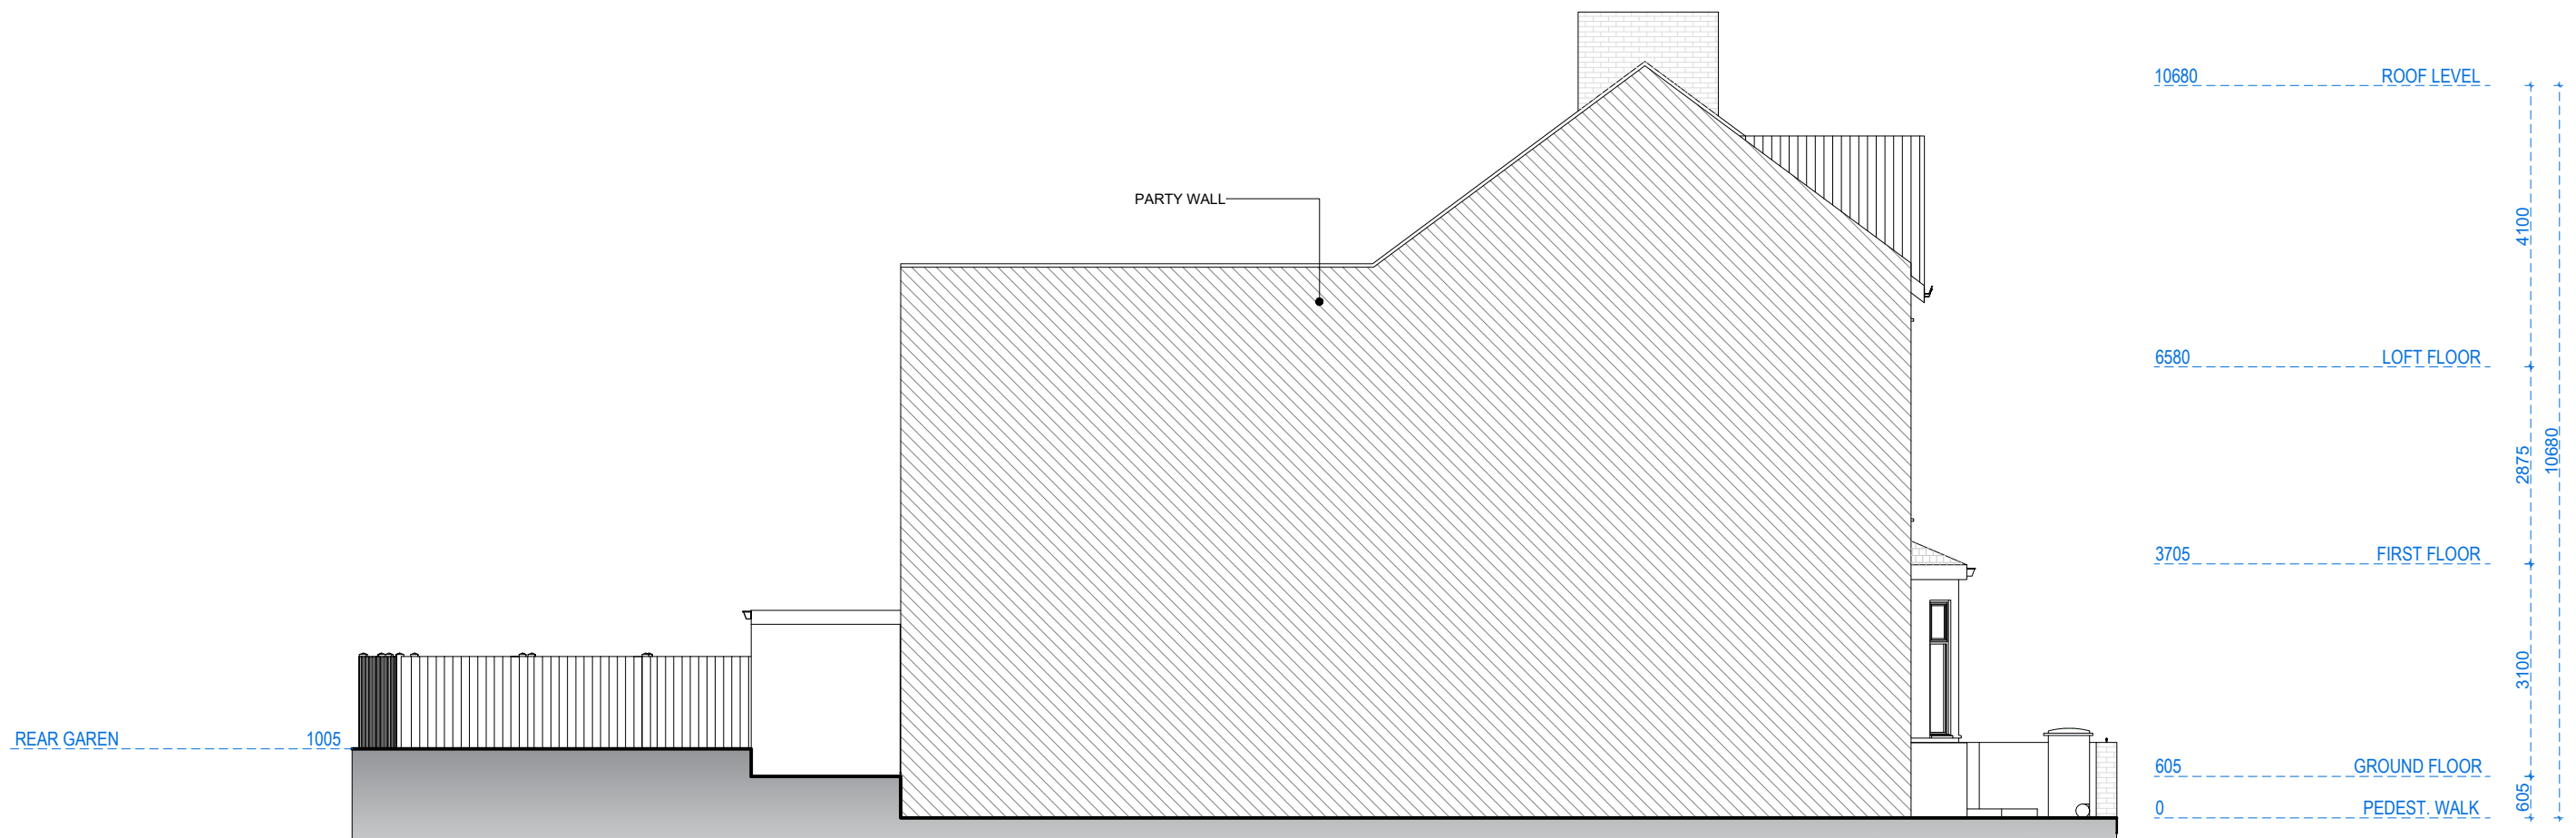

LEFT SIDE ELEVATION

0 1 2 5m scale
1:100 @A3




address. 4 Grosvenor Way - E5 9ND - London
tel. 020 3781 8008
mail. office@redwoodsprojects.co.uk
web. www.redwoodsprojects.co.uk

Any errors on Dimensions to be reported to the Architect prior to commencement of Works.
Dimensions and areas are based on survey information.
This drawing is copyright © Redwoods Projects.
All dimensions to be checked on site Prior work.

REFERENCE: 9 DALEVIEW ROAD,
LONDON N15 6PL, UK.
TITLE: EXISTING DRAWINGS
ELEVATIONS

PROJECT No 404 | DATE: 09-06-2023

NAME: E 05

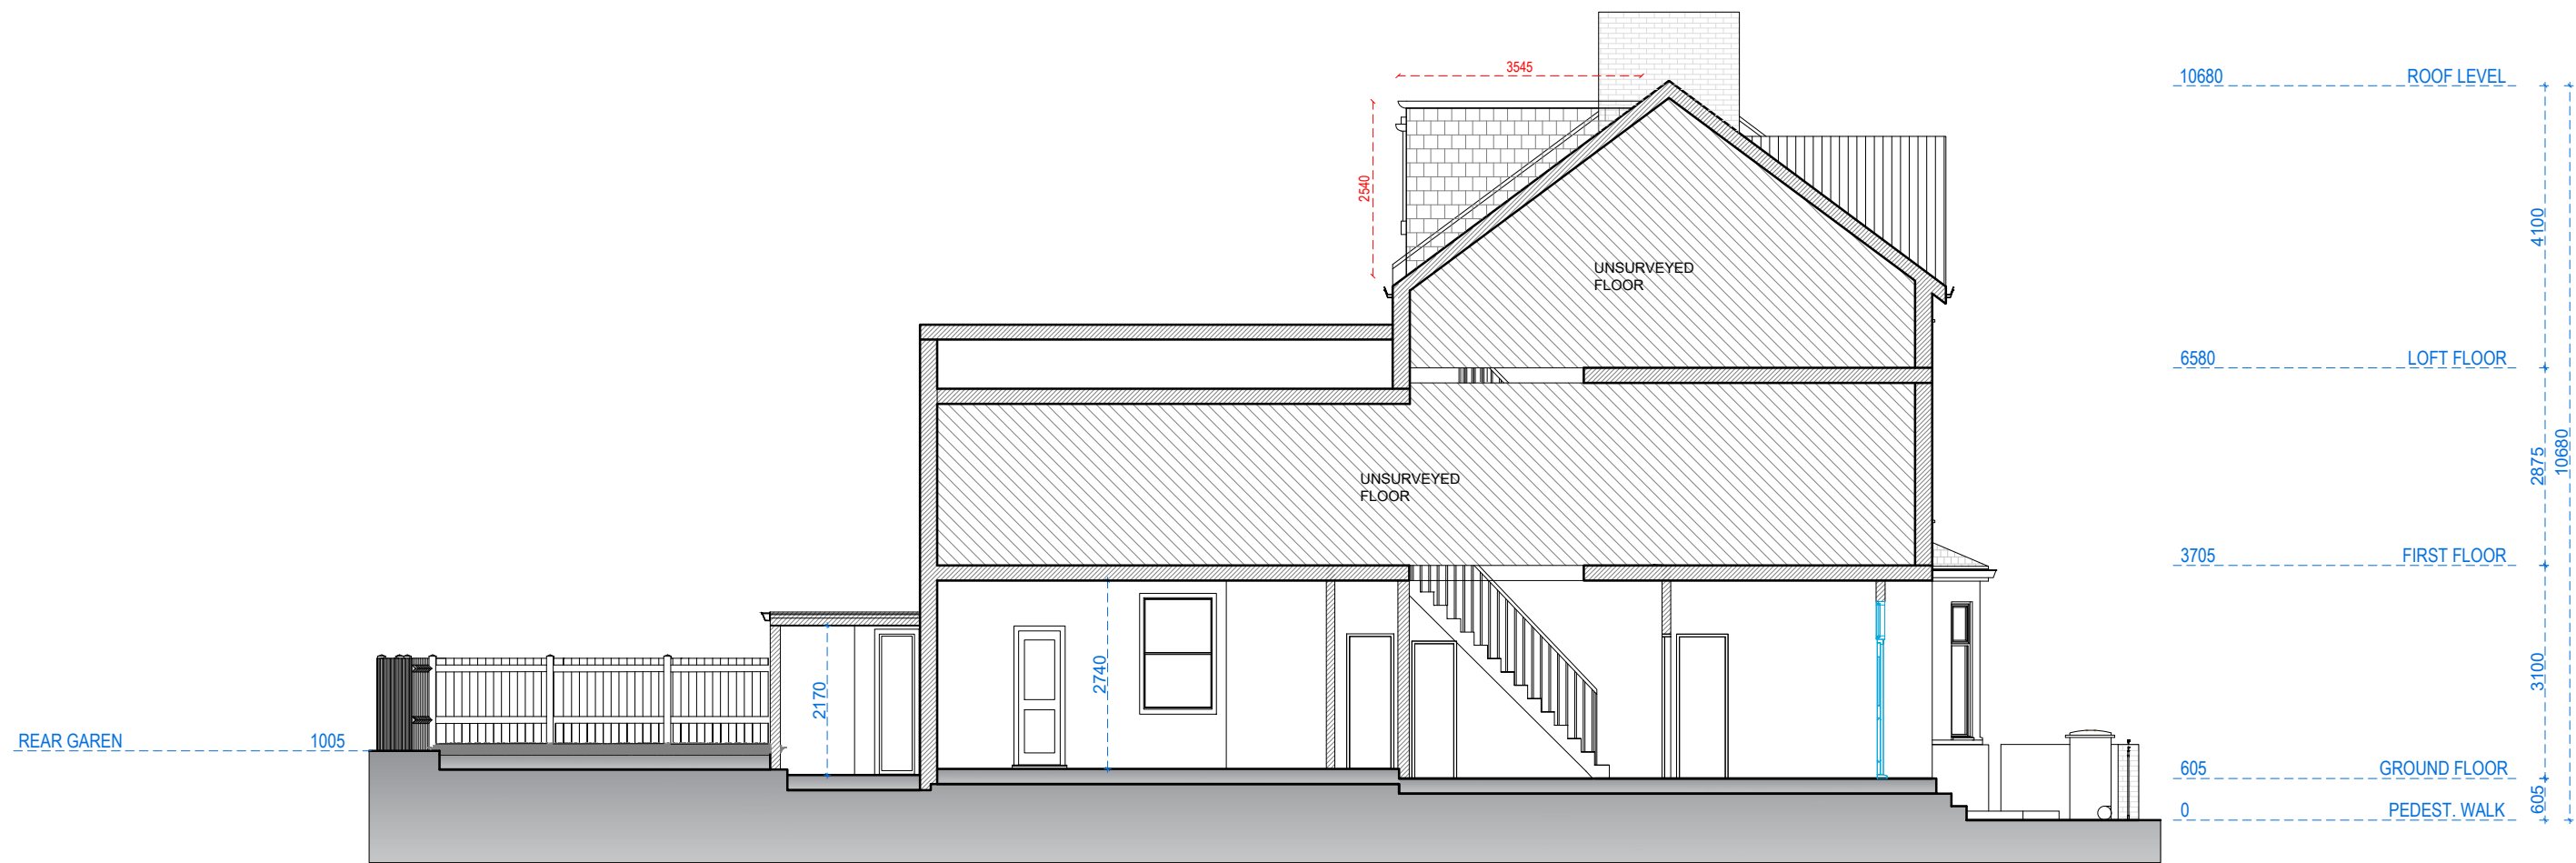

SECTION AA

0 1 2 5m scale
1:100 @A3





address. 4 Grosvenor Way - E5 9ND - London
tel. 020 3781 8008
mail. office@redwoodsprojects.co.uk
web. www.redwoodsprojects.co.uk

Any errors on Dimensions to be reported to the Architect prior to commencement of Works.
Dimensions and areas are based on survey information.
This drawing is copyright © Redwoods Projects.
All dimensions to be checked on site Prior work.

REFERENCE: 9 DALEVIEW ROAD,
LONDON N15 6PL, UK.
TITLE: EXISTING DRAWINGS
SECTION

PROJECT No 404 | DATE: 09-06-2023

NAME: E 06

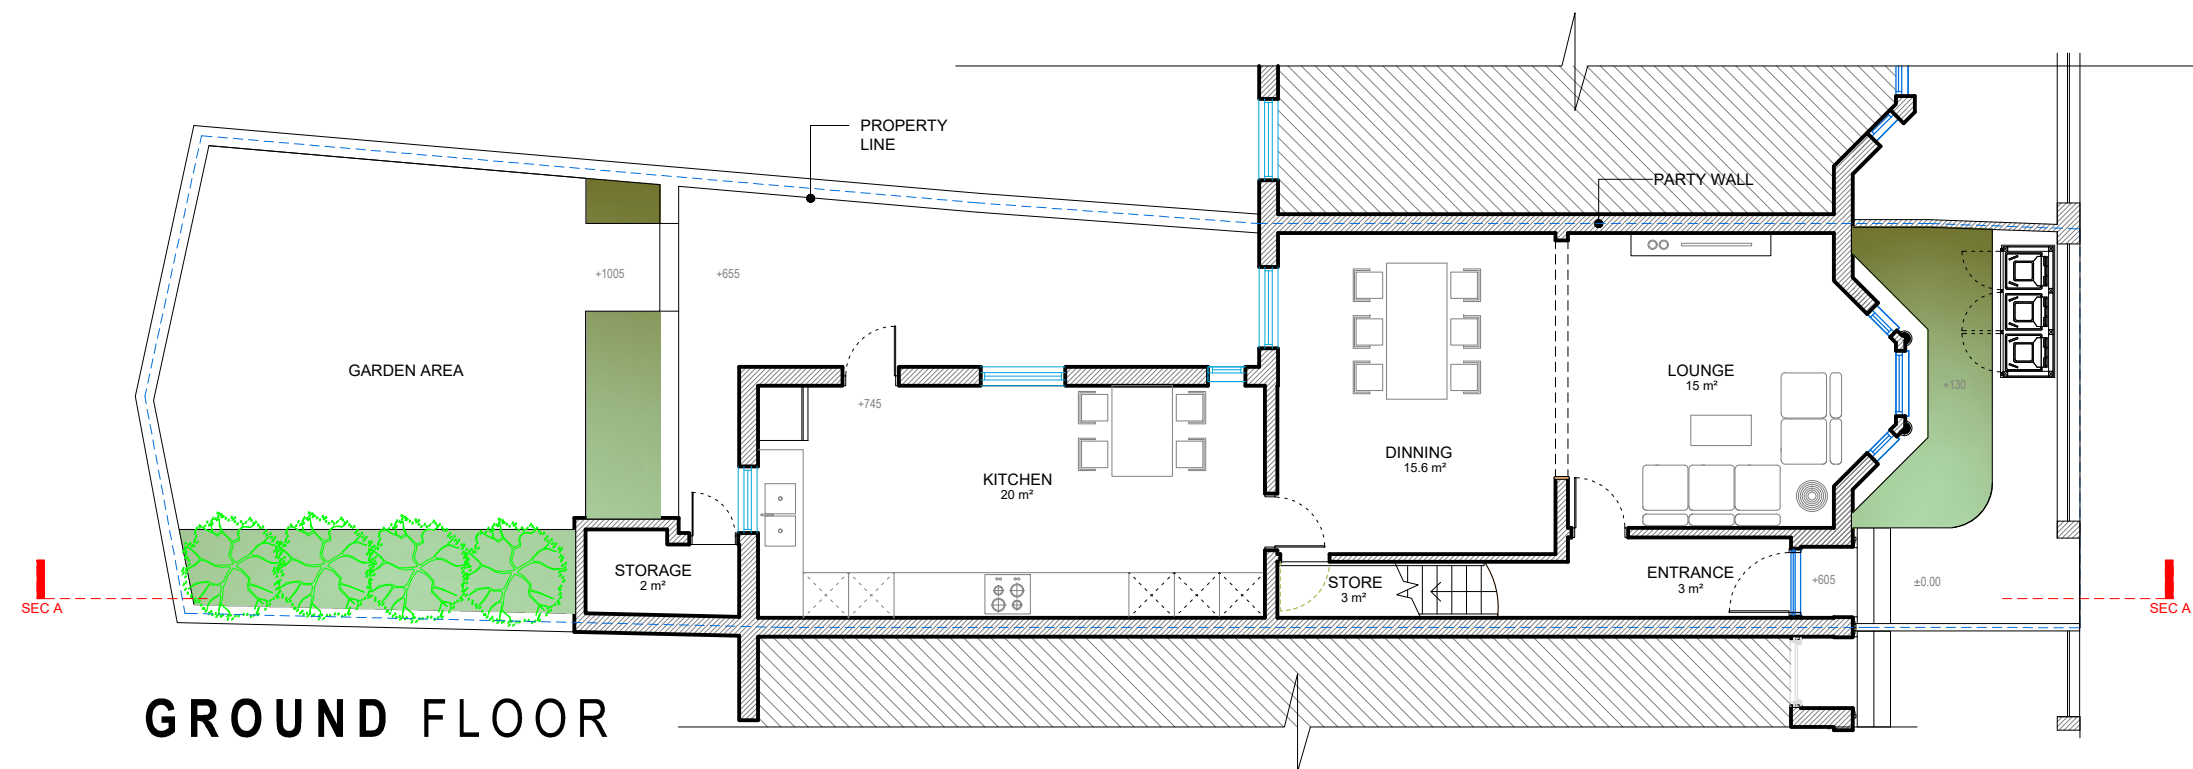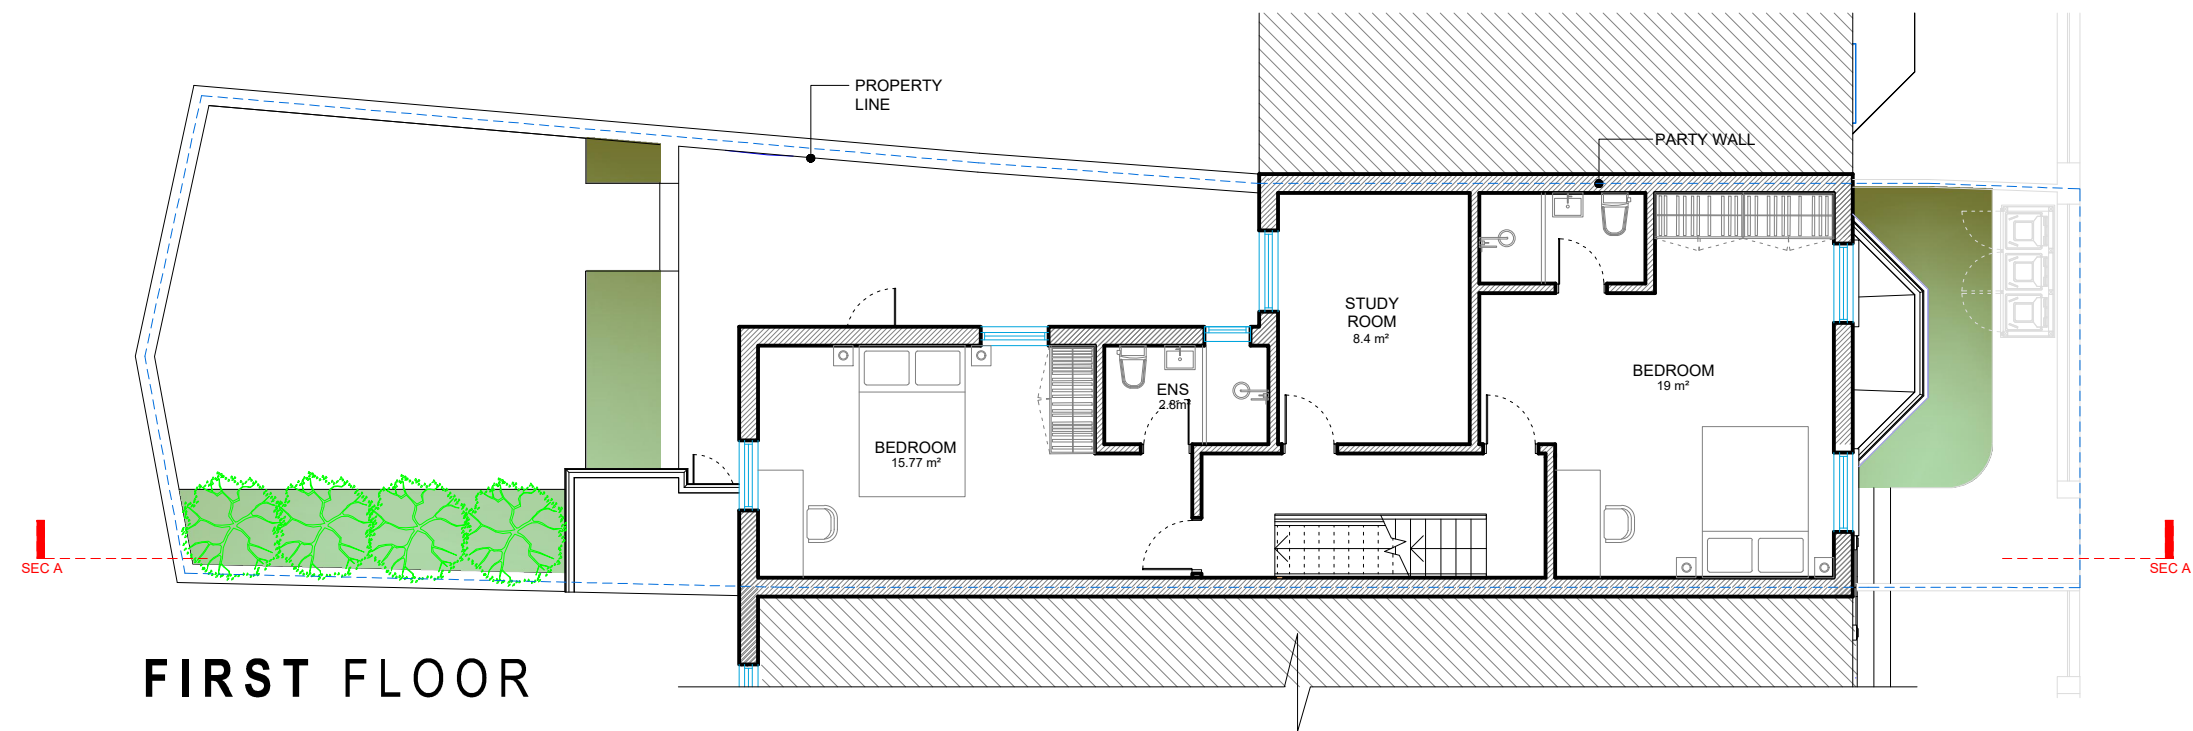


0 1 2 5m scale 1:100 @A3



address. 4 Grosvenor Way - E5 9ND - London
tel. 020 3781 8008
mail. office@redwoodsprojects.co.uk
web. www.redwoodsprojects.co.uk


Any errors on Dimensions to be reported to the Architect prior to commencement of Works.
Dimensions and areas are based on survey information.
This drawing is copyright © Redwoods Projects.
All dimensions to be checked on site Prior work.

 


REFERENCE: 9 DALEVIEW ROAD,
LONDON N15 6PL, UK.
TITLE: PROPOSED DRAWINGS
FLOOR PLANS

PROJECT No 404 | DATE: 09-06-2023

NAME: **P 01**

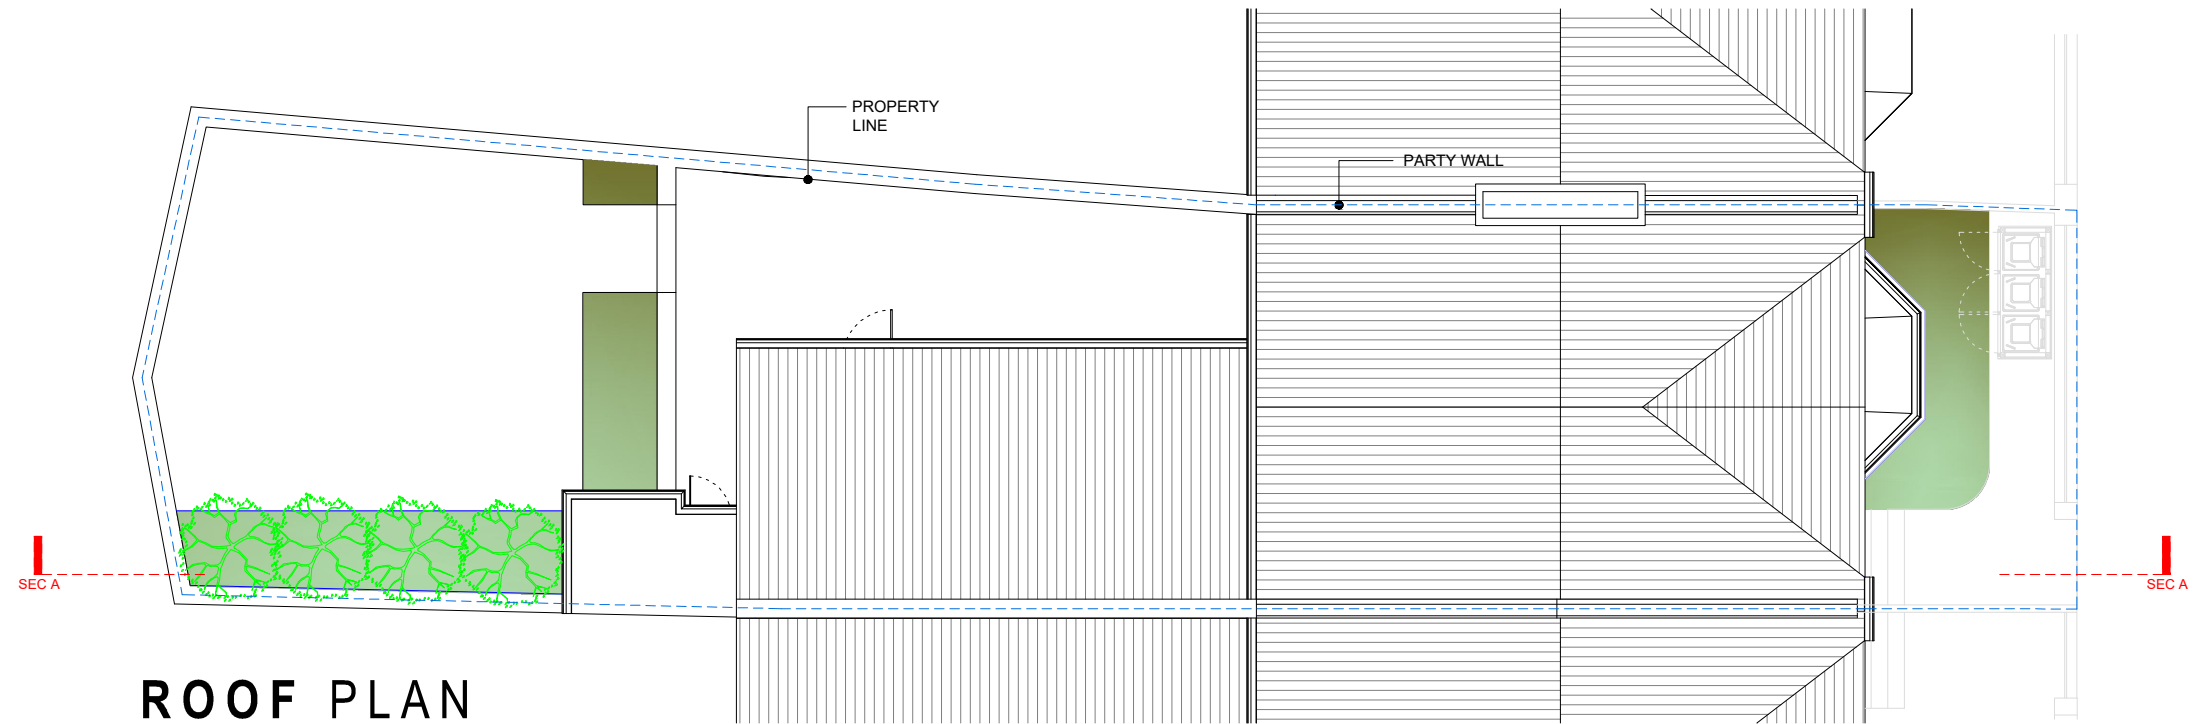

ROOF PLAN

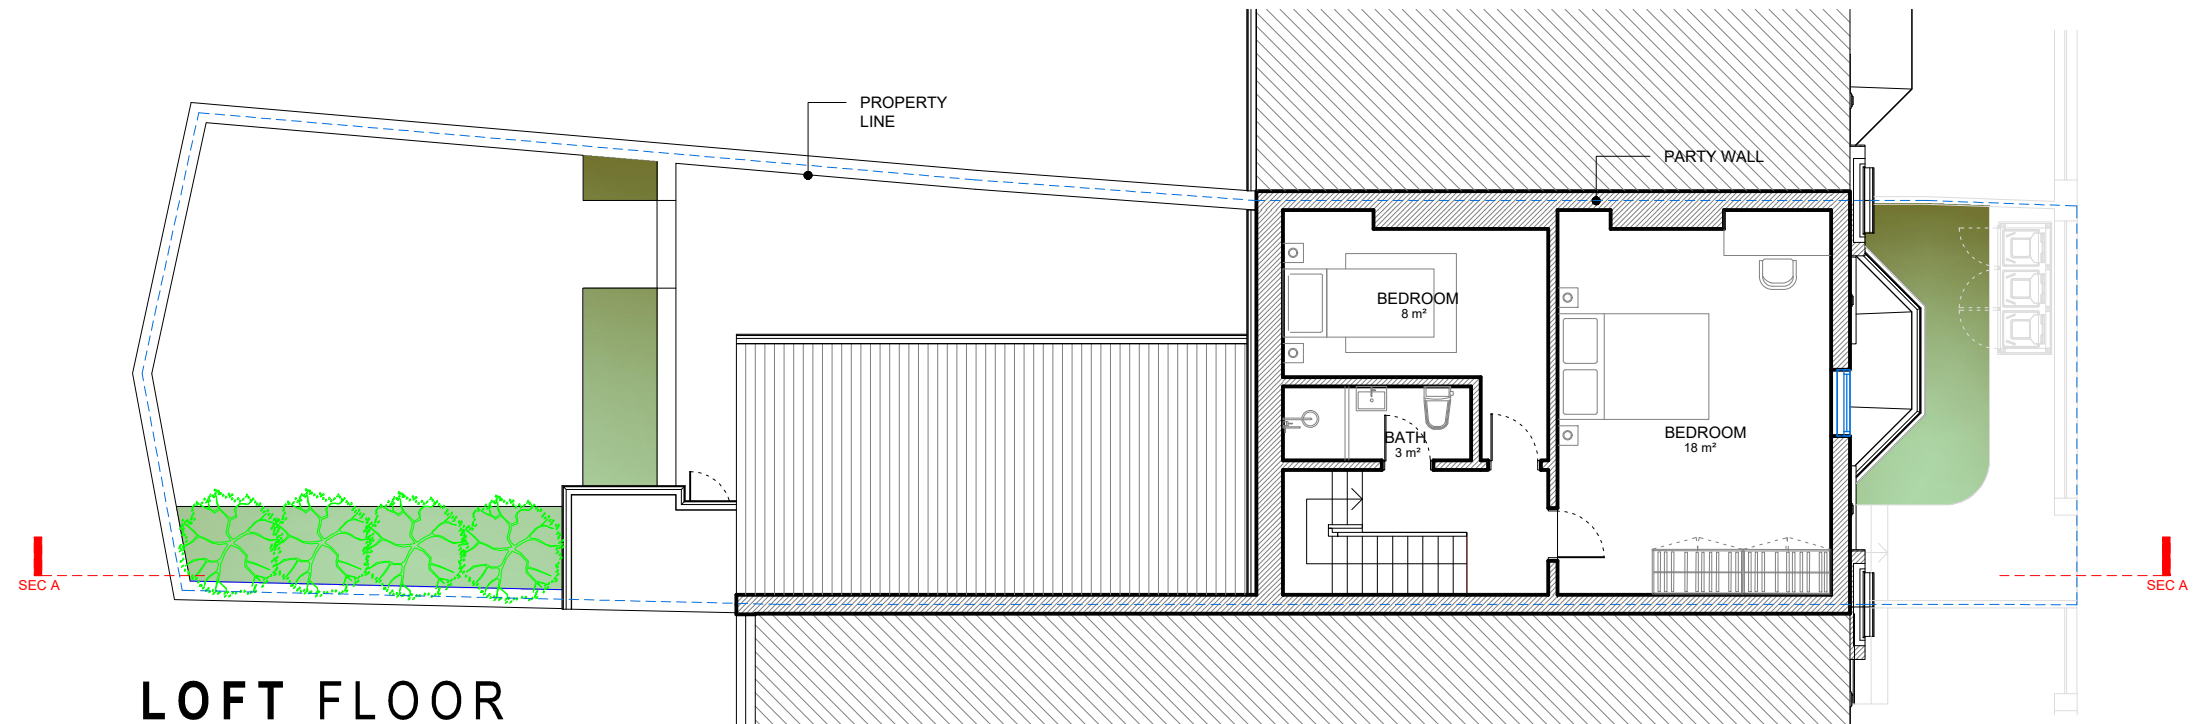


LOFT FLOOR

0 1 2 5m scale
1:100 @A3



address. 4 Grosvenor Way - E5 9ND - London
tel. 020 3781 8008
mail. office@redwoodsprojects.co.uk
web. www.redwoodsprojects.co.uk

Any errors on Dimensions to be reported to the Architect prior to commencement of Works.
Dimensions and areas are based on survey information.
This drawing is copyright © Redwoods Projects.
All dimensions to be checked on site Prior work.

 


REFERENCE: 9 DALEVIEW ROAD,
LONDON N15 6PL, UK.
TITLE: PROPOSED DRAWINGS
FLOOR PLANS

PROJECT No 404 | DATE: 09-06-2023

NAME: **P 02**



FRONT ELEVATION

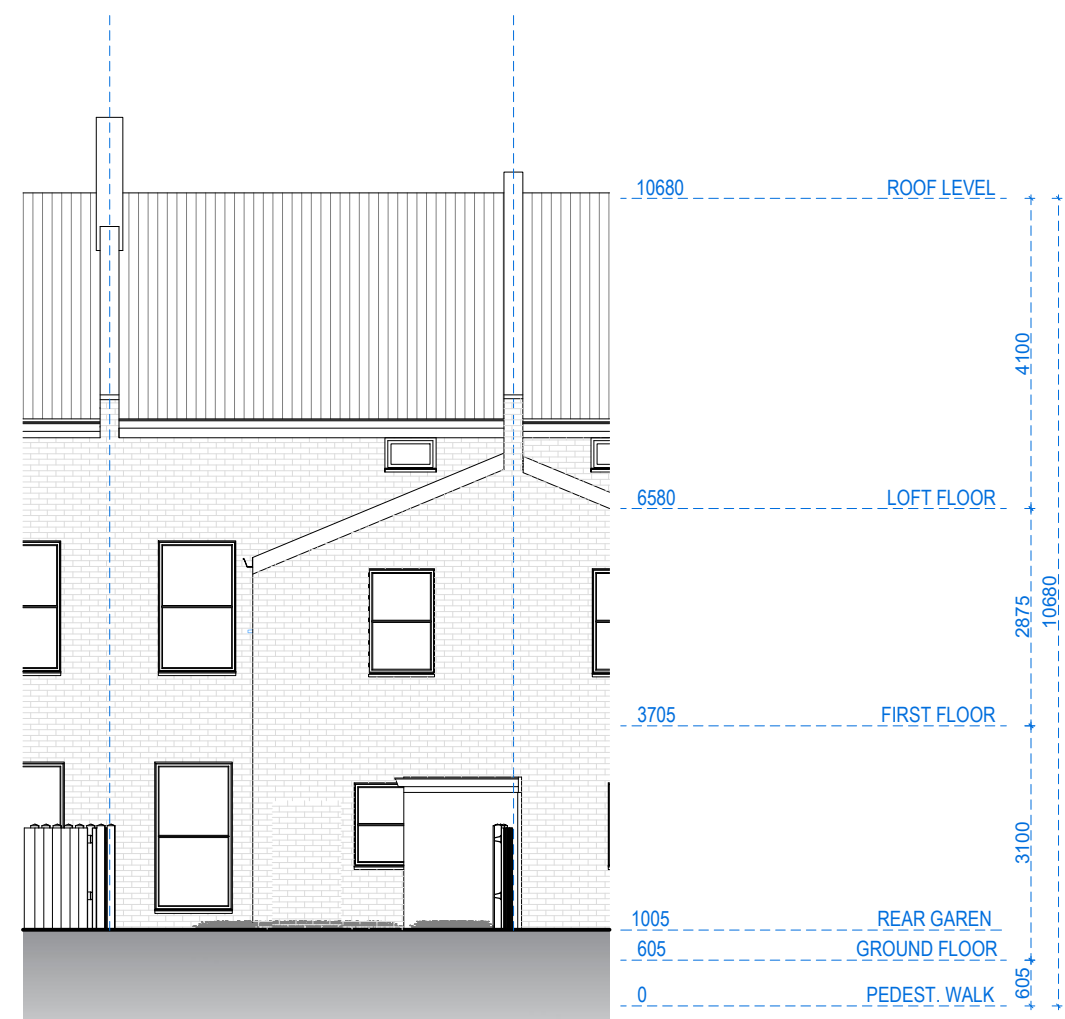

REAR ELEVATION




address. 4 Grosvenor Way - E5 9ND - London
tel. 020 3781 8008
mail. office@redwoodsprojects.co.uk
web. www.redwoodsprojects.co.uk

Any errors on Dimensions to be reported to the Architect prior to commencement of Works.
Dimensions and areas are based on survey information.
This drawing is copyright © Redwoods Projects.
All dimensions to be checked on site Prior work.

REFERENCE: 9 DALEVIEW ROAD,
LONDON N15 6PL, UK.
TITLE: PROPSOED DRAWINGS
ELEVATIONS

PROJECT No 404 | DATE: 09-06-2023

NAME: P 03

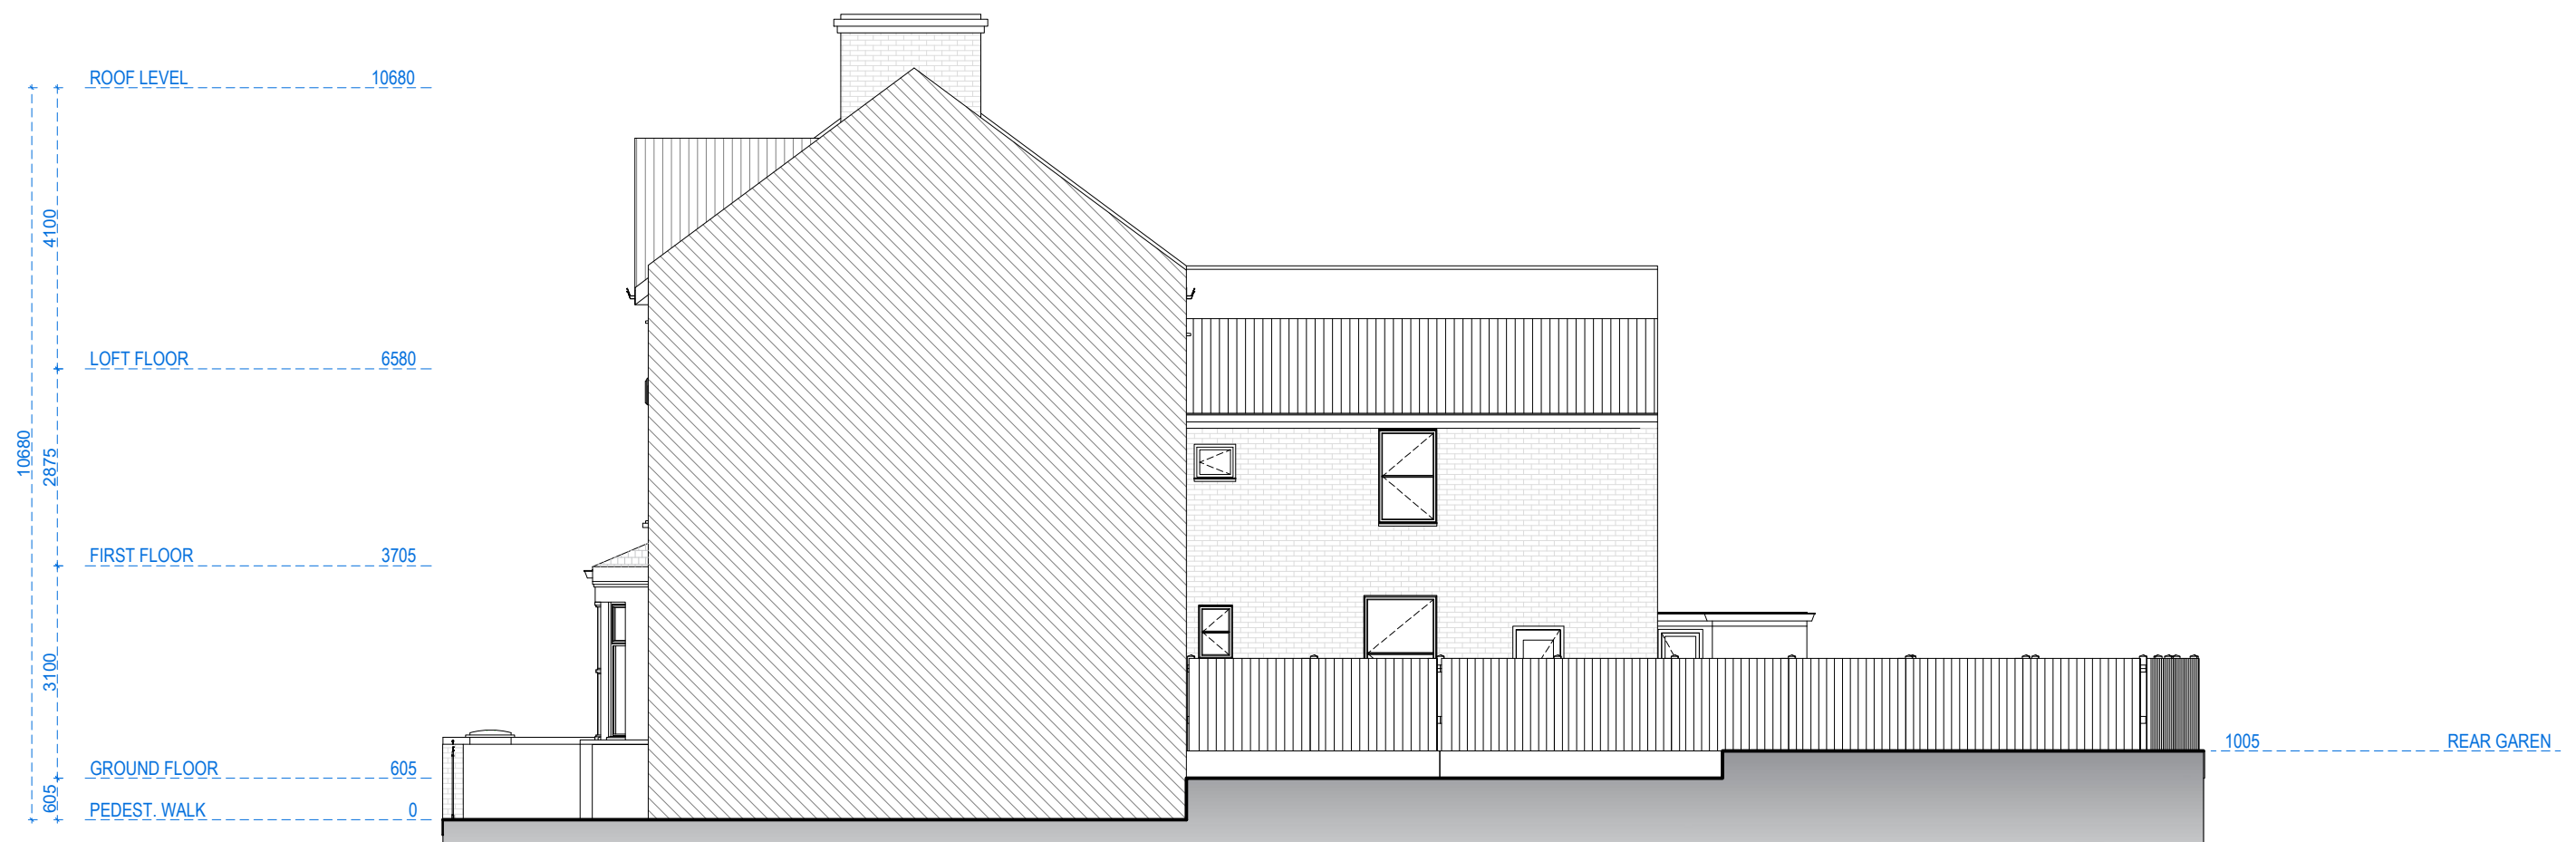

RIGHT SIDE ELEVATION

0 1 2 5m scale
1:100 @A3




address. 4 Grosvenor Way - E5 9ND - London
tel. 020 3781 8008
mail. office@redwoodsprojects.co.uk
web. www.redwoodsprojects.co.uk

Any errors on Dimensions to be reported to the Architect prior to commencement of Works.
Dimensions and areas are based on survey information.
This drawing is copyright © Redwoods Projects.
All dimensions to be checked on site Prior work.

REFERENCE: 9 DALEVIEW ROAD,
LONDON N15 6PL, UK.
TITLE: PROPOSED DRAWINGS
ELEVATIONS

PROJECT No 404 | DATE: 09-06-2023

NAME: P 04

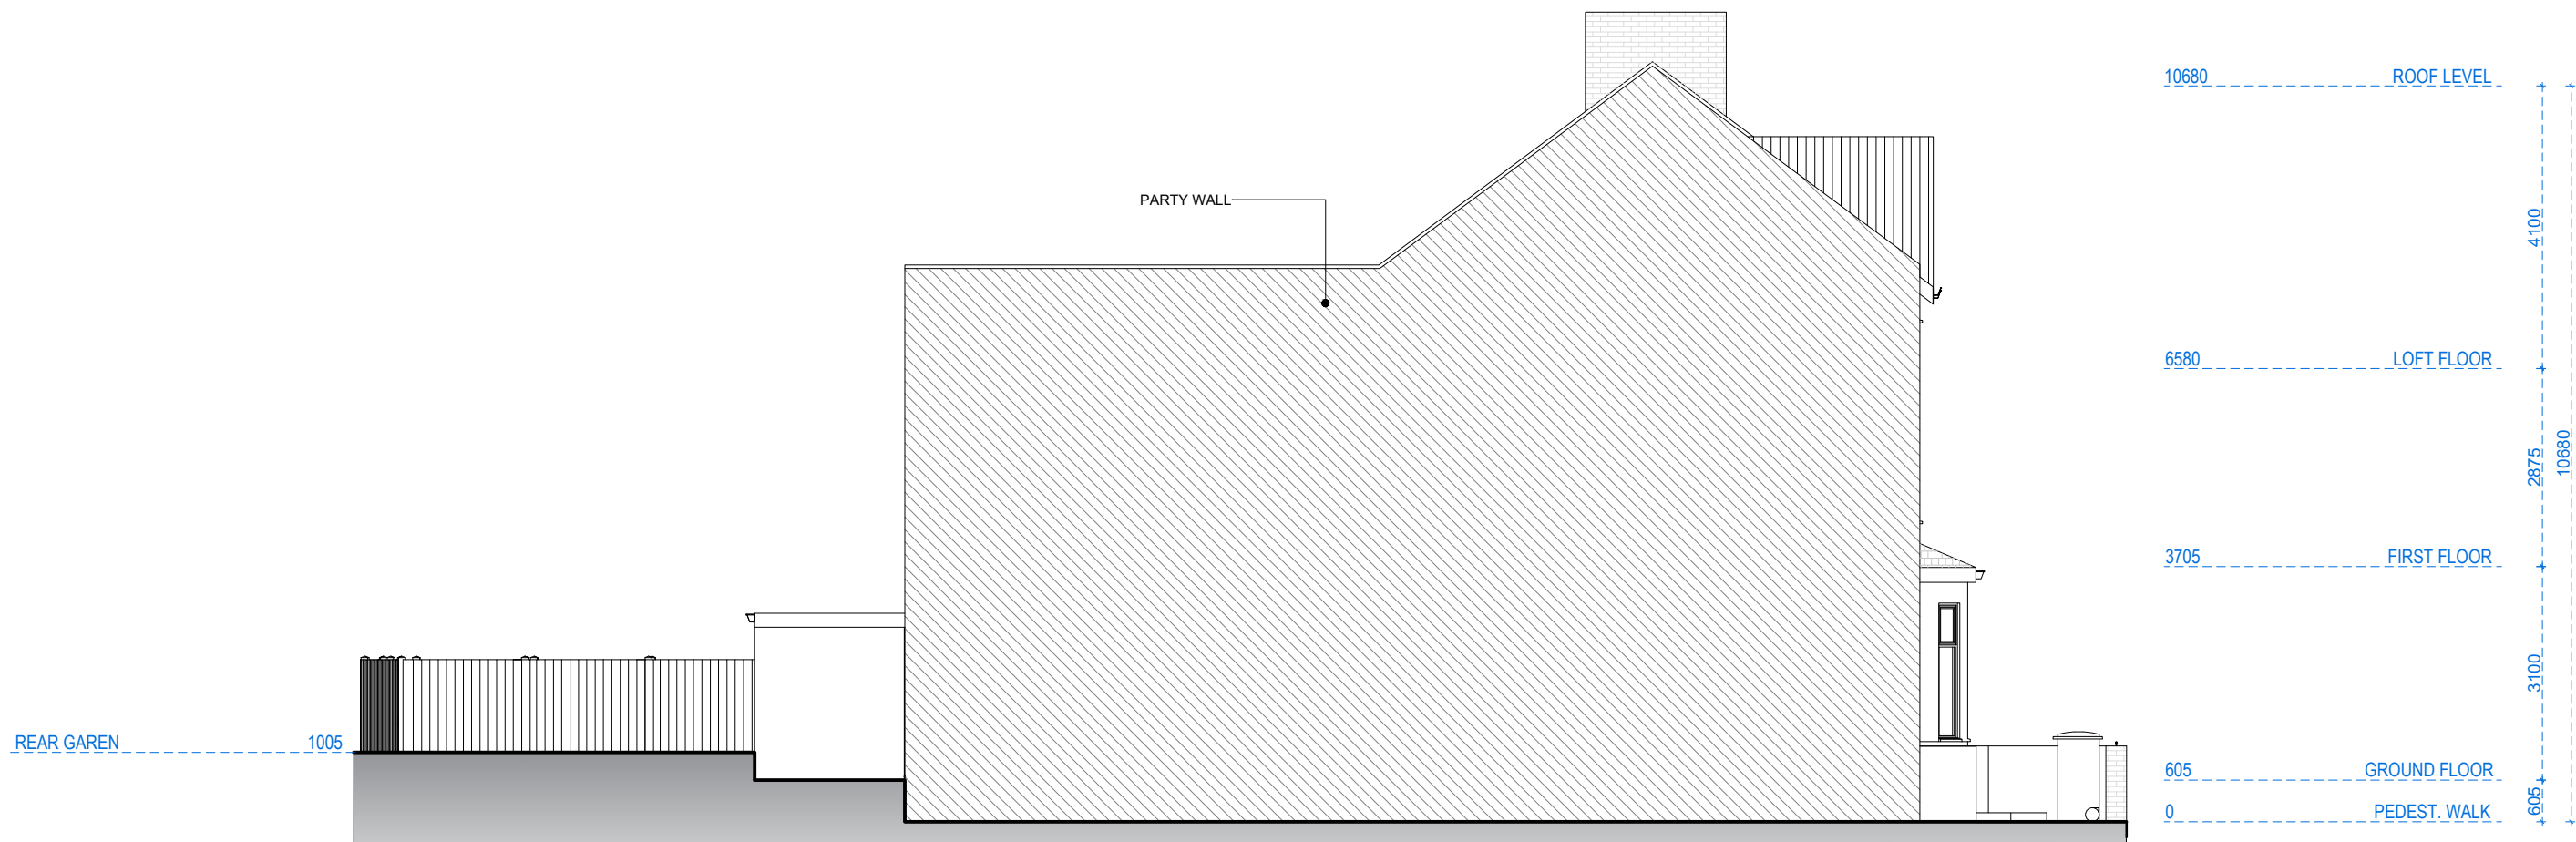

LEFT SIDE ELEVATION

0 1 2 5m scale 1:100 @A3



address. 4 Grosvenor Way - E5 9ND - London
tel. 020 3781 8008
mail. office@redwoodsprojects.co.uk
web. www.redwoodsprojects.co.uk

Any errors on Dimensions to be reported to the Architect prior to commencement of Works.
Dimensions and areas are based on survey information.
This drawing is copyright © Redwoods Projects.
All dimensions to be checked on site Prior work.

REFERENCE: 9 DALEVIEW ROAD,
LONDON N15 6PL, UK.
TITLE: PROPSOED DRAWINGS
ELEVATIONS

PROJECT No 404 | DATE: 09-06-2023

NAME: P 05



SECTION AA

0 1 2 5m scale
1:100 @A3



address. 4 Grosvenor Way - E5 9ND - London
tel. 020 3781 8008
mail. office@redwoodsprojects.co.uk
web. www.redwoodsprojects.co.uk

Any errors on Dimensions to be reported to the Architect prior to commencement of Works.
Dimensions and areas are based on survey information.
This drawing is copyright © Redwoods Projects.
All dimensions to be checked on site Prior work.

REFERENCE: 9 DALEVIEW ROAD,
LONDON N15 6PL, UK.
TITLE: PROPOSED DRAWINGS
SECTION

PROJECT No 404 | DATE: 09-06-2023

NAME: P 06