





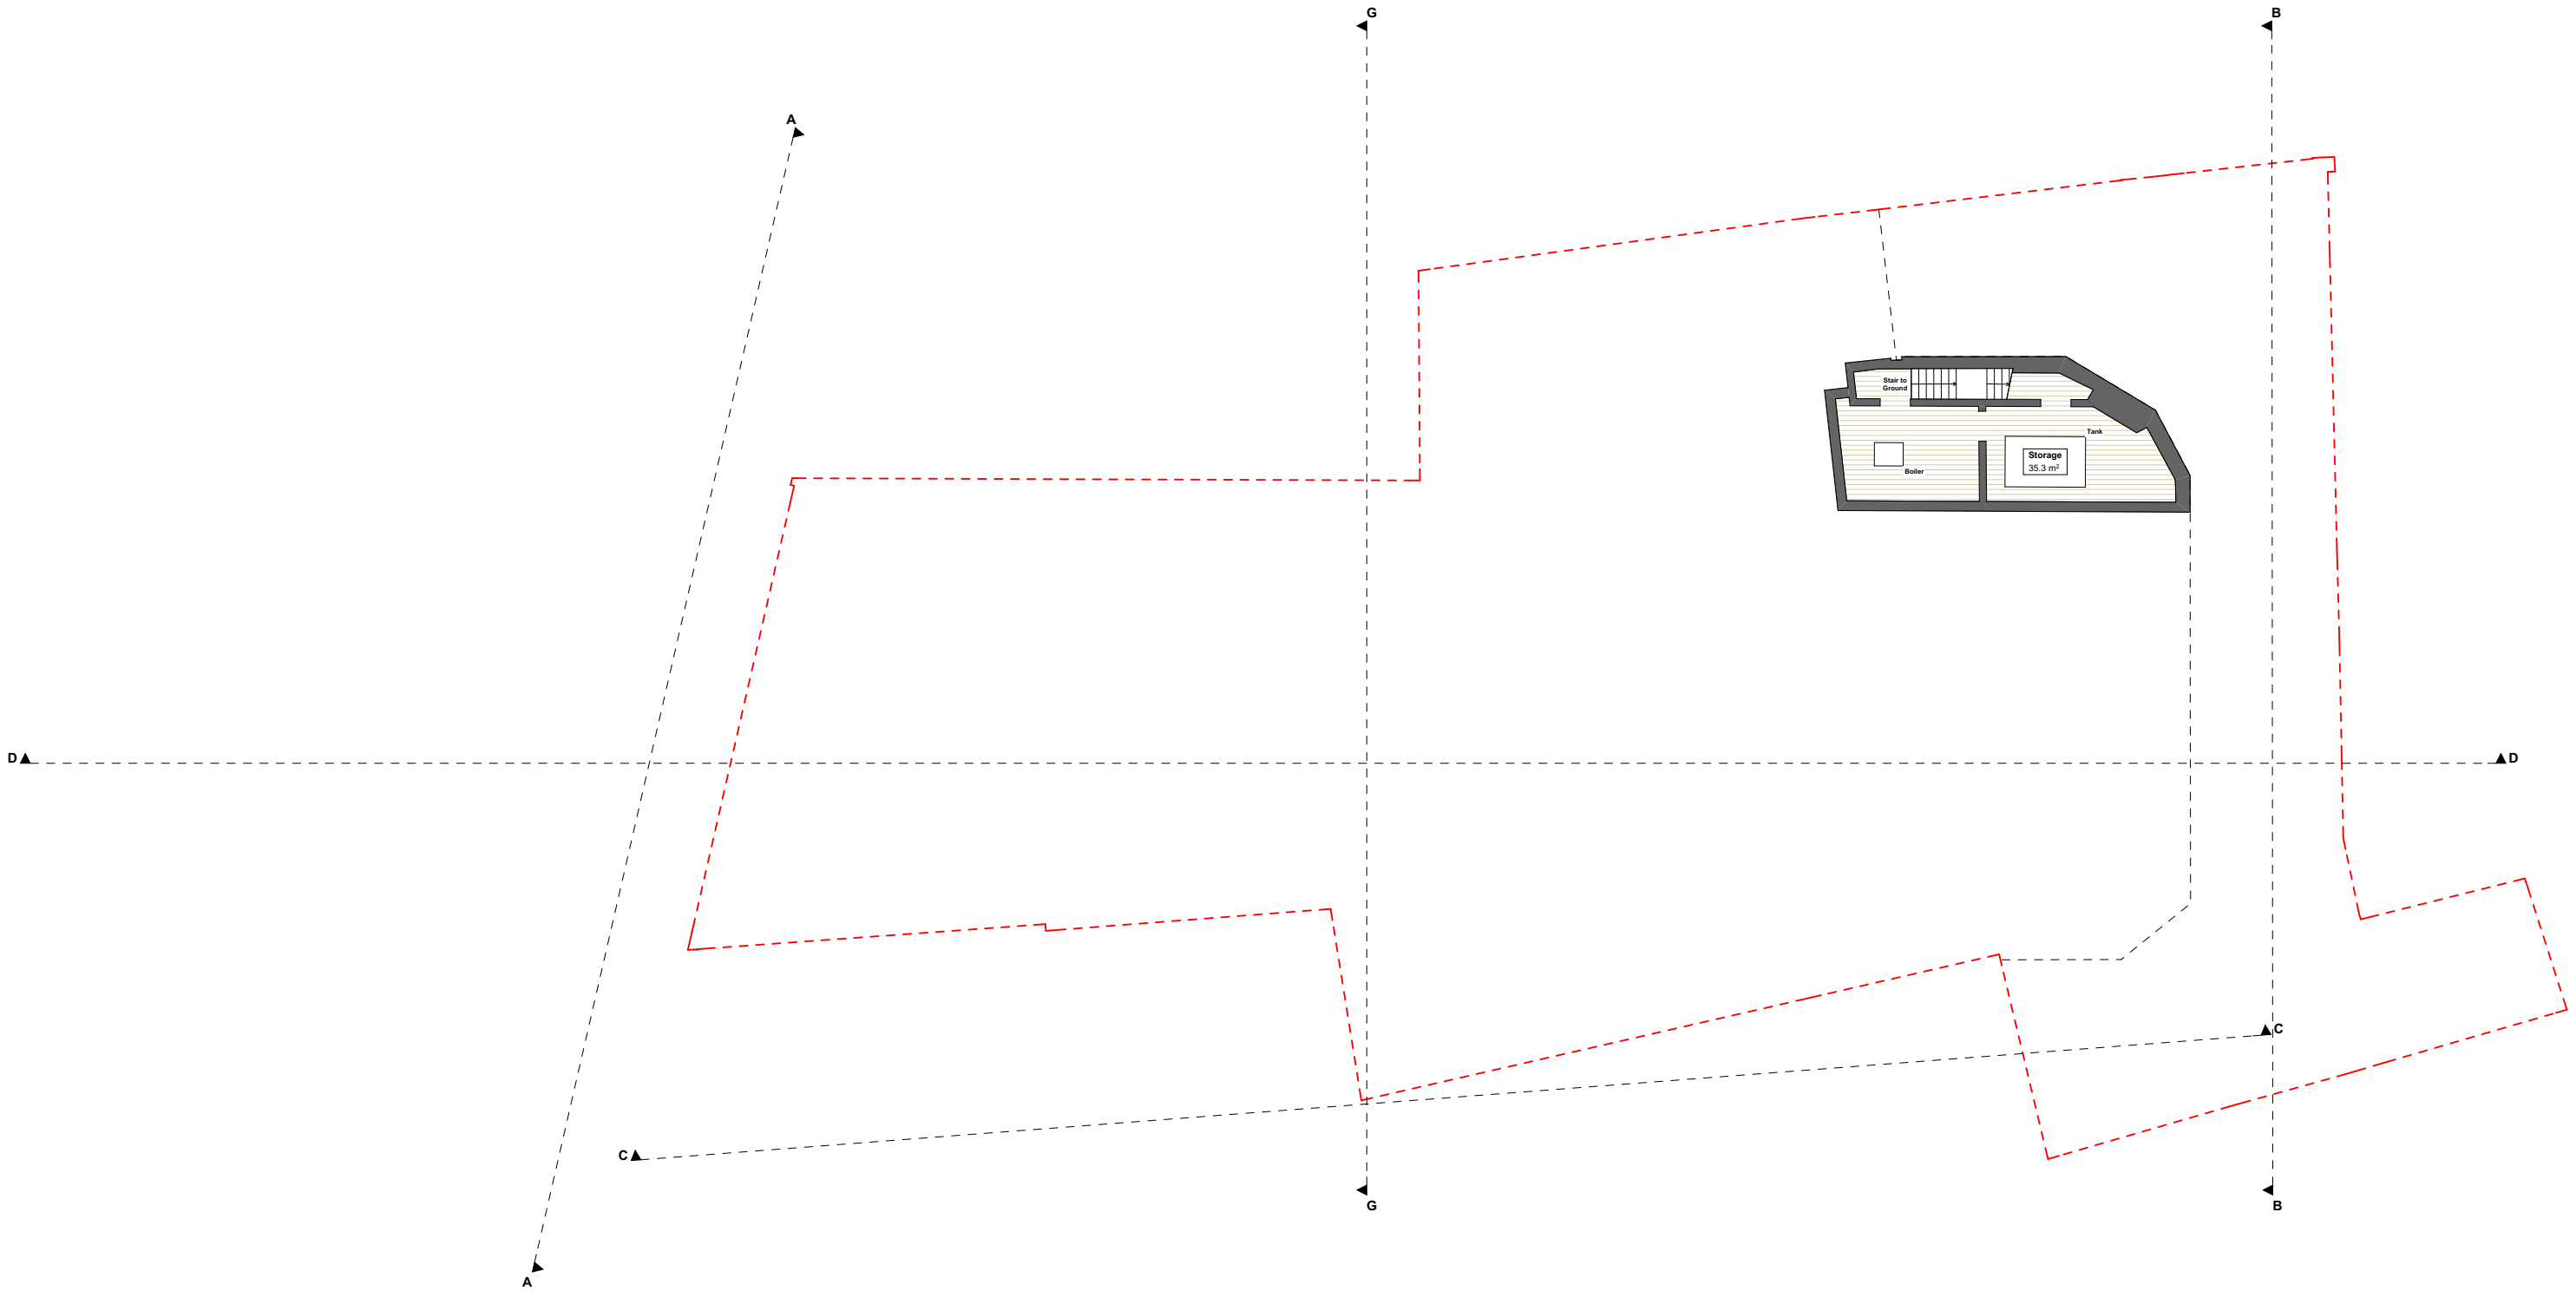

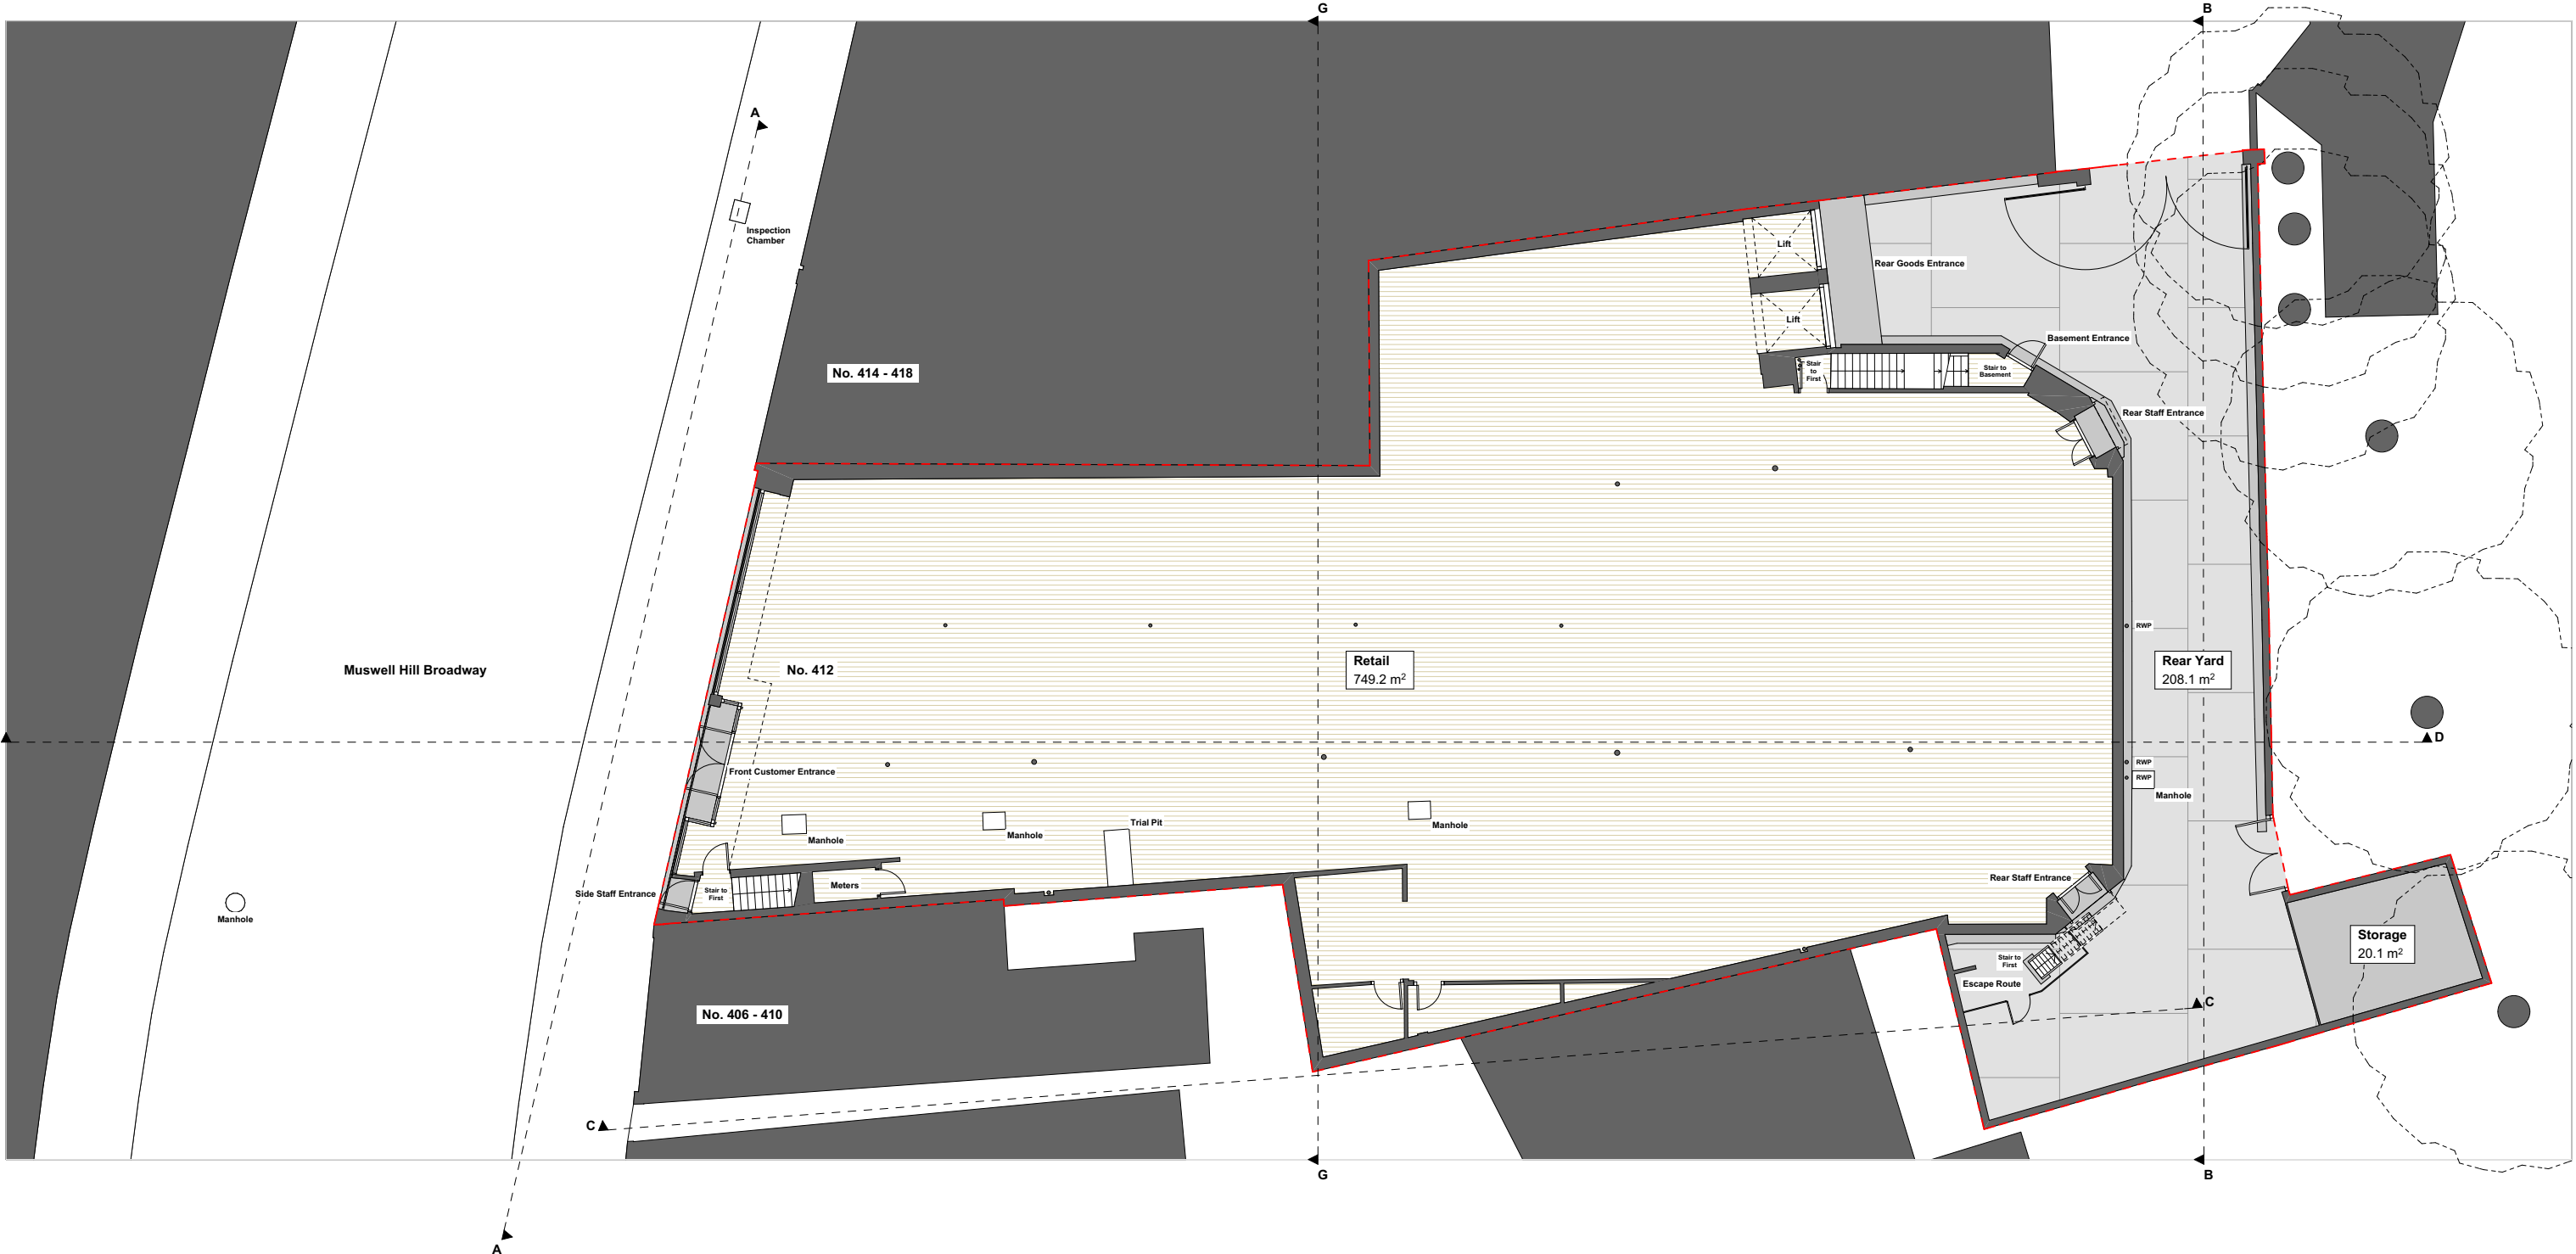

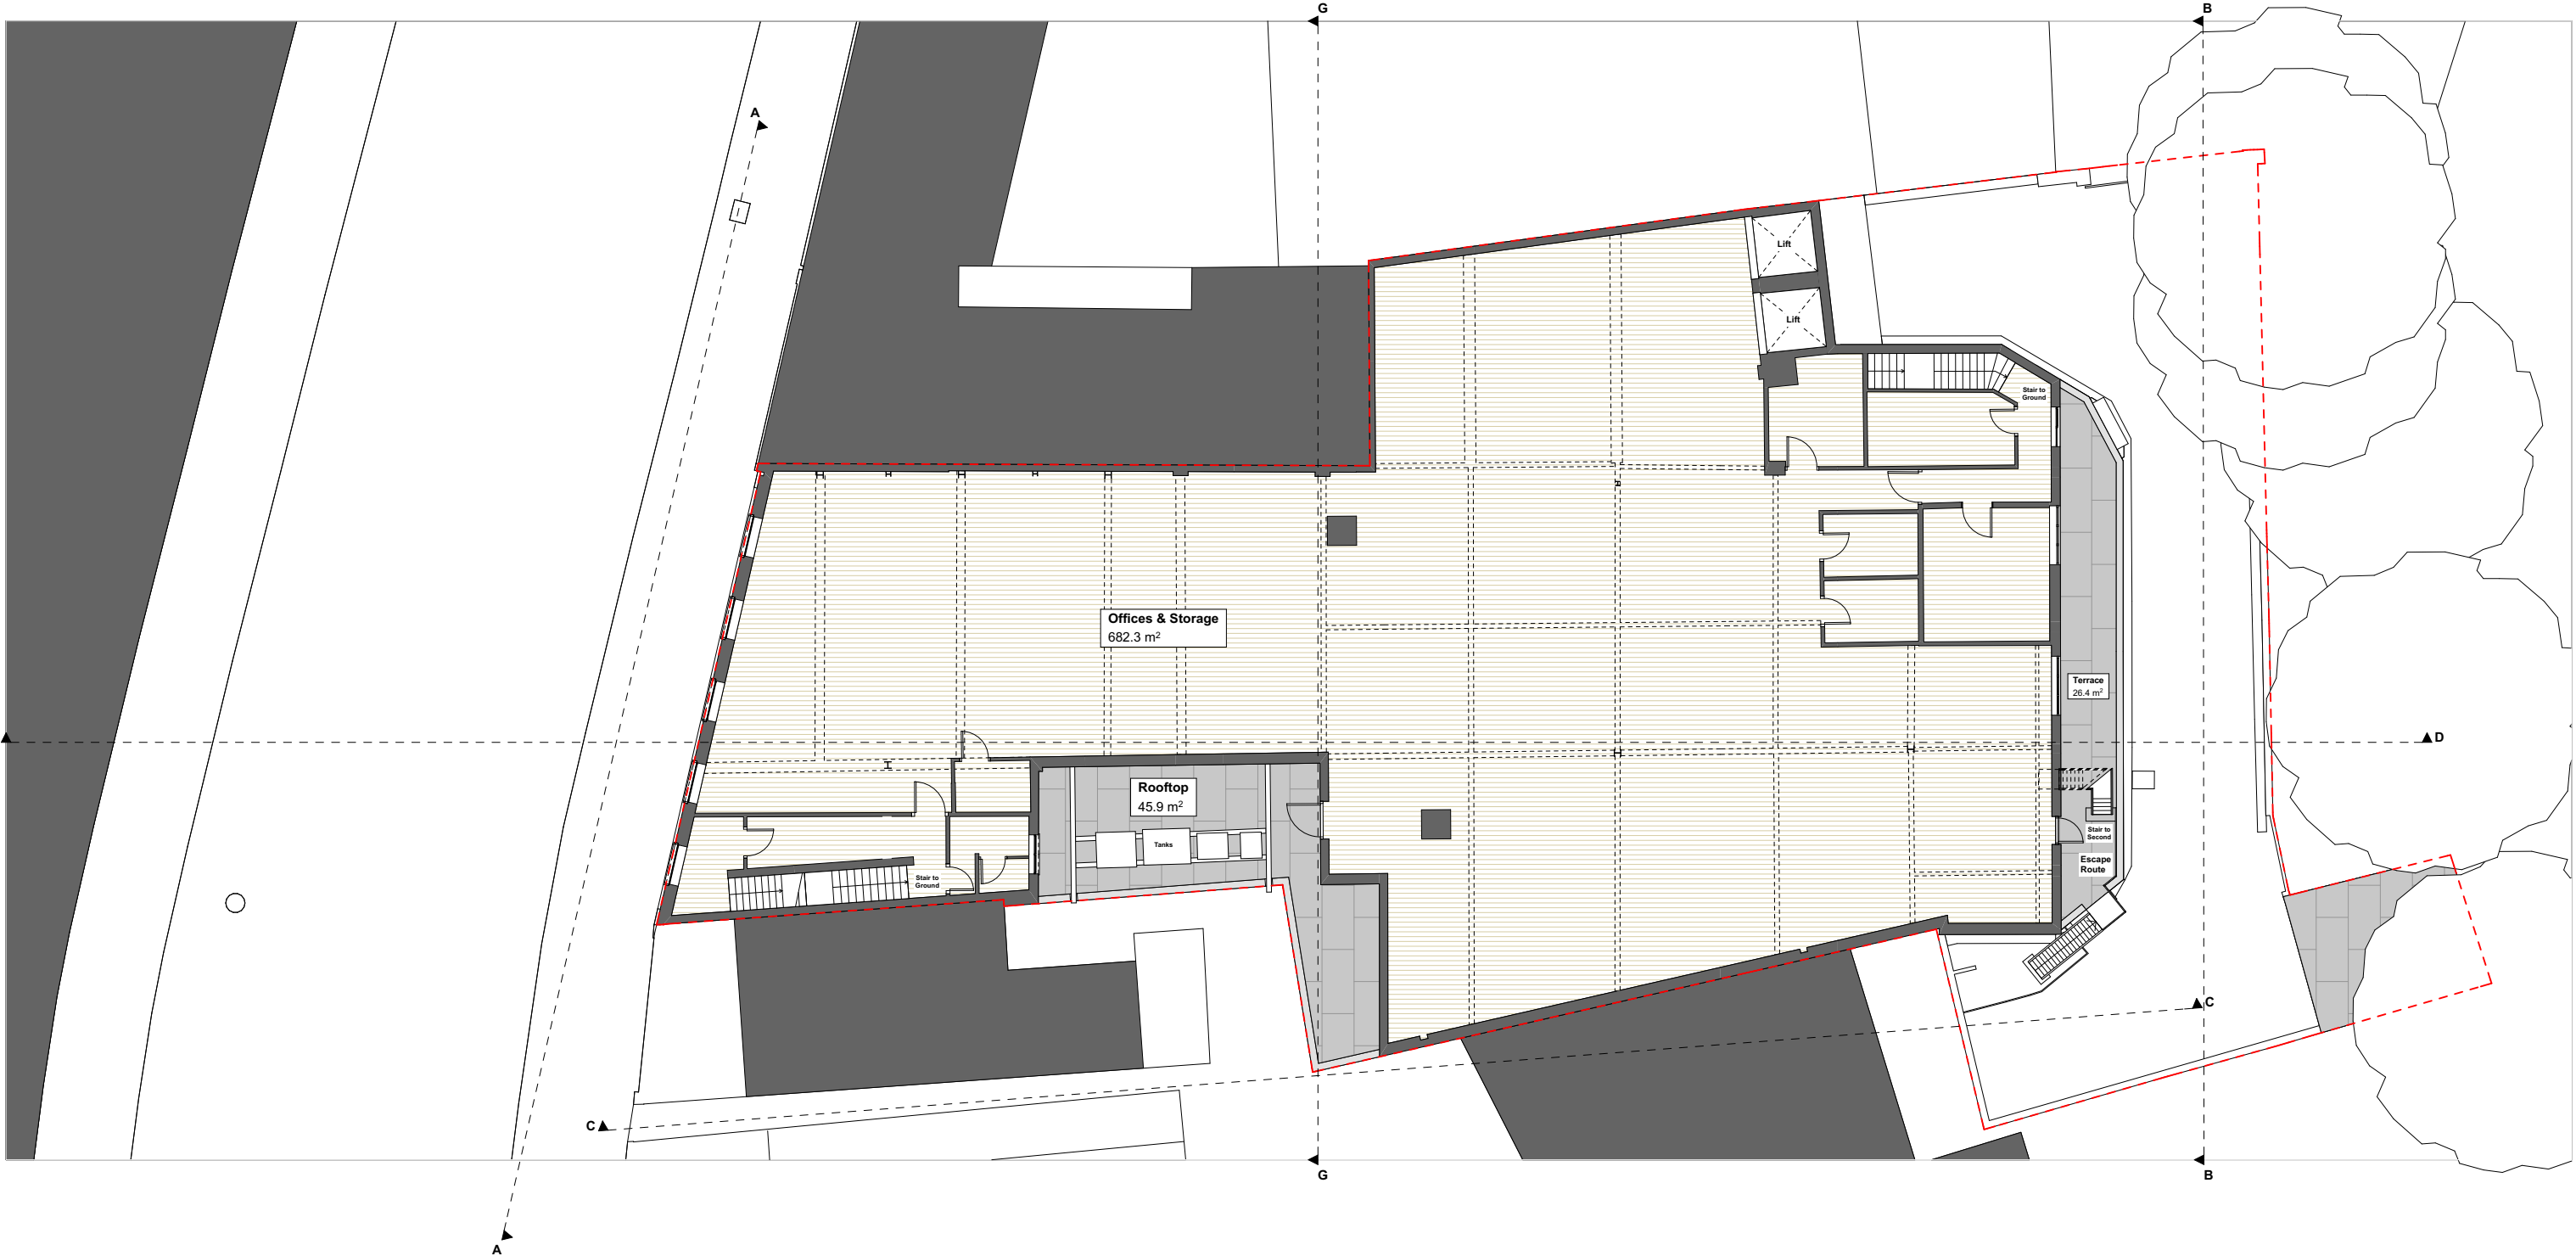

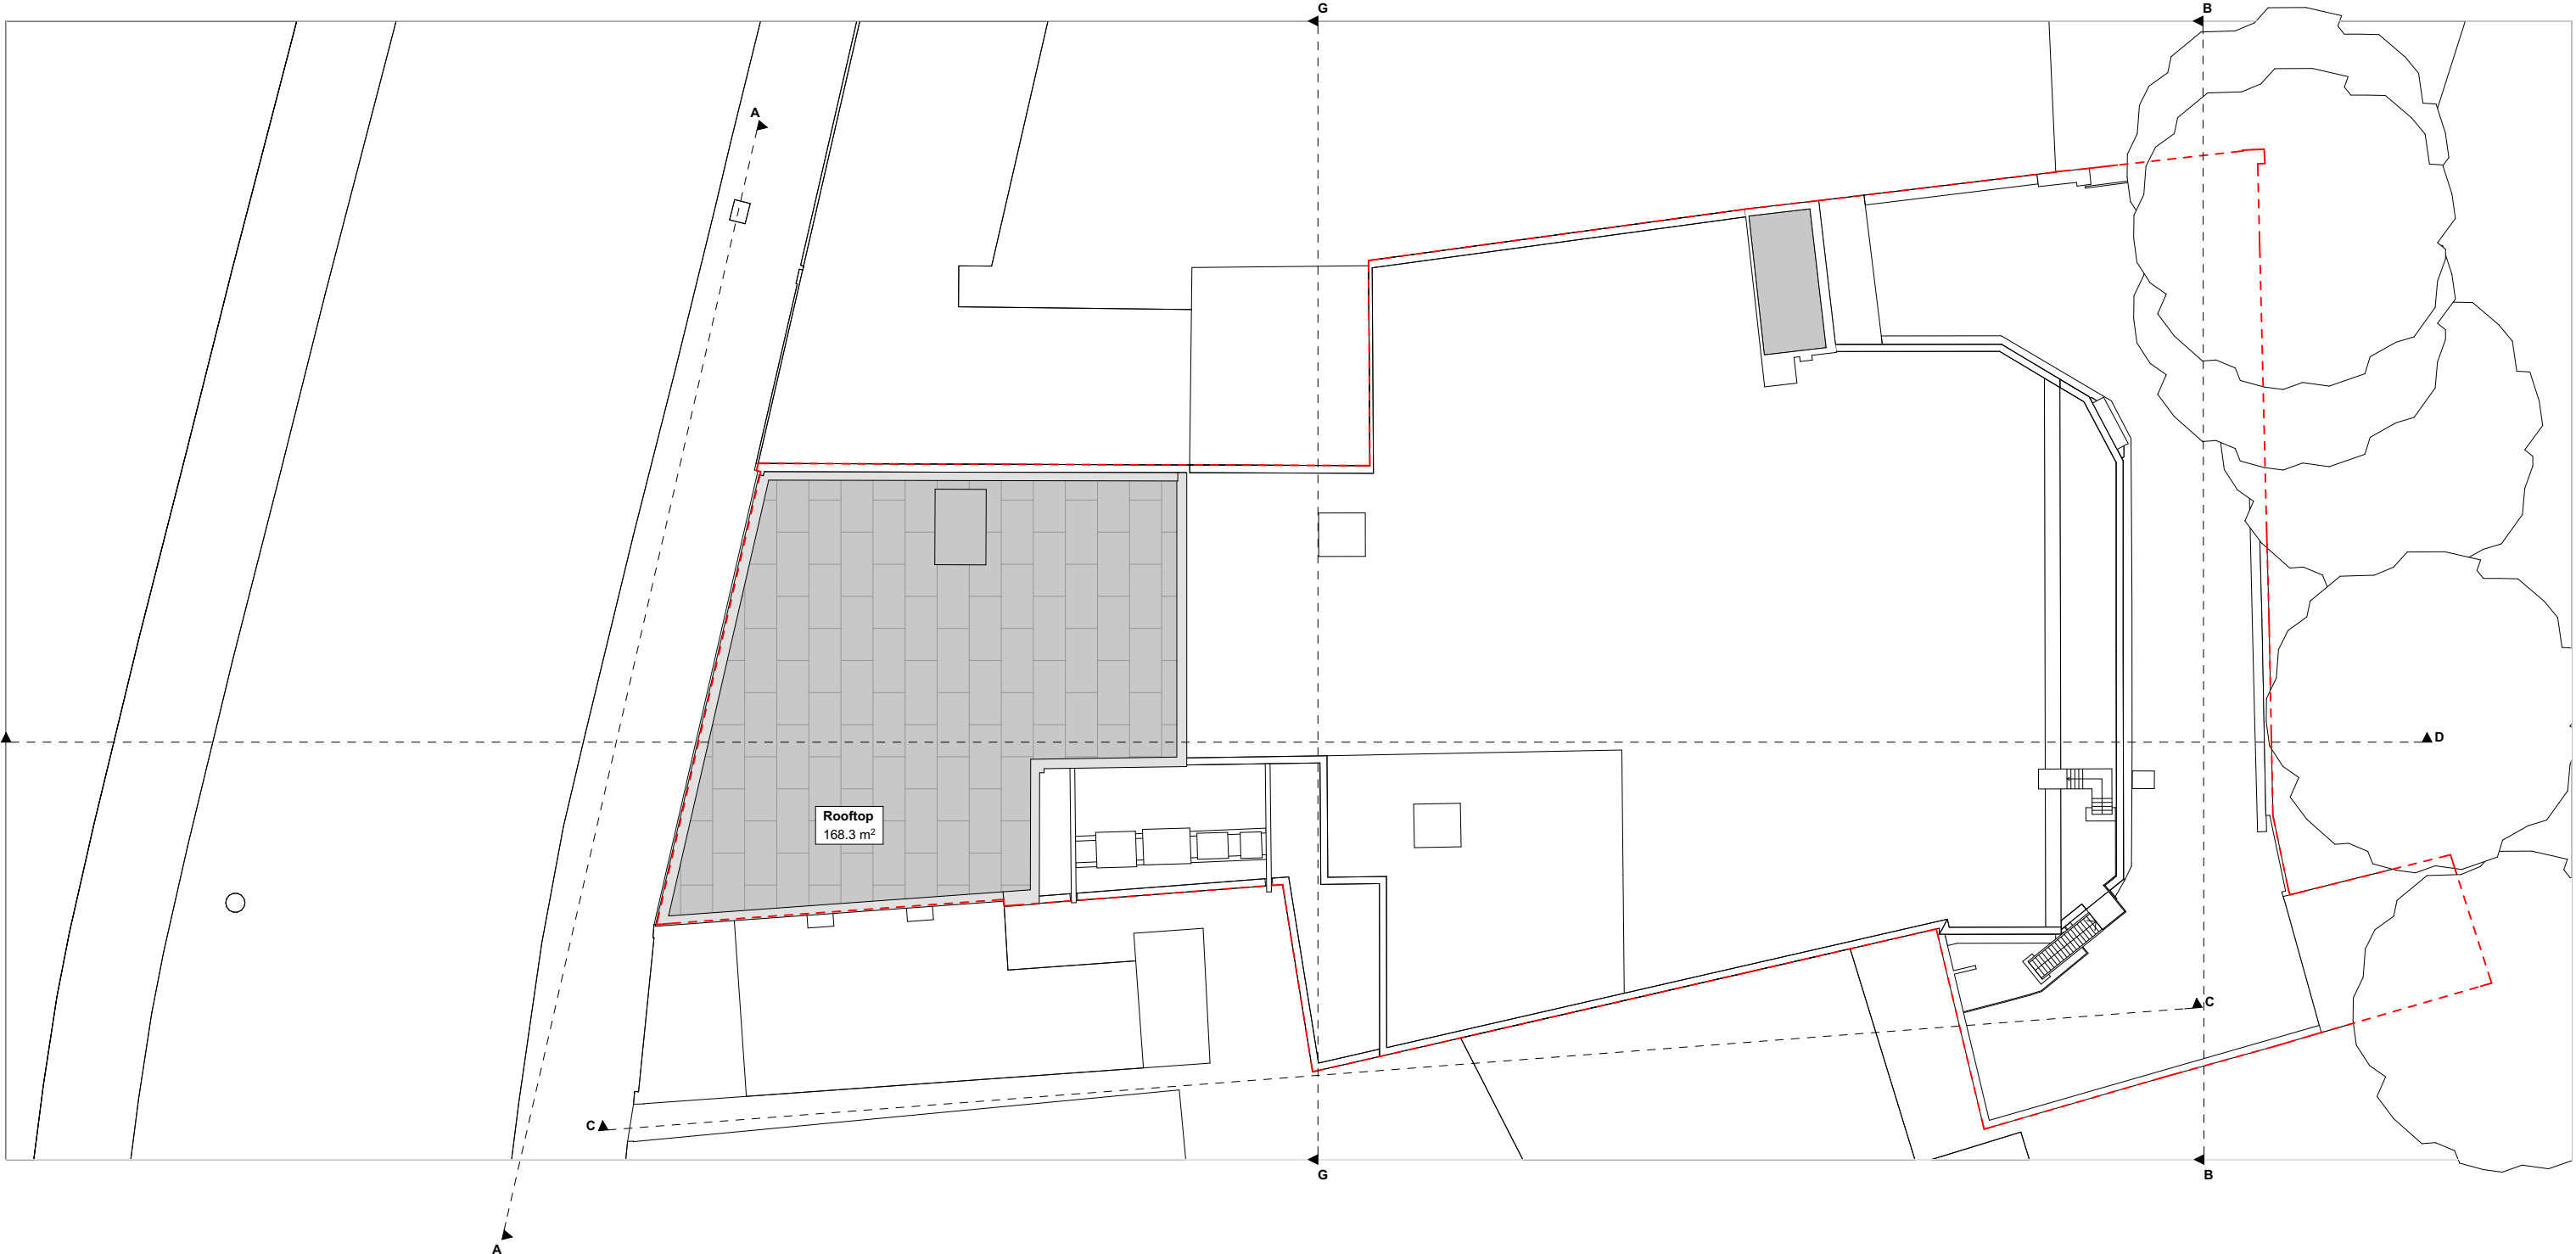





Architecture & Interior Design
a. 1a Muswell Hill
London, N10 3TH
t. 0208 444 2070
w. crawfordpartnership.co.uk

Roof Plan - Existing			
PROJECT NAME:	412 Muswell Hill Broadway	PROJECT ID:	2017-335
CLIENT:	Imrose Properties Limited	DRAWING ID:	103
DRAWN:	SW	CHECKED:	AC
REVISION:	P	DATE:	10/07/2023

CHANGES:



1:200 @ A3




0.0m 2.0 4.0 6.0 8.0 10.0

NOTE:
Report all errors and discrepancies promptly to architects before proceeding with the works.
Do not scale from drawing. Figured dimensions to be worked to in all cases.
The contractor is responsible for checking dimensions, tolerances and references.
All structural information to be taken from the structural engineer's drawings.






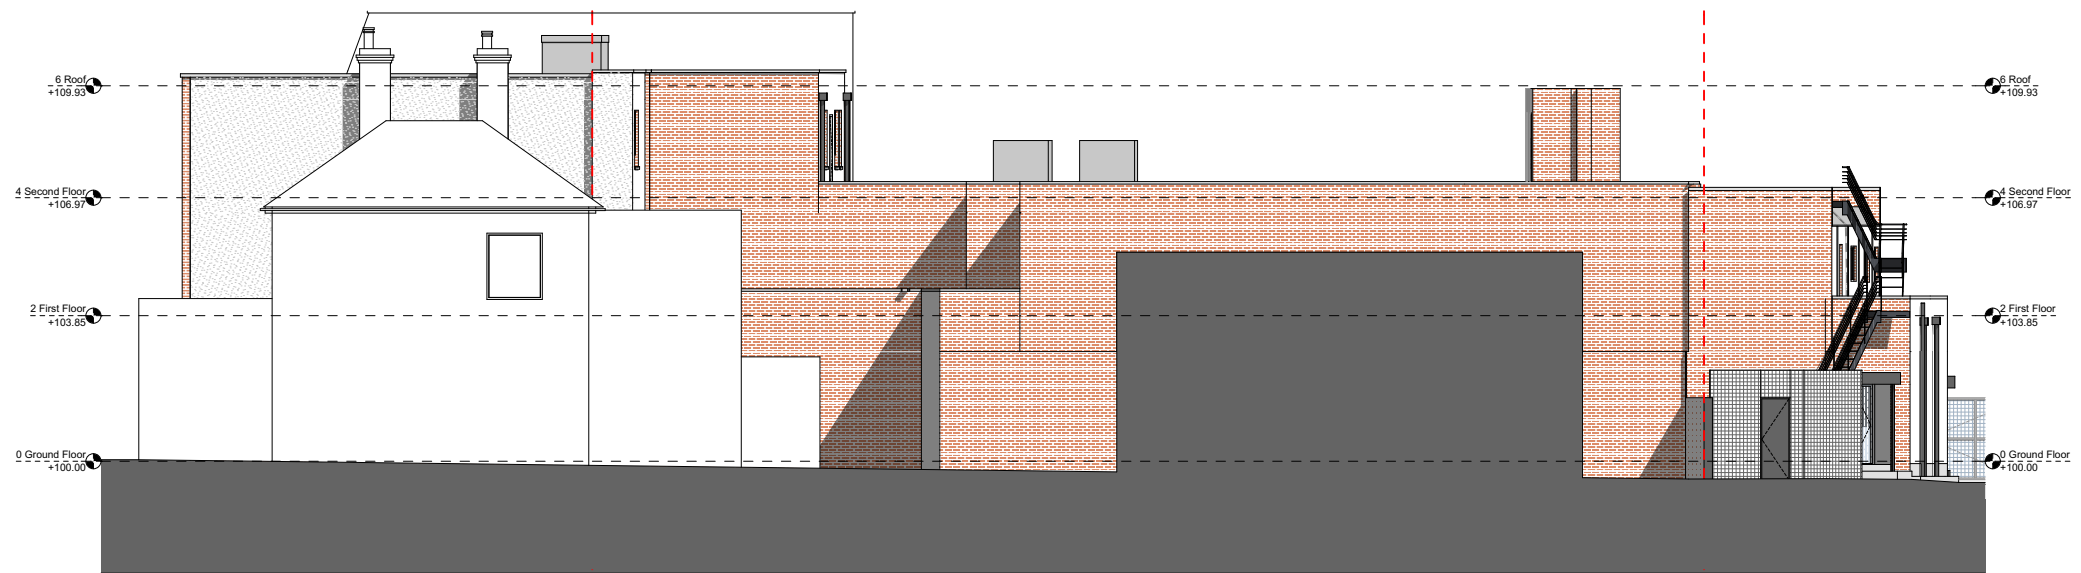

Architecture &
Interior Design
a. 1a Muswell Hill
London, N10 3TH
t. 0208 444 2070
w. crawfordpartnership.co.uk

Side Elevation CC - Existing					
PROJECT NAME: 412 Muswell Hill Broadway		PROJECT ID: 2017-335			
CLIENT: Imrose Properties Limited		DRAWING ID: 106			
DRAWN: SW	CHECKED: AC	REVISION: P	DATE: 06/07/2023		

CHANGES:

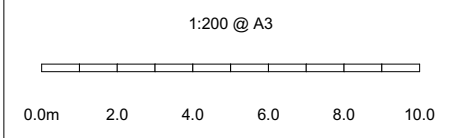

NOTE:
Report all errors and discrepancies promptly to architects before proceeding with the works.
Do not scale from drawing. Figured dimensions to be worked to in all cases.
The contractor is responsible for checking dimensions, tolerances and references.
All structural information to be taken from the structural engineer's drawings.

