




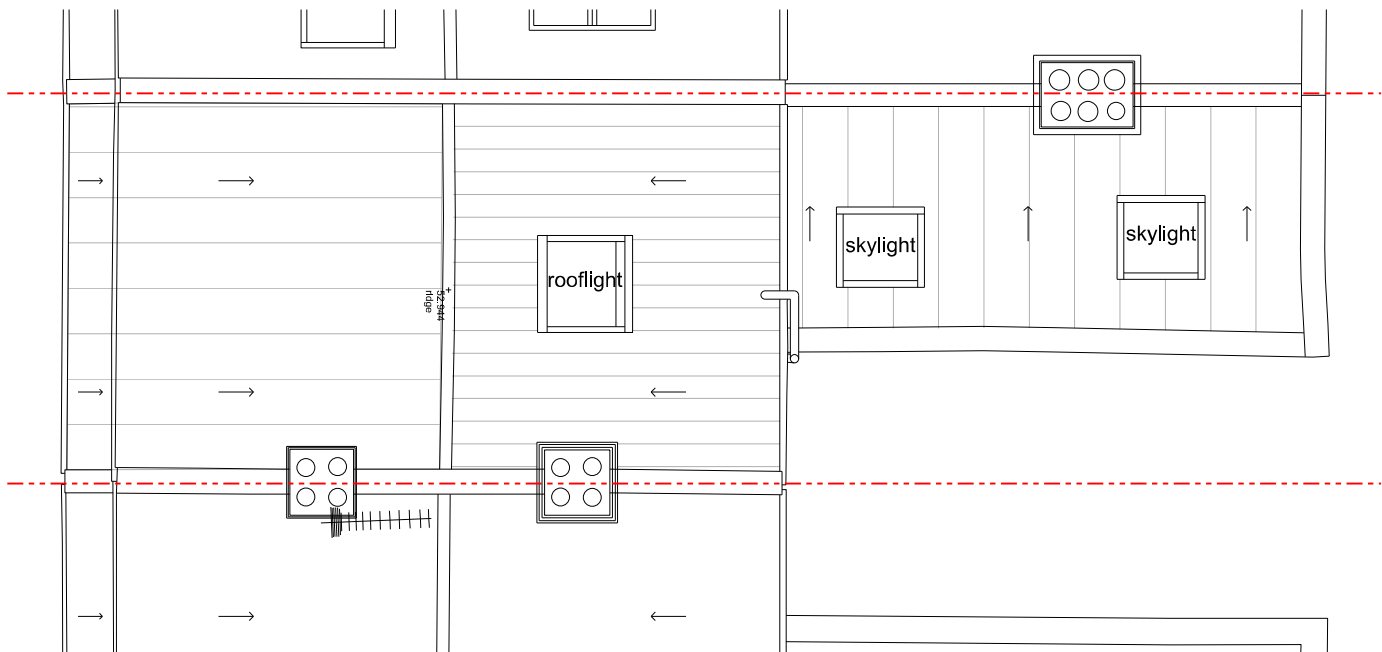


EXISTING ROOF PLAN

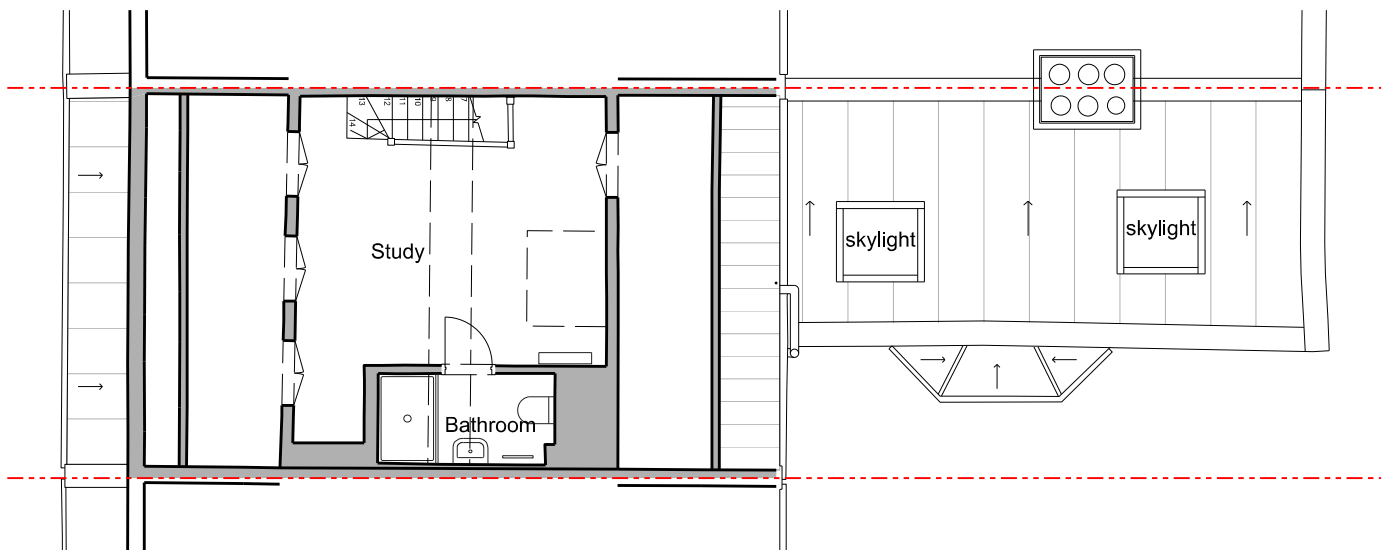


EXISTING 2ND FLOOR PLAN

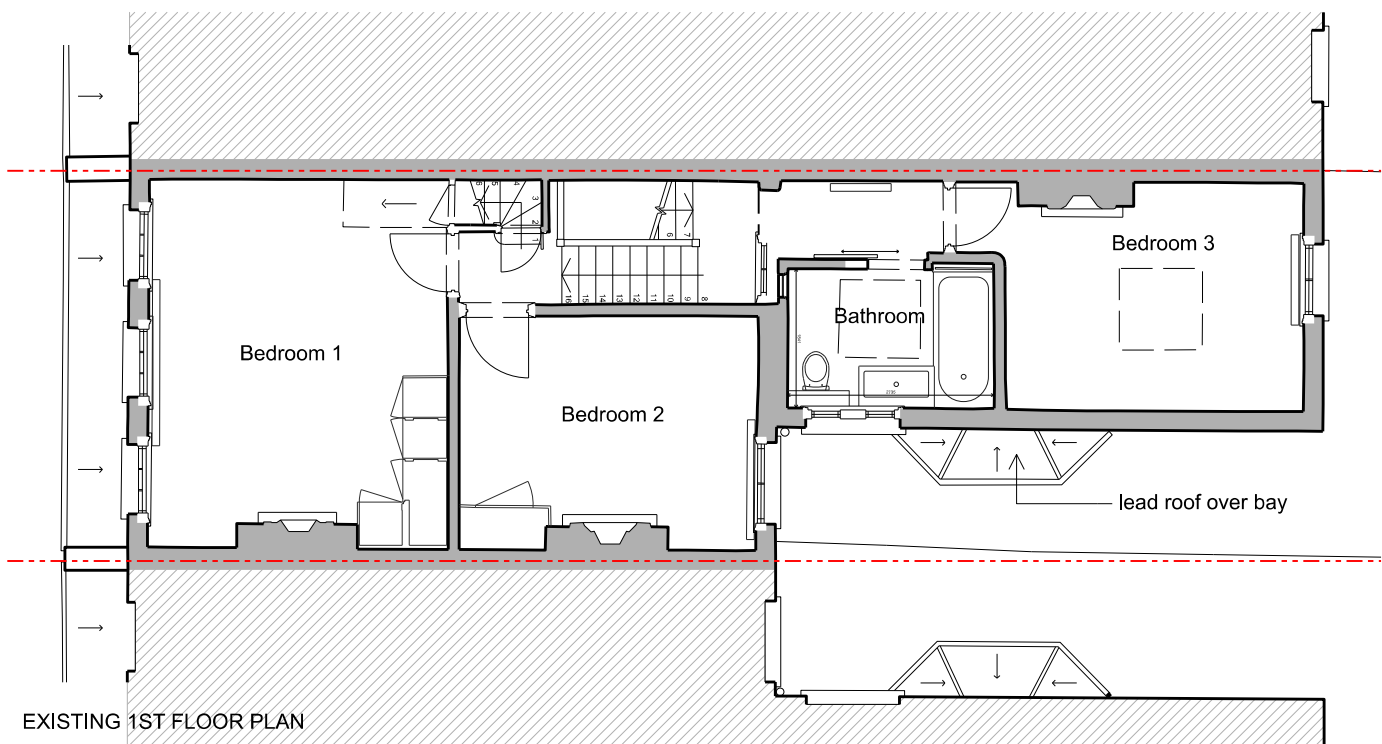


EXISTING 1ST FLOOR PLAN

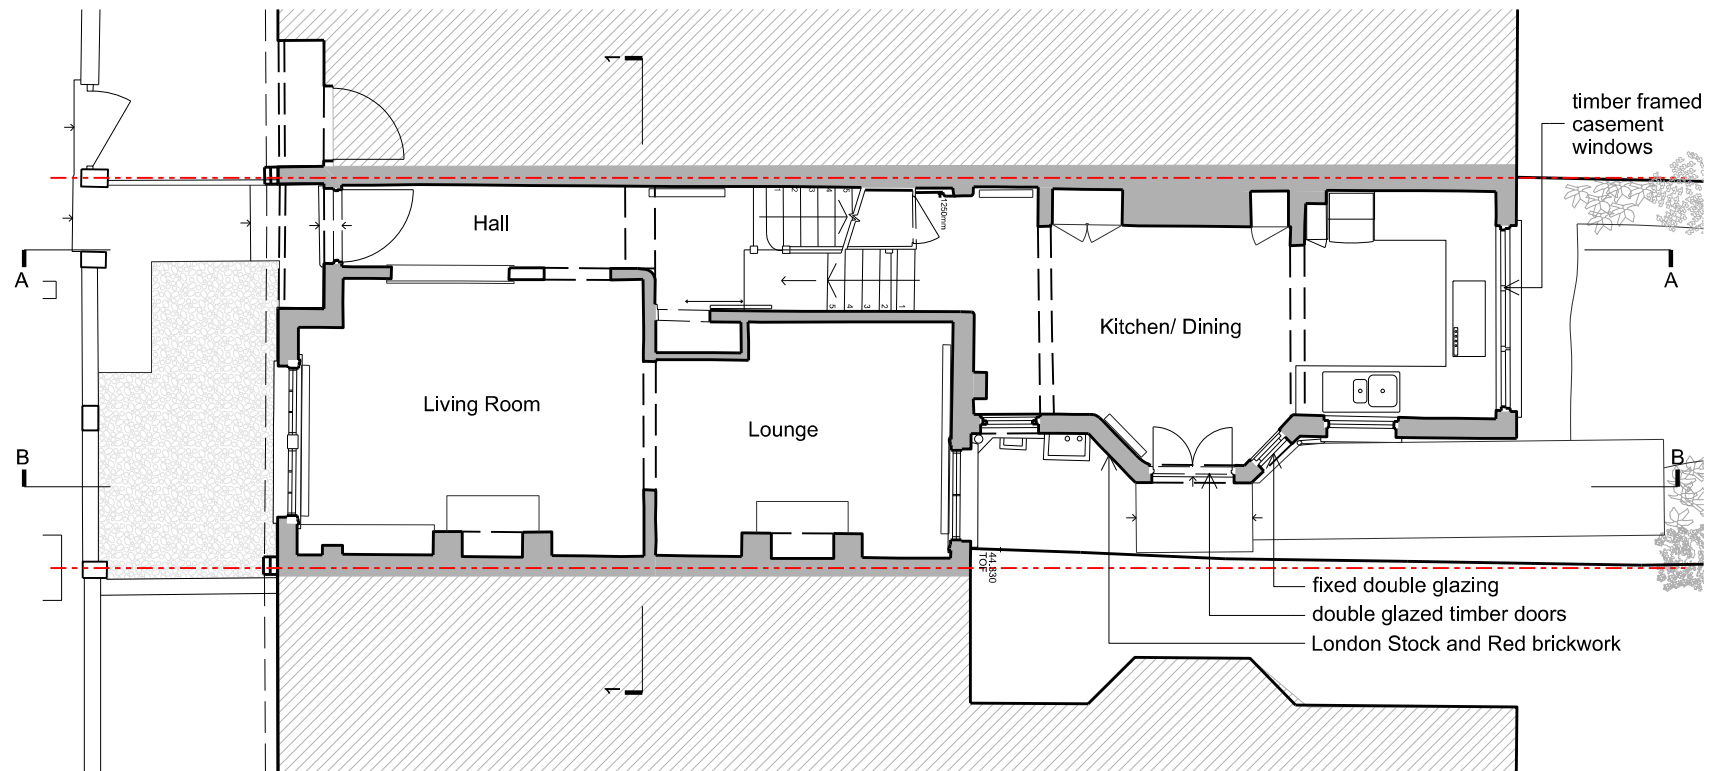


EXISTING GROUND FLOOR PLAN

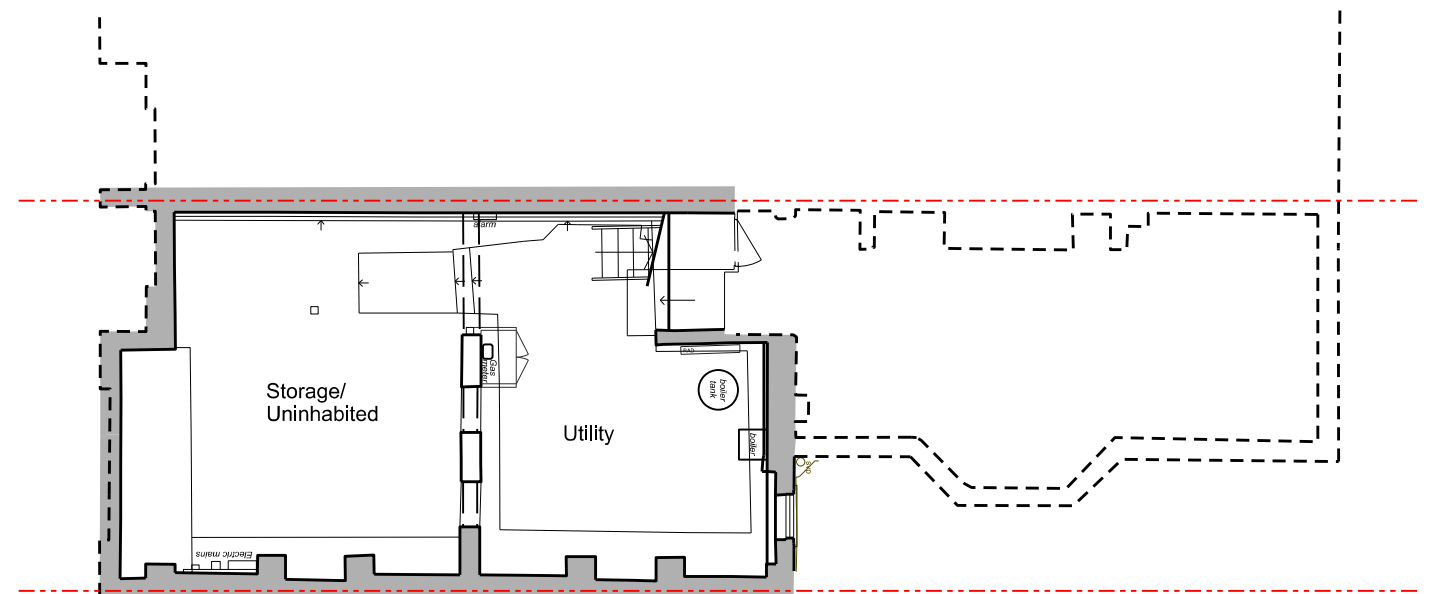


EXISTING BASEMENT PLAN

 

Project:		18 LANDROCK ROAD LONDON, N8 9HL		
Drawing No:		398 EX 101		
Title:		EXISTING PLANS		
Scale:		1:100 @ A3		
Iss	1	12.07.2023	Submitted for Town Planning	
	0	05.07.2023	Issued for Client Review	
Tectonics Unit EG2 Norway Wharf, N1 5QT (t) 020 7249 1934 (e) studio@tectonics-architects.com © Tectonics Architects Limited				

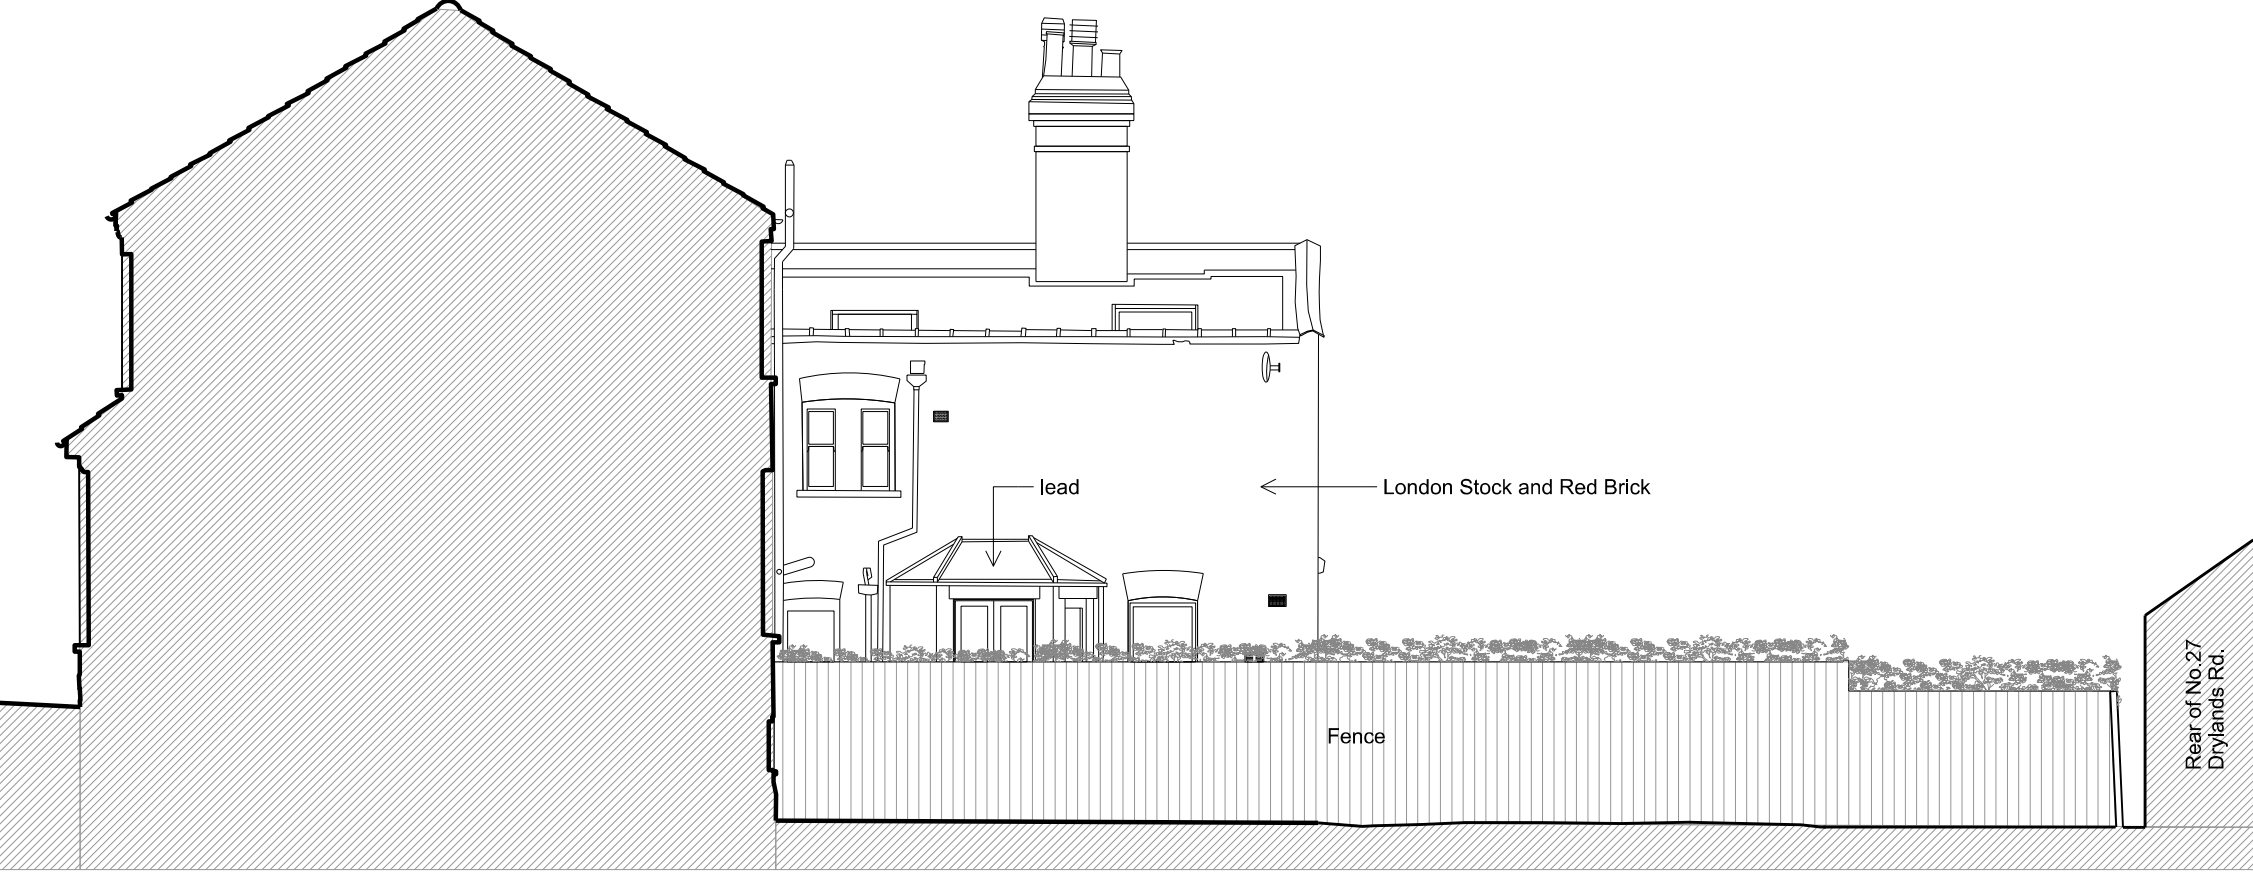


EXISTING SIDE ELEVATION - FROM REAR OF No.16

 

Project:		18 LANDROCK ROAD LONDON, N8 9HL	
Drawing No:		398 EX 201	
Title:		EXISTING ELEVATIONS	
Scale:		1:100 @ A3	


Tectonics		Iss	Date	Description
Unit EG2 Norway Wharf, N1 5QT (t) 020 7249 1934 (e) studio@tectonics-architects.com		1	12.07.2023	Submitted for Town Planning
		0	05.07.2023	Issued for Client Review
© Tectonics Architects Limited				

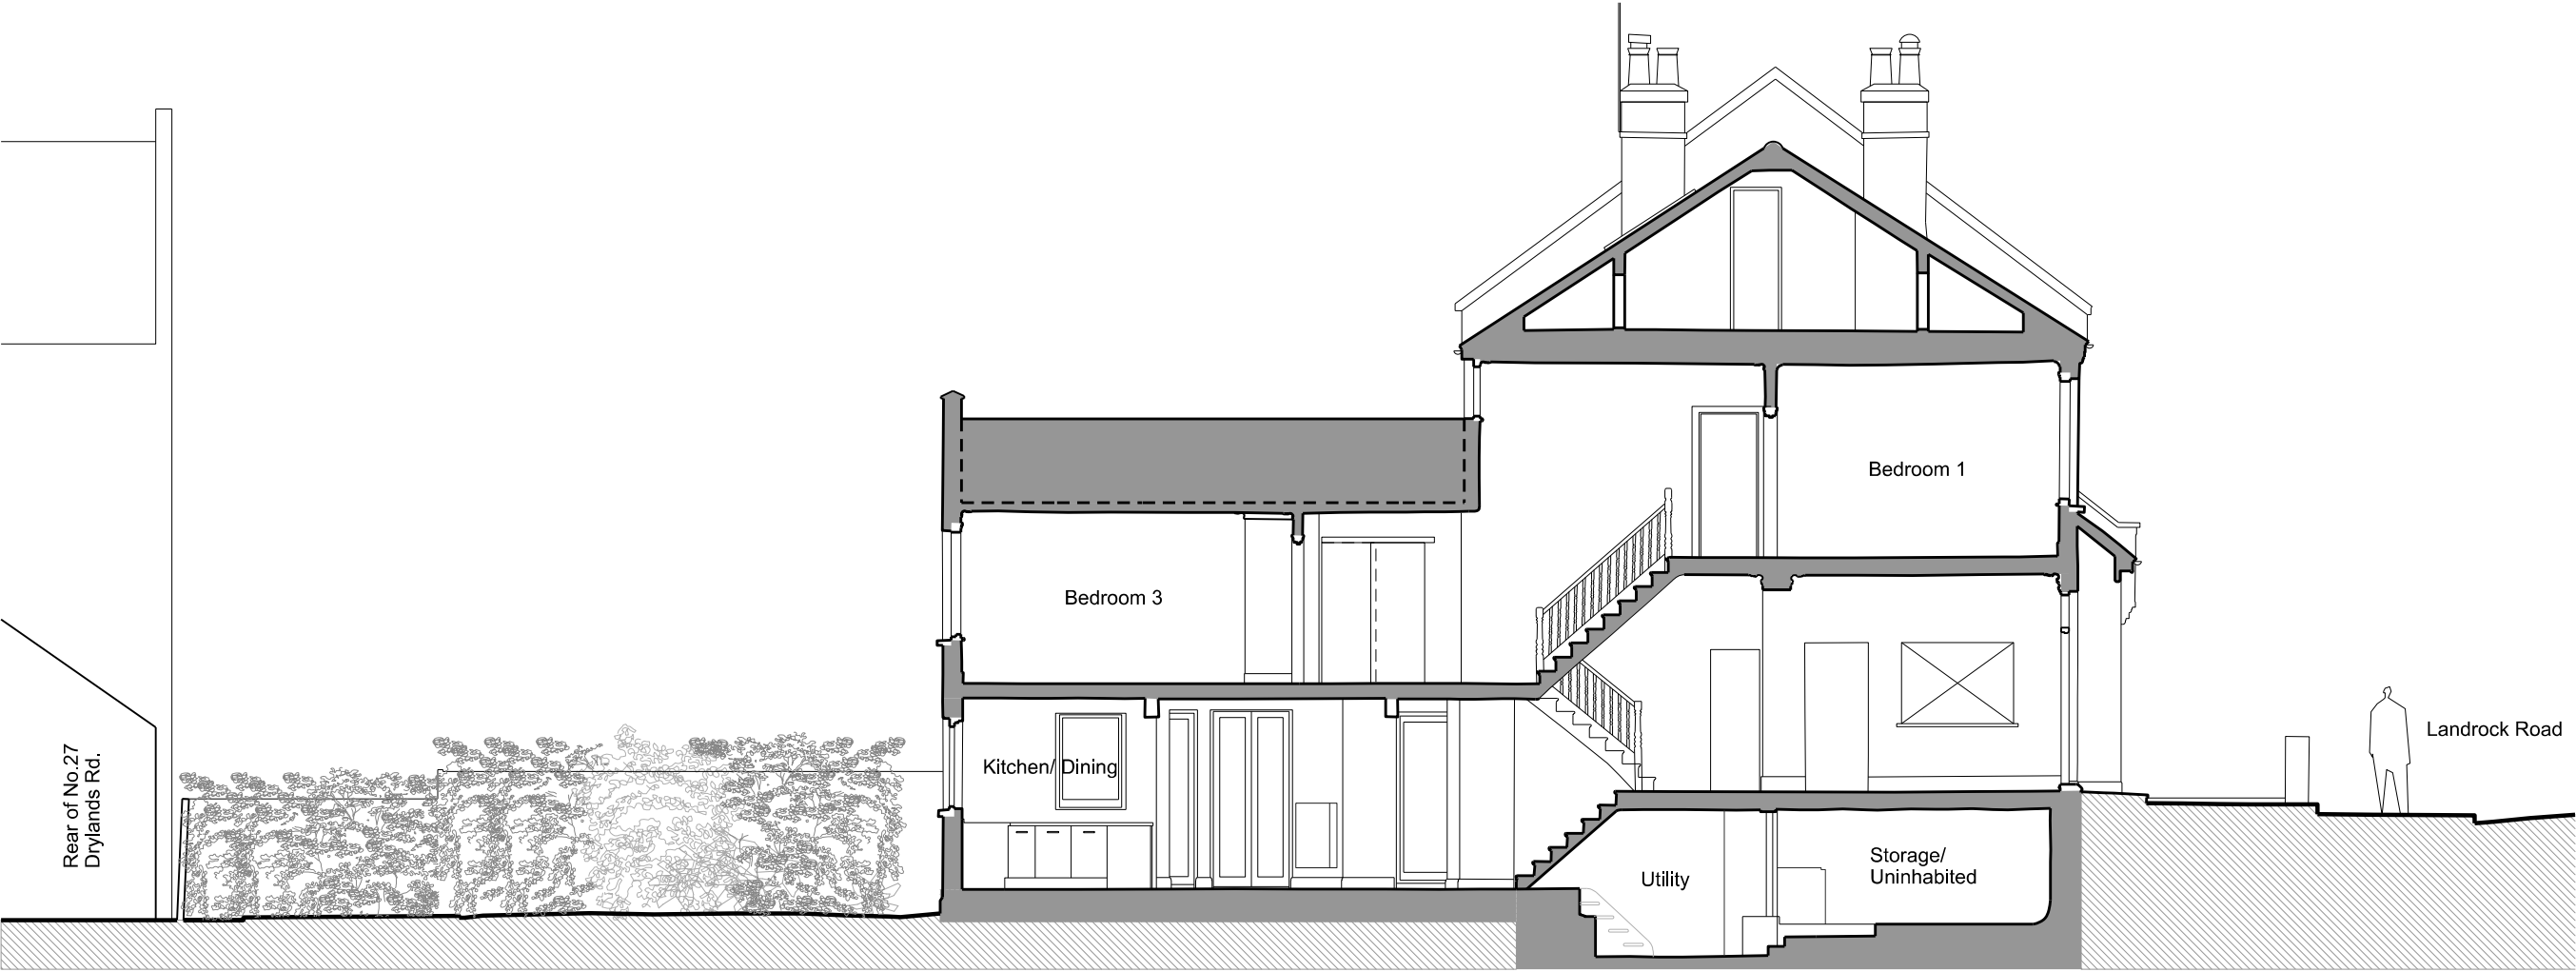


SECTION A-A



SECTION B-B

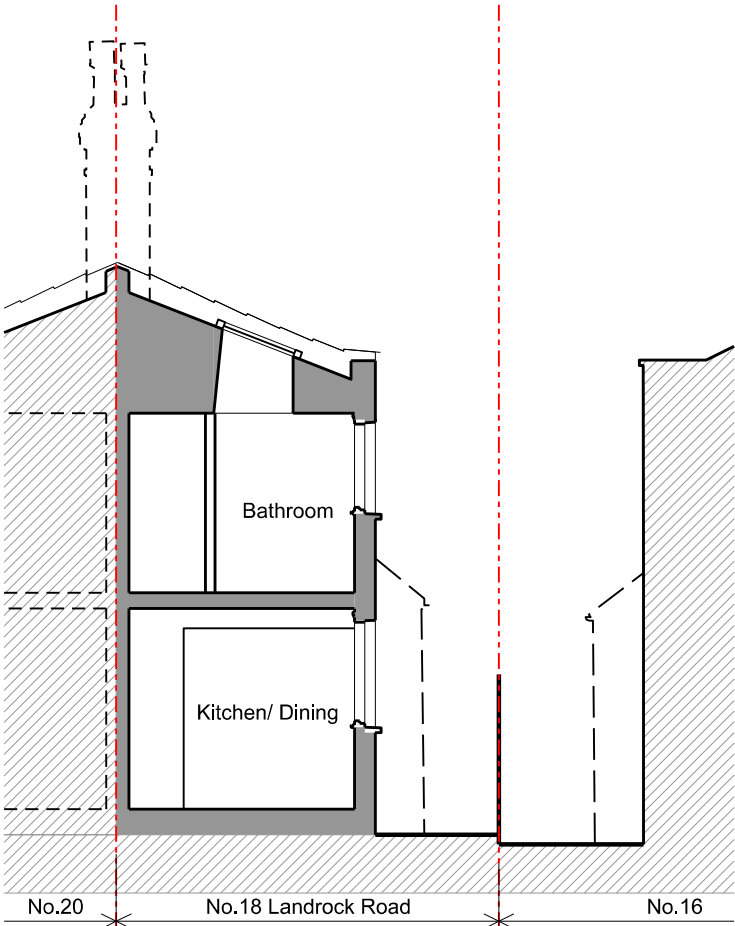

SECTION 2-2

 

Project:	18 LANDROCK ROAD LONDON, N8 9HL		
Drawing No:	398 EX 301		
Title:	EXISTING SECTIONS		
Scale:	1:100 @ A3		

Tectonics		Iss	Date	Description
Unit EG2 Norway Wharf, N1 5QT (t) 020 7249 1934 (e) studio@tectonics-architects.com		1	12.07.2023	Submitted for Town Planning
		0	05.07.2023	Issued for Client Review
© Tectonics Architects Limited				