




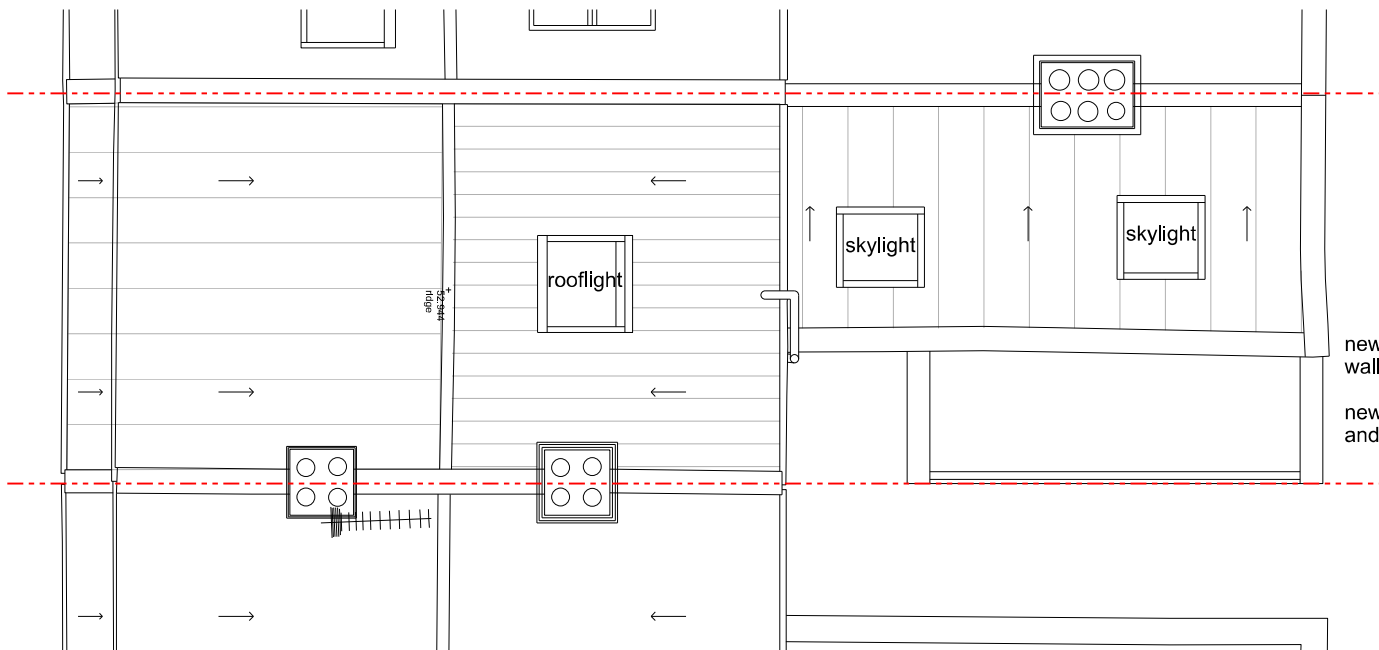


PROPOSED ROOF PLAN

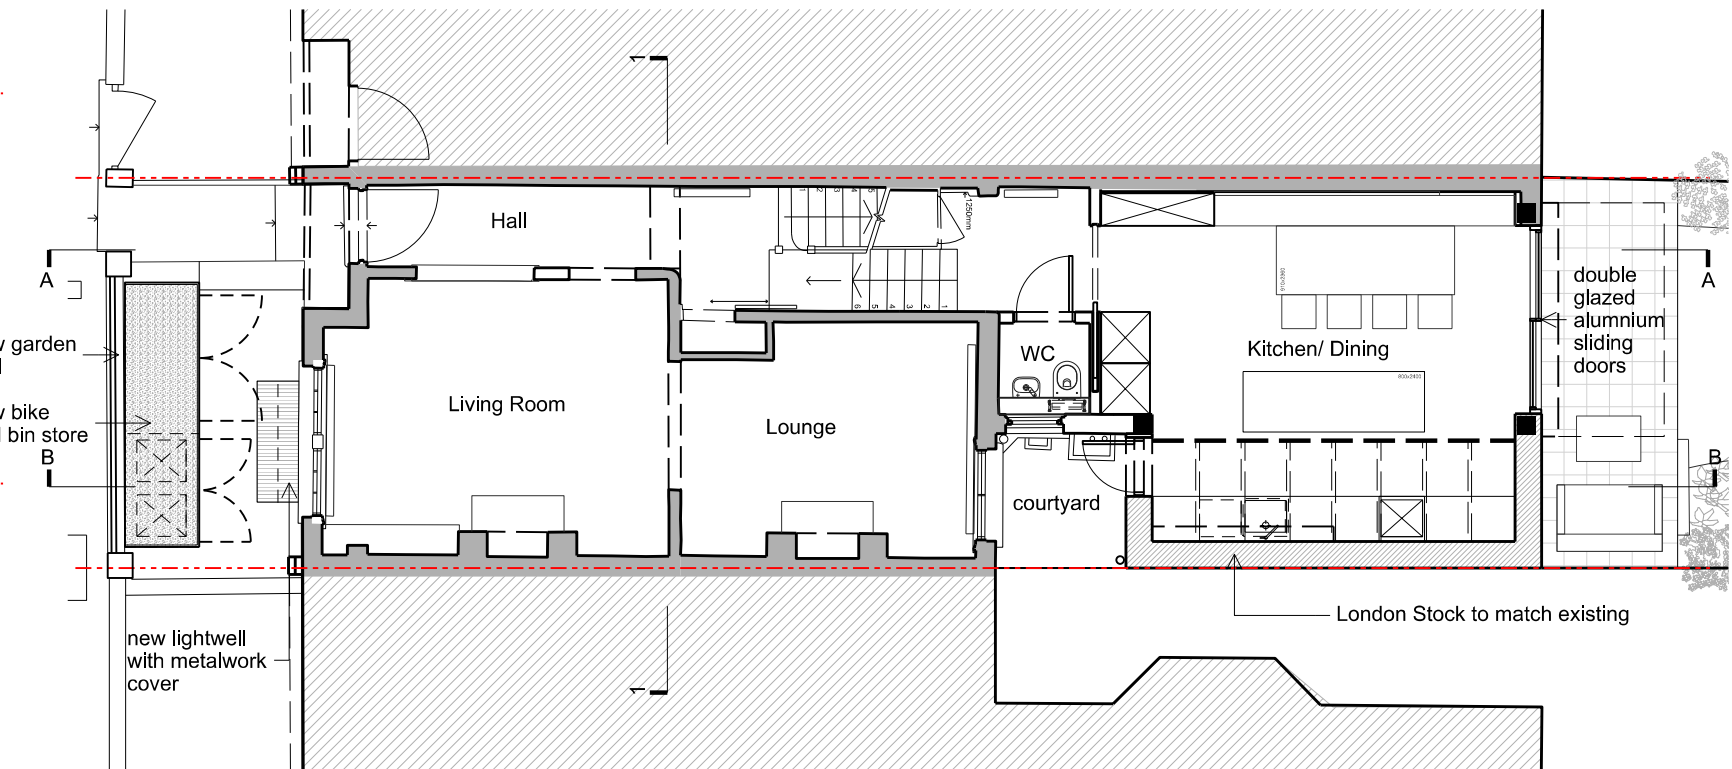


PROPOSED GROUND FLOOR PLAN

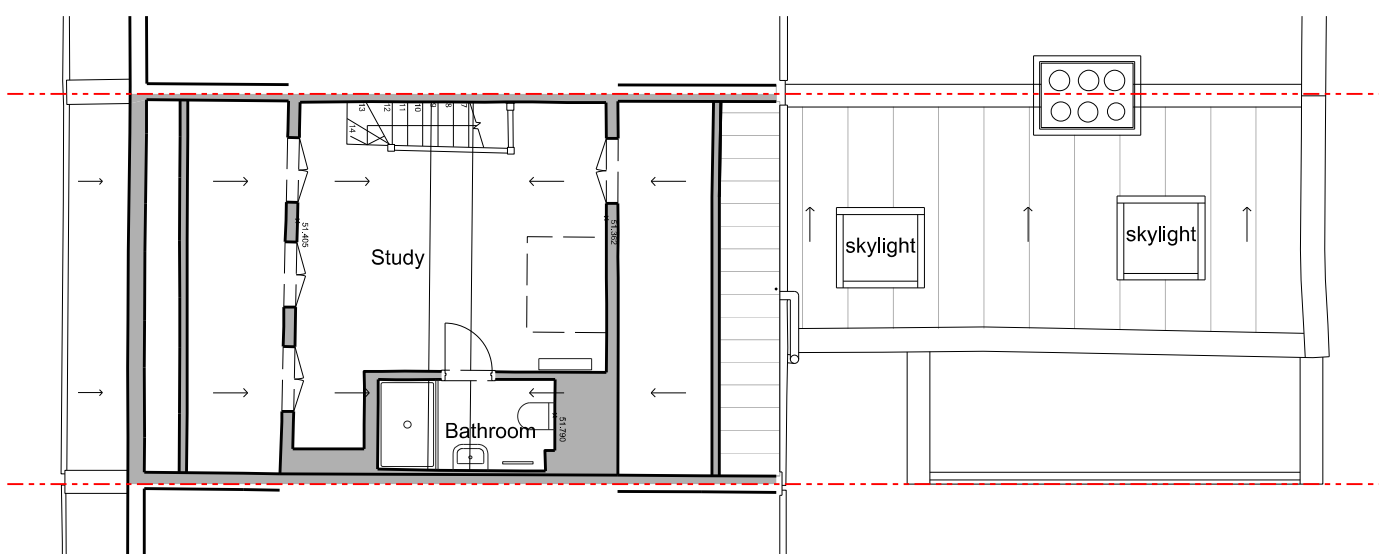


PROPOSED 2ND FLOOR PLAN

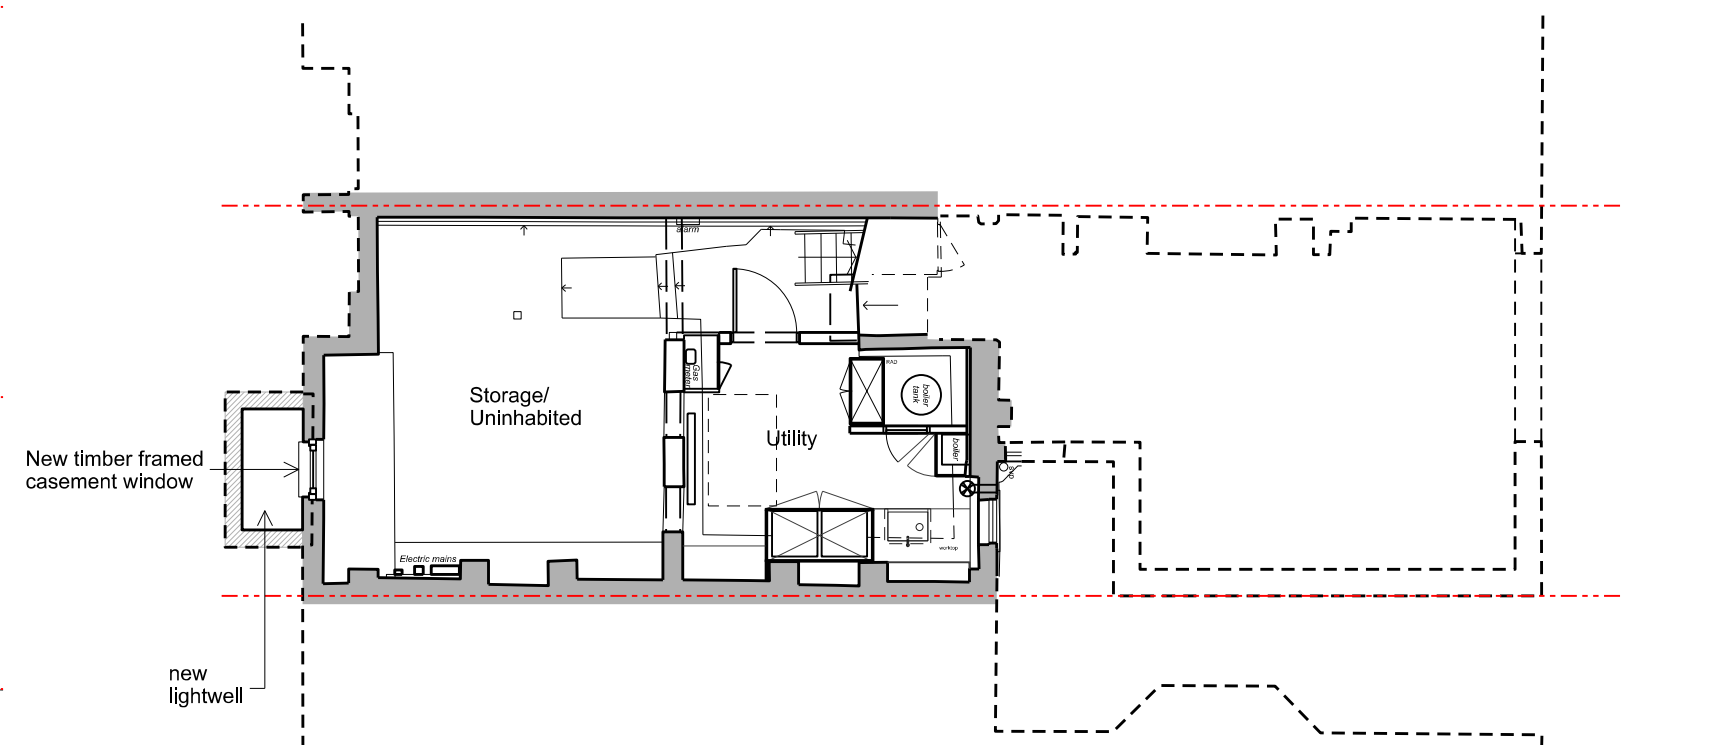

PROPOSED BASEMENT PLAN

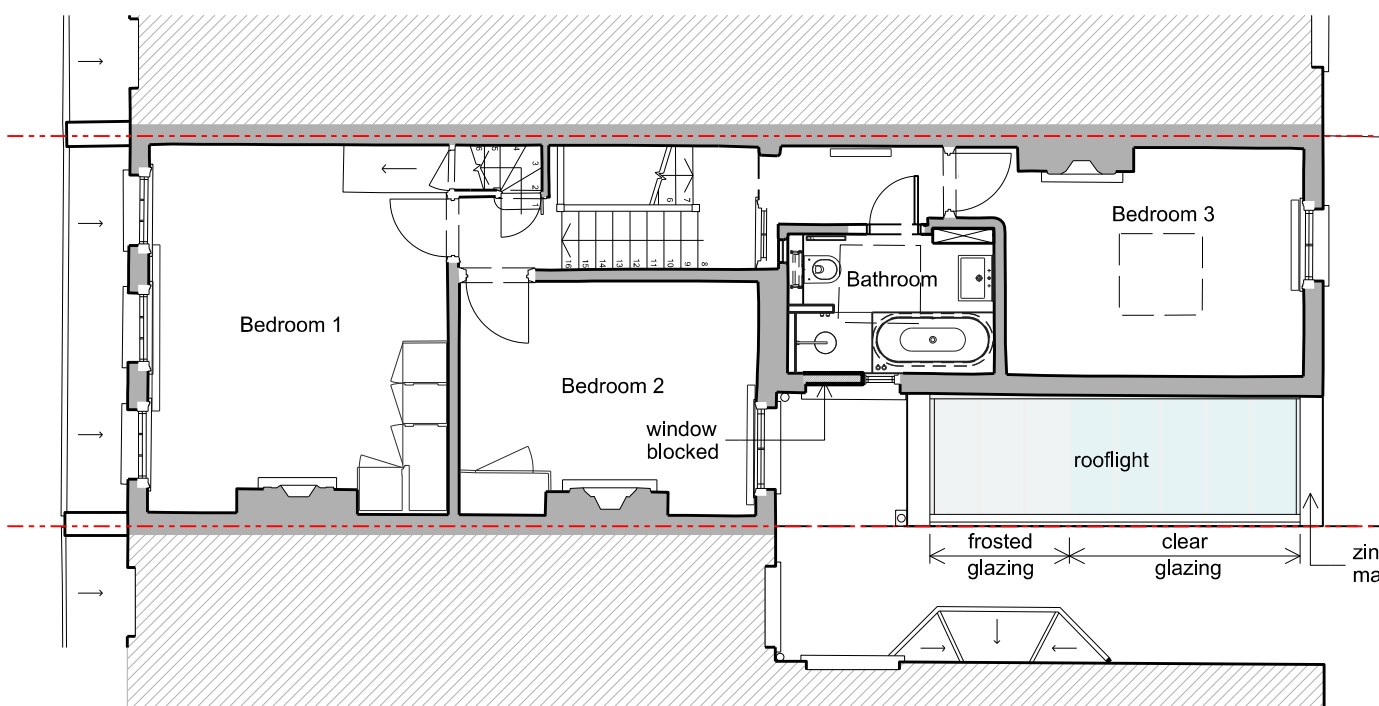

PROPOSED 1ST FLOOR PLAN

 


Project:		18 LANDROCK ROAD, LONDON, N8 9HL		
Drawing No:		398 TP 101		
Title:		PROPOSED PLANS		
Scale:		1:100 @ A3		
Tectonics Unit EG2 Norway Wharf, N1 5QT (t) 020 7249 1934 (e) studio@tectonics-architects.com © Tectonics Architects Limited	Iss	Date	Description	
	1	12.07.2023	Submitted for Town Planning	
	0	05.07.2023	Issued for Client Review	




PROPOSED FRONT ELEVATION



PROPOSED REAR ELEVATION

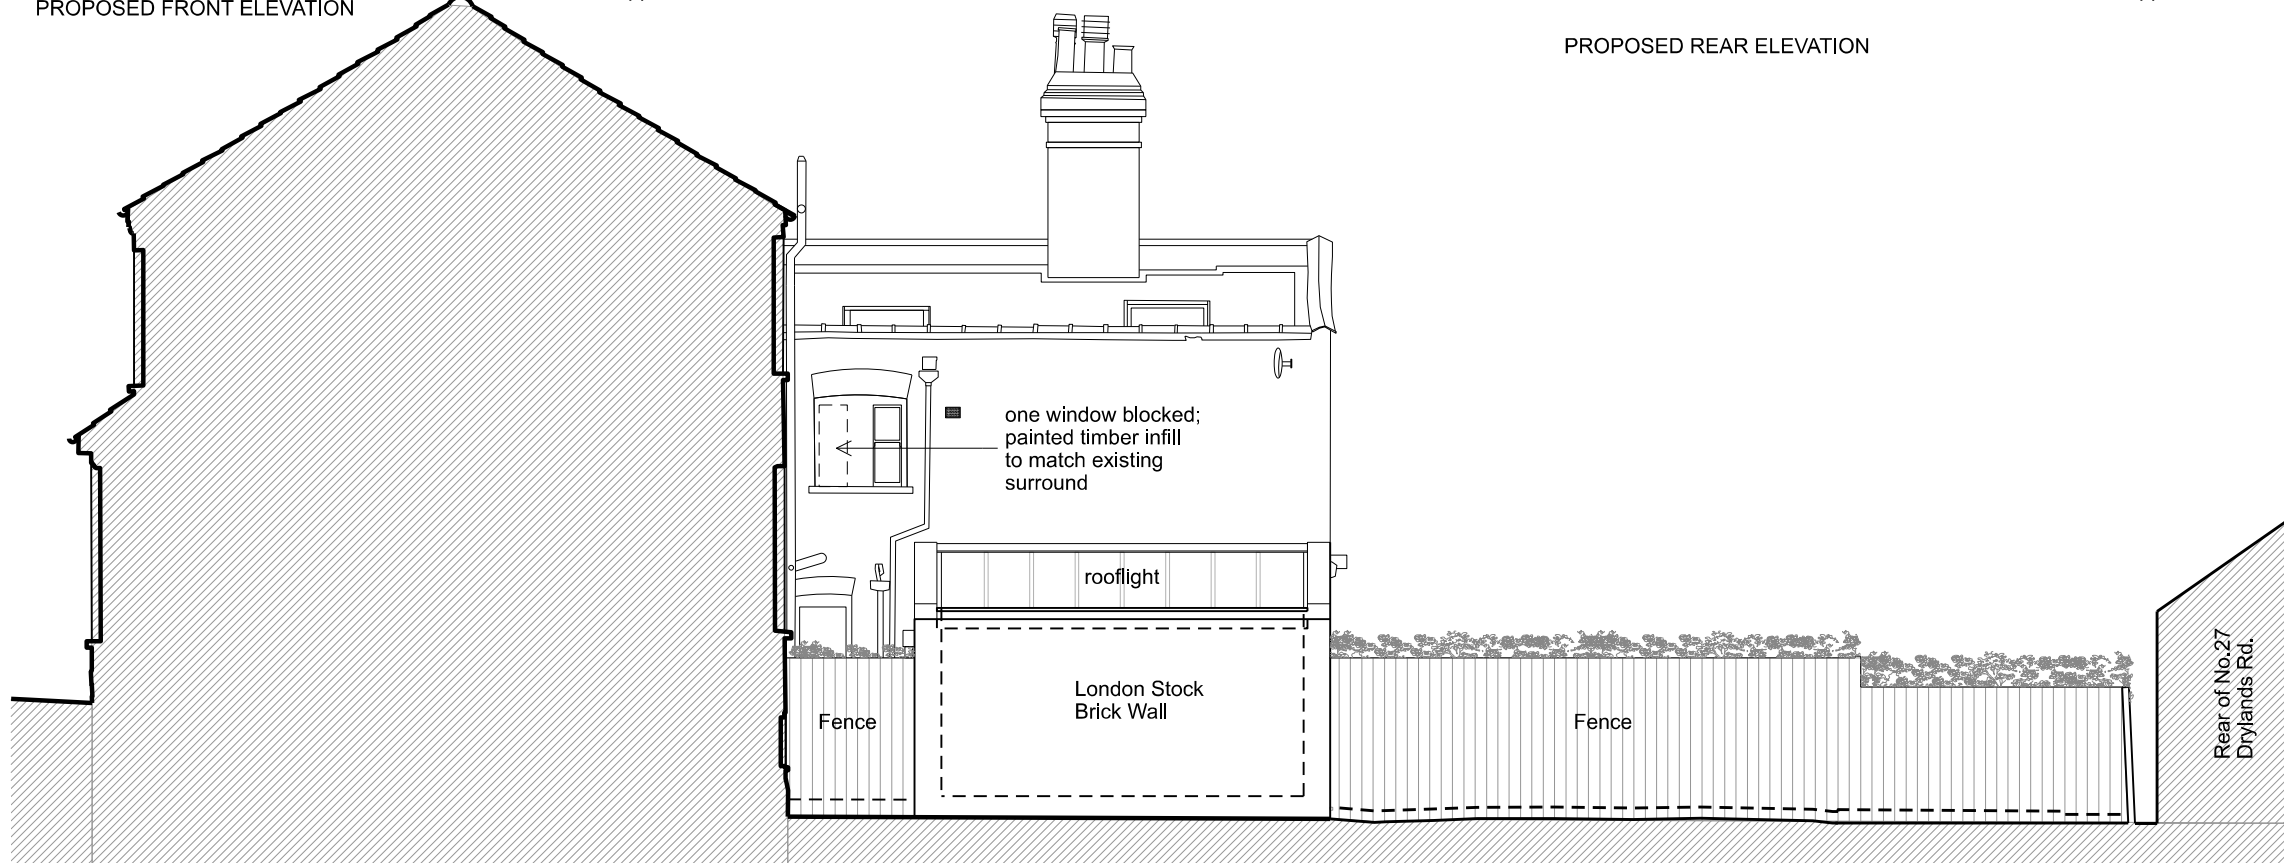

PROPOSED SIDE ELEVATION FROM No. 16

 

Project:		18 LANDROCK ROAD, LONDON, N8 9HL	
Drawing No:		398 TP 201	
Title:		PROPOSEDELEVATIONS	
Scale:		1:100 @ A3	
Iss	Date	Description	
1	12.07.2023	Submitted for Town Planning	
0	05.07.2023	Issued for Client Review	


Tectonics
 Unit EG2 Norway Wharf, N1 5QT
 (t) 020 7249 1934
 (e) studio@tectonics-architects.com
 © Tectonics Architects Limited




Existing Street Elevation
1:100@A3




Proposed Street Elevation
1:100@A3

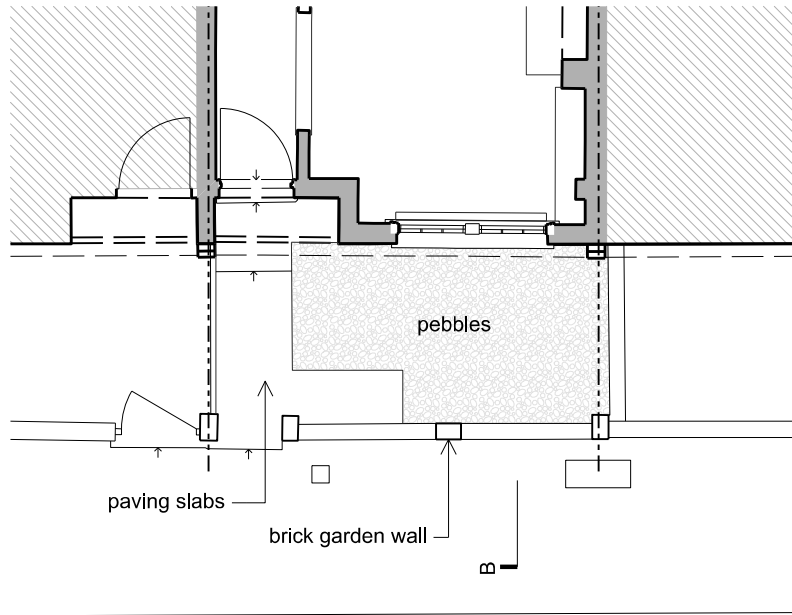


Existing Front Garden Plan
1:100@A3

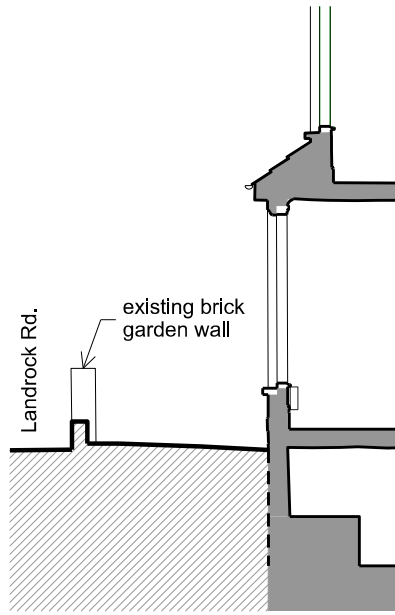


Existing Section B-B
1:100@A3

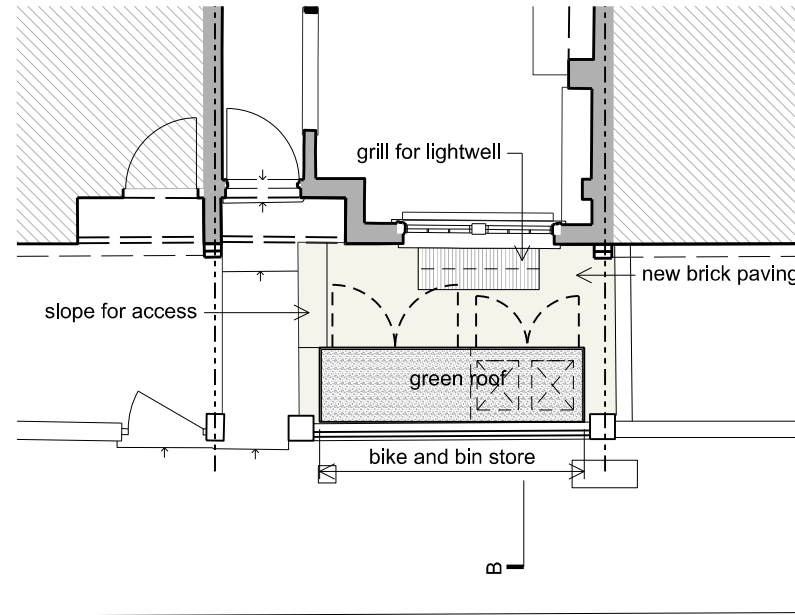

Proposed Front Garden Plan
1:100@A3

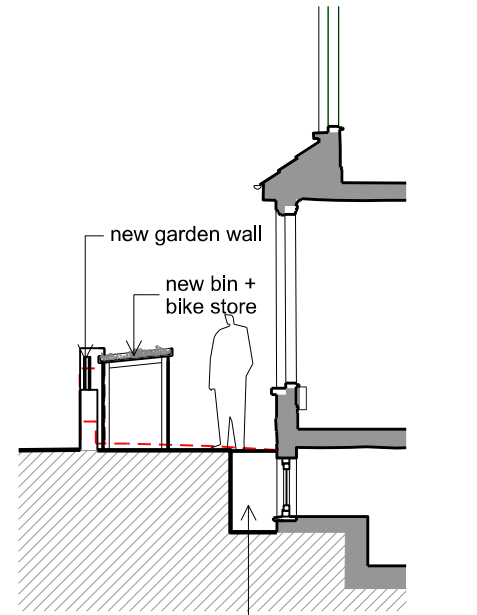


Proposed Section B-B
1:100@A3



 


Project:		18 LANDROCK ROAD, LONDON, N8 9HL	
Drawing No:		398 TP 202	
Title:		EXISTING AND PROPOSED FRONT GARDEN AND STREET ELEVATION	
Scale:		1:100 @ A3	
Iss	Date	Description	
1	12.07.2023	Submitted for Town Planning	
0	05.07.2023	Issued for Client Review	

Tectonics
 Unit EG2 Norway Wharf, N1 5QT
 (t) 020 7249 1934
 (e) studio@tectonics-architects.com
 © Tectonics Architects Limited

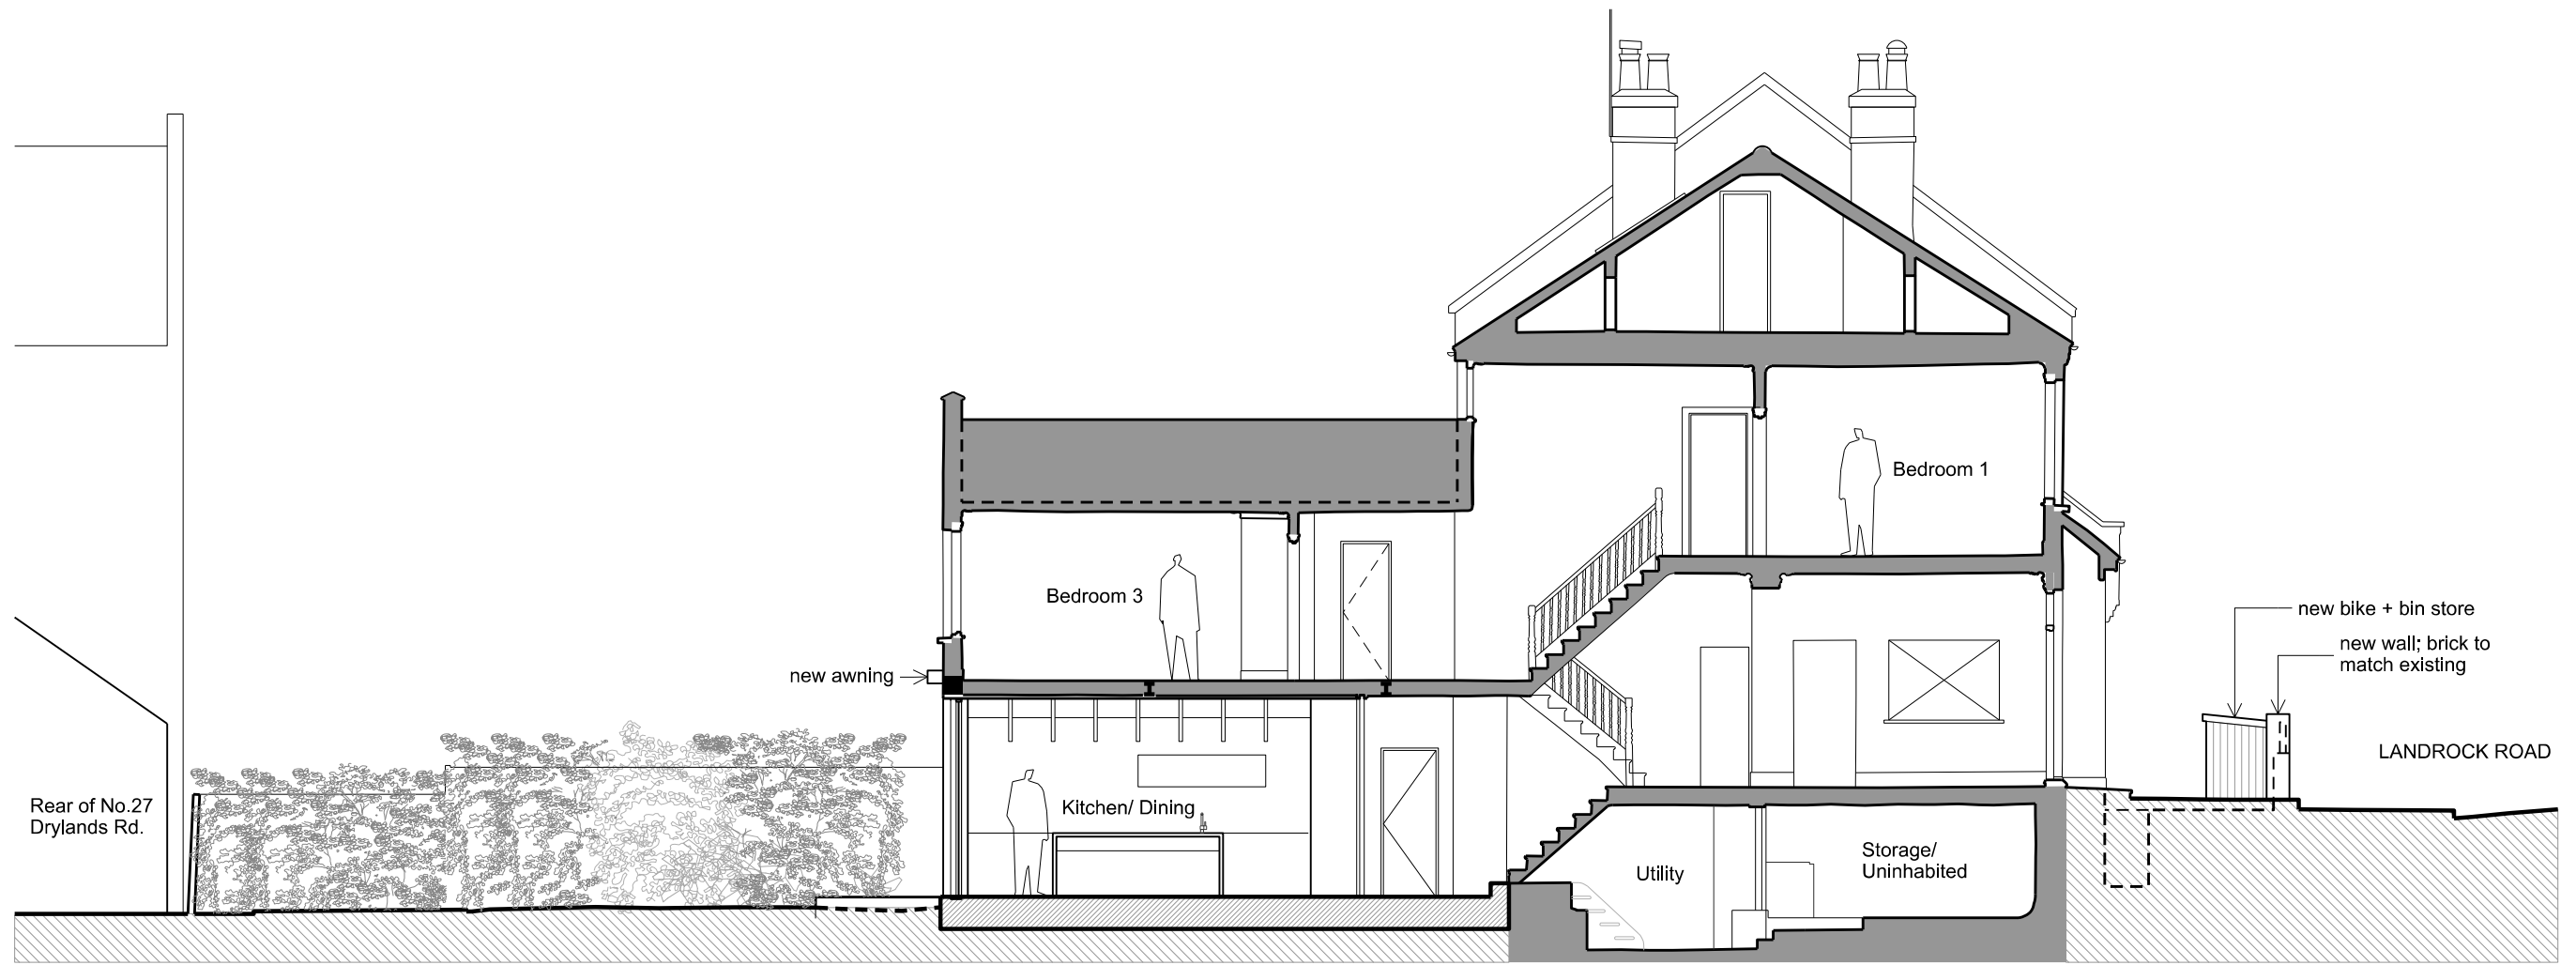

SECTION A-A

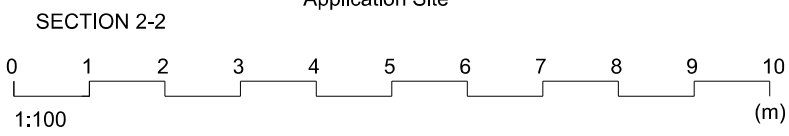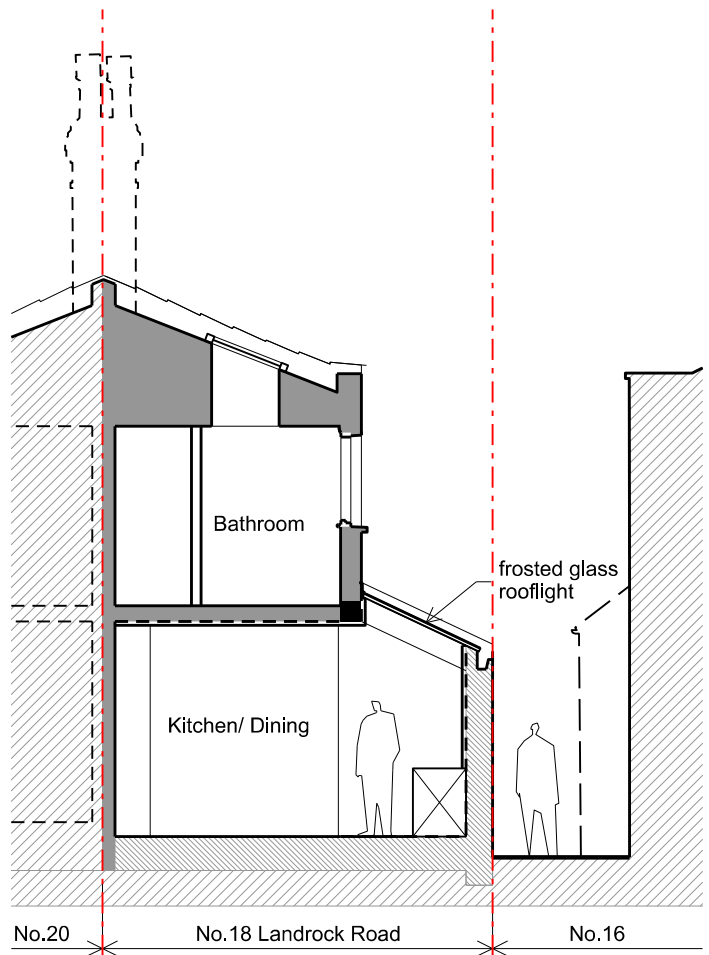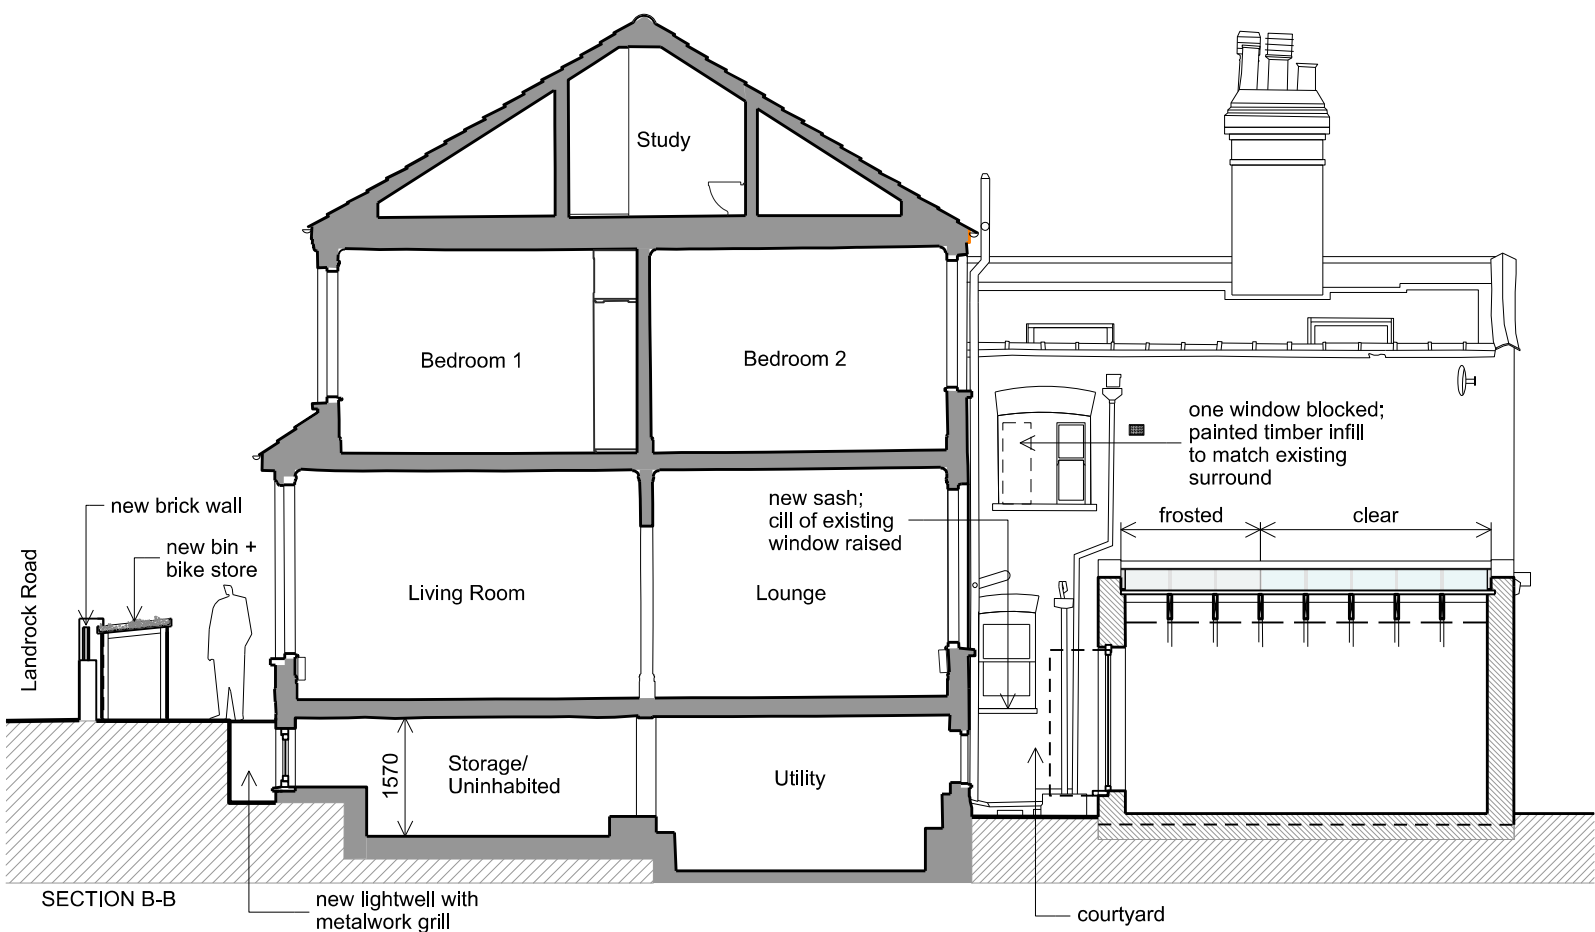

Project: 18 LANDROCK ROAD, LONDON, N8 9HL

Drawing No: 398 TP 301

Title: PROPOSED SECTIONS

Scale: 1:100 @ A3

Iss	Date	Description
1	12.07.2023	Submitted for Town Planning
0	05.07.2023	Issued for Client Review

Tectonics

Unit EG2 Norway Wharf, N1 5QT
(t) 020 7249 1934
(e) studio@tectonics-architects.com

© Tectonics Architects Limited