


LANDROCK ROAD.

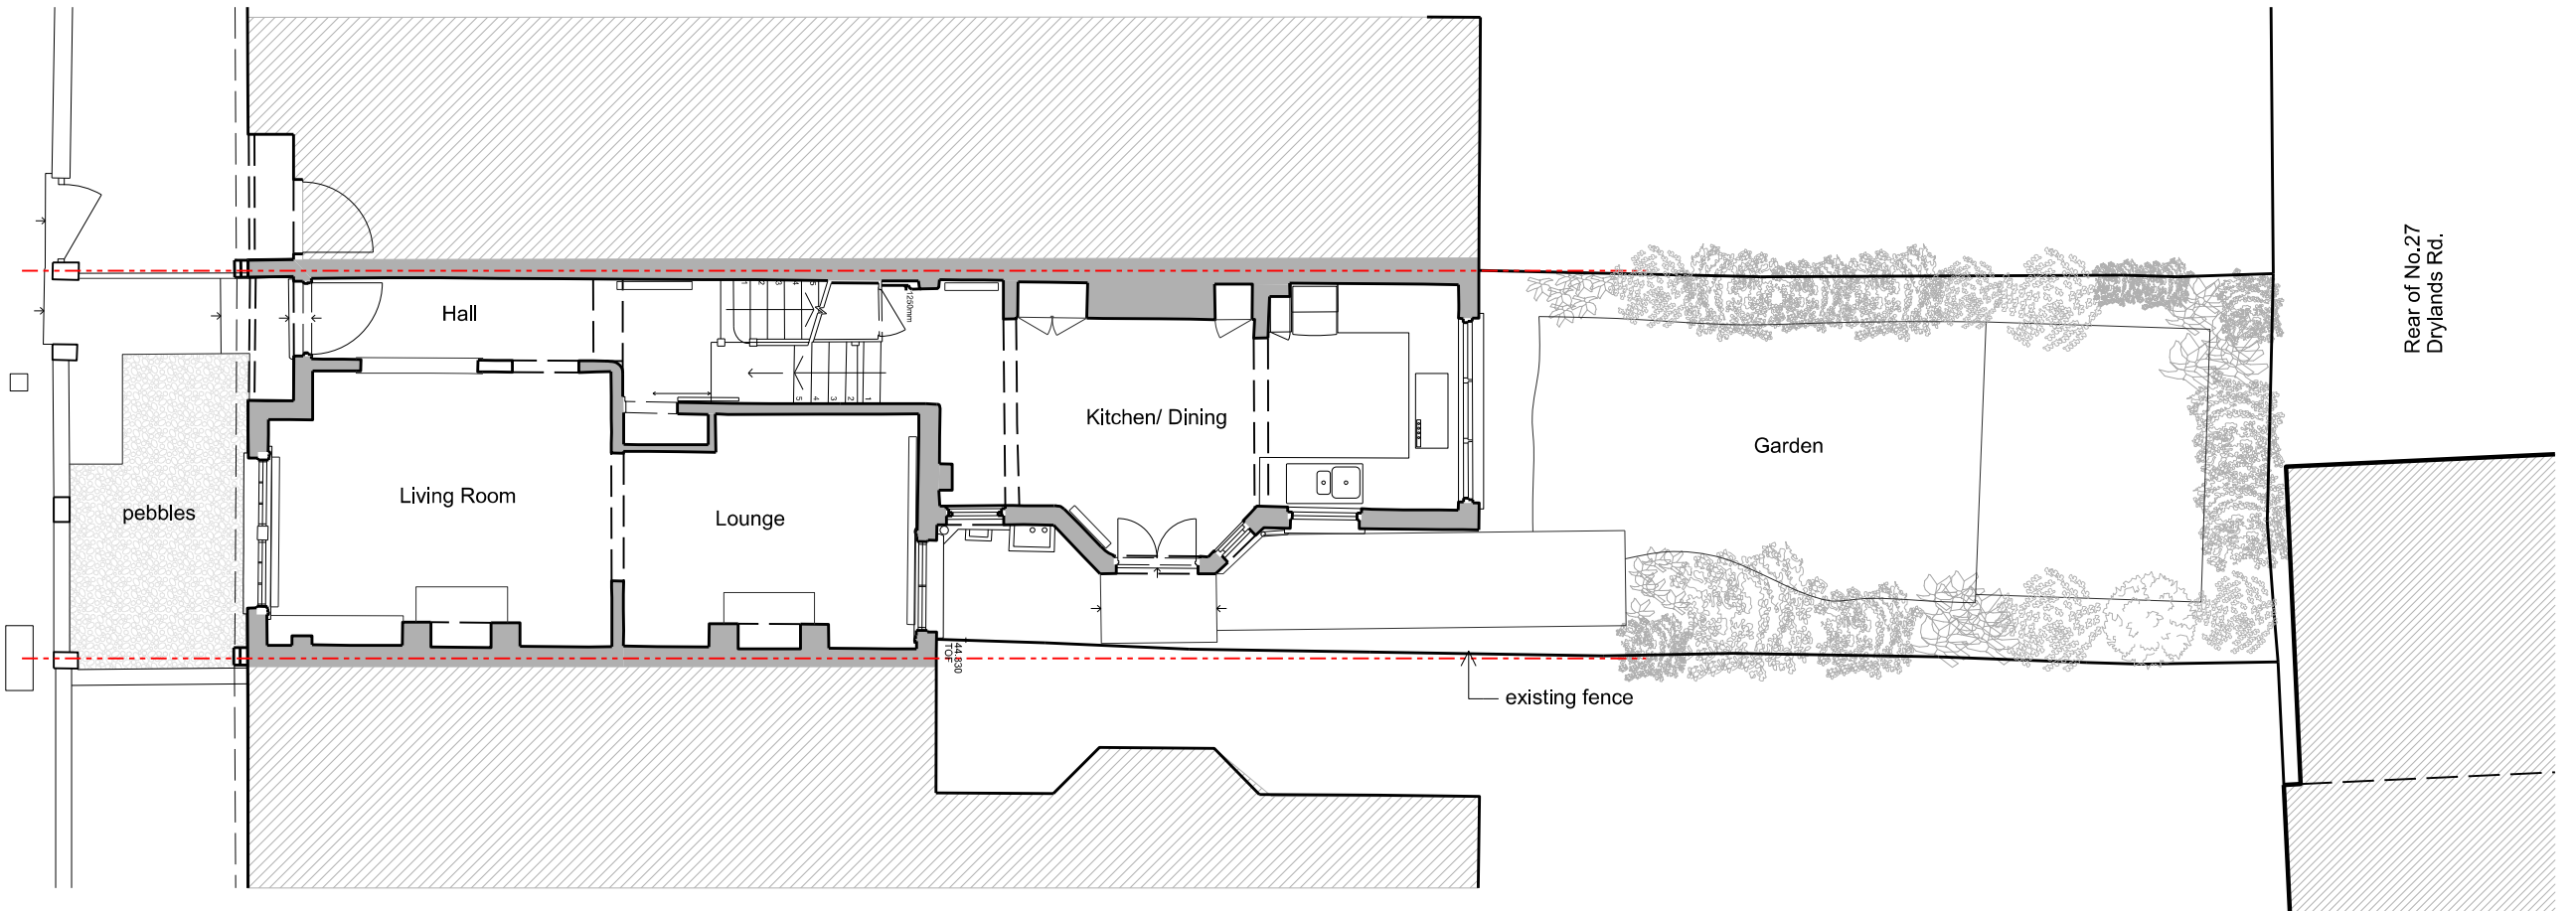


LANDROCK ROAD.

New front wall;
see 398_TP_202

bike and bin store;
see 398_TP_202

new lightwell to basement.
w/ metalwork grill

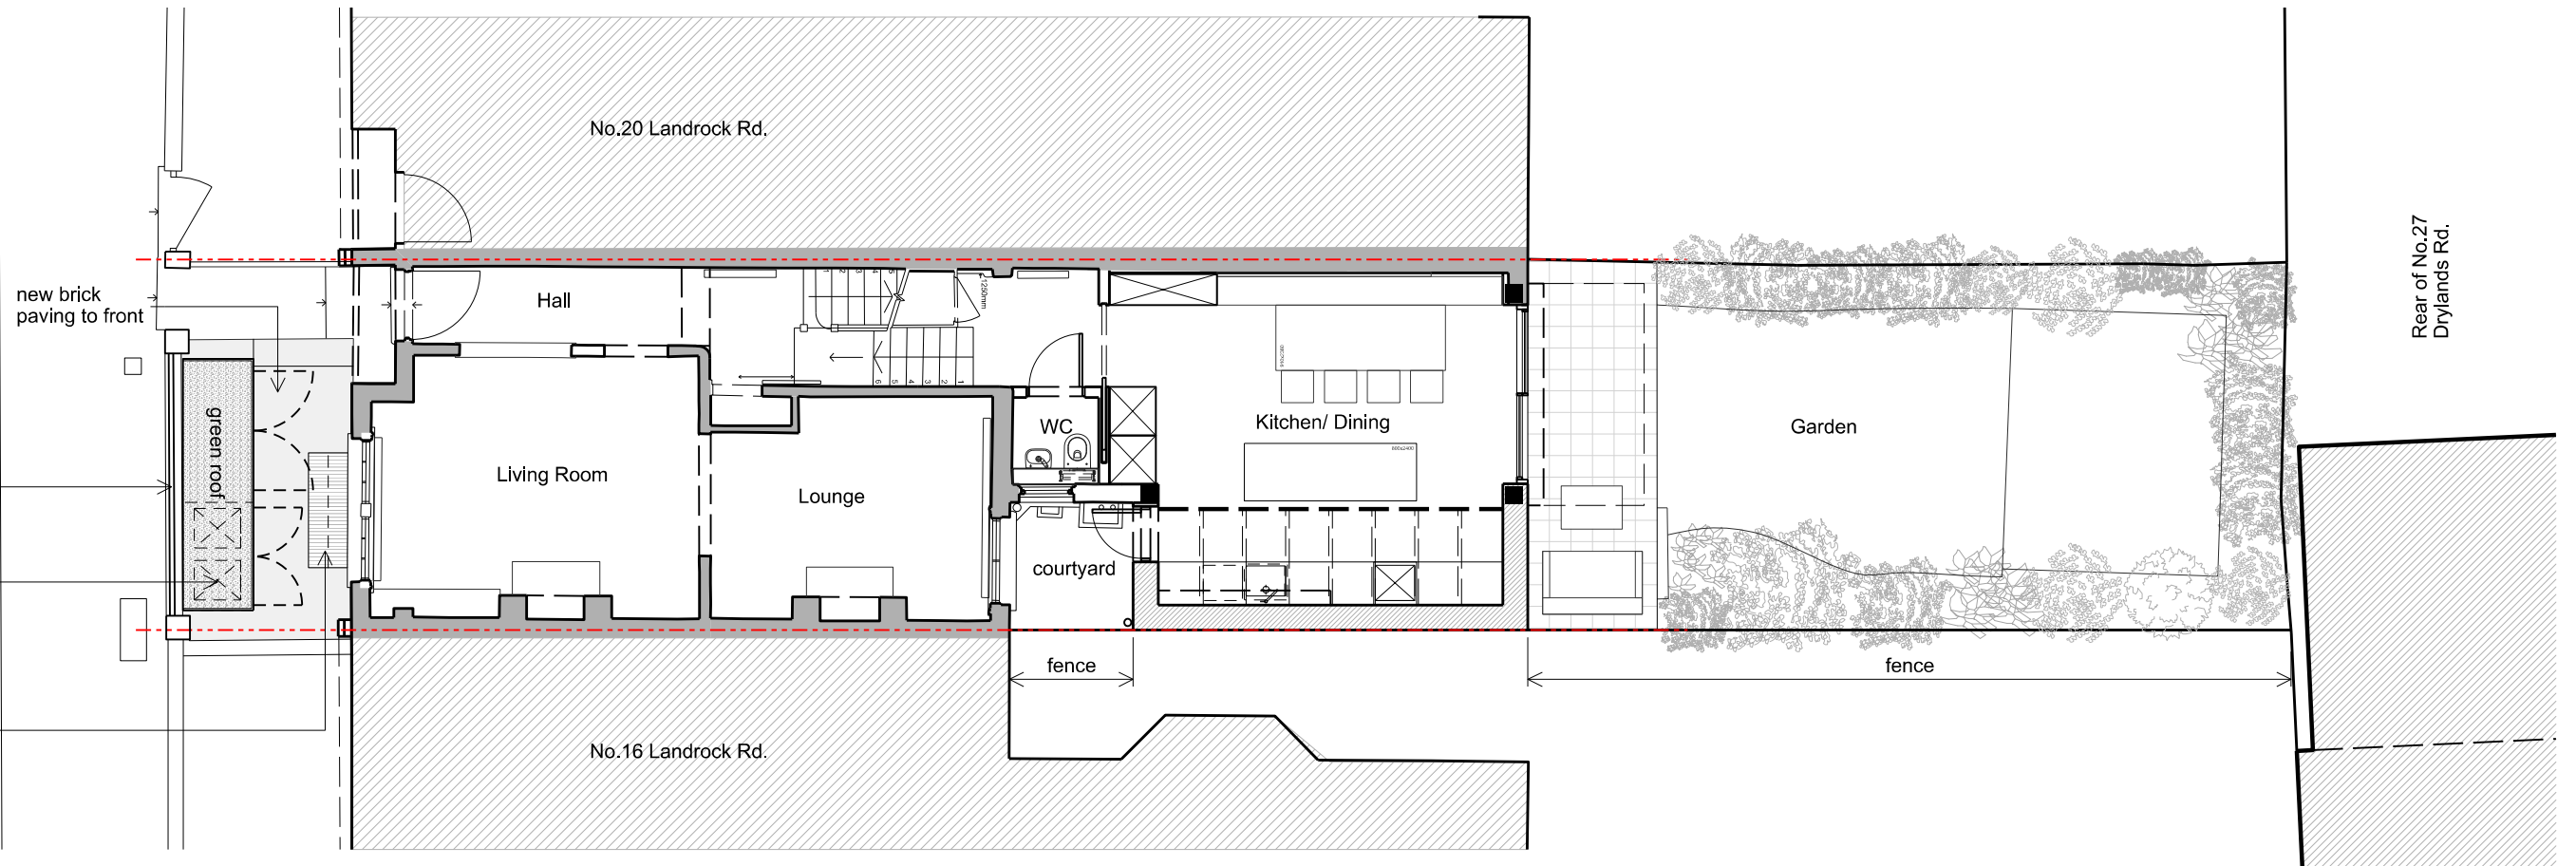

Project:	18 LANDROCK ROAD LONDON, N8 9HL		
Drawing No:	398 EX 100		
Title:	EXISTING AND PROPOSED SITE PLANS		
Scale:	1:100 @ A3		

Iss	Date	Description
1	12.07.2023	Submitted for Town Planning
0	05.07.2023	Issued for Client Review

Unit EG2 Norway Wharf, N1 5QT
(t) 020 7249 1934
(e) studio@tectonics-architects.com
© Tectonics Architects Limited



0 1 2 3 4 5 6 7 8 9 10
1:100 (m)