


Site Location Plan
Scale: 1:1250

 

SETTING OUT

- DO NOT SCALE OFF THIS DRAWING OTHER THAN FOR PLANNING PURPOSES. ALL SETTING OUT AND DIMENSIONS TO BE CHECKED ON SITE.
- ALL DRAWINGS SHOULD BE READ IN CONJUNCTION WITH ANY STANDARD DETAIL DRAWINGS AND SPECIFICATIONS OF WORKS.
- IT IS THE CONTRACTOR'S SOLE RESPONSIBILITY TO CARRY OUT SITE DIMENSION CHECKS AND PRODUCE RODS AT A MINIMUM SCALE OF 1:20 FOR SIGN OFF BY CWI.

FINISHES SCHEDULES

- REFER TO CURRENT FINISHES SCHEDULE FOR SPECIFICATIONS

INTELLECTUAL PROPERTY RIGHTS ("IPR")

- ANY IPR WHICH EXIST IN THIS DRAWING AND/OR ASSOCIATED DOCUMENTATION BELONG TO CATHERINE WHITE INTERIORS AND ARE HEREBY ASSERTED.
- CATHERINE WHITE INTERIORS WILL NOT BE RESPONSIBLE FOR ANY ALTERATIONS MADE TO THIS DRAWING.
- ANY ALTERATIONS MUST BE NOTIFIED TO CATHERINE WHITE INTERIORS AND A RECORD MUST BE KEPT.

REVISIONS:		
X	X	00/00/00

CLIENT NAME:
J Hardy and N Farndon


PROJECT TITLE:
Kitchen/Living Extension

SITE ADDRESS:
19 Whitley Road
N17 6RJ

DRAWING TITLE:
Site Plan

DRAWING No: CWI_132_01_00	REVISION: -	SCALE @ A3: 1:1250
DATE: 02_03_23	DRAWN BY: CW	CHECKED BY: CW

STATUS:
FOR INFORMATION

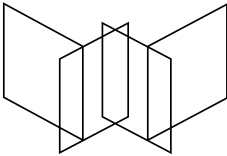

CATHERINE WHITE
INTERIORS

15 Herrick House, Howard Road, London, N16 8PJ
T: +44 [0] 7891 786 167 W: catherinewhiteinteriors.com
Copyright © 2023 Catherine White Design Limited.
All rights reserved