

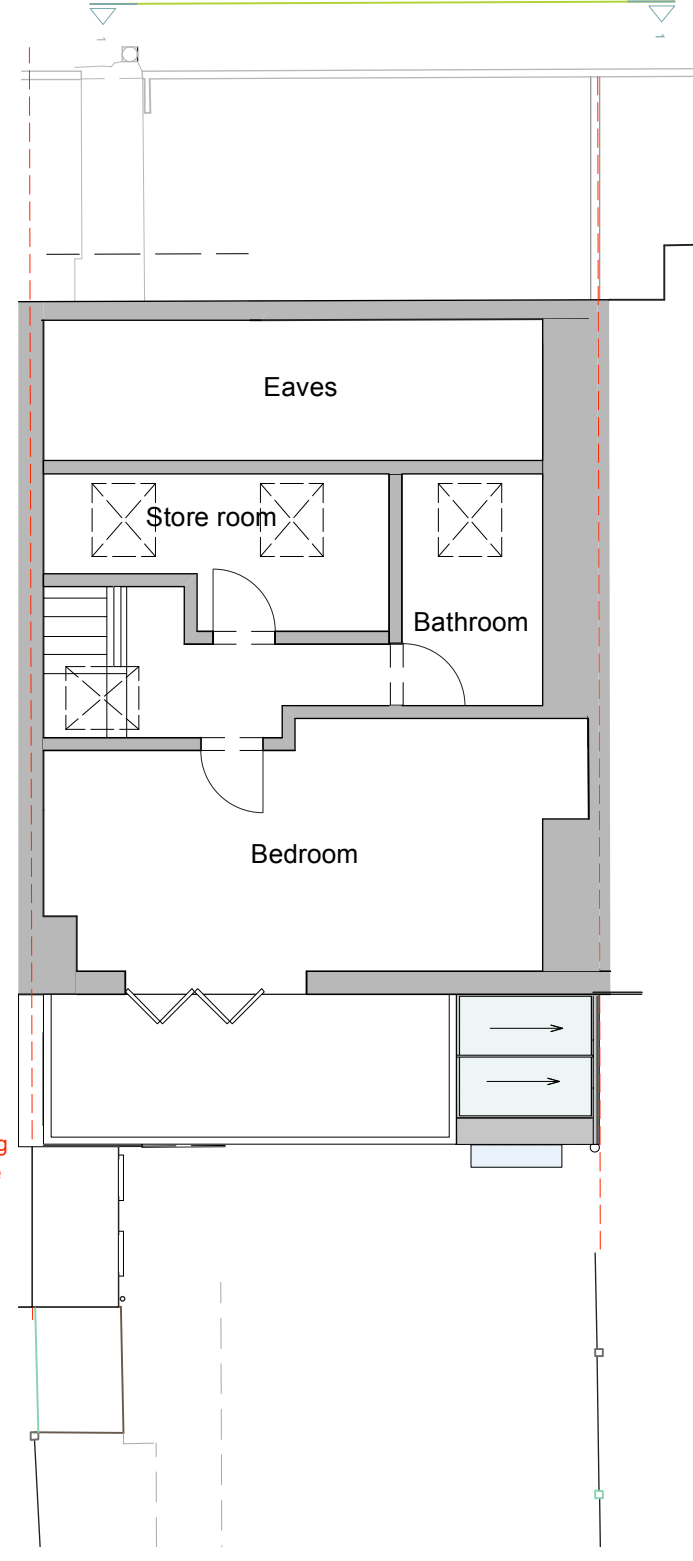
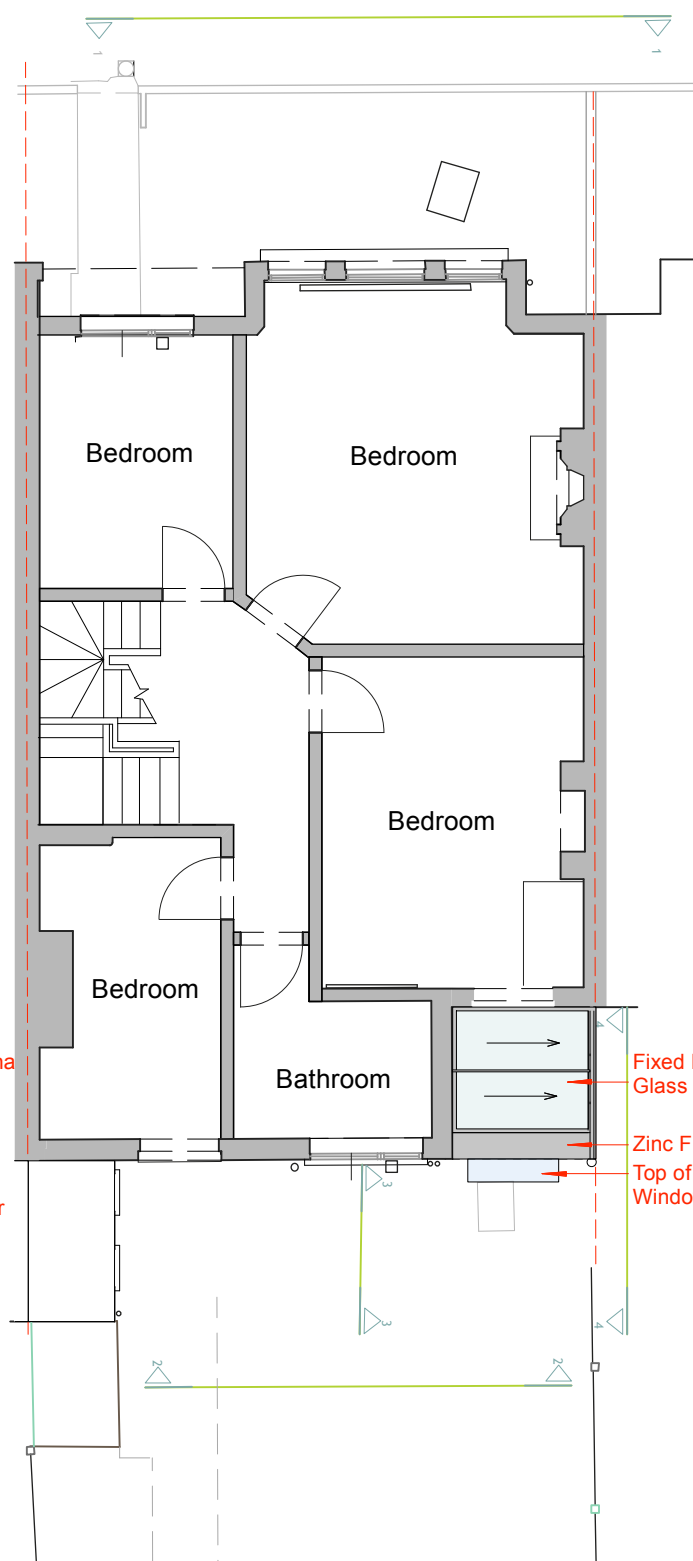


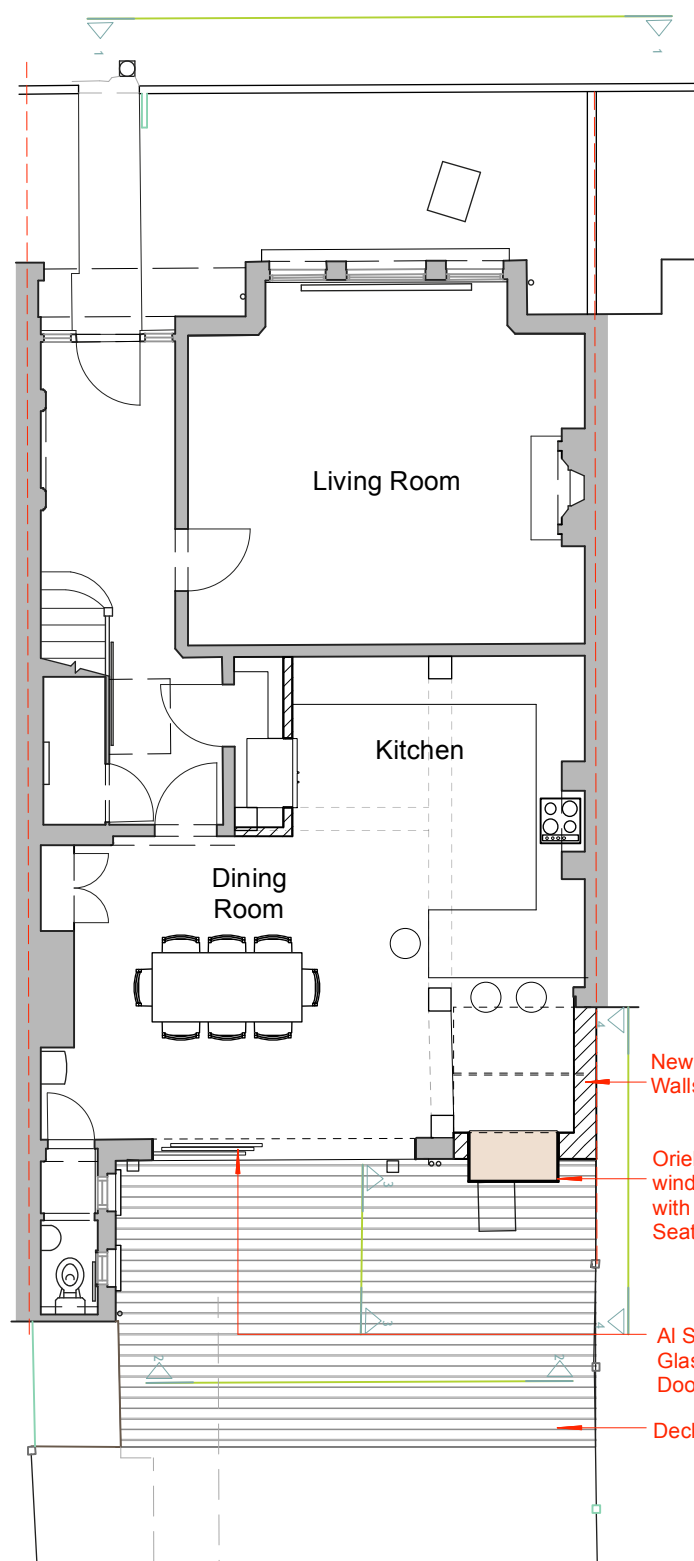

1 Ground Floor Plan  
Scale: 1:100

2 First Floor Plan  
Scale: 1:100

3 Second Floor Plan  
Scale: 1:100

 

**SETTING OUT**

- DO NOT SCALE OFF THIS DRAWING OTHER THAN FOR PLANNING PURPOSES. ALL SETTING OUT AND DIMENSIONS TO BE CHECKED ON SITE.
- ALL DRAWINGS SHOULD BE READ IN CONJUNCTION WITH ANY STANDARD DETAIL DRAWINGS AND SPECIFICATIONS OF WORKS.
- IT IS THE CONTRACTOR'S SOLE RESPONSIBILITY TO CARRY OUT SITE DIMENSION CHECKS AND PRODUCE RODS AT A MINIMUM SCALE OF 1:20 FOR SIGN OFF BY CWI.

**FINISHES SCHEDULES**

- REFER TO CURRENT FINISHES SCHEDULE FOR SPECIFICATIONS

**INTELLECTUAL PROPERTY RIGHTS ("IPR")**

- ANY IPR WHICH EXIST IN THIS DRAWING AND/OR ASSOCIATED DOCUMENTATION BELONG TO CATHERINE WHITE INTERIORS AND ARE HEREBY ASSERTED.
- CATHERINE WHITE INTERIORS WILL NOT BE RESPONSIBLE FOR ANY ALTERATIONS MADE TO THIS DRAWING.
- ANY ALTERATIONS MUST BE NOTIFIED TO CATHERINE WHITE INTERIORS AND A RECORD MUST BE KEPT.

|            |                        |          |
|------------|------------------------|----------|
| REVISIONS: |                        |          |
| A          | Oriole Window Modified | 30/06/23 |

**CLIENT NAME:**  
J Hardy and N Farndon

**PROJECT TITLE:**  
Kitchen/Living Extension

**SITE ADDRESS:**  
19 Whitley Road  
N17 6RJ

**DRAWING TITLE:**  
Proposed Floor Plans

|                                     |                        |                             |
|-------------------------------------|------------------------|-----------------------------|
| <b>DRAWING No:</b><br>CWI_132_01_07 | <b>REVISION:</b><br>A  | <b>SCALE @ A3:</b><br>1:100 |
| <b>DATE:</b><br>02_03_23            | <b>DRAWN BY:</b><br>CW | <b>CHECKED BY:</b><br>CW    |

**STATUS:**  
FOR INFORMATION

CATHERINE WHITE INTERIORS

15 Herrick House, Howard Road, London, N16 8PJ  
T: +44 [0] 7891 786 167 W: catherinewhiteinteriors.com

Copyright © 2023 Catherine White Design Limited.  
All rights reserved